



Ball Ground, Ga. 30107
www.awnexinc.com
Ph. 770-704-7140 Fax 770-704-7647

McD's - STOCKTON, MO
JOB #79831

McDONALD'S TRELLIS SYSTEM(S):

(COLORADO DESIGN WITH 5 UNDERSCORES)
3 COLORS (CHANTILLY LACE, UMBRA GRAY, GOLD)

COLORADO 2.0 - 93'-3"

GENERAL NOTES:
1. ALL ALUMINUM FINISHES SHALL BE POWDER COATED.
2. ALL FASTENERS TO BE S.S. W/ MILL FINISH.
3. 304 S.S. (18-8) FASTENERS USED WHEN APPROPRIATE FOR DISSIMILAR MATERIALS.
4. ALL MATERIALS TO BE 6063 T52 ALUMINUM.
(WITH EXCEPTION TO 1"x1"x0.125" WILL USE 6061-T6 ALUMINUM)
5. ALL WELDING PERFORMED USING THE MIG PROCESS WITH ER-4043 .035" WELDING WIRE.
6. ALL UNITS IN INCHES UNLESS SPECIFIED OTHERWISE.

TABLE OF CONTENTS			
SHT NO.	DESCRIPTION	SHT NO.	DESCRIPTION
C-1.00	COVER SHEET	SM-1.00	RAIN PAN DETAILS
B-1.00	BILL OF MATERIALS & FIELD KIT	SM-1.01	SOFFIT & SEAM FLASHING DETAILS
B-1.01	PACKING SLIP	SM-1.02	LIGHT HOLE SOFFIT PAN
A-1.00	STORE LAYOUT (SURVEY)	SM-1.03	SHEET METAL DETAILS
A-1.01	LIGHT & SOFFIT LAYOUT (SURVEY)	SM-1.04	BACK CHANNEL INSERT PIECES
A-1.02	FRAME & OUTRIGGER LAYOUT	SM-1.05	FORMED SHEET METAL
A-2.00	DRIVE-THRU ELEVATION	SM-2.00	UNDERSCORE BOTTOM COVER
A-2.01	FRONT & NON-DRIVE-THRU ELEVATIONS	SM-2.01	UNDERSCORE BOTTOM COVER
P-1.00	SECTION A - A & SECTION B - B	SP-1.00	SNAP COVER
P-1.01	SECTION C - C & SECTION D - D	SP-1.01	OUTRIGGER ATTACHMENT PIECES
P-1.02	UNDERSCORE FRAMES #1, #2, & #3	SP-1.02	GUTTER OUTLET
P-1.03	UNDERSCORE FRAME #4	SP-1.03	GUTTER OUTLET
P-1.04	UNDERSCORE FRAME #10	SP-2.00	OUTRIGGER 'A' ASSEMBLY
P-2.00	SECTION E - E	SP-2.01	OUTRIGGER 'B' ASSEMBLY
P-2.01	SECTION F - F	SP-3.00	DOWNSPOUT ASSEMBLIES
P-2.02	FRAME #5	I-1.00	SECTION A
P-2.03	FRAME #6	I-1.01	SECTION B
P-2.04	FRAME #7	I-1.02	SECTION C
P-2.05	FRAME #8	I-1.03	SECTION D
P-2.06	FRAME #9	I-2.00	COLORADO SEAM FLASHING INSTALLATION
P-3.00	FRONT CHANNEL DETAIL & OUTRIGGER DETAIL	I-2.01	SECTION H - H
		I-2.02	DRIVE-THRU SOFFIT INSTALLATION
		I-2.03	DETAIL Z

AWNEX[®]
Architectural Branding Elements

Ball Ground, Ga. 30107
www.awnexinc.com
Ph. 770-704-7140 Fax 770-704-7647

PROJECT NAME:
DRAWING NAME:
CUSTOMER:

McD'S - STOCKTON, MO (JOB# 79831)
COVER SHEET
McDONALD'S CORP.

REV

DATE
3/3/2026

BY
DNJ

DESCRIPTION
PRODUCTION FOR PERMIT

DWN BY:
DNJ

CHK BY:
MKM

ENG. BY:

SHIPPING ADDRESS:
McDONALD's
7 W. SMITH DR.
STOCKTON, MO 65785
(STORE #024-1307)

CONTRACTOR:
N/A
CONTACT: N/A
MOBILE#: N/A


TOLERANCES U.N.O.
X/XX = ± 1/16"
.XX = ± .03"
.XXX = ± .005"

SHT. NO:
C-1.00

Reproduction of this document without the written authorization of AWNEX, Inc. is strictly prohibited Copyright 2026, AWNEX, Inc.

				 Architectural Branding Elements Ball Ground, Ga. 30107 www.awnexinc.com Ph. 770-704-7140 Fax 770-704-7647			

			ITEMNO	DESCRIPTION	QTY	 AWNEX[®] Architectural Branding Elements Ball Ground, Ga. 30107 www.awnexinc.com Ph. 770-704-7140 Fax 770-704-7647																																				
			1	COLORADO FRAMES @ 48" PROJECTION (UMBRA GREY)	3																																					
			2	COLORADO FRAMES @ 36" PROJECTION (CHANTILLY LACE)	7																																					
			3	REAR FLASHING @ 96" LENGTH (UMBRA GREY)	3																																					
			4	REAR FLASHING @ 96" LENGTH (UMBRA GREY)	3																																					
			5	REAR FLASHING @ 96" LENGTH (CHANTILLY LACE)	9																																					
			6	8" SNAP COVER @ 143 3/4" LENGTH (CHANTILLY LACE)	7																																					
			7	68" x 49.25" UNDERSCORE (GOLD)	3																																					
			8	108" x 36" UNDERSCORE (GOLD)	2																																					
			9	UNDERSCORE TOP COVER 'A' @ 68" LENGTH (UMBRA GREY)	3																																					
			10	UNDERSCORE TOP COVER 'B' @ 108" LENGTH (CHANTILLY LACE)	2																																					
			11	3" x 1/8" ALUM. DOWNSPOUT w/ OUTLET @ 143 3/4" (UMBRA GREY)	7																																					
			12	FIELD KIT	1																																					
			PROJECT NAME: McD'S - STOCKTON, MO (JOB# 79831) DRAWING NAME: PACKING SLIP CUSTOMER: McDONALD'S CORP. <table><tr><td>REV</td><td>DATE</td><td>BY</td><td>DESCRIPTION</td></tr><tr><td>-</td><td>3/3/2026</td><td>DNJ</td><td>PRODUCTION FOR PERMIT</td></tr><tr><td></td><td></td><td></td><td></td></tr><tr><td></td><td></td><td></td><td></td></tr><tr><td></td><td></td><td></td><td></td></tr><tr><td></td><td></td><td></td><td></td></tr></table> SHIPPING ADDRESS: McDONALD's 7 W. SMITH DR. STOCKTON, MO 65785 (STORE #024-1307) CONTRACTOR: N/A CONTACT: N/A MOBILE#: N/A TOLERANCES U.N.O. X/XX = ± 1/16" .XX = ± .03" .XXX = ± .005" <table><tr><td>DWN BY:</td><td>CHK BY:</td><td>ENG. BY:</td></tr><tr><td>DNJ</td><td>MKM</td><td></td></tr></table> SHT. NO: B-1.01										REV	DATE	BY	DESCRIPTION	-	3/3/2026	DNJ	PRODUCTION FOR PERMIT																	DWN BY:	CHK BY:	ENG. BY:	DNJ	MKM	
REV	DATE	BY	DESCRIPTION																																							
-	3/3/2026	DNJ	PRODUCTION FOR PERMIT																																							
DWN BY:	CHK BY:	ENG. BY:	
DNJ	MKM	
A	N.T.S	NOT USED	B	N.T.S	PACKING SLIP																																					

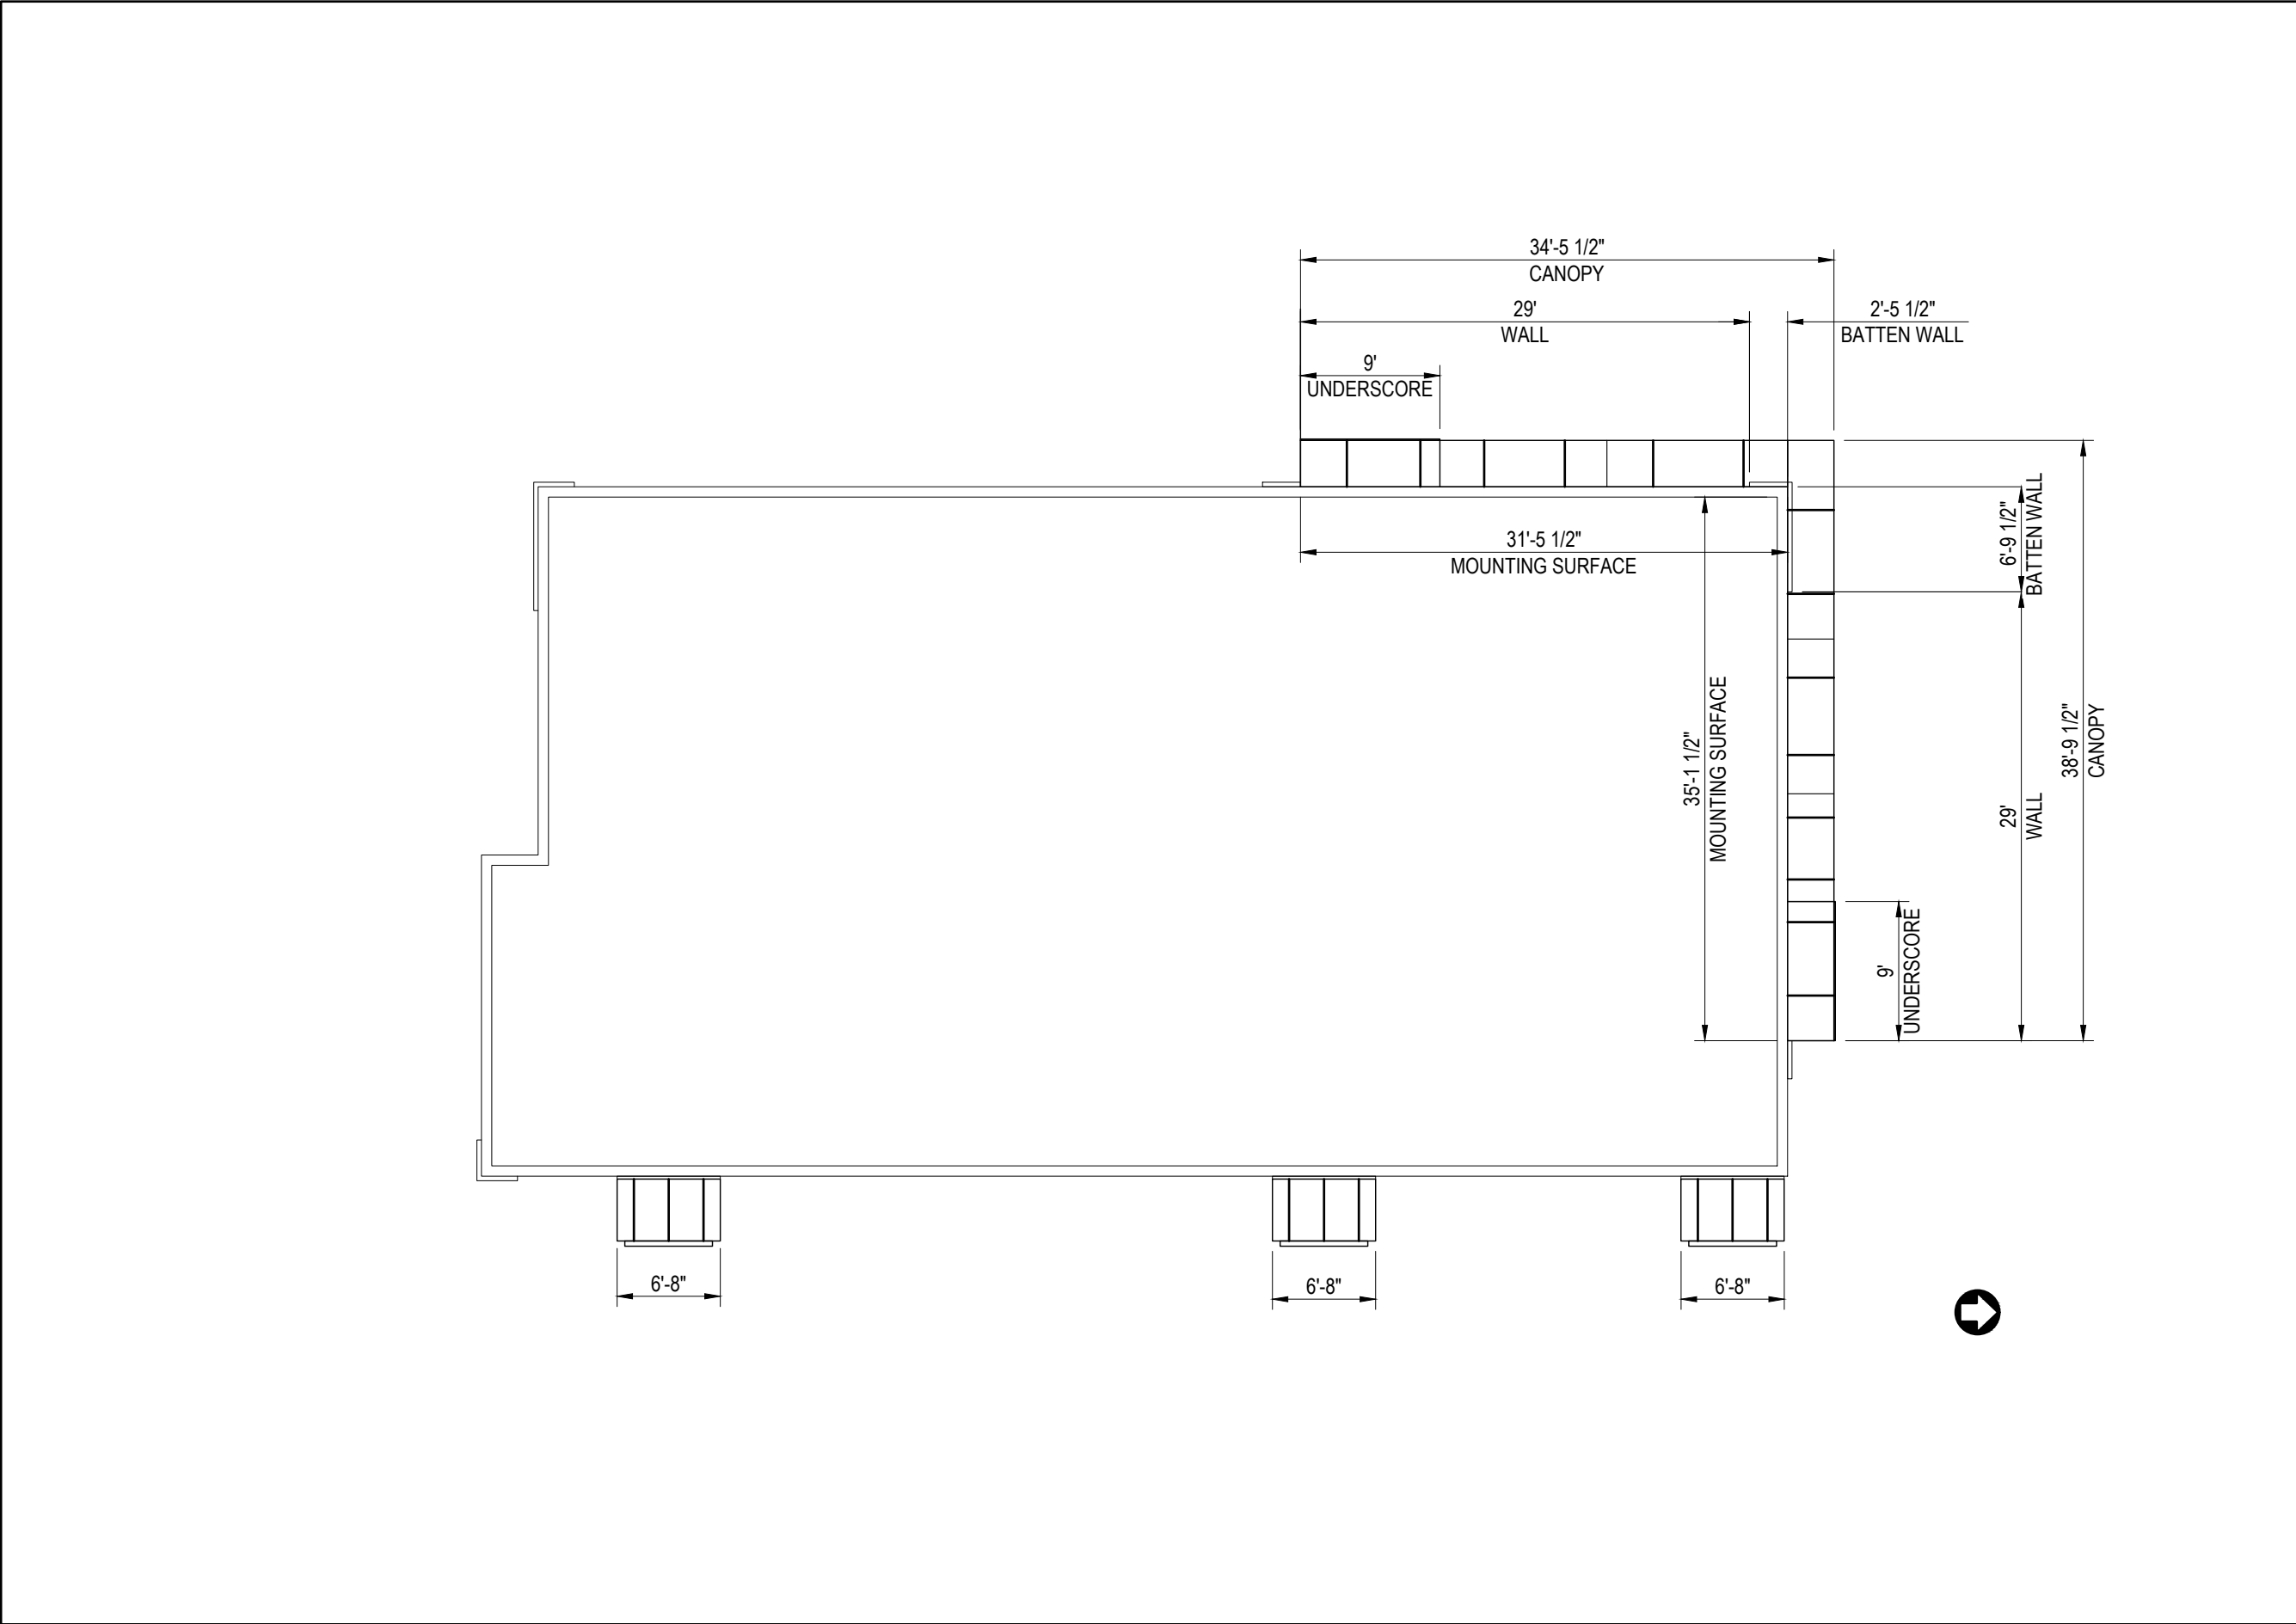



Ball Ground, Ga. 30107
www.awnexinc.com
Ph. 770-704-7140 Fax 770-704-7647

PROJECT NAME: McD'S - STOCKTON, MO (JOB# 79831)		DESCRIPTION	
DRAWING NAME: STORE LAYOUT (SURVEY)		PRODUCTION FOR PERMIT	
CUSTOMER: McDONALD'S CORP.		BY DNJ	
REV	DATE 3/3/2026		

SHIPPING ADDRESS:
McDONALD's
7 W. SMITH DR.
STOCKTON, MO 65785
(STORE #024-1307)

CONTRACTOR:
N/A
CONTACT: N/A
MOBILE#: N/A

TOLERANCES U.N.O.
X/XX = ± 1/16"
.XX = ± .03"
.XXX = ± .005"

DWN BY: DNJ	CHK BY: MKM	ENG. BY:
----------------	----------------	----------

SHT. NO:

A-1.00

A


3/32" = 1'-0"

STORE LAYOUT (SURVEY)

Reproduction of this document without the written authorization of AWNEX, Inc. is strictly prohibited Copyright 2026, AWNEX, Inc.



Ball Ground, Ga. 30107
www.awnexinc.com
Ph. 770-704-7140 Fax 770-704-7647

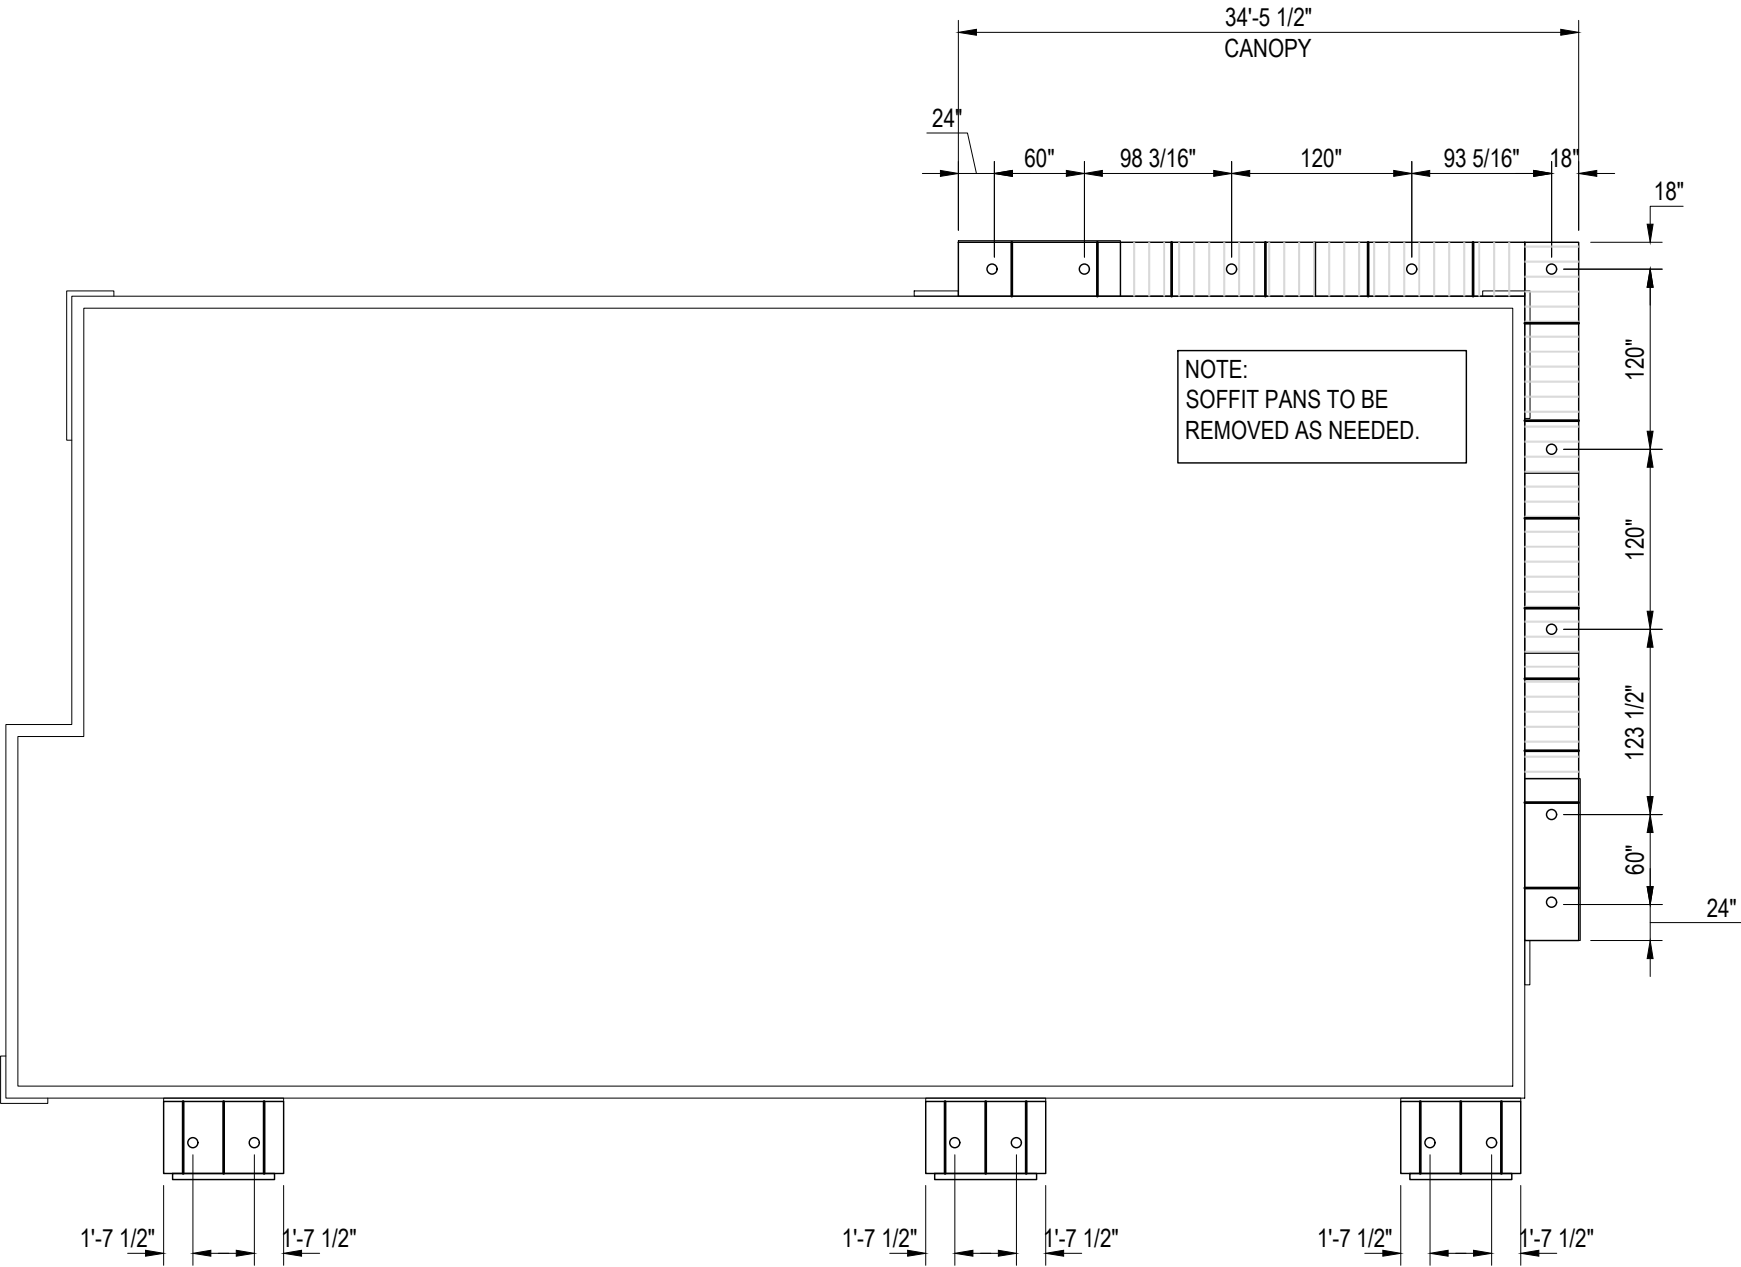

PROJECT NAME: McD'S - STOCKTON, MO (JOB# 79831)		DRAWING NAME: LIGHT & SOFFIT LAYOUT (SURVEY)		CUSTOMER: McDONALD'S CORP.		DESCRIPTION PRODUCTION FOR PERMIT	
REV	DATE	BY	DATE	BY	DATE	BY	DATE
-	3/3/2026	DNJ		DNJ			

SHIPPING ADDRESS:
McDONALD's
7 W. SMITH DR.
STOCKTON, MO 65785
(STORE #024-1307)


CONTRACTOR:
N/A
CONTACT: N/A
MOBILE#: N/A

TOLERANCES U.N.O.
X/XX = ± 1/16"
.XX = ± .03"
.XXX = ± .005"

DWN BY:	CHK BY:	ENG. BY:
DNJ	MKM	

SHT. NO:
A-1.01

CANOPY ITEM / COLOR LIST			
FRAME #	FRAME COLOR	UNDERSCORE	SNAP COVER
1	UMBRA GREY	GOLD	UMBRA GREY
2	UMBRA GREY	GOLD	UMBRA GREY
3	UMBRA GREY	GOLD	UMBRA GREY
4	CHANTILLY LACE	GOLD	CHANTILLY LACE
5	CHANTILLY LACE	N/A	CHANTILLY LACE
6	CHANTILLY LACE	N/A	CHANTILLY LACE
7	CHANTILLY LACE	N/A	CHANTILLY LACE
8	CHANTILLY LACE	N/A	CHANTILLY LACE
9	CHANTILLY LACE	N/A	CHANTILLY LACE
10	CHANTILLY LACE	GOLD	CHANTILLY LACE

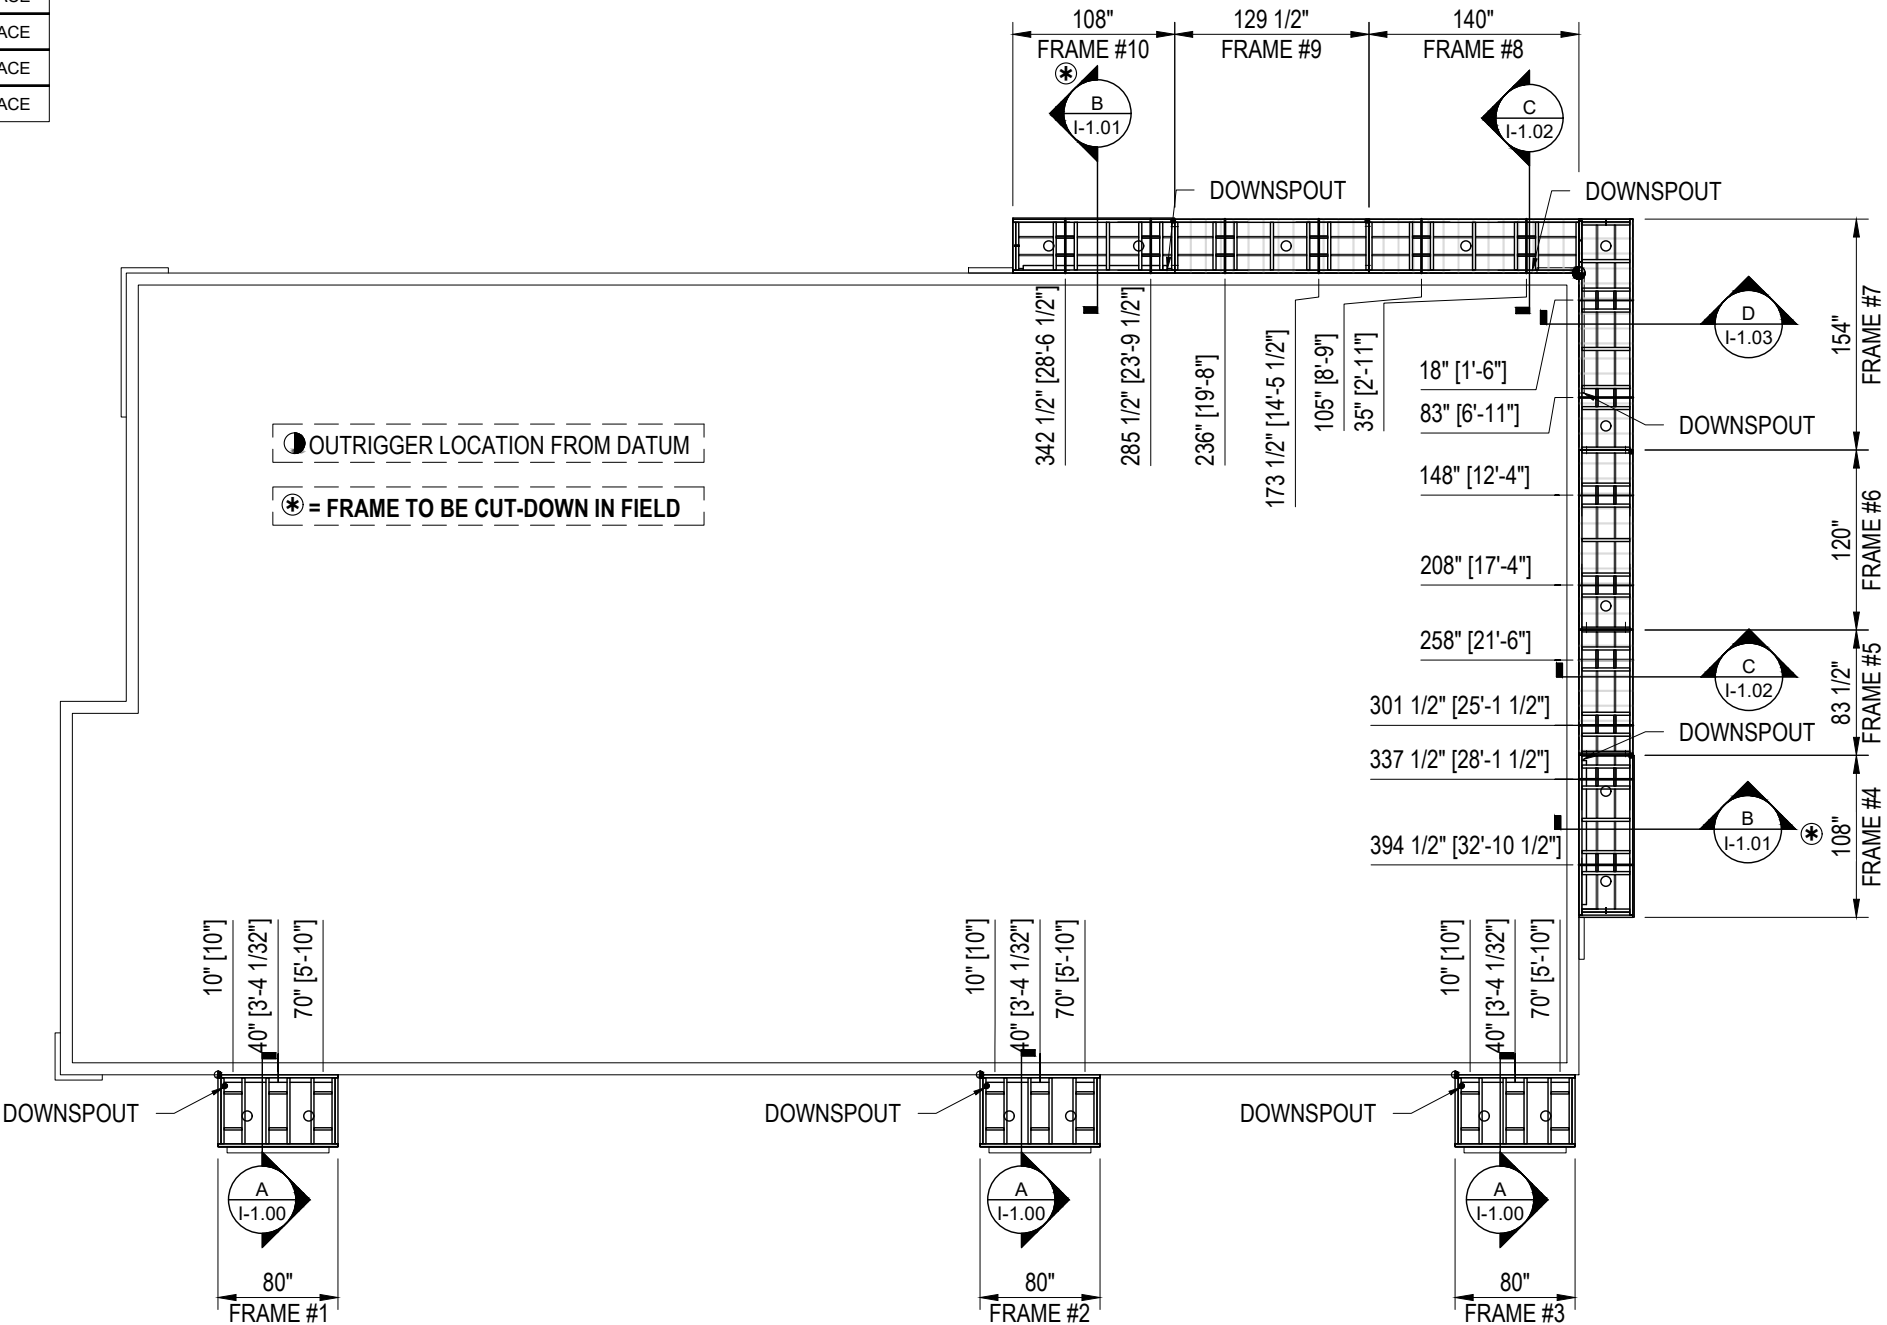



Ball Ground, Ga. 30107
www.awnexinc.com
Ph. 770-704-7140 Fax 770-704-7647

PROJECT NAME: McD'S - STOCKTON, MO (JOB# 79831)		DRAWING NAME: FRAME & OUTRIGGER LAYOUT		CUSTOMER: McDONALD'S CORP.	
REV	DATE	BY	DESCRIPTION	PRODUCTION FOR PERMIT	
	3/3/2026	DNJ			


SHIPPING ADDRESS:
McDONALD's
7 W. SMITH DR.
STOCKTON, MO 65785
(STORE #024-1307)

CONTRACTOR:
N/A
CONTACT: N/A
MOBILE#: N/A

TOLERANCES U.N.O.
X/XX = ± 1/16"
.XX = ± .03"
.XXX = ± .005"

DWN BY:	CHK BY:	ENG. BY:
DNJ	MKM	

SHT. NO:
A-1.02

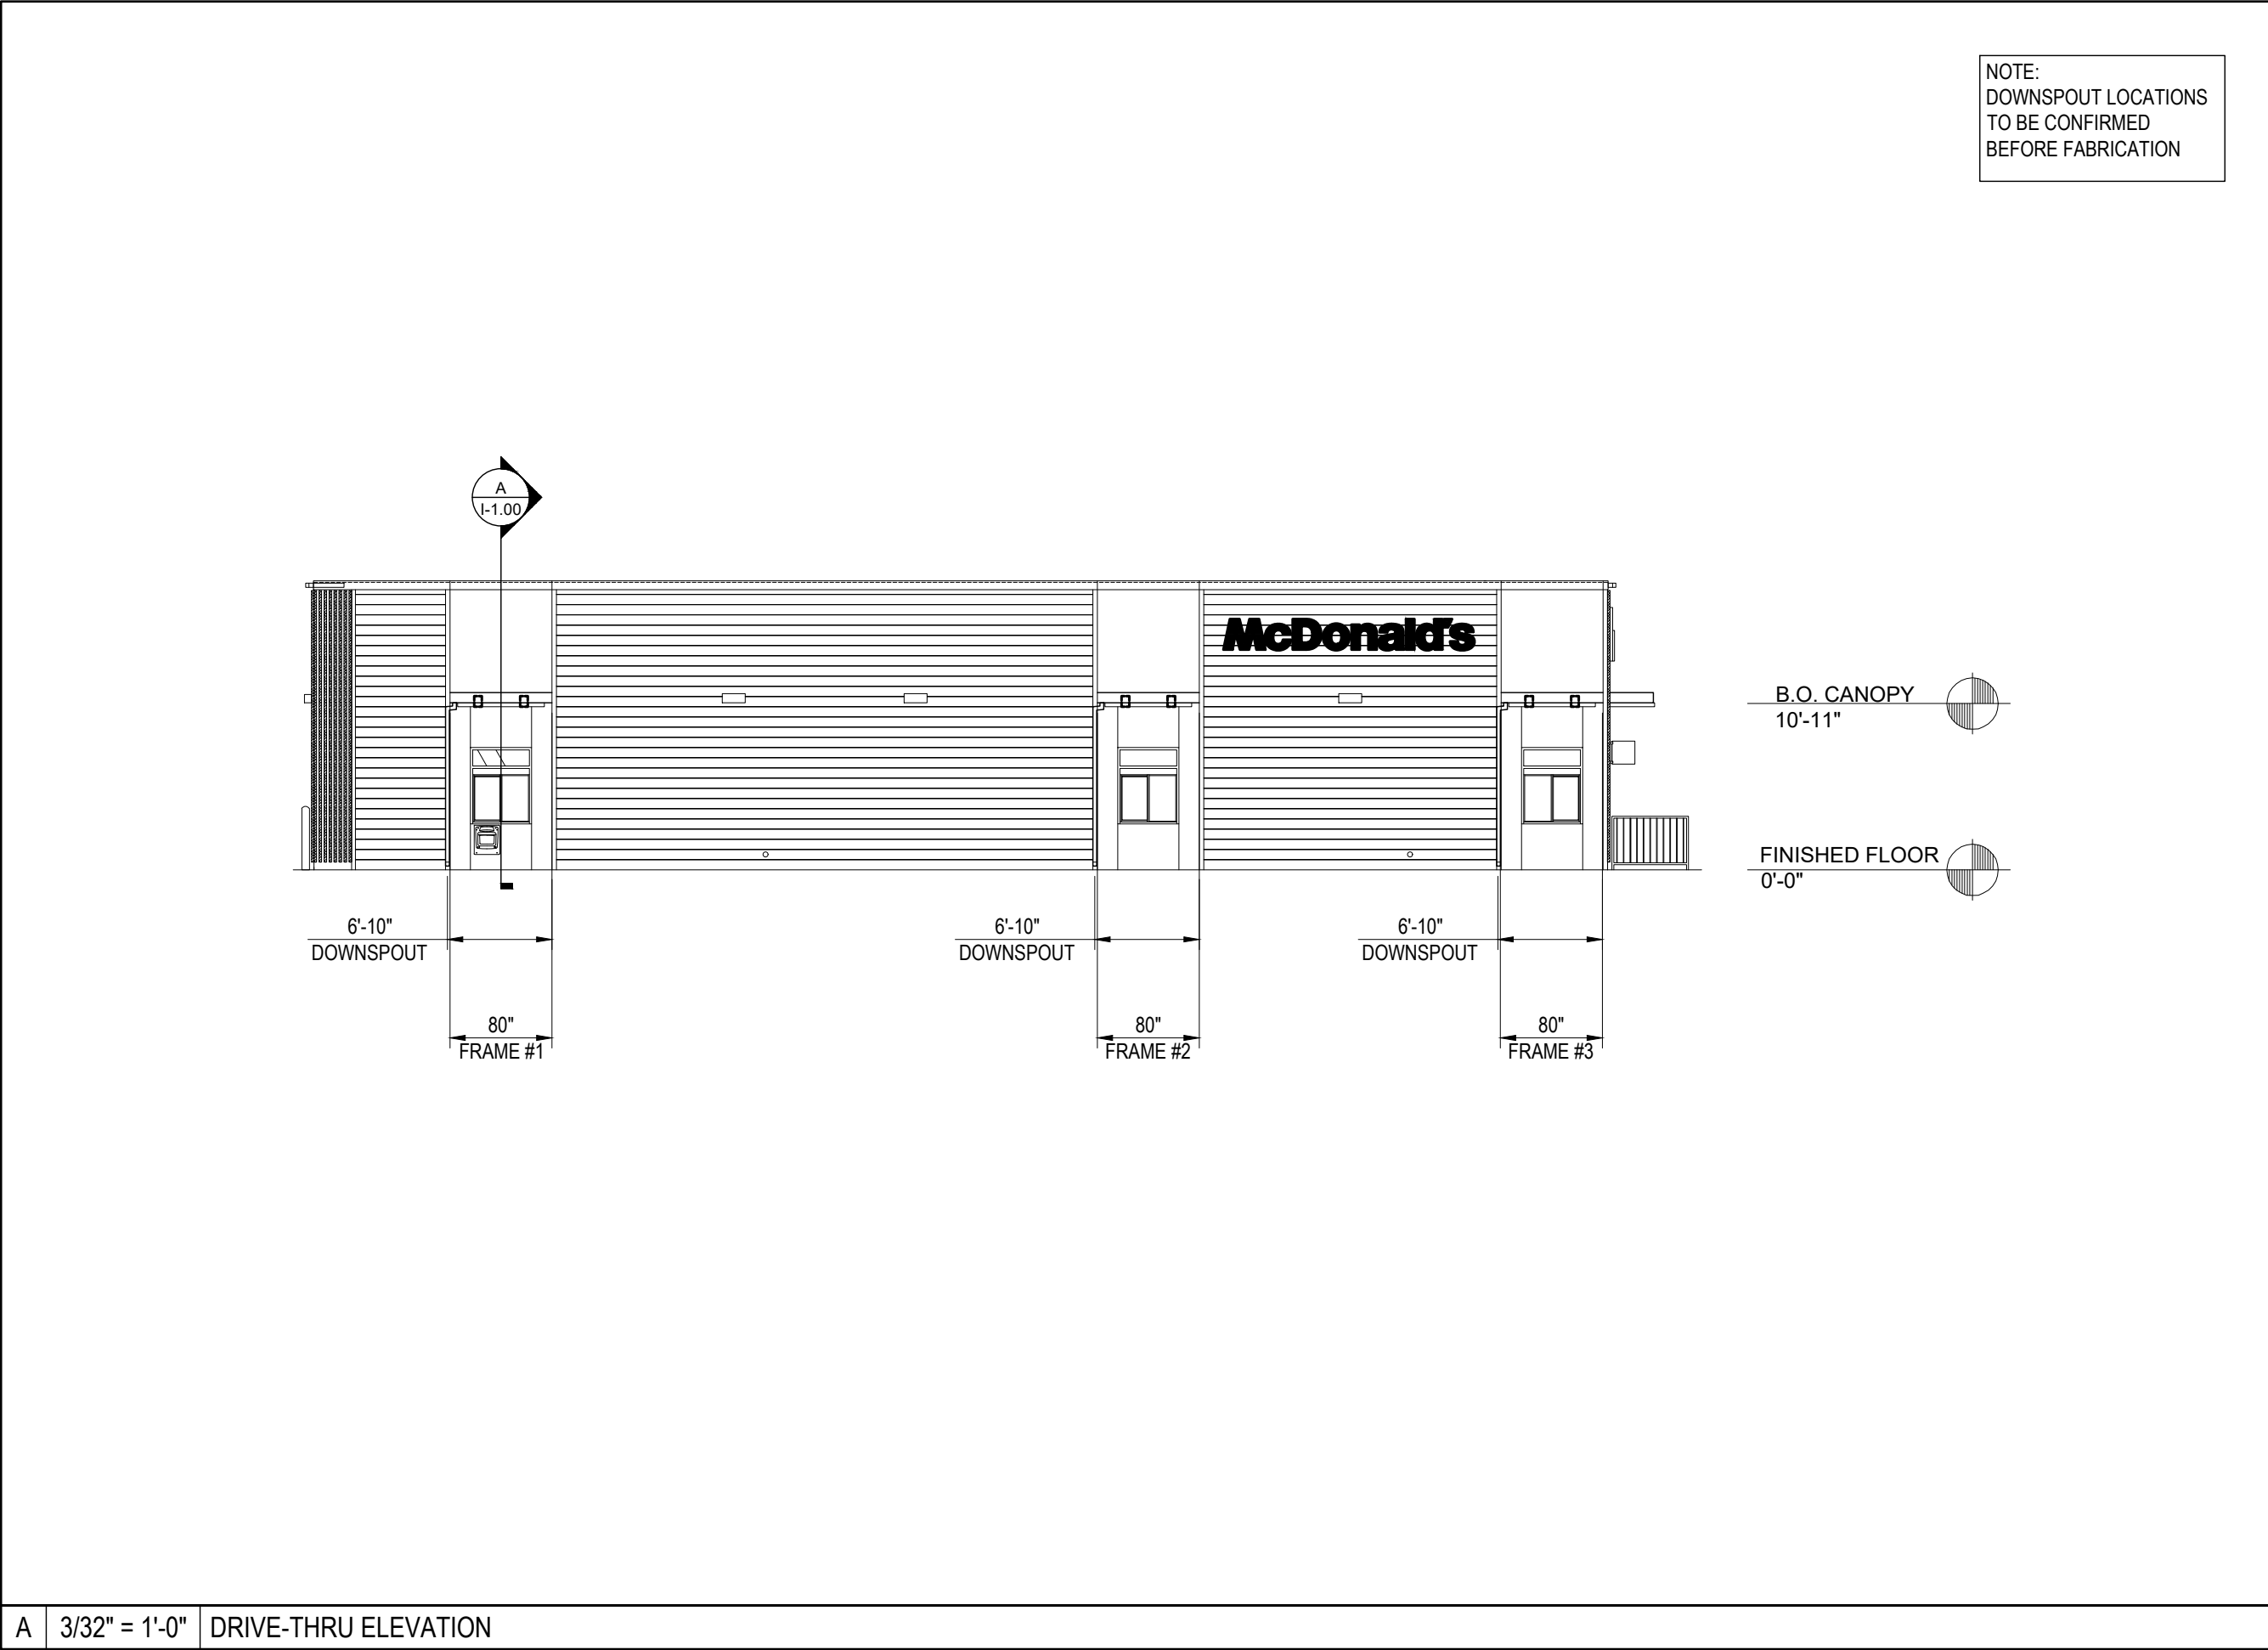



AWNEX^{INC.}
Architectural Branding Elements

Ball Ground, Ga. 30107
www.awnexinc.com
Ph. 770-704-7140 Fax 770-704-7647

PROJECT NAME:
McD'S - STOCKTON, MO (JOB# 79831)

DRAWING NAME:
DRIVE-THRU ELEVATION

CUSTOMER:
McDONALD'S CORP.

REV	DATE	BY	DESCRIPTION
	3/3/2026	DNJ	PRODUCTION FOR PERMIT

SHIPPING ADDRESS:

McDONALD's
7 W. SMITH DR.
STOCKTON, MO 65785
(STORE #024-1307)

CONTRACTOR:

N/A
CONTACT: N/A
MOBILE#: N/A

TOLERANCES U.N.O.

X/XX = ± 1/16"
.XX = ± .03"
.XXX = ± .005"

DWN BY:

DNJ

CHK BY:


MKM

ENG. BY:

SHT. NO:

A-2.00

Reproduction of this document without the written authorization of AWNEX, Inc. is strictly prohibited Copyright 2026, AWNEX, Inc.

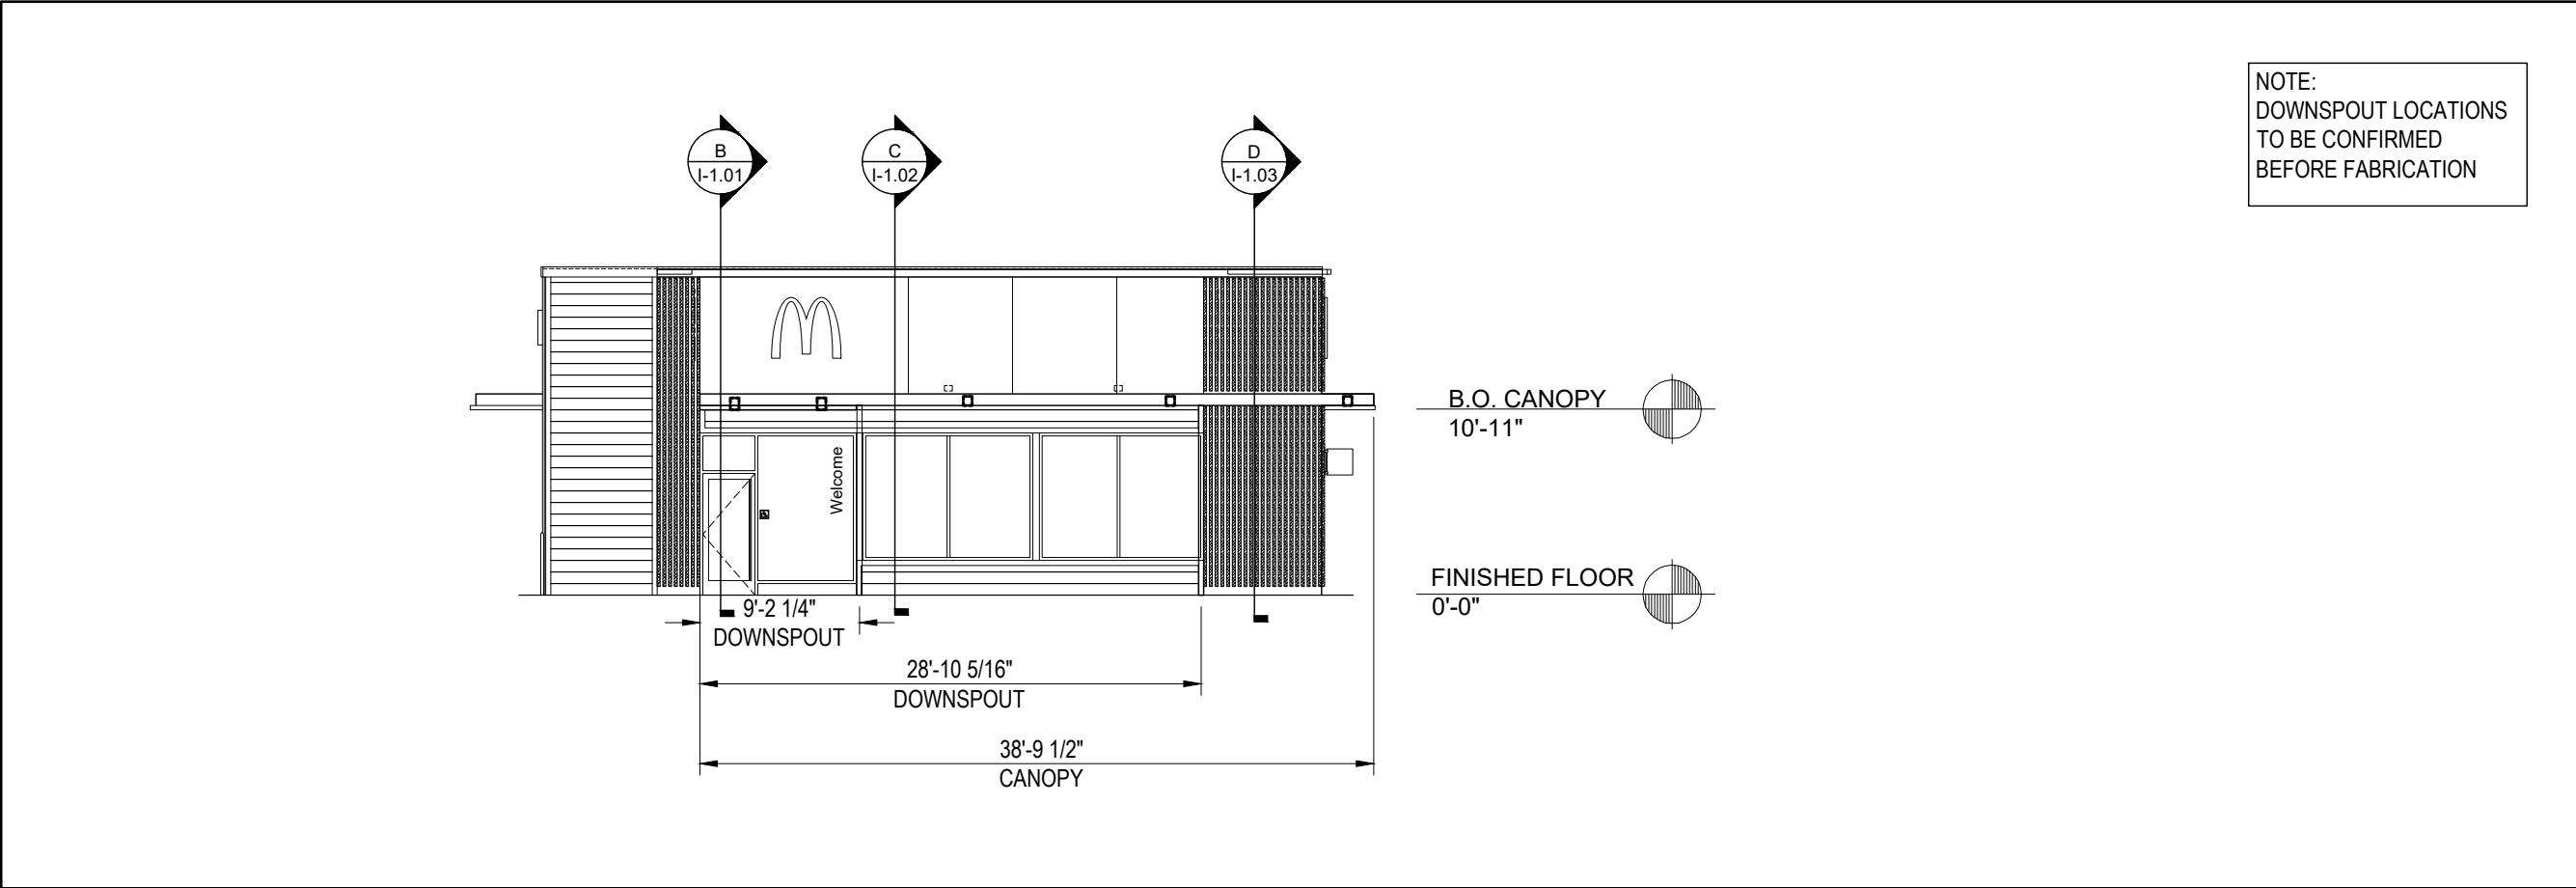

A 3/32" = 1'-0" FRONT ELEVATION



B 3/32" = 1'-0" NON-DRIVE-THRU ELEVATION



Ball Ground, Ga. 30107
www.awnexinc.com
Ph. 770-704-7140 Fax 770-704-7647

PROJECT NAME: McD'S - STOCKTON, MO (JOB# 79831)	DRAWING NAME: FRONT & NON-DRIVE-THRU ELEVATIONS	CUSTOMER: McDONALD'S CORP.	DESCRIPTION						
			PRODUCTION FOR PERMIT						
			BY						
			DNJ						
REV	DATE	3/3/2026							

SHIPPING ADDRESS:
McDONALD's
7 W. SMITH DR.
STOCKTON, MO 65785
(STORE #024-1307)


CONTRACTOR:
N/A
CONTACT: N/A
MOBILE#: N/A

TOLERANCES U.N.O.
X/XX = ± 1/16"
.XX = ± .03"
.XXX = ± .005"


DWN BY:	CHK BY:	ENG. BY:
DNJ	MKM	

SHT. NO: A-2.01

Reproduction of this document without the written authorization of AWNEX, Inc. is strictly prohibited Copyright 2026, AWNEX, Inc.

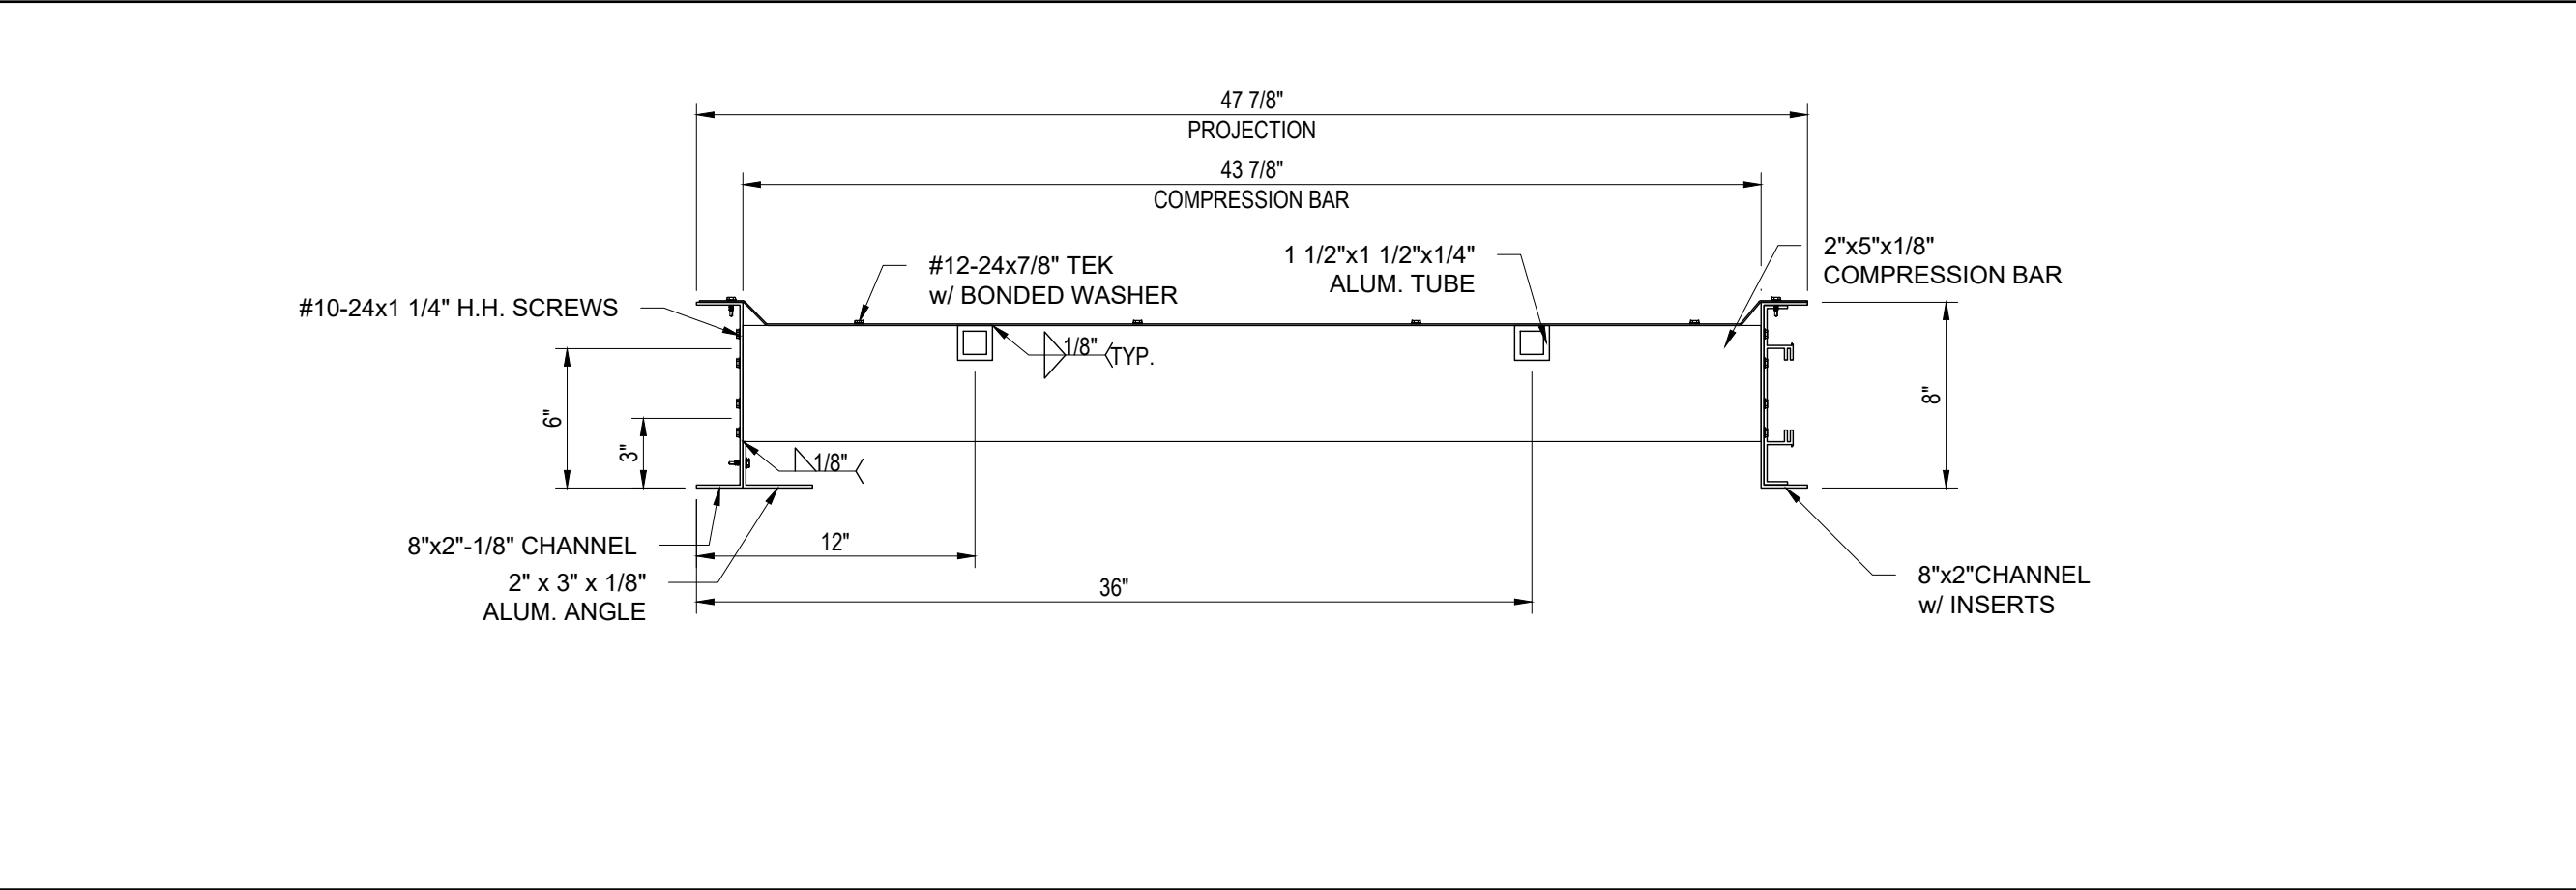

SECTION A - A 1-1/2" = 1'-0" (48" PROJECTION w/ UNDERSCORE)(SNAP COVER INSTALLED POST PAINT)

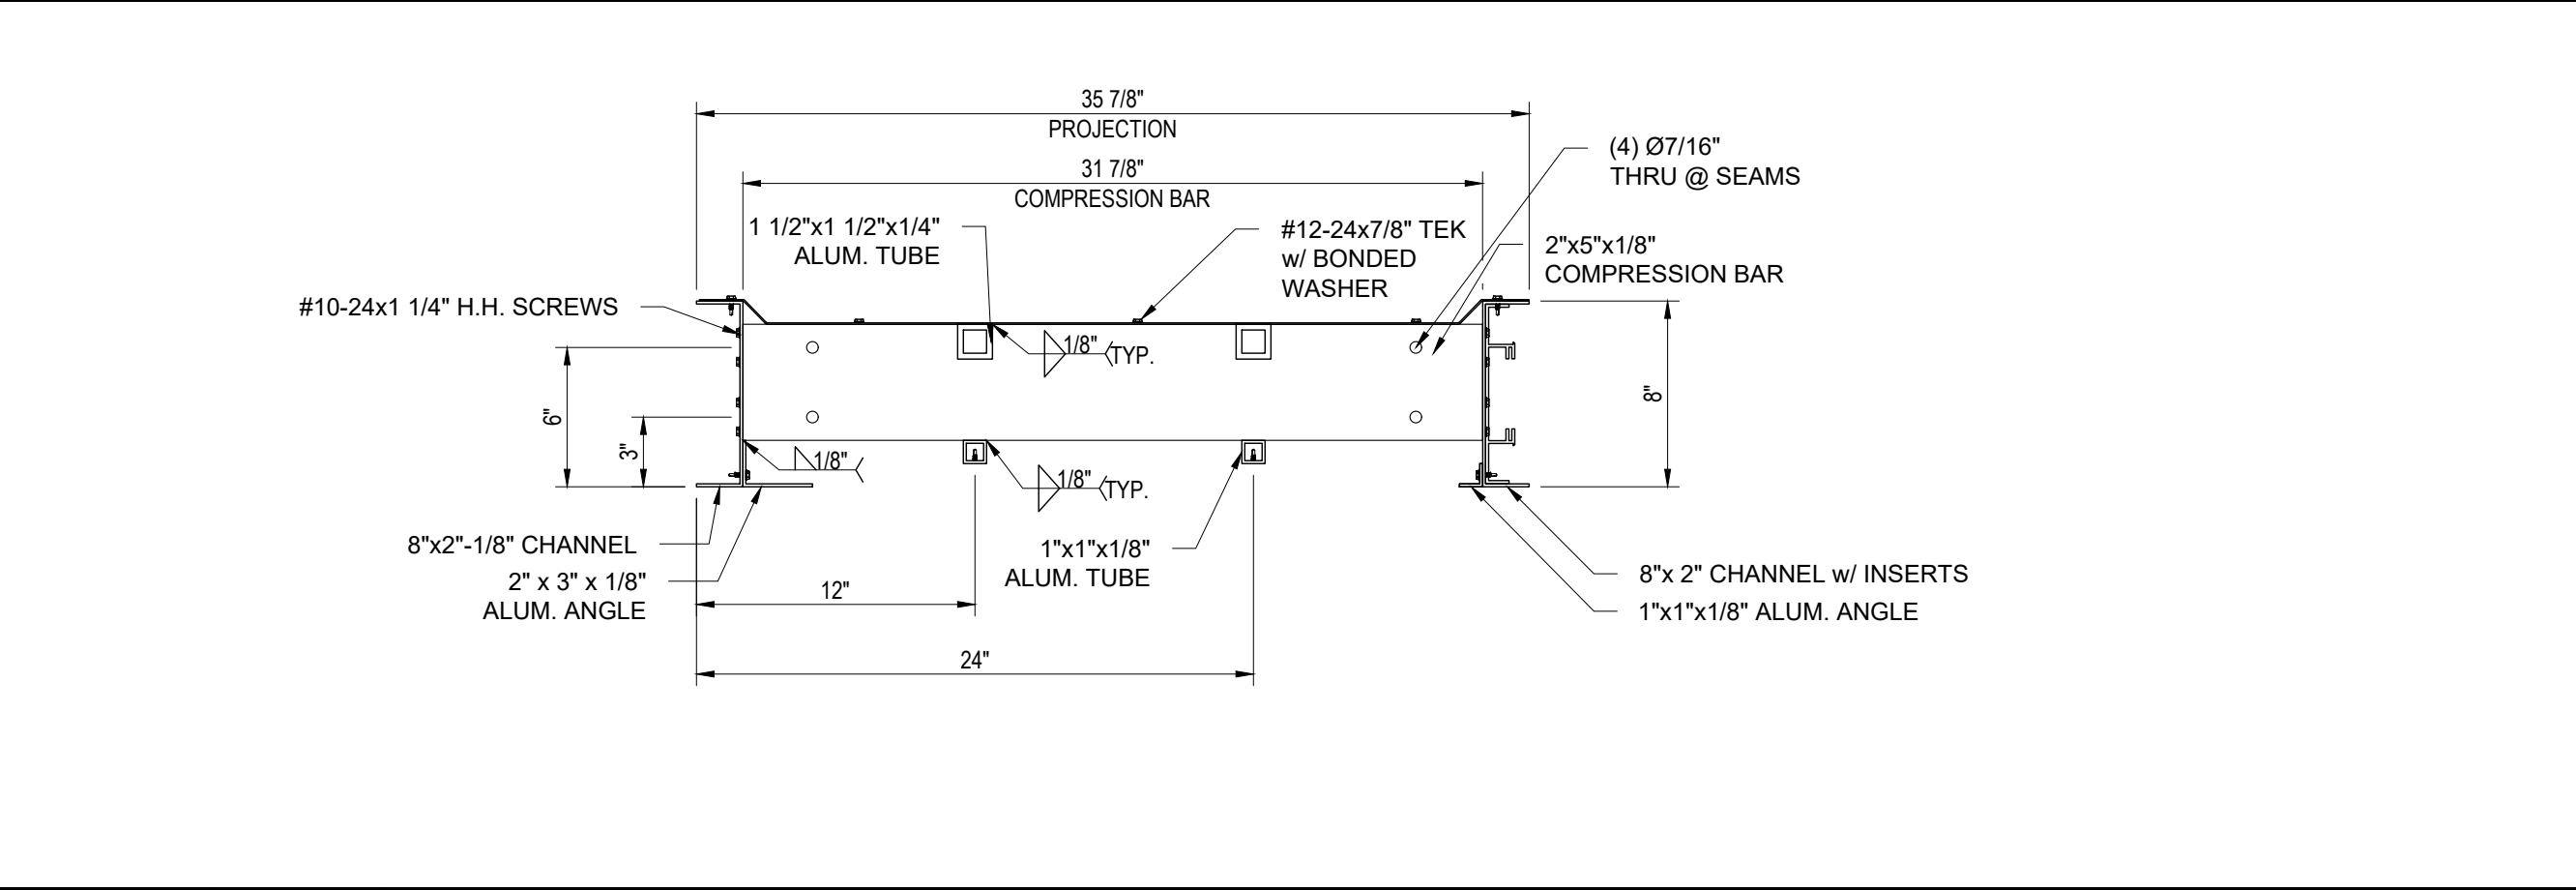

SECTION B - B 1-1/2" = 1'-0" (36" PROJECTION w/ UNDERSCORE)



Ball Ground, Ga. 30107
www.awnexinc.com
Ph. 770-704-7140 Fax 770-704-7647

PROJECT NAME: McD'S - STOCKTON, MO (JOB# 79831)	DRAWING NAME: SECTION A - A & SECTION B - B	CUSTOMER: McDONALD'S CORP.	BY	DESCRIPTION						
			DNJ	PRODUCTION FOR PERMIT						
			DATE							
			3/3/2026							
REV										

SHIPPING ADDRESS:
McDONALD's
7 W. SMITH DR.
STOCKTON, MO 65785
(STORE #024-1307)

CONTRACTOR:
N/A
CONTACT: N/A
MOBILE#: N/A

TOLERANCES U.N.O.
X/XX = ± 1/16"
.XX = ± .03"
.XXX = ± .005"


DWN BY:	CHK BY:	ENG. BY:
DNJ	MKM	

SHT. NO: **P-1.00**




Ball Ground, Ga. 30107
www.awnexinc.com
Ph. 770-704-7140 Fax 770-704-7647

1/2" x 1" x 1/8"
ALUM. ANGLE
ATTACH TO CHANNEL
EXTRUSION
w/ #10 x 3/4"
TEK SCREWS
@ 12" O.C.

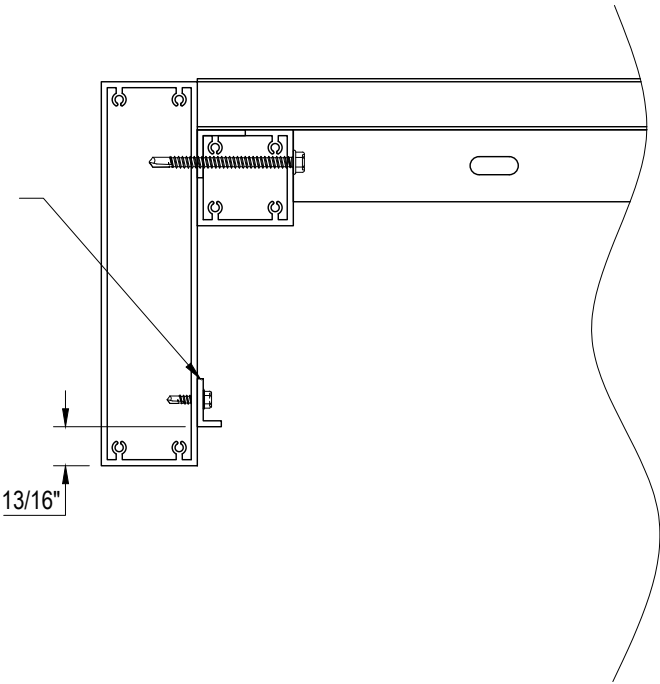

1/2" x 1" x 1/8"
ALUM. ANGLE
ATTACH TO CHANNEL
EXTRUSION
w/ #10 x 3/4"
TEK SCREWS
@ 12" O.C.

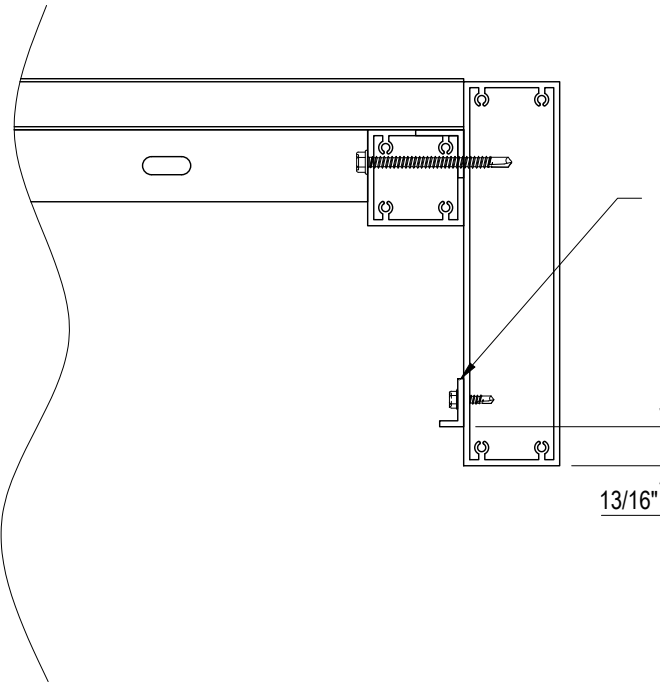

PROJECT NAME: McD'S - STOCKTON, MO (JOB# 79831)		DRAWING NAME: SECTION C - C & SECTION D - D		CUSTOMER: McDONALD'S CORP.		DESCRIPTION	
						BY	PRODUCTION FOR PERMIT
REV	DATE	3/3/2026				DNJ	

SHIPPING ADDRESS:
McDONALD's
7 W. SMITH DR.
STOCKTON, MO 65785
(STORE #024-1307)

CONTRACTOR:
N/A
CONTACT: N/A
MOBILE#: N/A

TOLERANCES U.N.O.
X/XX = ± 1/16"
.XX = ± .03"
.XXX = ± .005"



DWN BY:	CHK BY:	ENG. BY:
DNJ	MKM	

SHT. NO:
P-1.01

SECTION C - C 3" = 1'-0" (SOFFIT ATTACHMENT ANGLE - LEFT)

SECTION D - D 3" = 1'-0" (SOFFIT ATTACHMENT ANGLE - RIGHT)

Reproduction of this document without the written authorization of AWNEX, Inc. is strictly prohibited Copyright 2026, AWNEX, Inc.

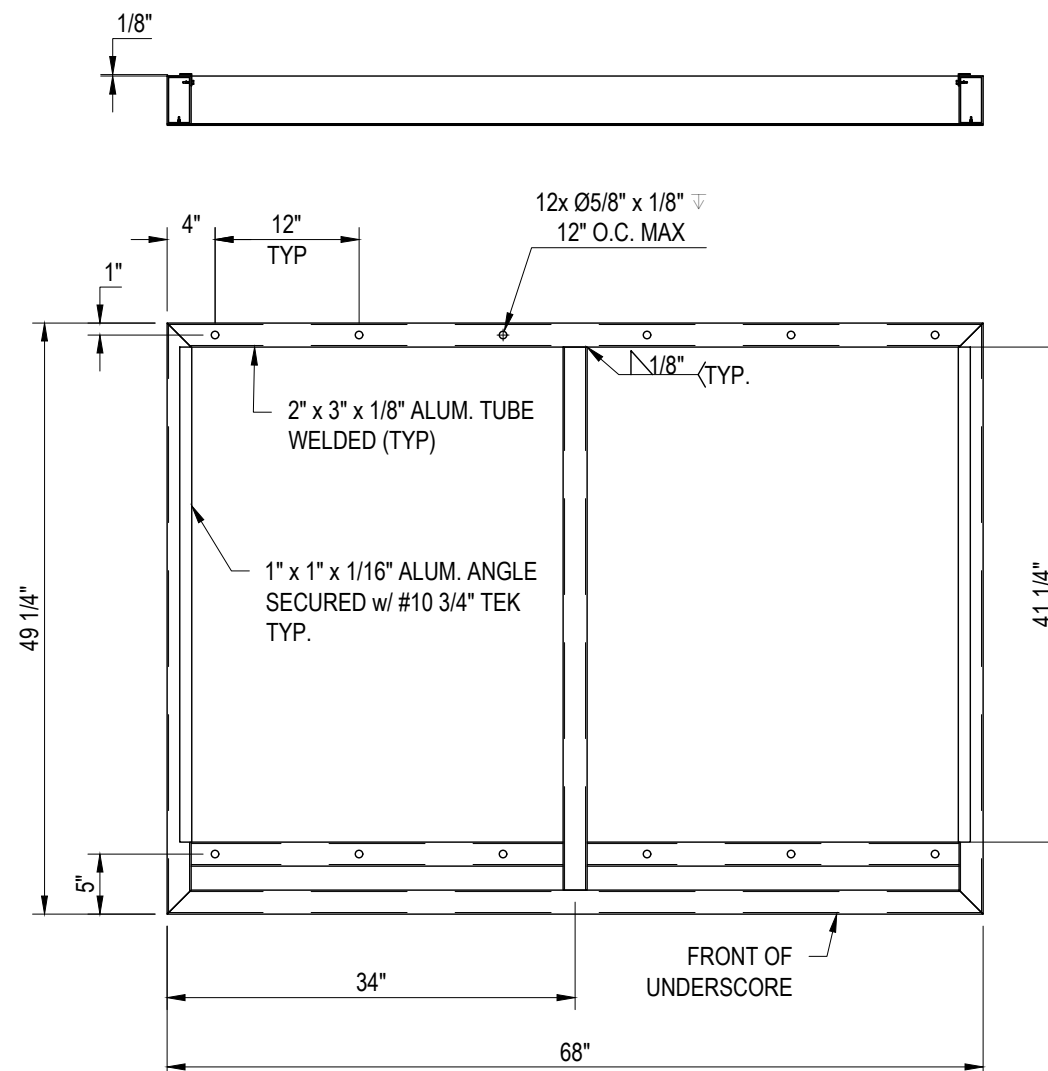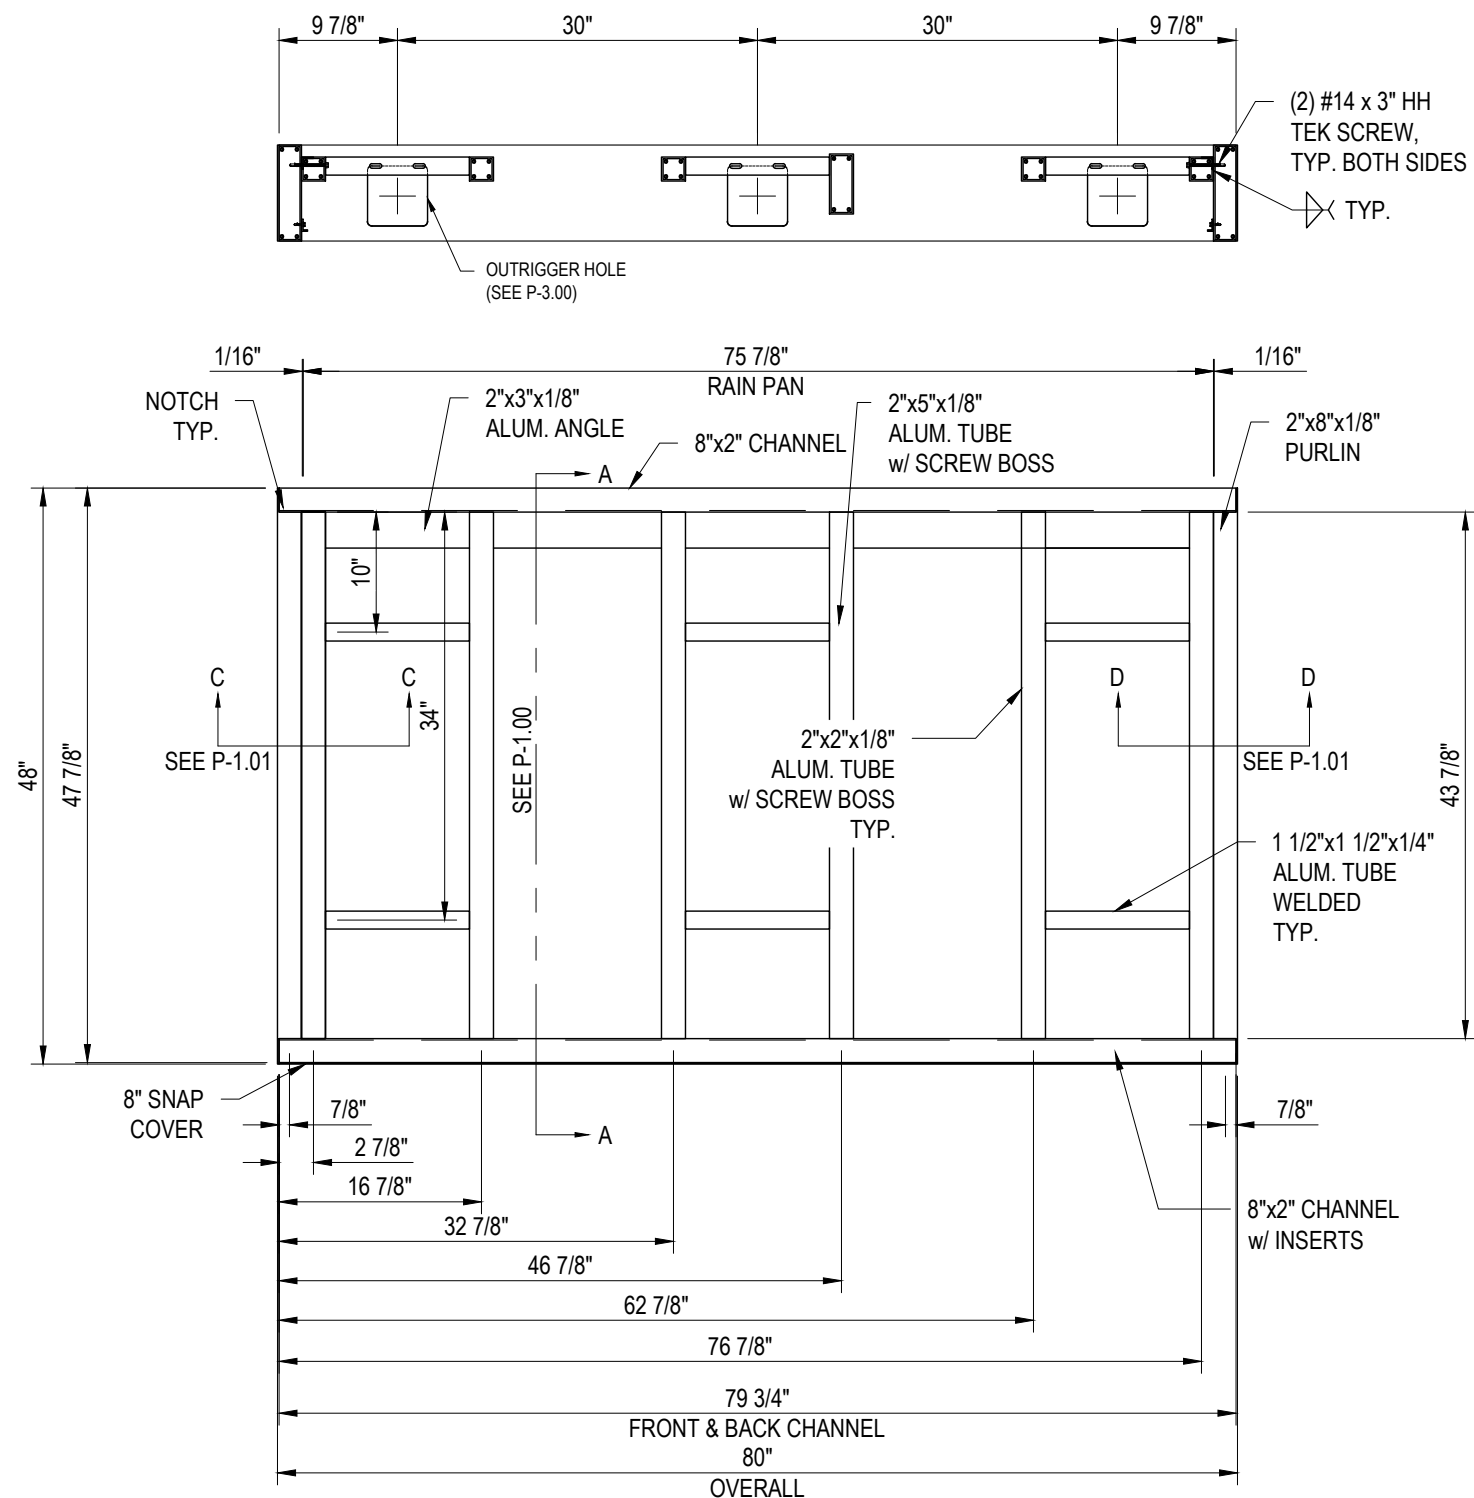

PROJECT NAME:
McD'S - STOCKTON, MO (JOB# 79831)

DRAWING NAME:
UNDERScore FRAMES #1, #2, & #3

CUSTOMER:
McDONALD'S CORP.

DESCRIPTION:
PRODUCTION FOR PERMIT

BY:
DNJ

DATE:
3/3/2026


SHIPPING ADDRESS:
McDONALD's
7 W. SMITH DR.
STOCKTON, MO 65785
(STORE #024-1307)

CONTRACTOR:
N/A
CONTACT: N/A
MOBILE#: N/A


TOLERANCES U.N.O.
X/XX = ± 1/16"
.XX = ± .03"
.XXX = ± .005"

DWN BY: DNJ
CHK BY: MKM
ENG. BY:

SHT. NO:
P-1.02

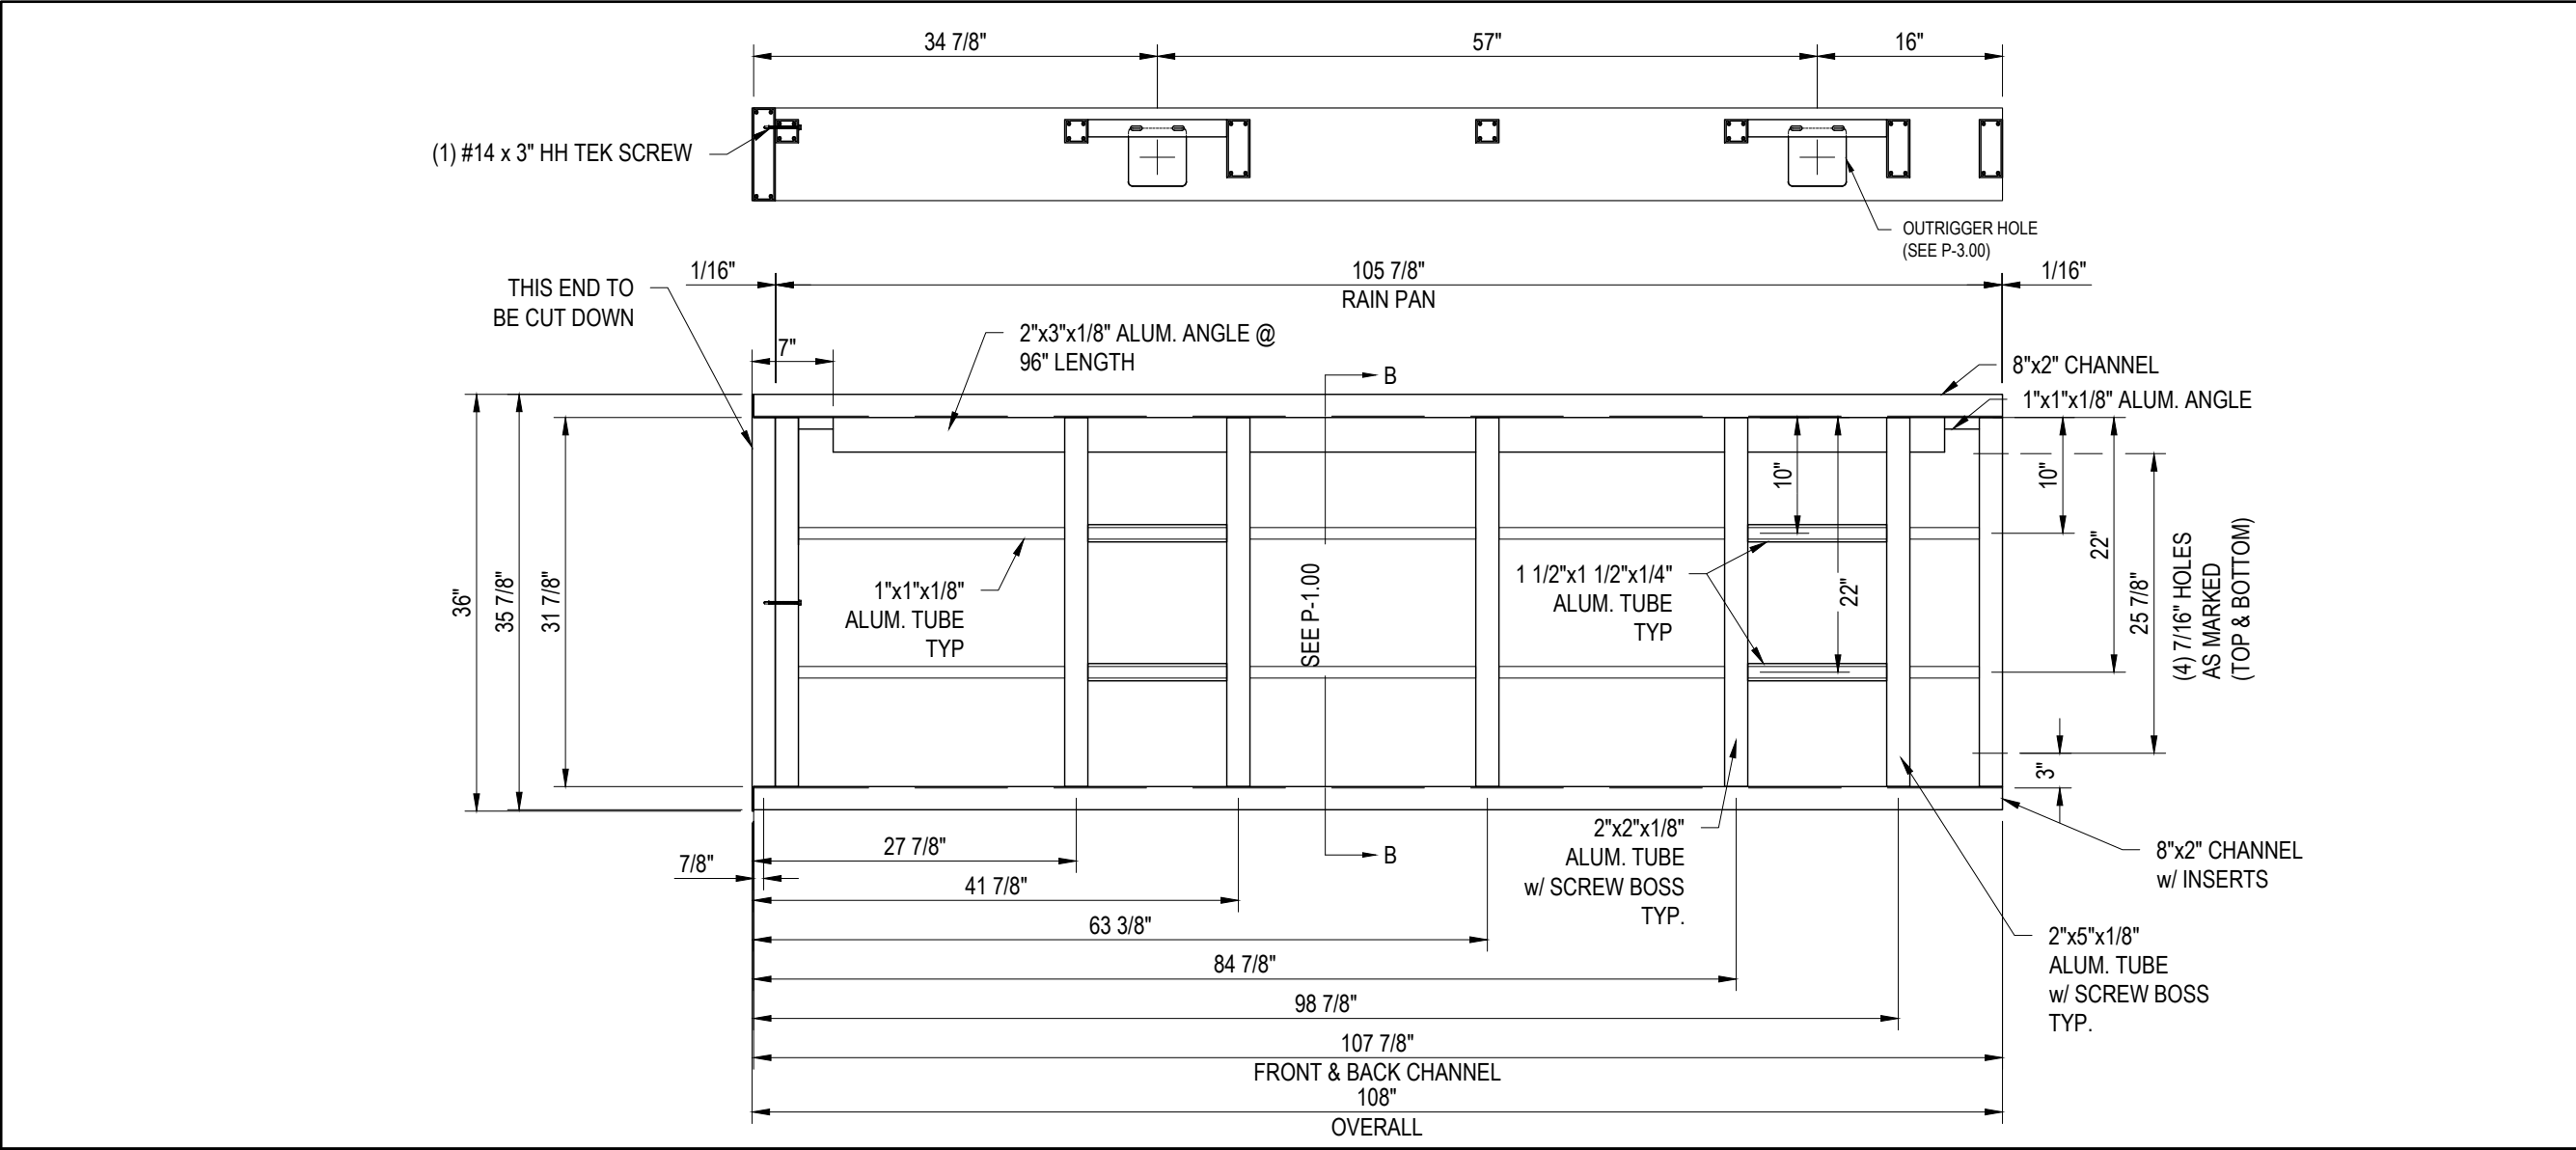

A 3/4" = 1'-0" FRAME #4

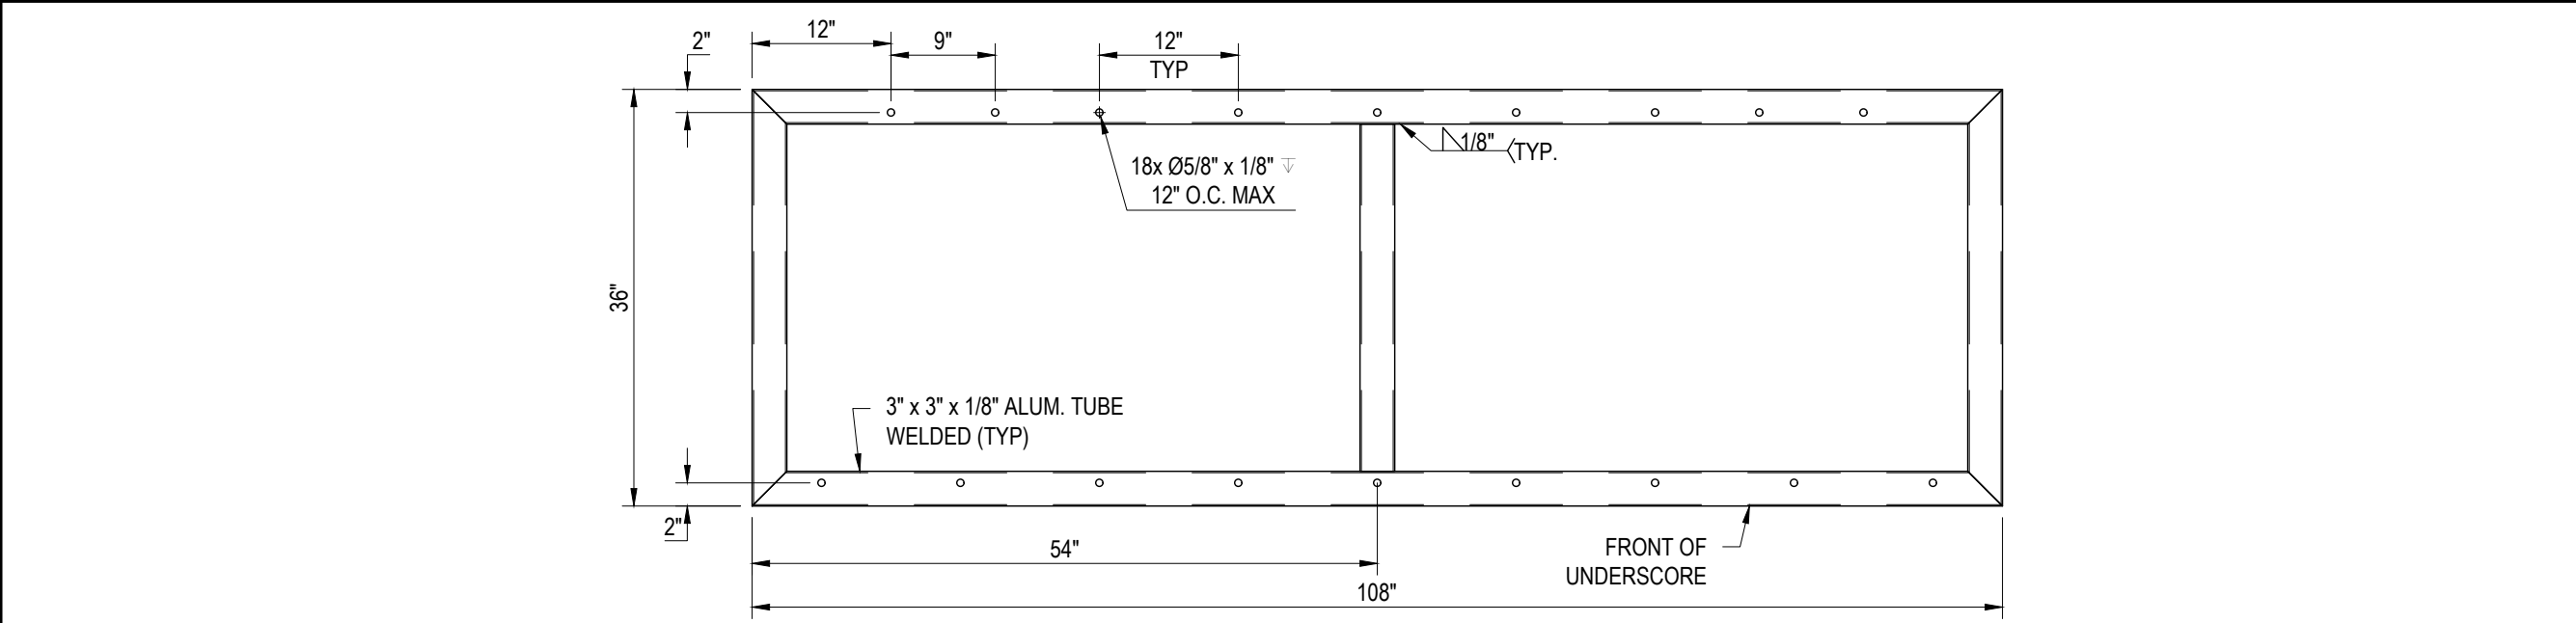

A 3/4" = 1'-0" UNDERSCORE FRAME #4



AWNEX^{INC.}
Architectural Branding Elements

Ball Ground, Ga. 30107
www.awnexinc.com
Ph. 770-704-7140 Fax 770-704-7647

PROJECT NAME: McD'S - STOCKTON, MO (JOB# 79831)	DRAWING NAME: FRAME #4	CUSTOMER: McDONALD'S CORP.	DESCRIPTION						
			PRODUCTION FOR PERMIT						
			BY						
			DNJ						
REV	DATE	3/3/2026							

SHIPPING ADDRESS:
McDONALD's
7 W. SMITH DR.
STOCKTON, MO 65785
(STORE #024-1307)


CONTRACTOR:
N/A
CONTACT: N/A
MOBILE#: N/A

TOLERANCES U.N.O.
X/XX = ± 1/16"
.XX = ± .03"
.XXX = ± .005"


DWN BY:	CHK BY:	ENG. BY:
DNJ	MKM	

SHT. NO: P-1.03

Reproduction of this document without the written authorization of AWNEX, Inc. is strictly prohibited Copyright 2026, AWNEX, Inc.

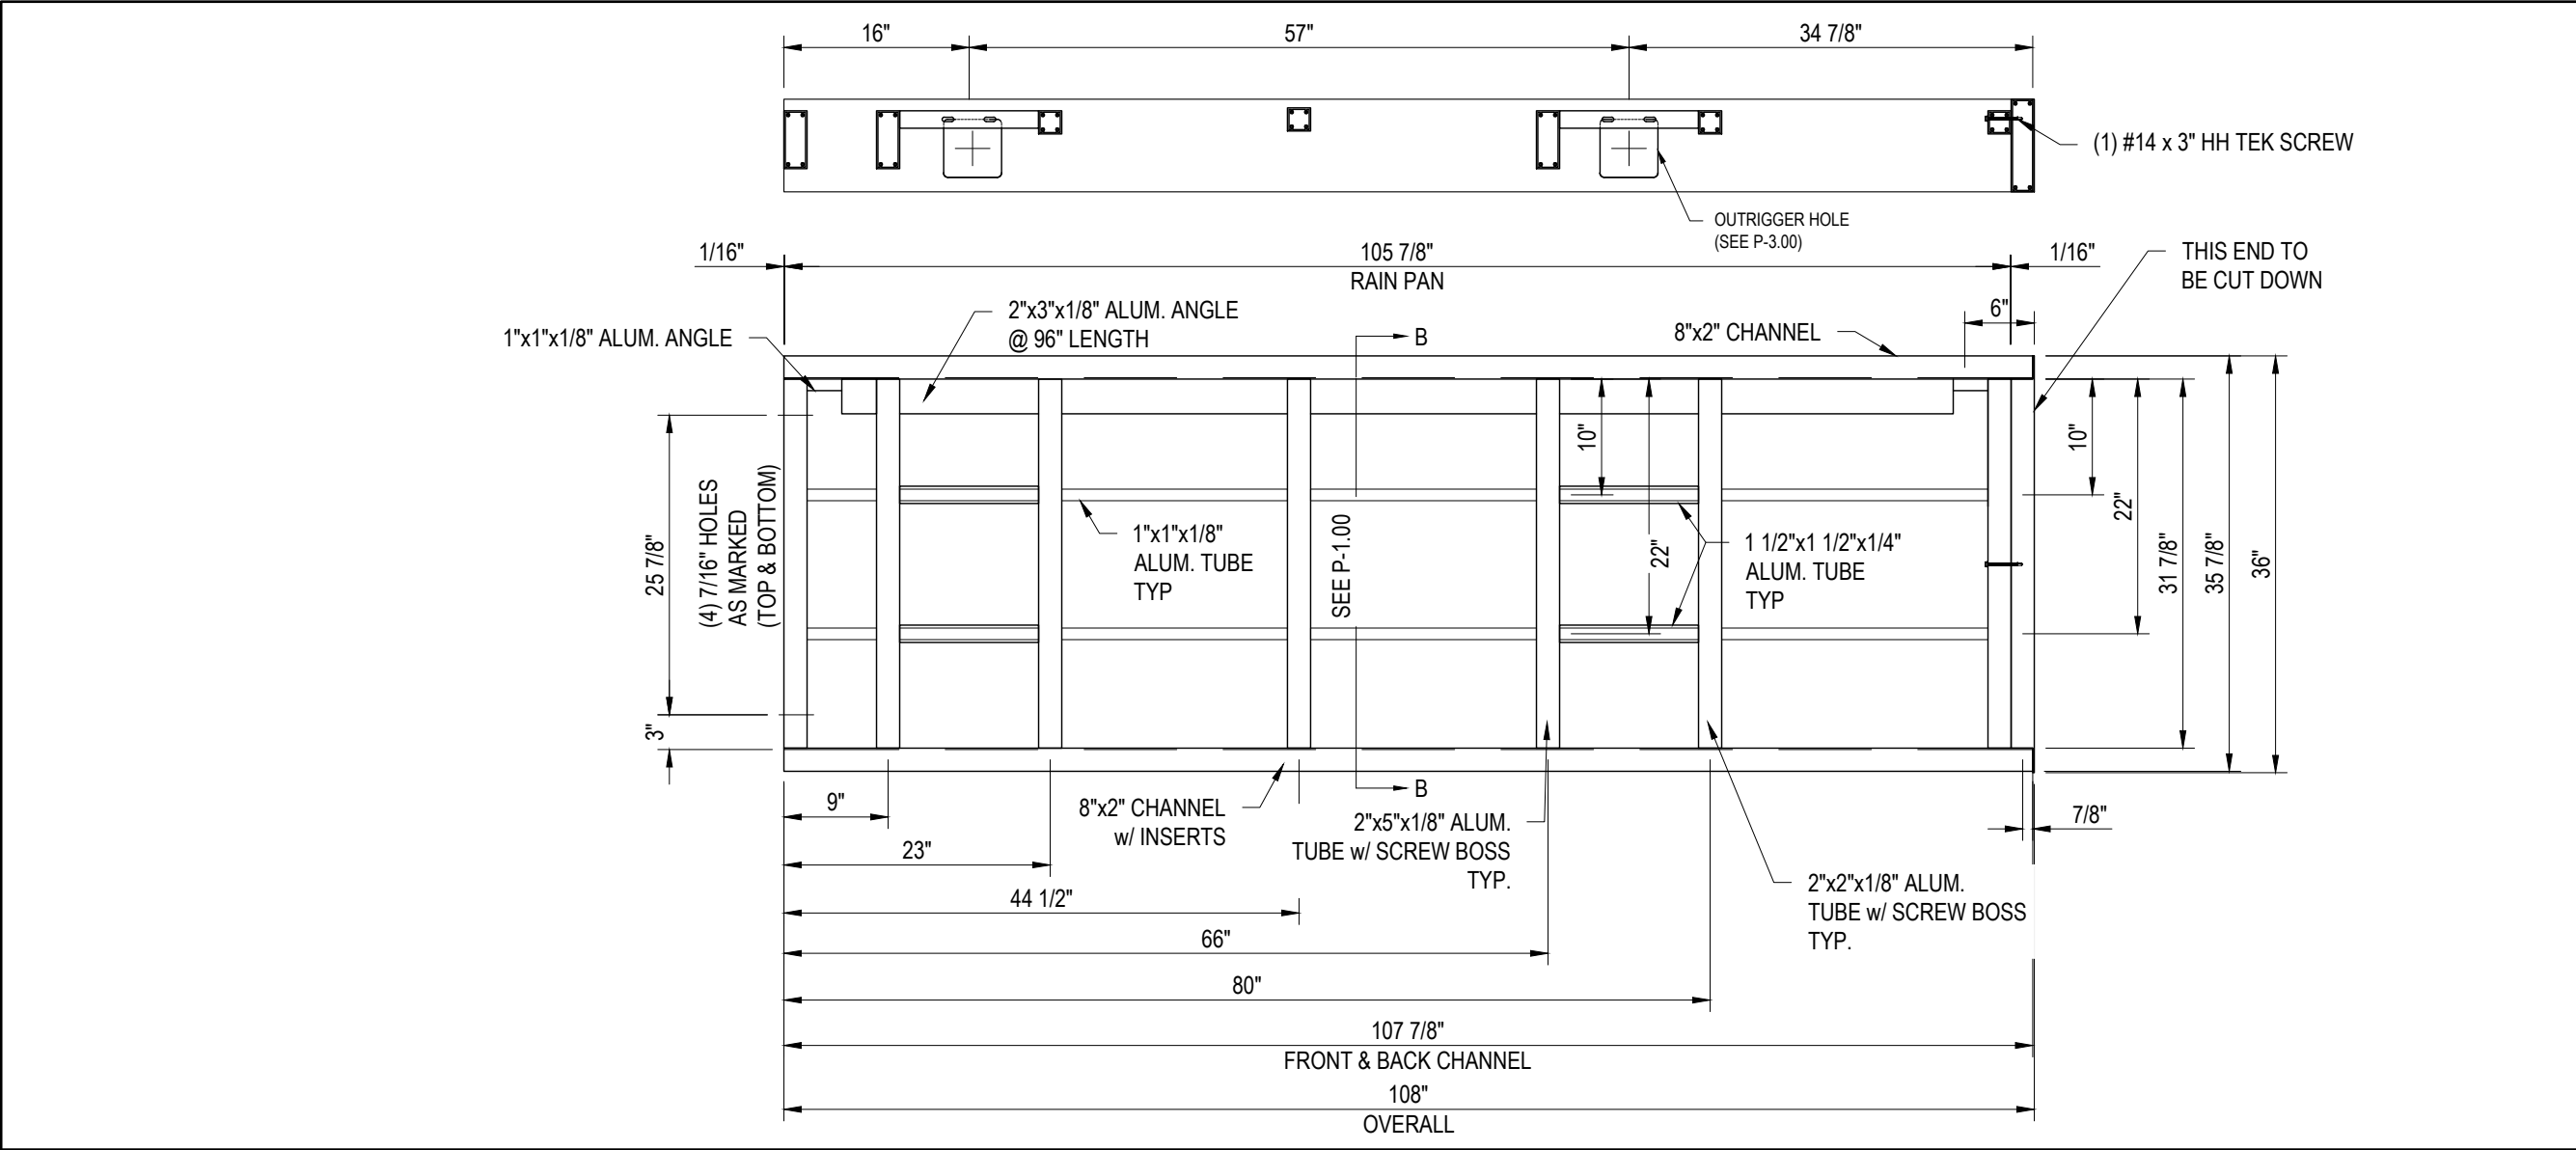

A 3/4" = 1'-0" FRAME #10

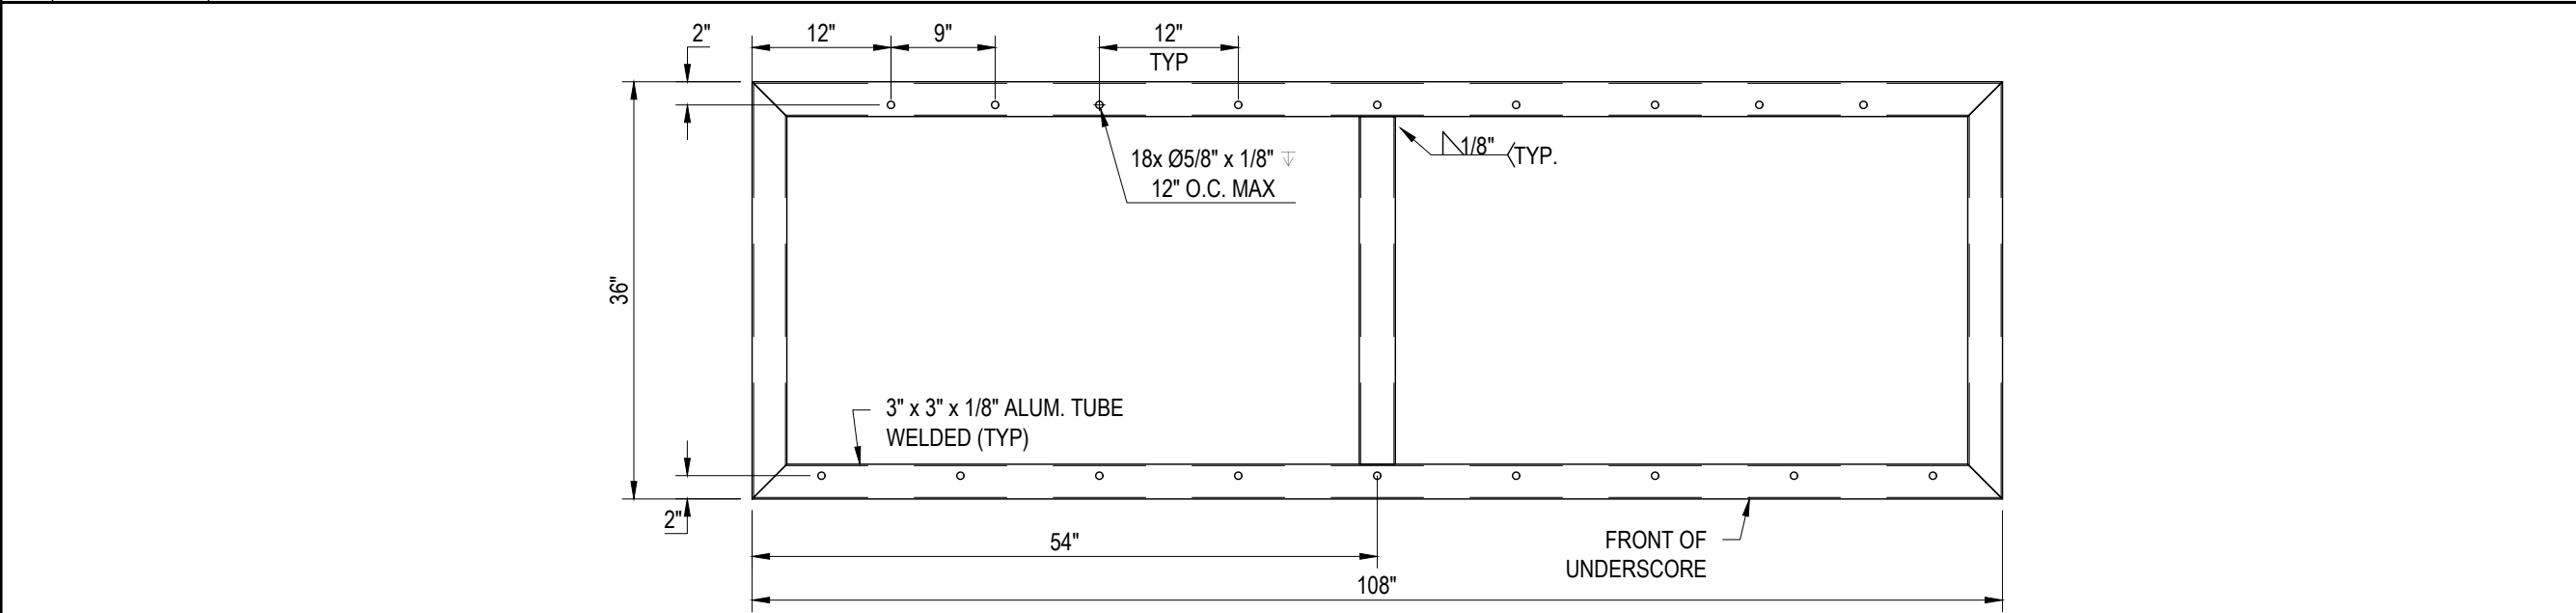

B 3/4" = 1'-0" FRAME #10



AWNEX[®]
Architectural Branding Elements

Ball Ground, Ga. 30107
www.awnexinc.com
Ph. 770-704-7140 Fax 770-704-7647

PROJECT NAME: McD'S - STOCKTON, MO (JOB# 79831)	DRAWING NAME: FRAME #10	CUSTOMER: McDONALD'S CORP.	DESCRIPTION						
			PRODUCTION FOR PERMIT						
			BY						
			DNJ						
REV	DATE	3/3/2026							

SHIPPING ADDRESS:
McDONALD's
7 W. SMITH DR.
STOCKTON, MO 65785
(STORE #024-1307)

CONTRACTOR:
N/A
CONTACT: N/A
MOBILE#: N/A

TOLERANCES U.N.O.
X/XX = ± 1/16"
.XX = ± .03"
.XXX = ± .005"


DWN BY:	CHK BY:	ENG. BY:
DNJ	MKM	

SHT. NO: P-1.04

Reproduction of this document without the written authorization of AWNEX, Inc. is strictly prohibited Copyright 2026, AWNEX, Inc.



Ball Ground, Ga. 30107
www.awnexinc.com
Ph. 770-704-7140 Fax 770-704-7647

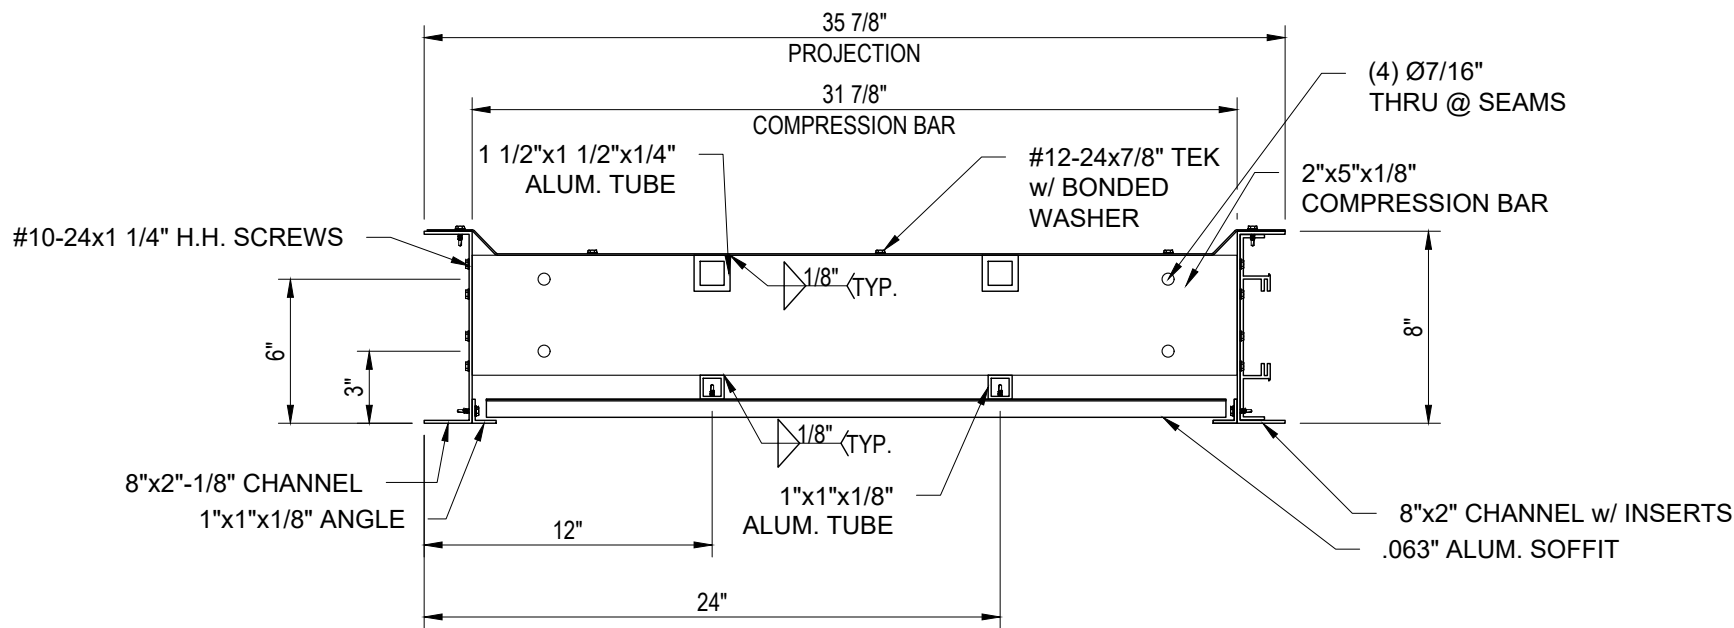

PROJECT NAME:
McD'S - STOCKTON, MO (JOB# 79831)

DRAWING NAME:
SECTION E - E

CUSTOMER:
McDONALD'S CORP.

REV	DATE	BY	DESCRIPTION
1	3/3/2026	DNJ	PRODUCTION FOR PERMIT


SHIPPING ADDRESS:
McDONALD's
7 W. SMITH DR.
STOCKTON, MO 65785
(STORE #024-1307)

CONTRACTOR:
N/A
CONTACT: N/A
MOBILE#: N/A

TOLERANCES U.N.O.
X/XX = ± 1/16"
.XX = ± .03"
.XXX = ± .005"

DWN BY: DNJ	CHK BY: MKM	ENG. BY:
----------------	----------------	----------

SHT. NO:
P-2.00

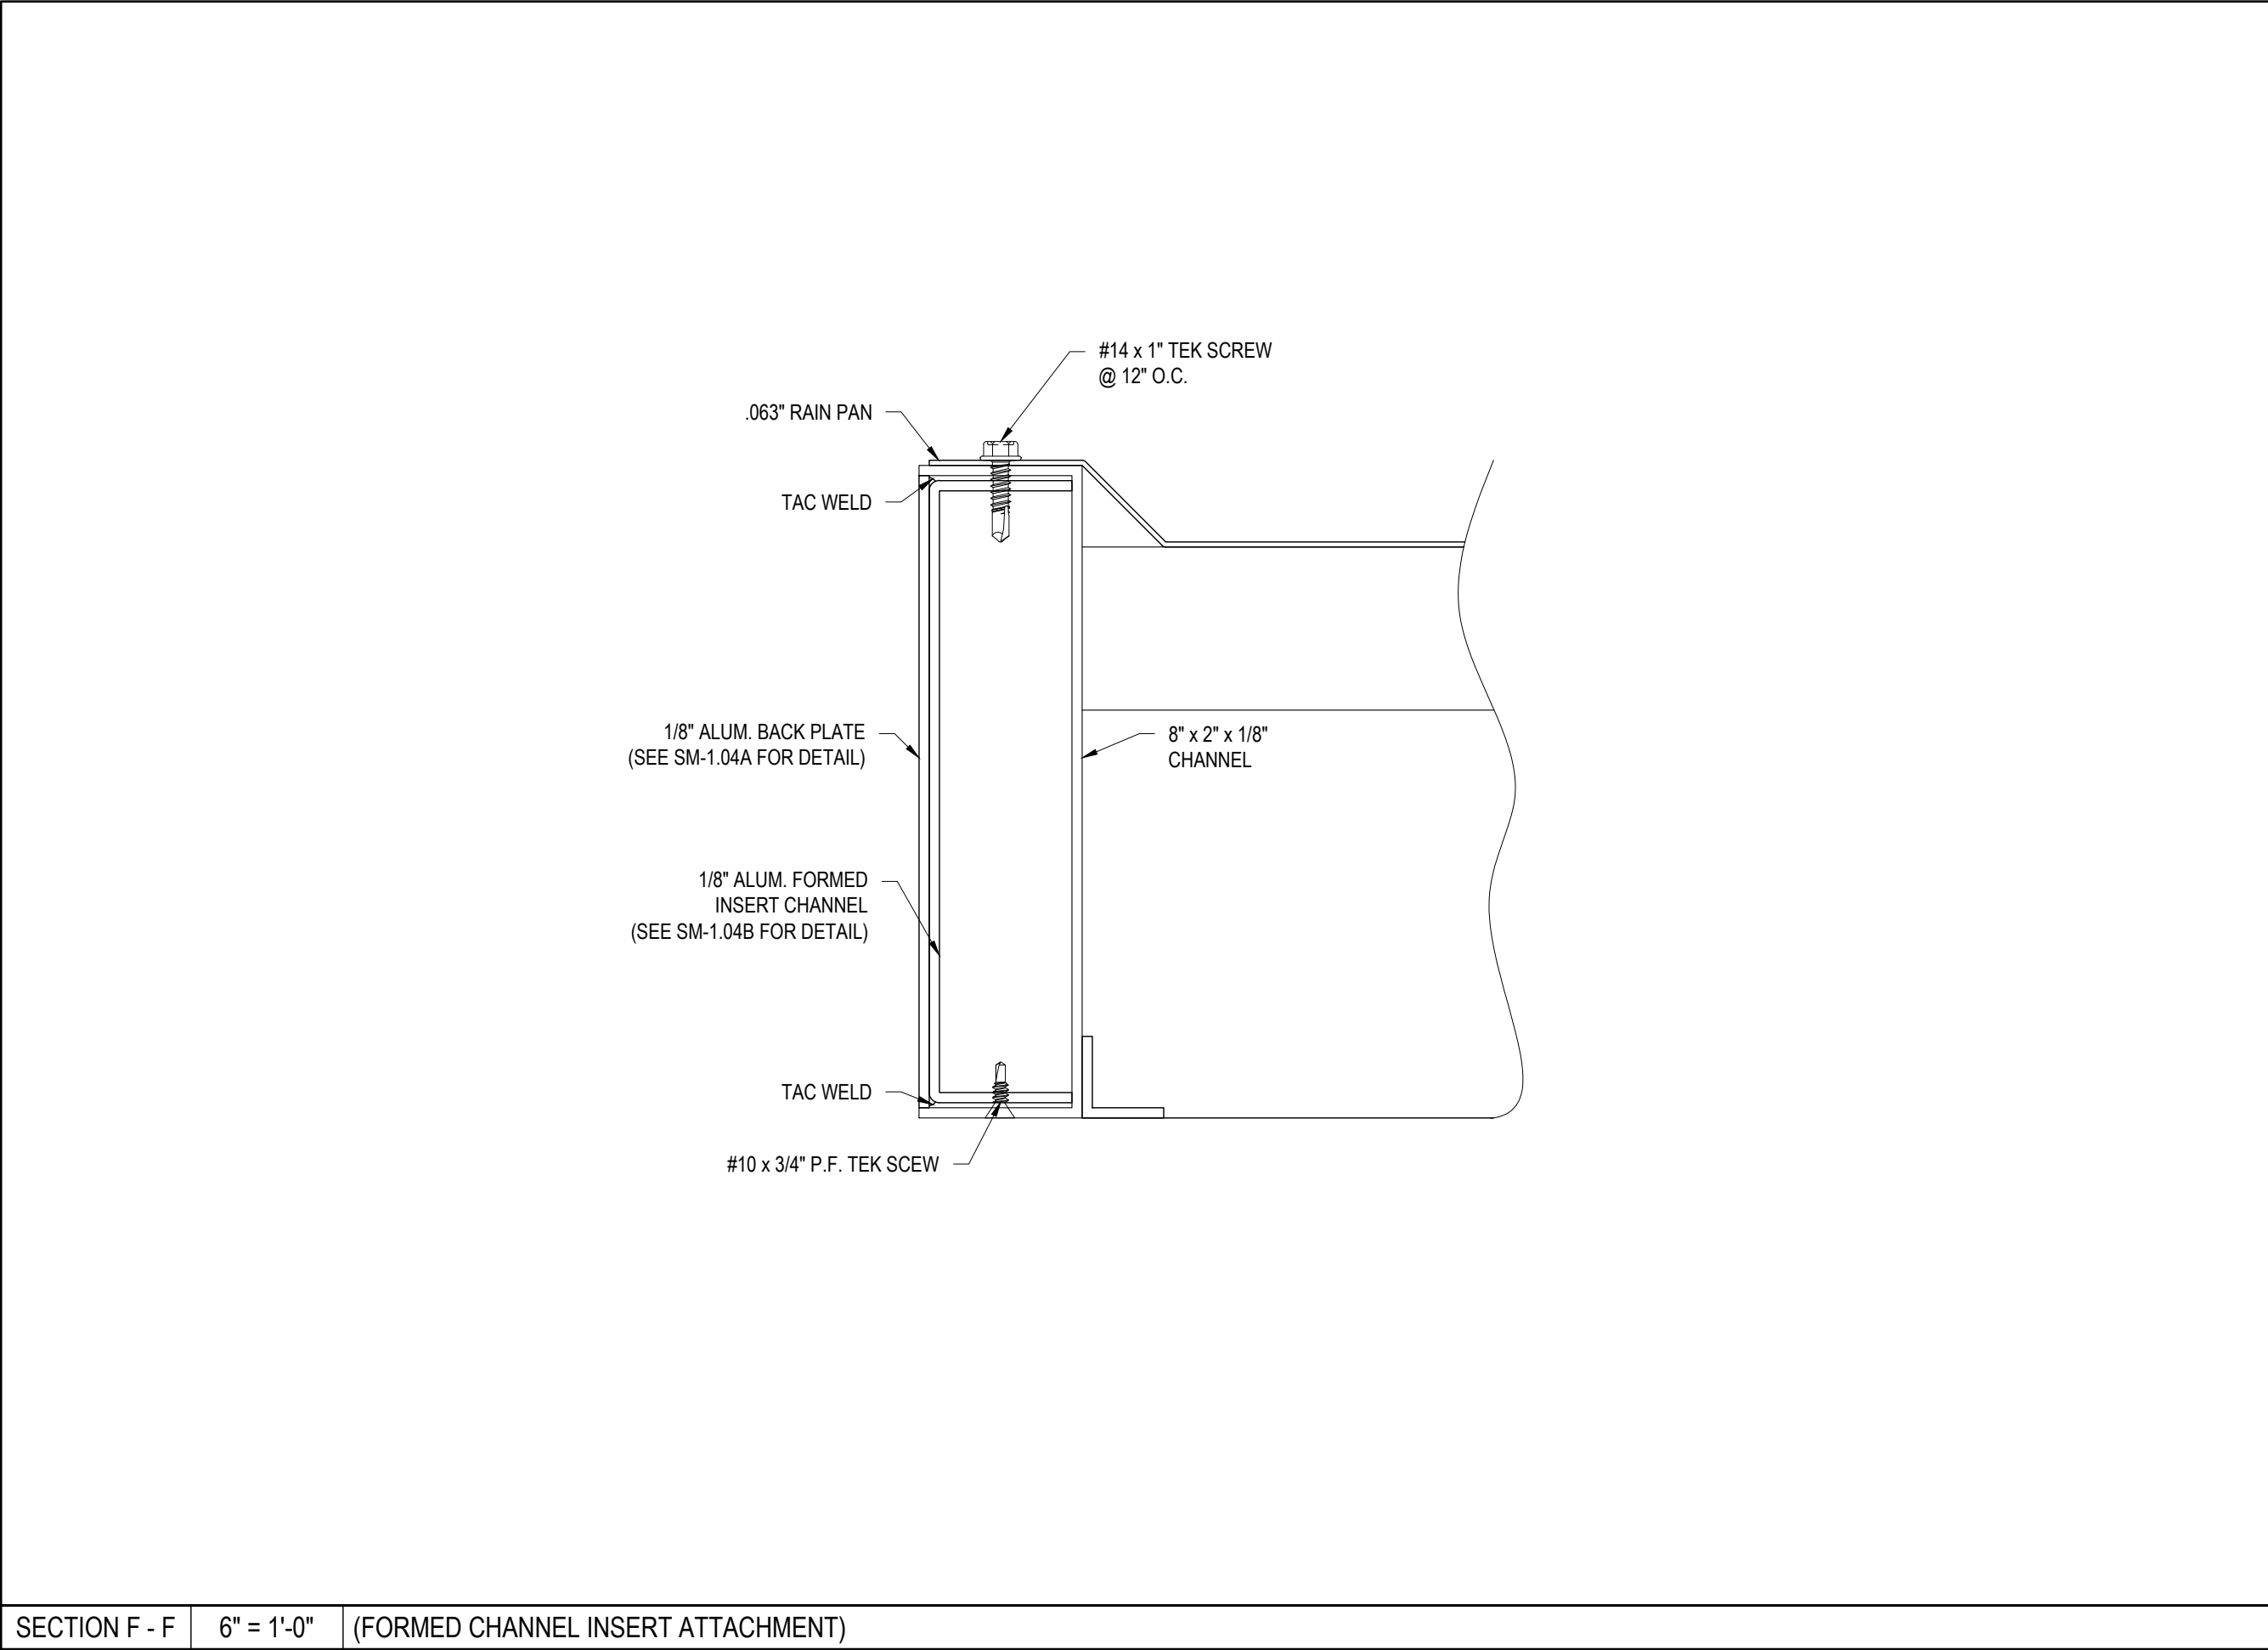



Ball Ground, Ga. 30107
www.awnexinc.com
Ph. 770-704-7140 Fax 770-704-7647

PROJECT NAME: McD'S - STOCKTON, MO (JOB# 79831)	DRAWING NAME: SECTION F - F	CUSTOMER: McDONALD'S CORP.	DESCRIPTION						
			PRODUCTION FOR PERMIT						
			BY	DNJ					
			DATE	3/3/2026					
REV									

SHIPPING ADDRESS:
McDONALD's
7 W. SMITH DR.
STOCKTON, MO 65785
(STORE #024-1307)

CONTRACTOR:
N/A
CONTACT: N/A
MOBILE#: N/A

TOLERANCES U.N.O.
X/XX = ± 1/16"
.XX = ± .03"
.XXX = ± .005"


DWN BY:	CHK BY:	ENG. BY:
DNJ	MKM	

SHT. NO:

P-2.01

SECTION F - F6" = 1'-0" (FORMED CHANNEL INSERT ATTACHMENT)

Reproduction of this document without the written authorization of AWNEX, Inc. is strictly prohibited Copyright 2026, AWNEX, Inc.

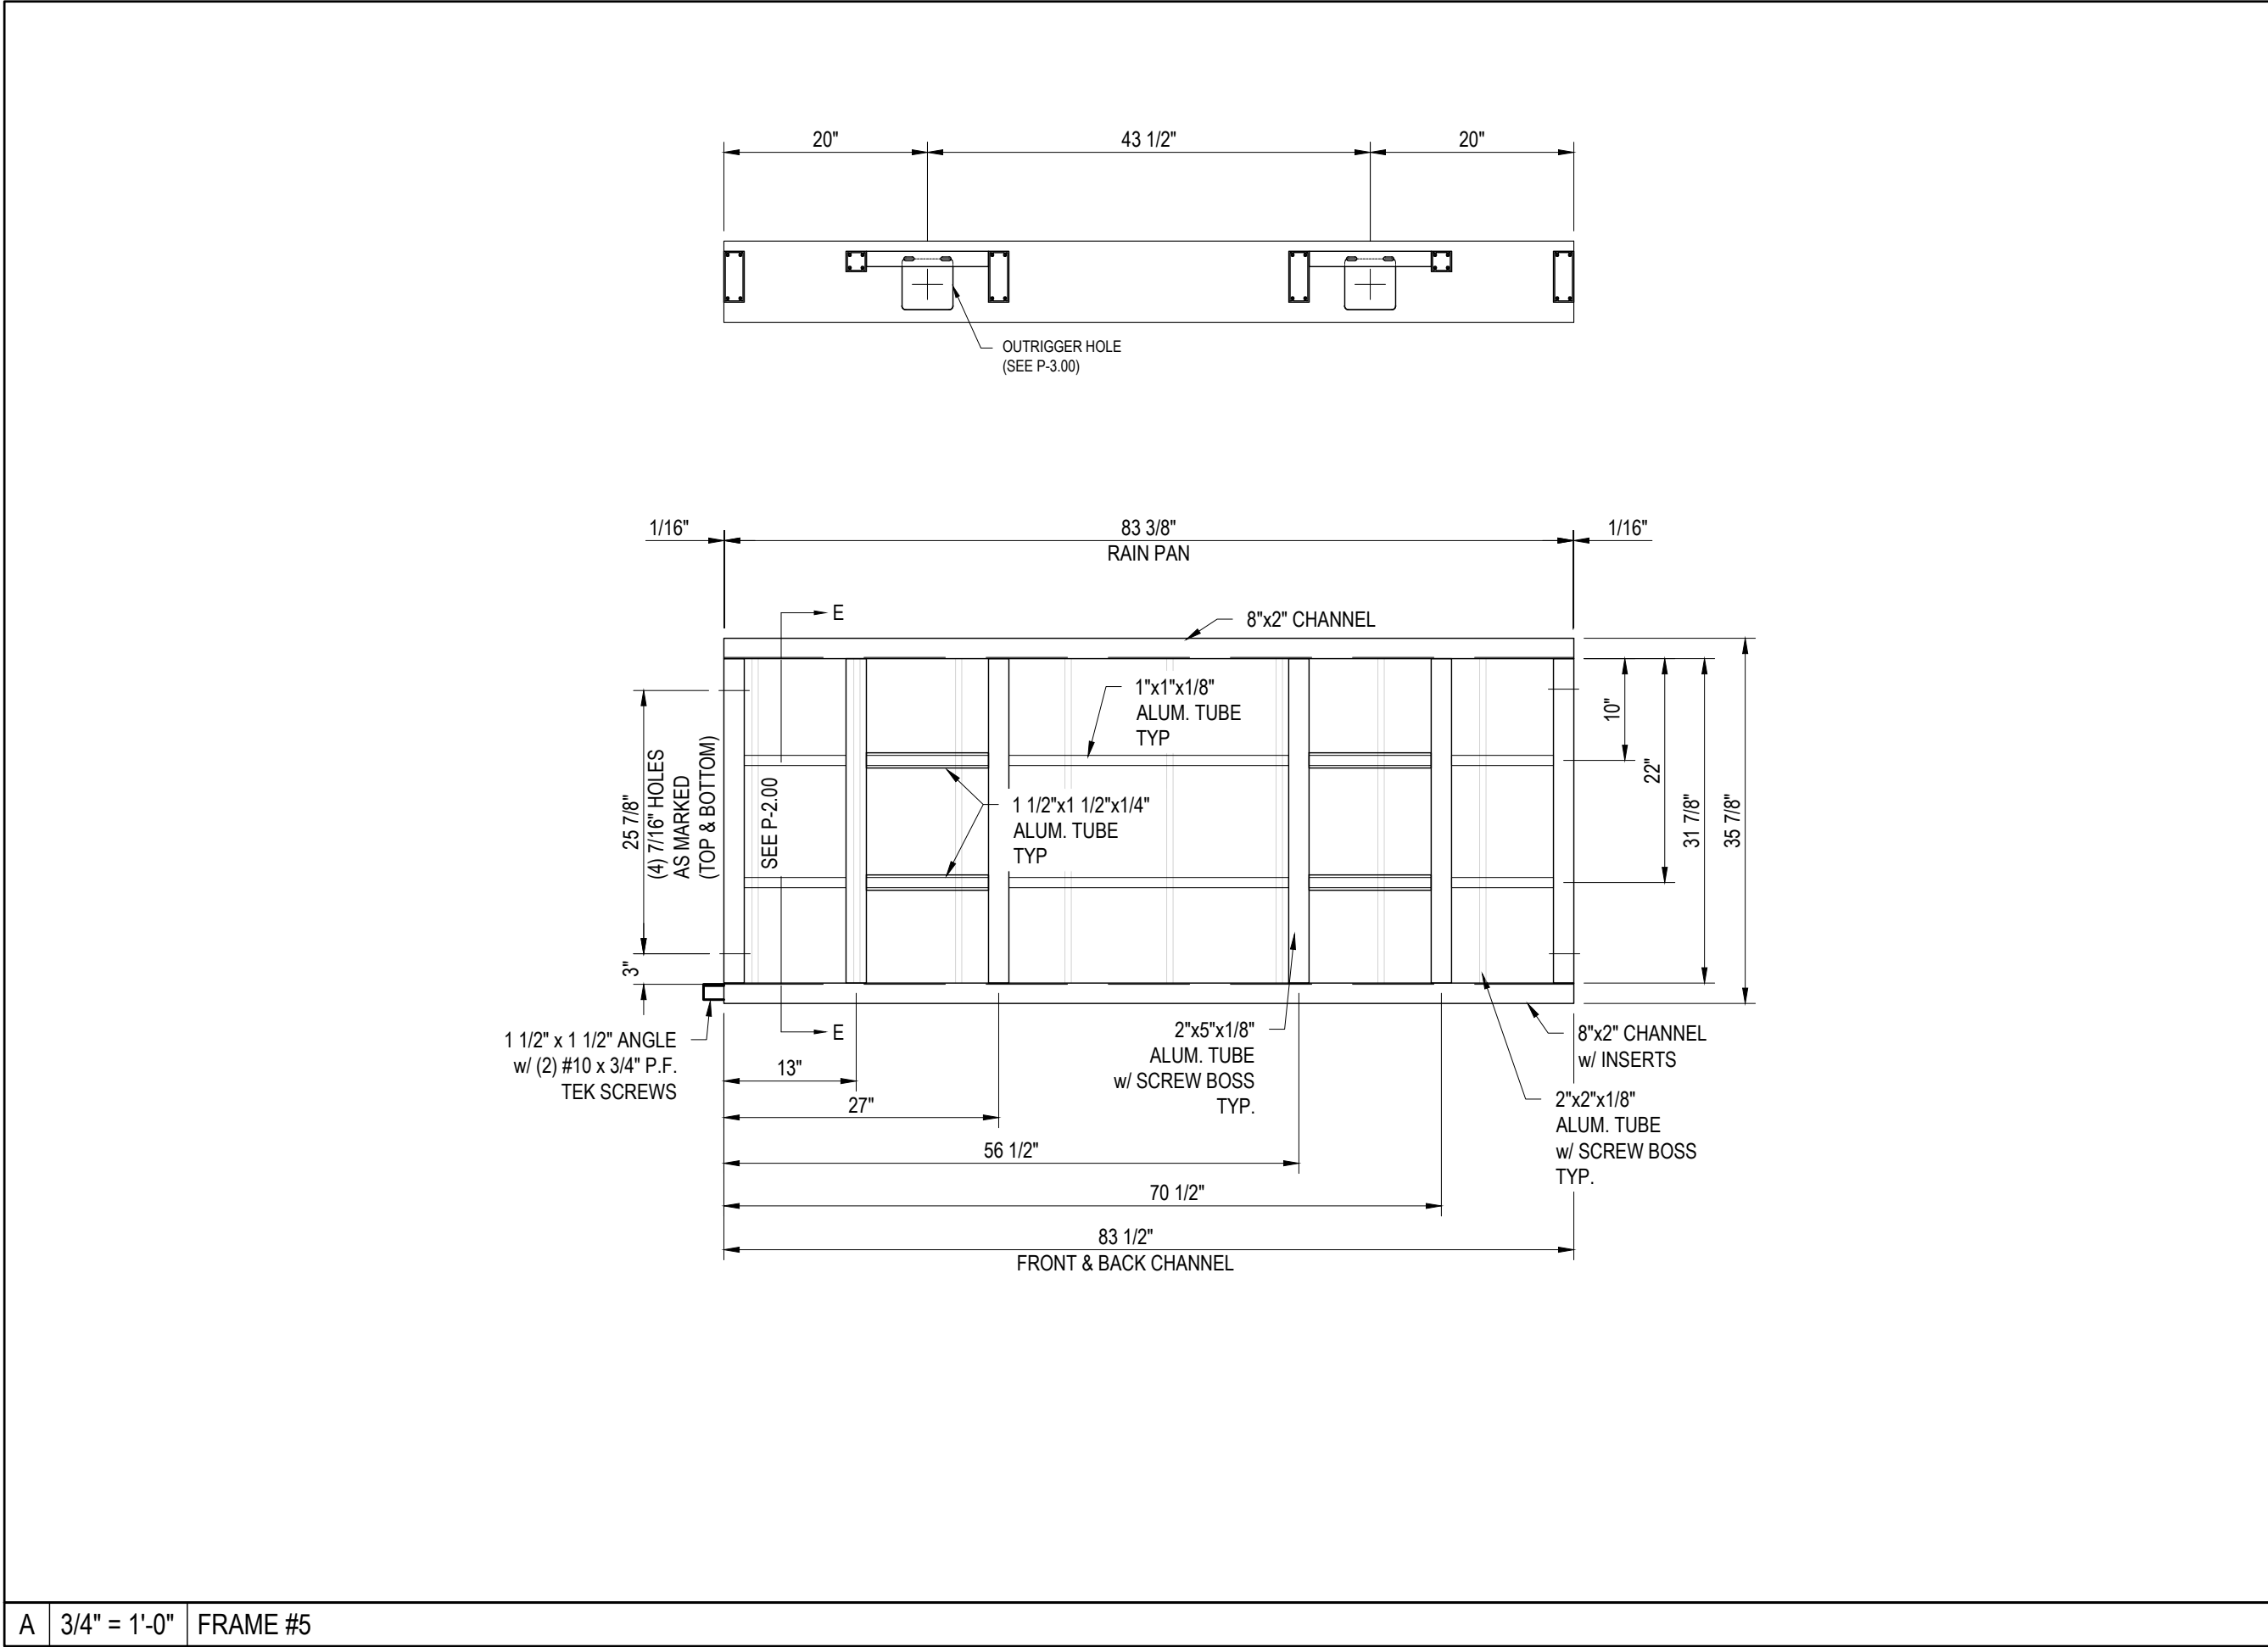



Ball Ground, Ga. 30107
www.awnexinc.com
Ph. 770-704-7140 Fax 770-704-7647

PROJECT NAME: McD'S - STOCKTON, MO (JOB# 79831)	DRAWING NAME: FRAME #5	CUSTOMER: McDONALD'S CORP.	DESCRIPTION						
			PRODUCTION FOR PERMIT						
			BY						
			DNJ						
REV	DATE	3/3/2026							

SHIPPING ADDRESS:
McDONALD's
7 W. SMITH DR.
STOCKTON, MO 65785
(STORE #024-1307)

CONTRACTOR:
N/A
CONTACT: N/A
MOBILE#: N/A

TOLERANCES U.N.O.
X/XX = ± 1/16"
.XX = ± .03"
.XXX = ± .005"

DWN BY:	CHK BY:	ENG. BY:
DNJ	MKM	

SHT. NO:


P-2.02

A

3/4" = 1'-0"

FRAME #5

Reproduction of this document without the written authorization of AWNEX, Inc. is strictly prohibited Copyright 2026, AWNEX, Inc.

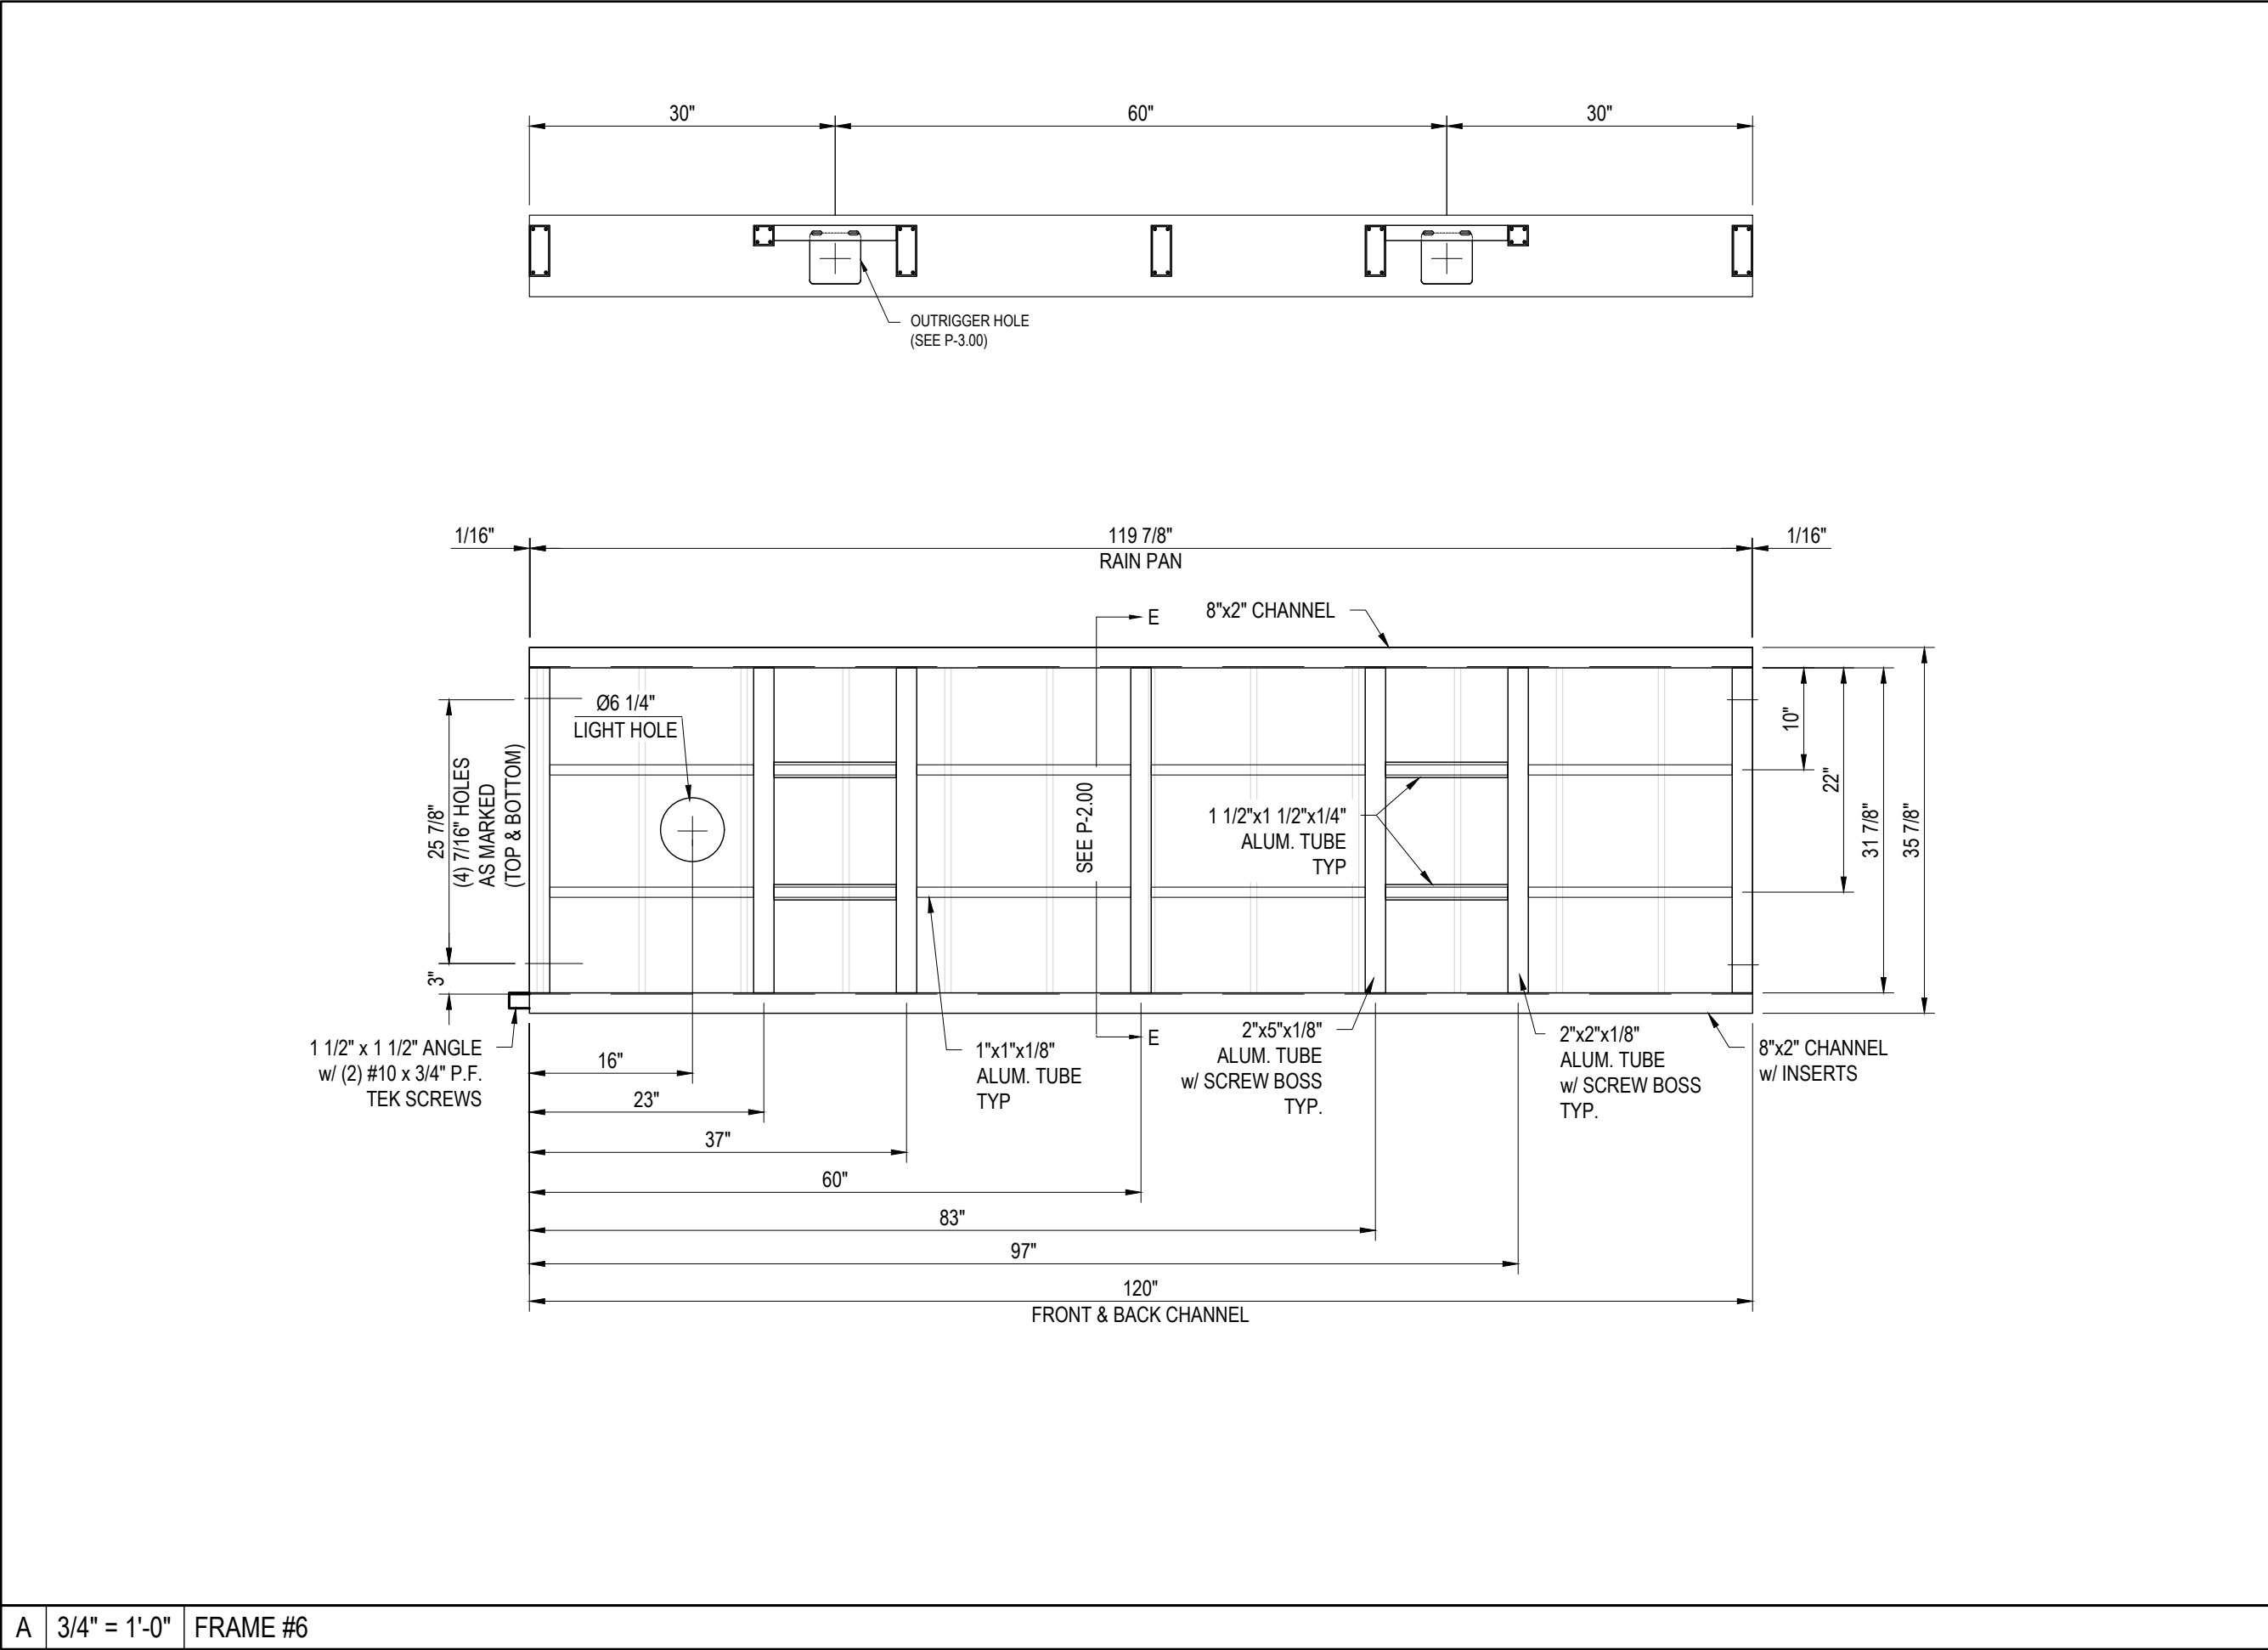



AWNEX[®]
Architectural Branding Elements

Ball Ground, Ga. 30107
www.awnexinc.com
Ph. 770-704-7140 Fax 770-704-7647

PROJECT NAME: McD'S - STOCKTON, MO (JOB# 79831)		DRAWING NAME: FRAME #6		CUSTOMER: McDONALD'S CORP.		DESCRIPTION PRODUCTION FOR PERMIT	
REV	DATE	BY	DNJ				
	3/3/2026						

SHIPPING ADDRESS:
McDONALD's
7 W. SMITH DR.
STOCKTON, MO 65785
(STORE #024-1307)

CONTRACTOR:
N/A
CONTACT: N/A
MOBILE#: N/A


TOLERANCES U.N.O.
X/XX = ± 1/16"
.XX = ± .03"
.XXX = ± .005"

DWN BY:	CHK BY:	ENG. BY:
DNJ	MKM	

SHT. NO:
P-2.03



Ball Ground, Ga. 30107
www.awnexinc.com
Ph. 770-704-7140 Fax 770-704-7647

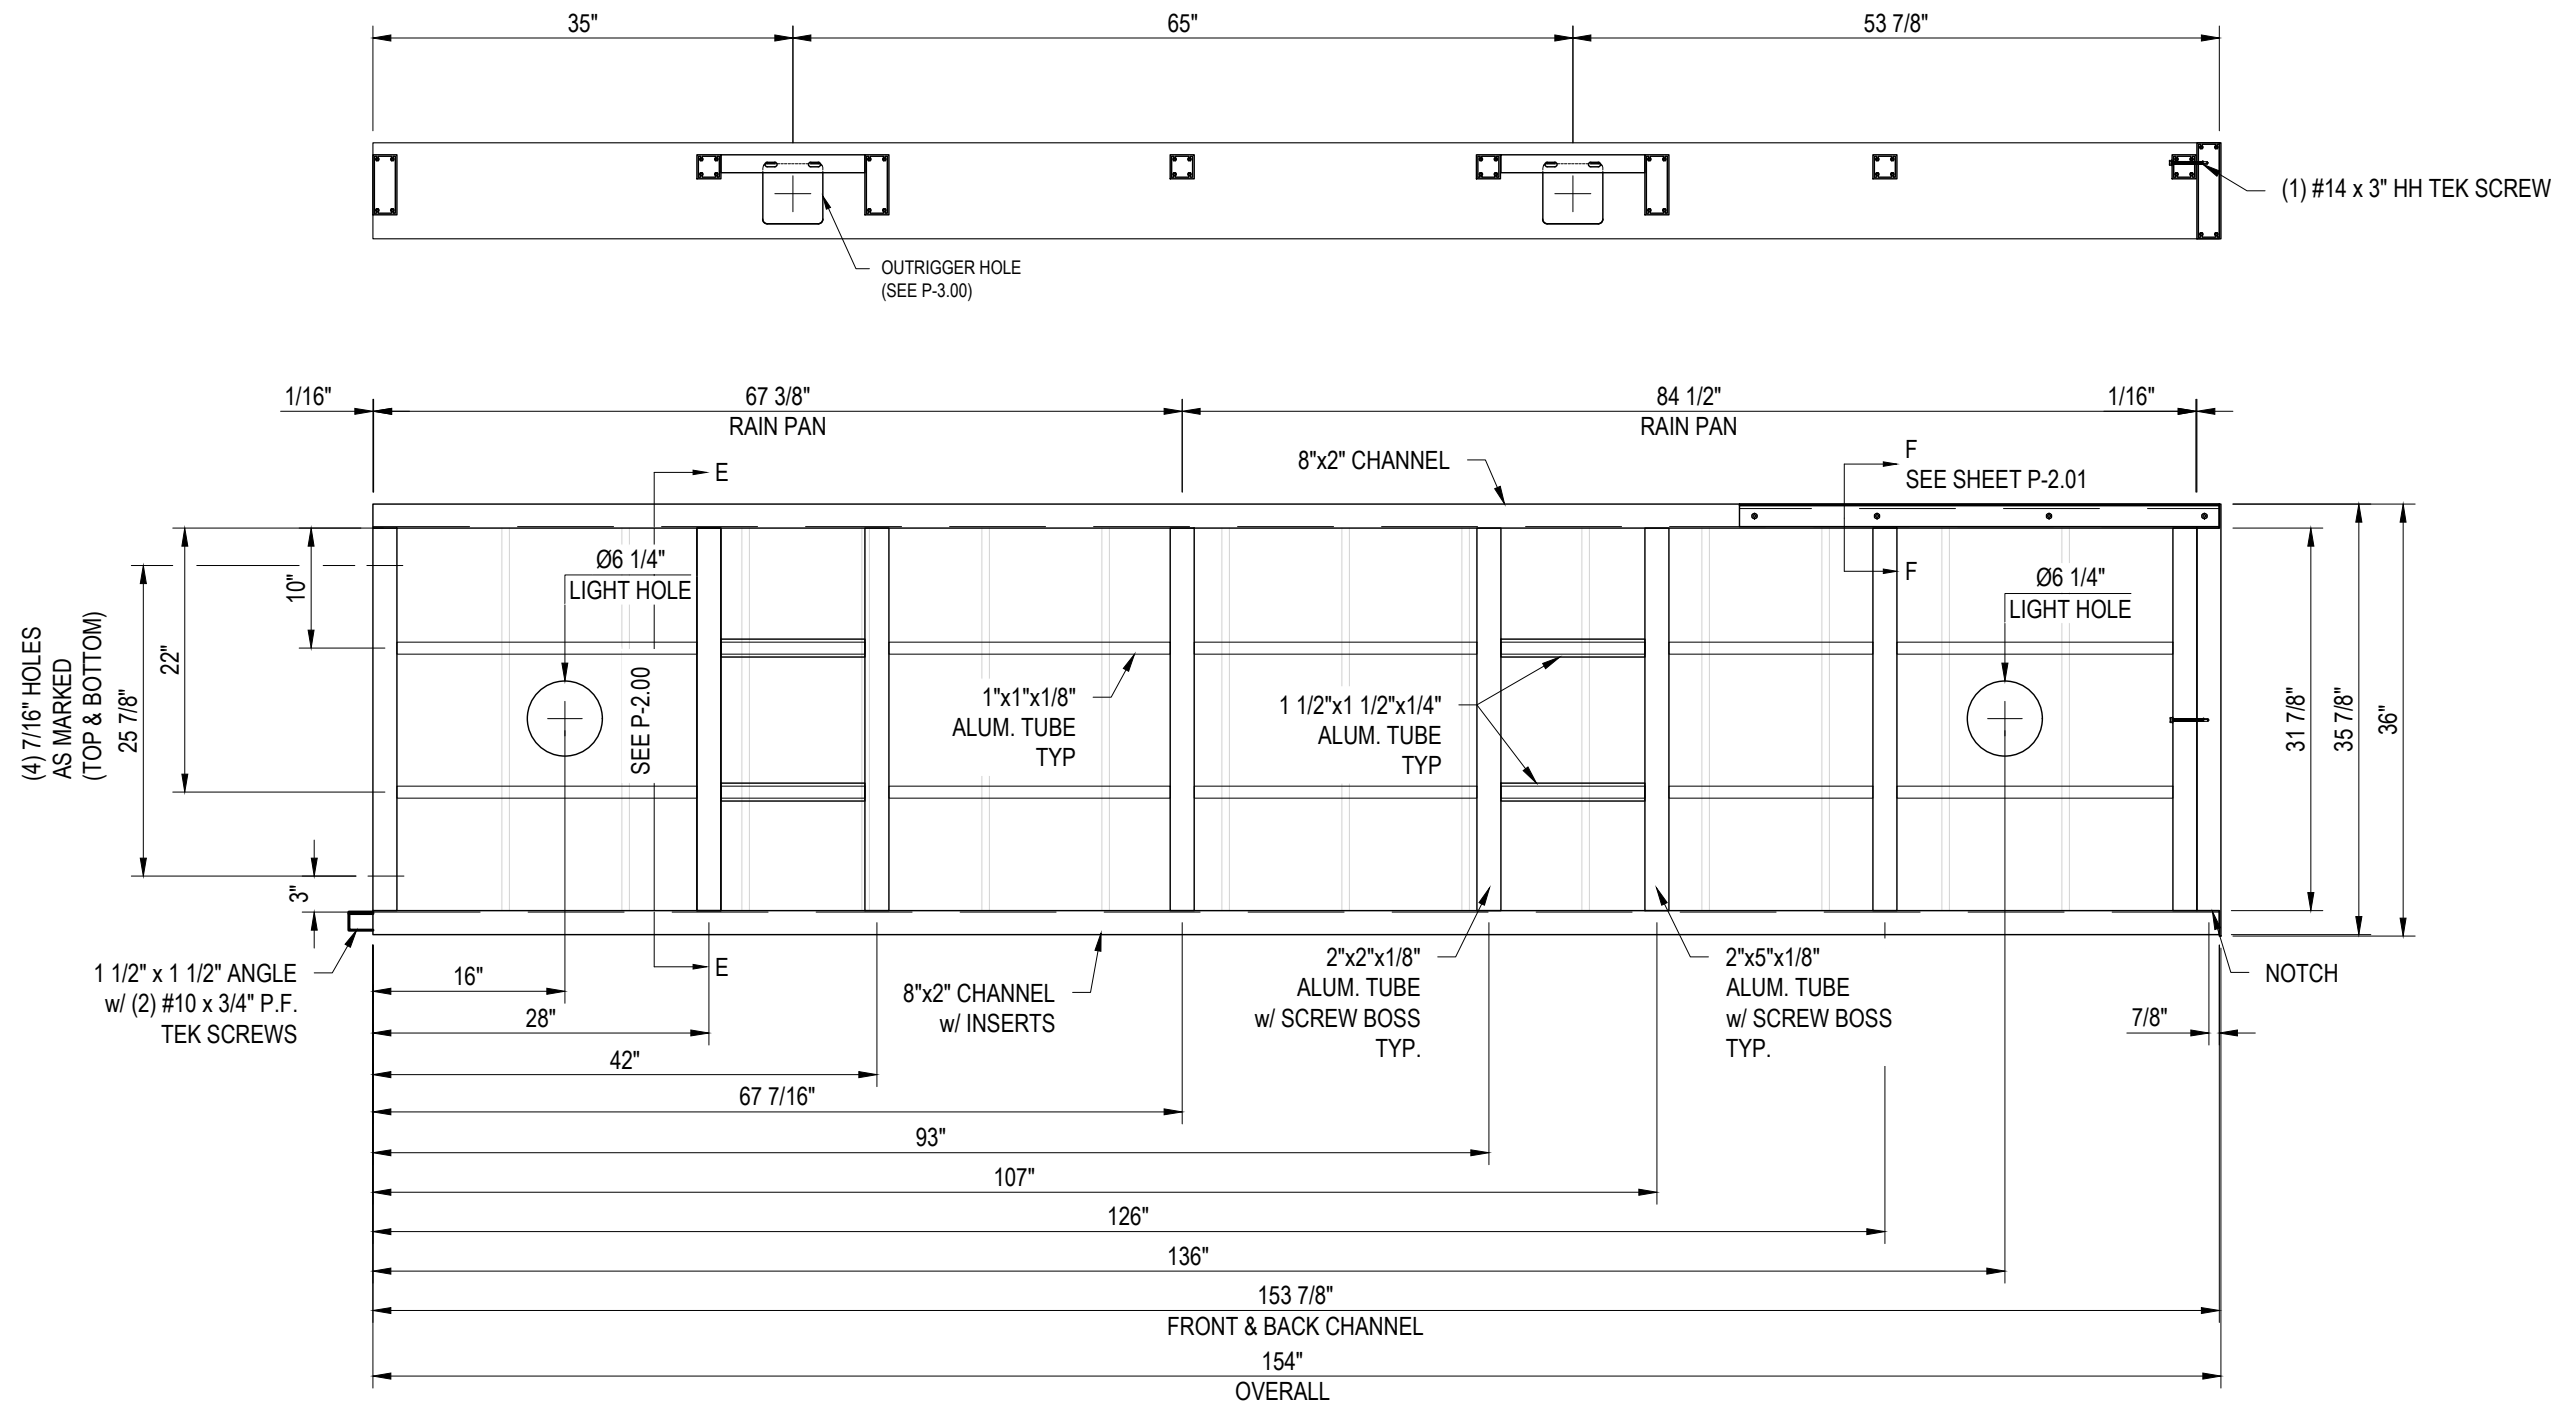

PROJECT NAME: McD'S - STOCKTON, MO (JOB# 79831)

DRAWING NAME: FRAME #7

CUSTOMER: McDONALD'S CORP.

REV	DATE	BY	DESCRIPTION
3/3/2026	DNJ		PRODUCTION FOR PERMIT



SHIPPING ADDRESS:
McDONALD's
7 W. SMITH DR.
STOCKTON, MO 65785
(STORE #024-1307)

CONTRACTOR:
N/A
CONTACT: N/A
MOBILE#: N/A

TOLERANCES U.N.O.
X/XX = ± 1/16"
.XX = ± .03"
.XXX = ± .005"

DWN BY: DNJ	CHK BY: MKM	ENG. BY:
----------------	----------------	----------

SHT. NO: P-2.04

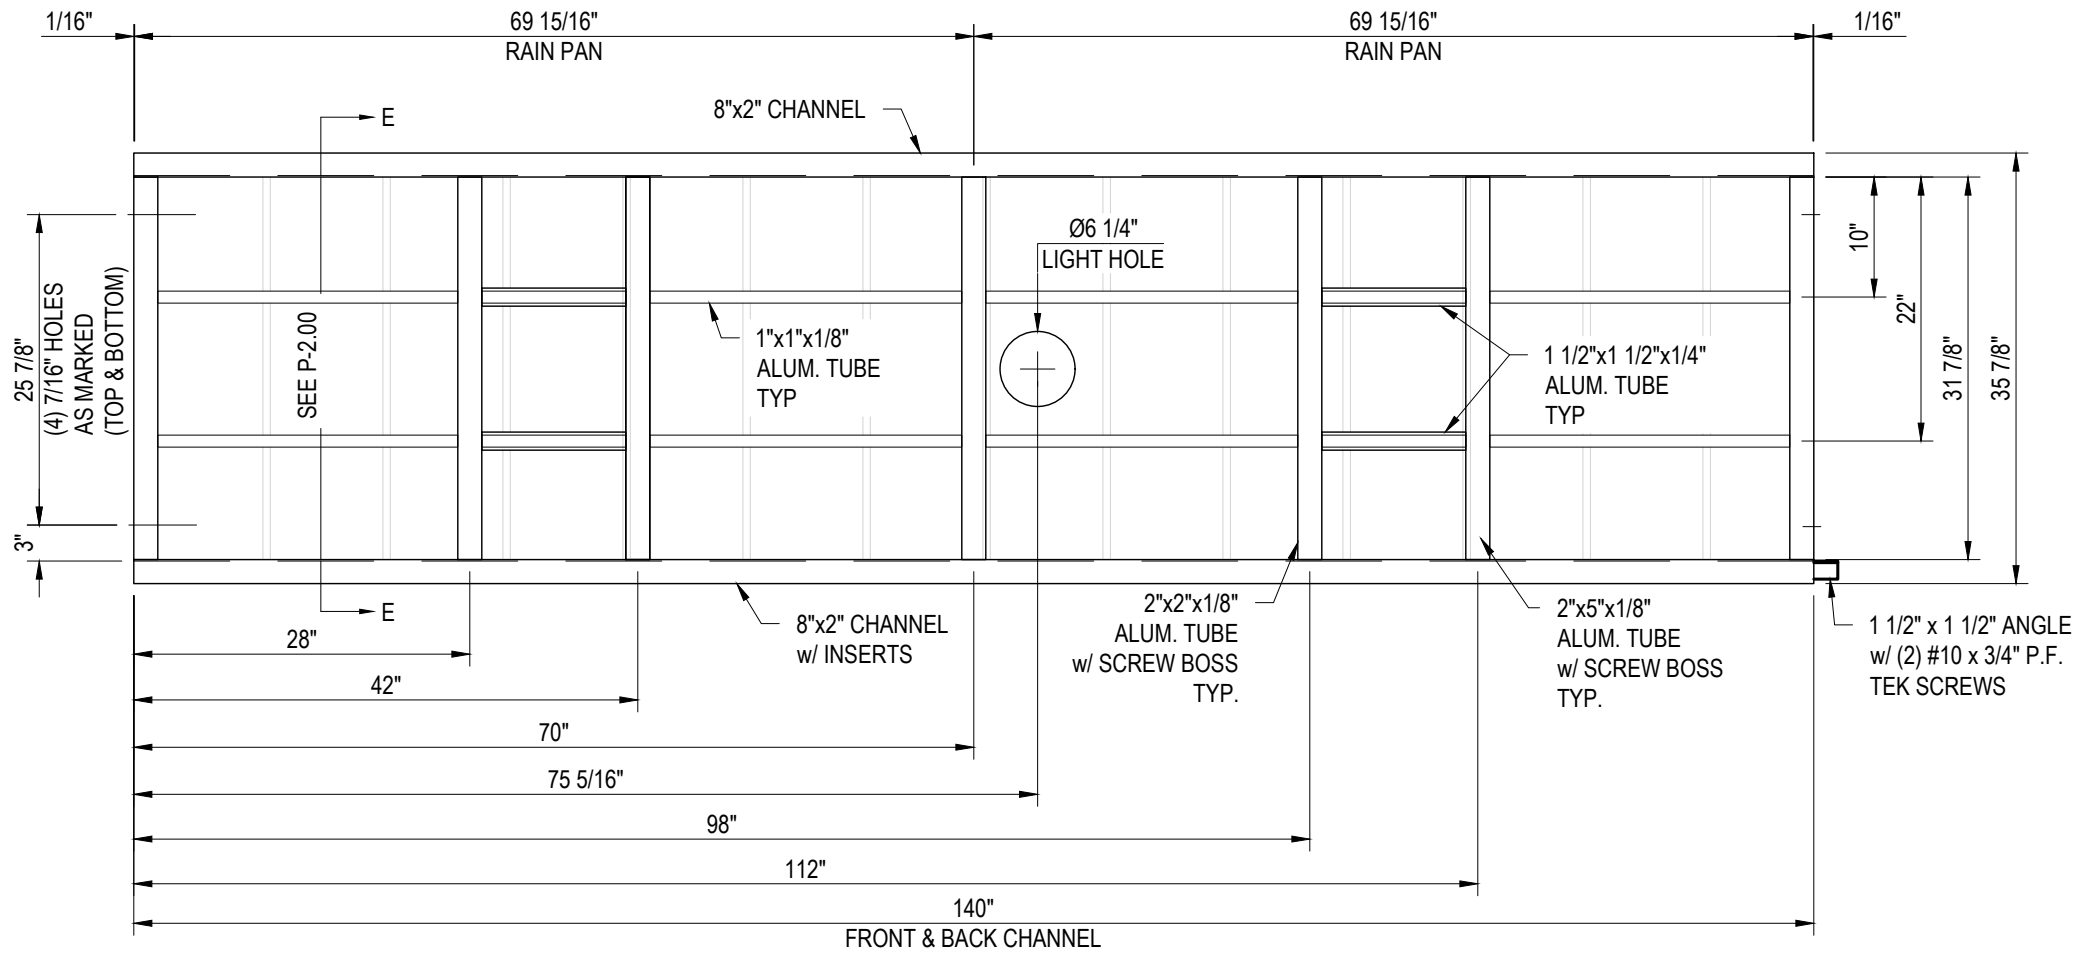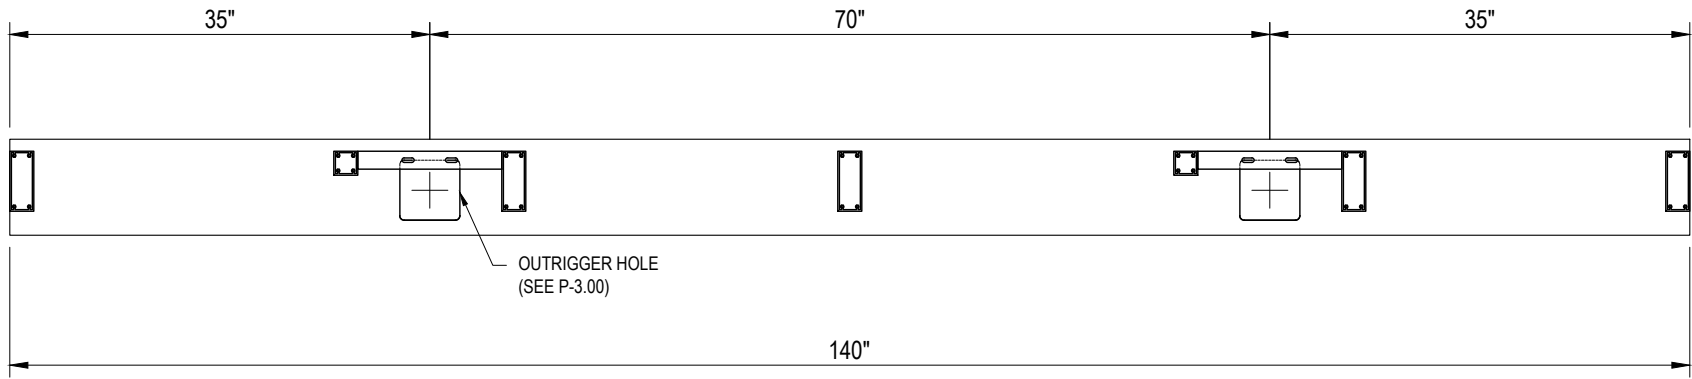

Ball Ground, Ga. 30107
www.awnexinc.com
Ph. 770-704-7140 Fax 770-704-7647

PROJECT NAME:
McDONALD'S - STOCKTON, MO (JOB# 79831)

DRAWING NAME:
FRAME #8

CUSTOMER:
McDONALD'S CORP.

REV	DATE	BY	DESCRIPTION
1	3/3/2026	DNJ	PRODUCTION FOR PERMIT


SHIPPING ADDRESS:
McDONALD's
7 W. SMITH DR.
STOCKTON, MO 65785
(STORE #024-1307)

CONTRACTOR:
N/A
CONTACT: N/A
MOBILE#: N/A

TOLERANCES U.N.O.
X/XX = ± 1/16"
.XX = ± .03"
.XXX = ± .005"

DWN BY: DNJ	CHK BY: MKM	ENG. BY:
----------------	----------------	----------

SHT. NO:
P-2.05

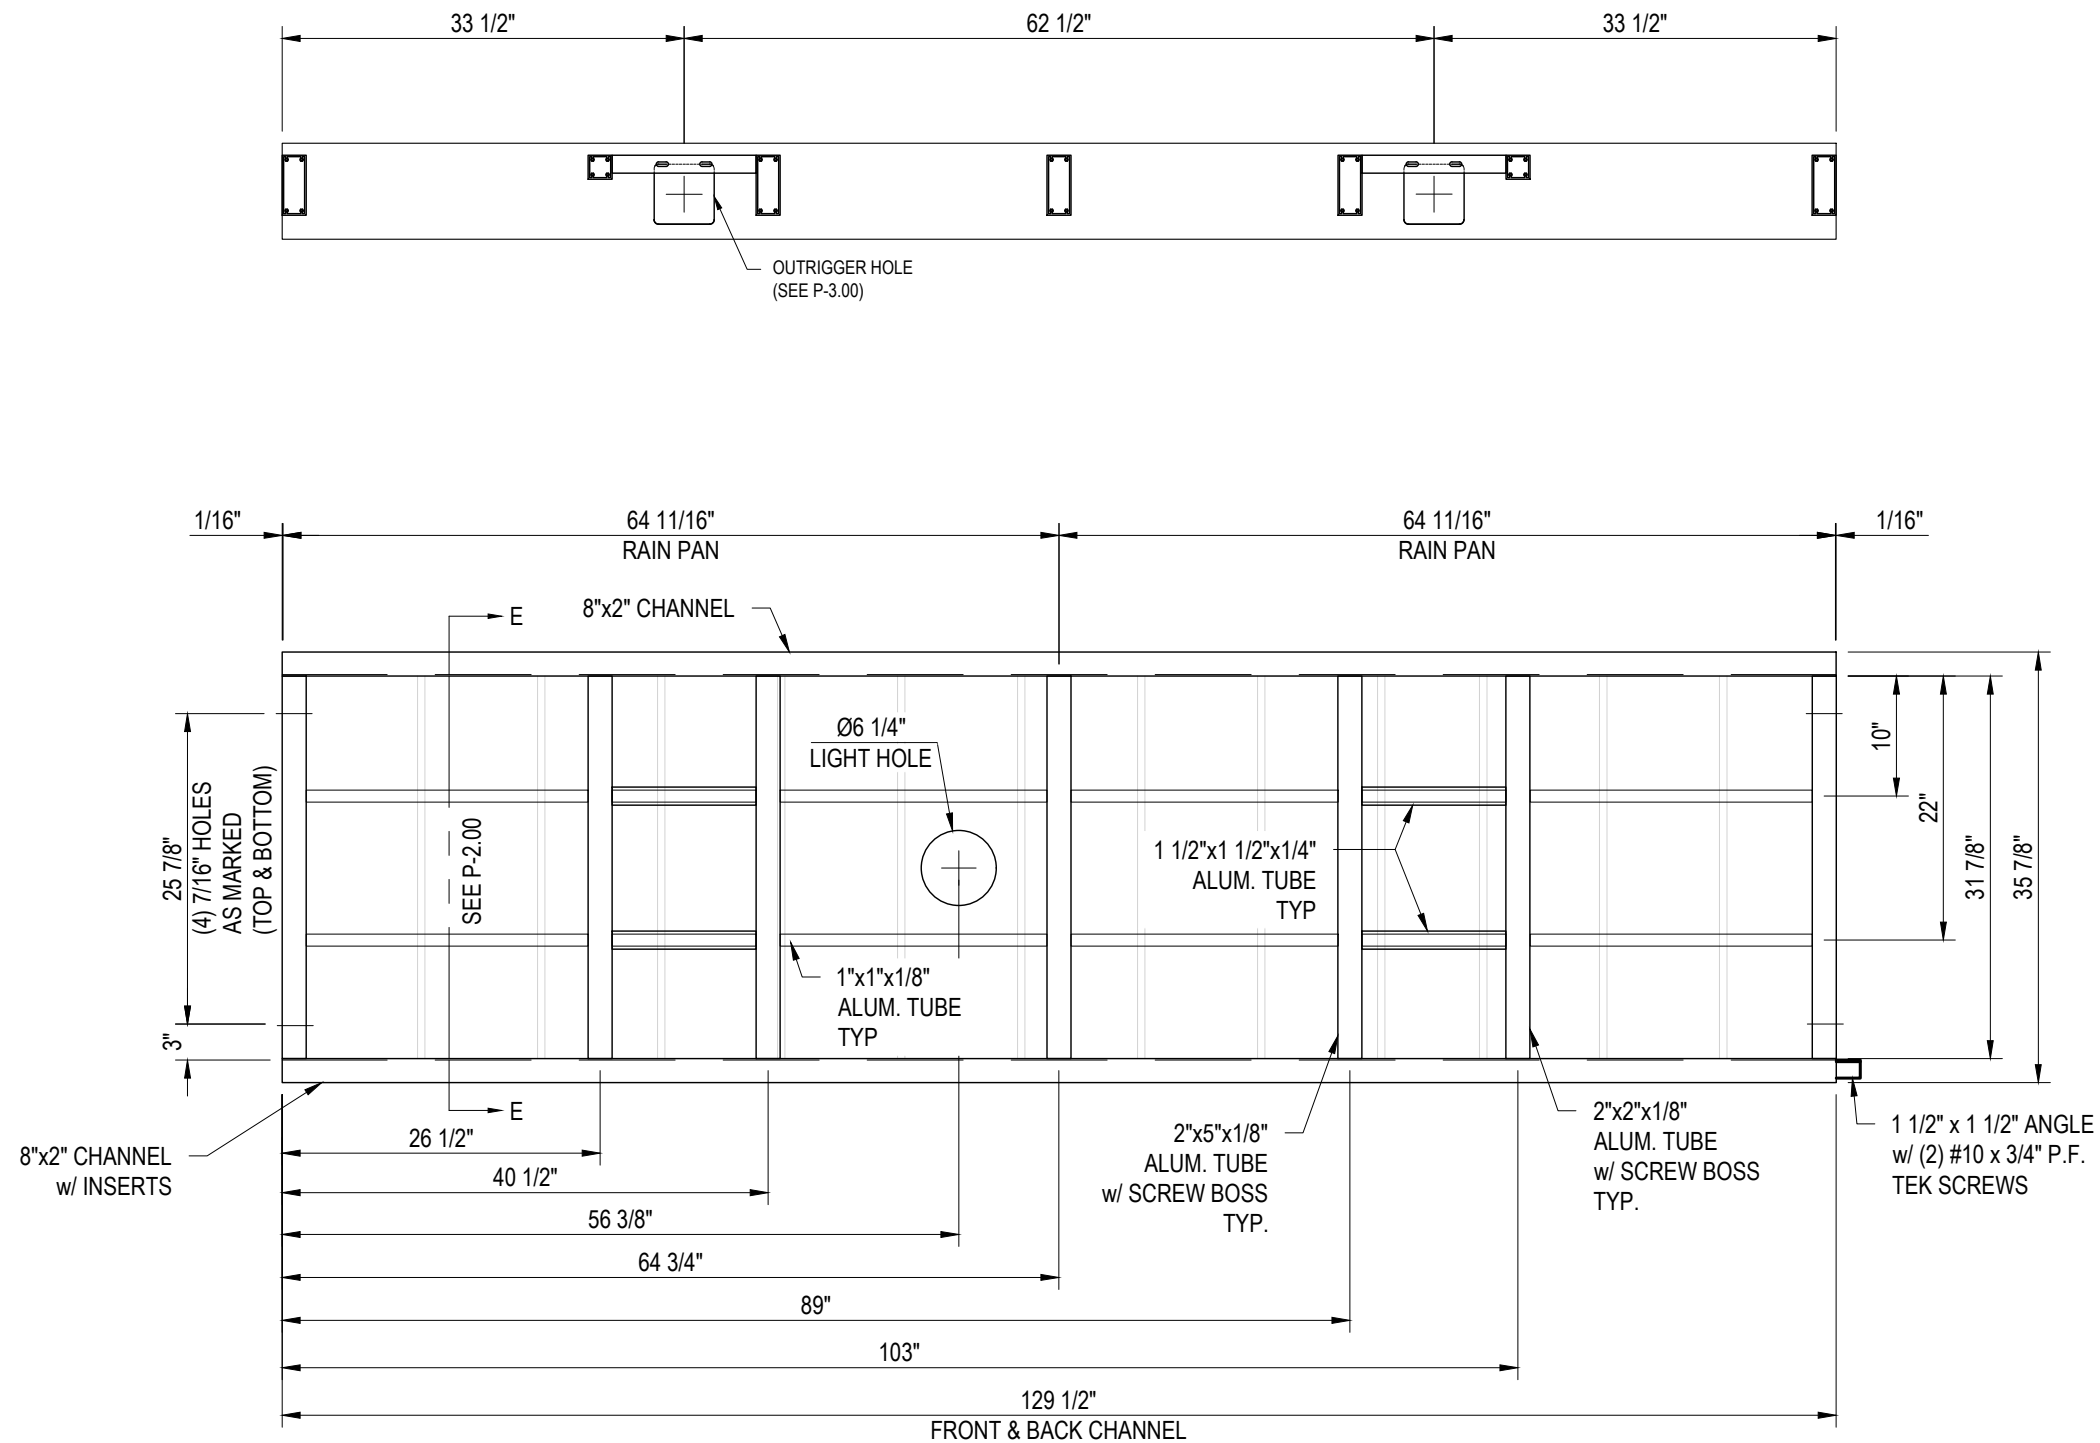

PROJECT NAME: McD'S - STOCKTON, MO (JOB# 79831)		DRAWING NAME: FRAME #9		CUSTOMER: McDONALD'S CORP.	
REV	DATE	BY	DESCRIPTION	PRODUCTION FOR PERMIT	
	3/3/2026	DNJ			


SHIPPING ADDRESS:
McDONALD's
7 W. SMITH DR.
STOCKTON, MO 65785
(STORE #024-1307)

CONTRACTOR:
N/A
CONTACT: N/A
MOBILE#: N/A

TOLERANCES U.N.O.
X/XX = ± 1/16"
.XX = ± .03"
.XXX = ± .005"

DWN BY:	CHK BY:	ENG. BY:
DNJ	MKM	


SHT. NO:
P-2.06

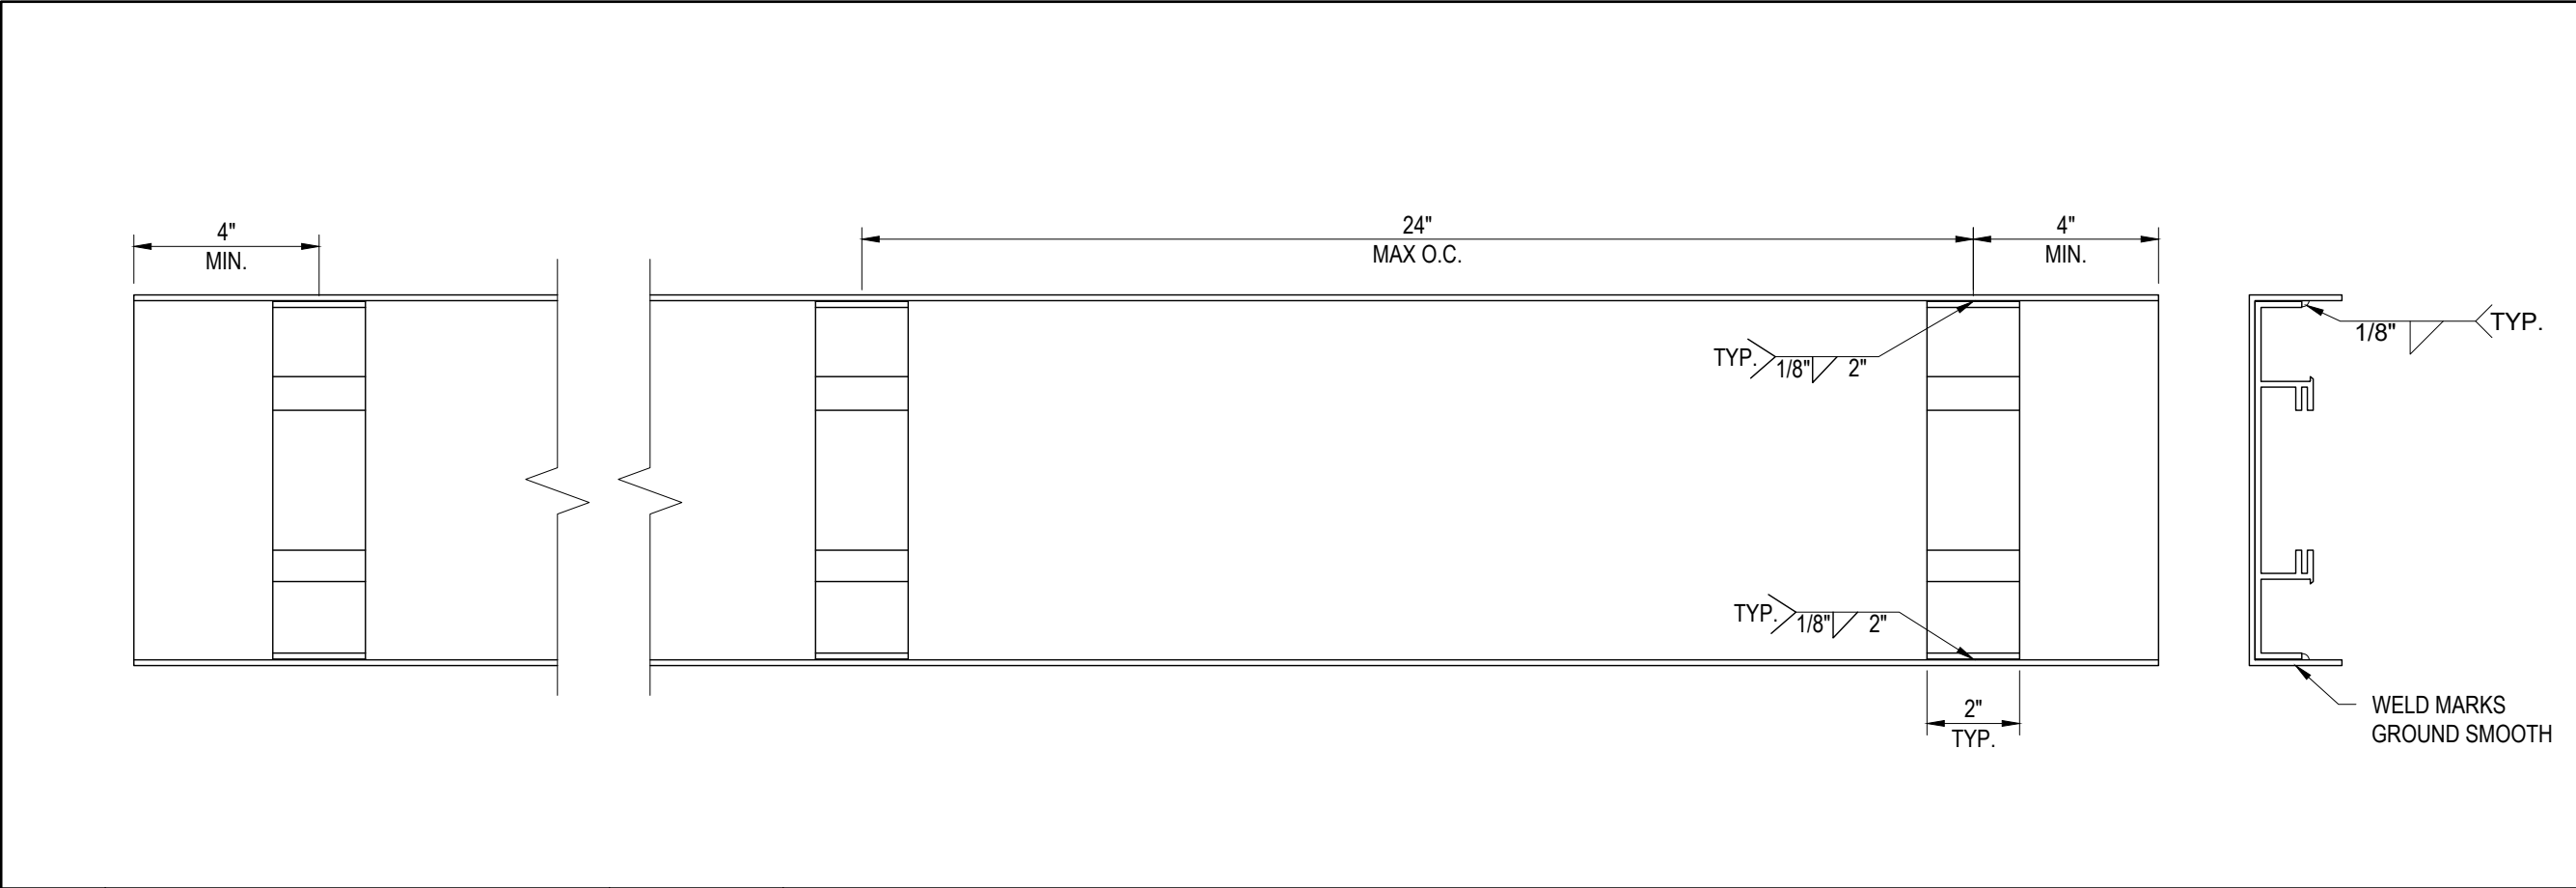

A

FRONT CHANNEL ASSEMBLY DETAIL


3" = 1'-0"

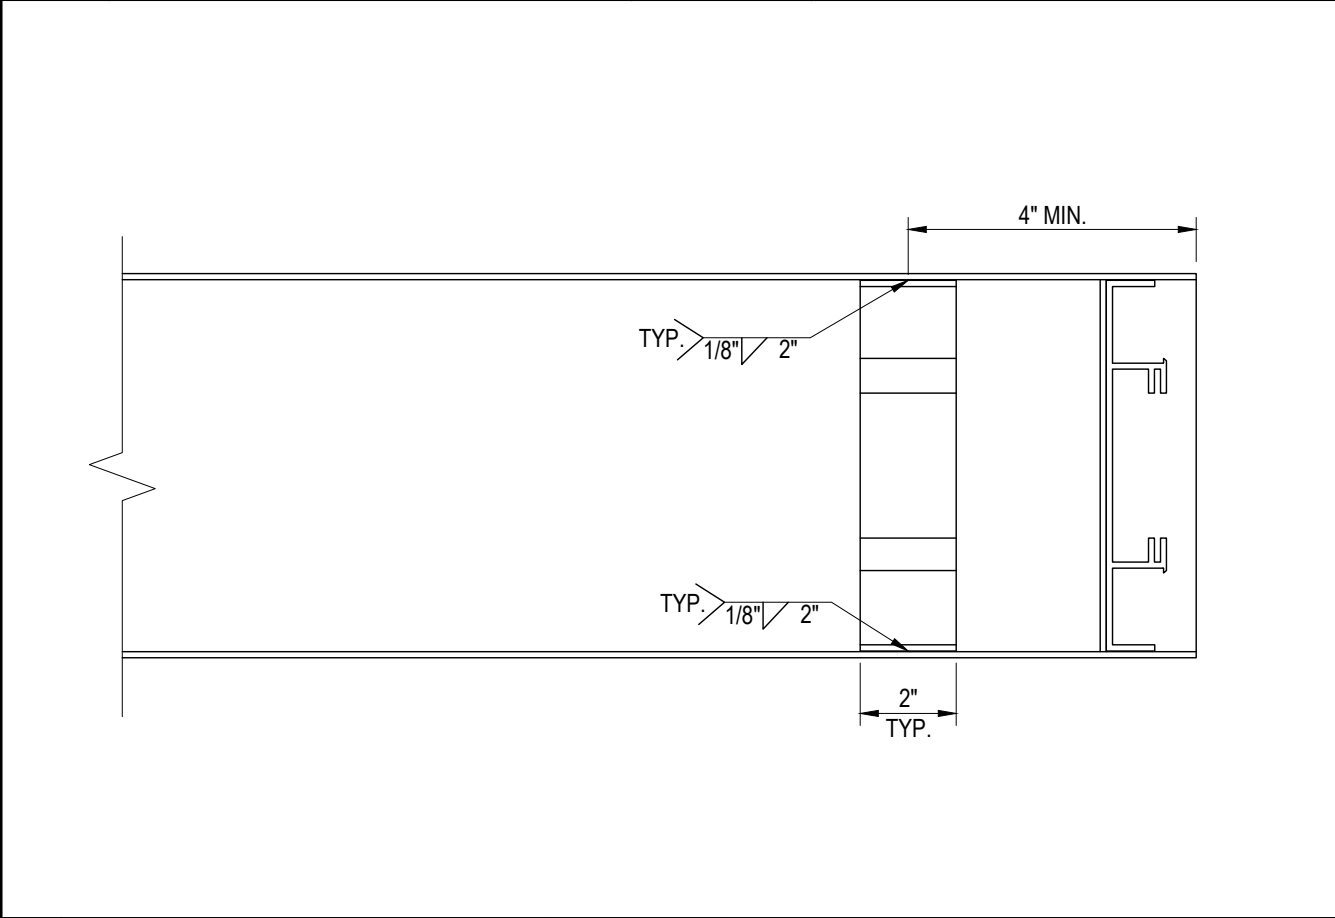

B

FRONT CHANNEL CORNER DETAIL

3" = 1'-0"

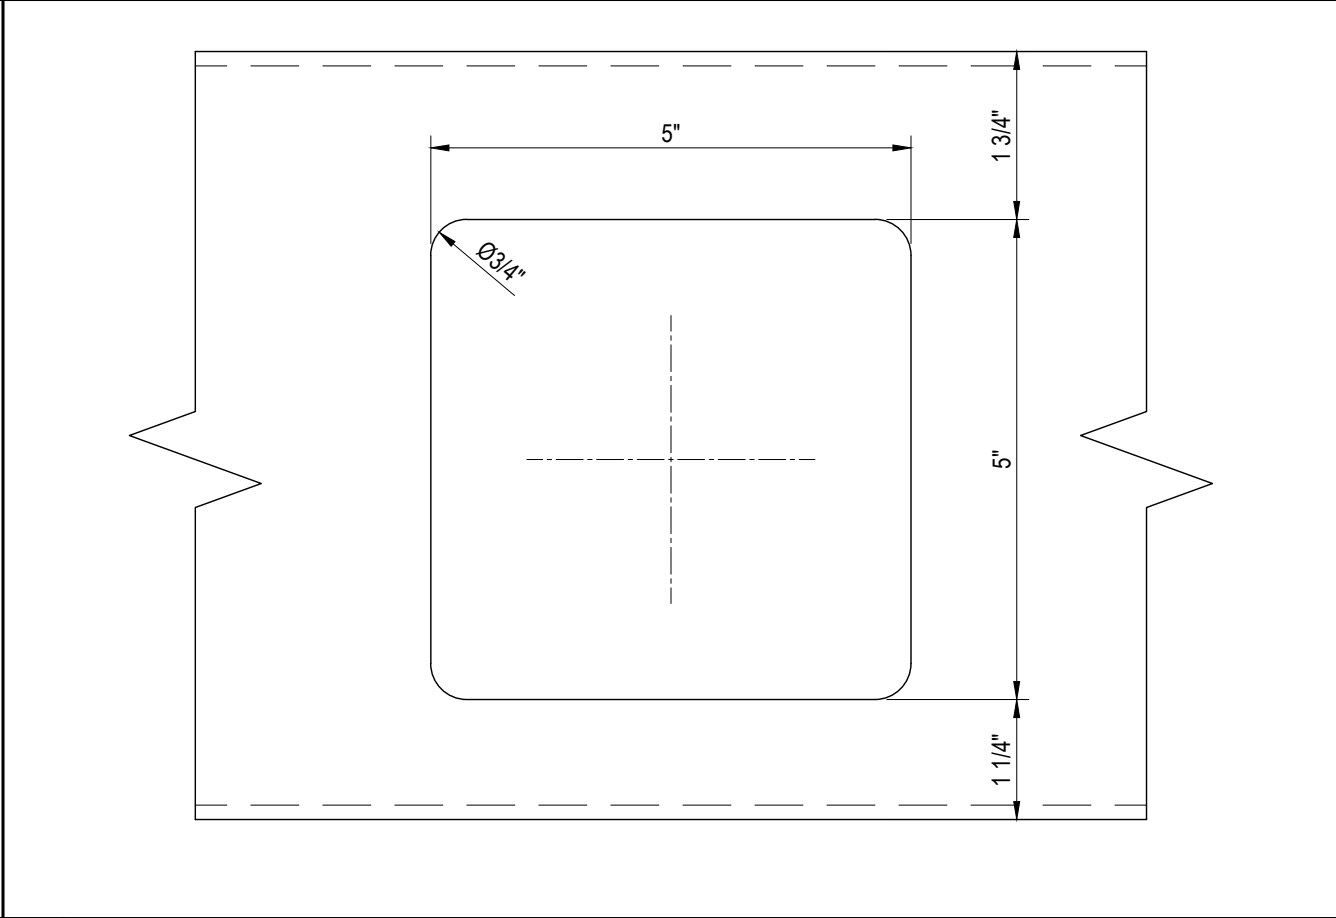

C

OUTRIGGER HOLE DETAIL

6" = 1'-0"



Ball Ground, Ga. 30107
www.awnexinc.com
Ph. 770-704-7140 Fax 770-704-7647

PROJECT NAME: McD'S - STOCKTON, MO (JOB# 79831)	DRAWING NAME: FRONT CHANNEL DETAIL & OUTRIGGER DETAIL	CUSTOMER: McDONALD'S CORP.	DESCRIPTION						
			PRODUCTION FOR PERMIT						
			BY	DNJ					
			DATE	3/3/2026					
			REV						
SHIPPING ADDRESS: McDONALD's 7 W. SMITH DR. STOCKTON, MO 65785 (STORE #024-1307)									
CONTRACTOR: N/A CONTACT: N/A MOBILE#: N/A									
TOLERANCES U.N.O. X/XX = ± 1/16" .XX = ± .03" .XXX = ± .005"									
DWN BY: DNJ			CHK BY: MKM			ENG. BY:			
SHT. NO: P-3.00									

Reproduction of this document without the written authorization of AWNEX, Inc. is strictly prohibited Copyright 2026, AWNEX, Inc.

LENGTH	QTY	NOTE
64.69"	2	FRAME #9
67.38"	1	FRAME #7
69.94"	2	FRAME #8
83.38"	1	FRAME #5
84.50"	1	FRAME #7
105.88"	2	FRAMES #4 & #10
119.88"	1	FRAME #6

ROUTING
SHEET METAL
FABRICATION

LENGTH	QTY	NOTE
75.88"	3	

ROUTING
SHEET METAL
FABRICATION

McD'S - STOCKTON, MO (JOB# 79831)

RAIN PAN DETAILS

McDONALD'S CORP.

REV	DATE	BY	DESCRIPTION
	3/3/2026	DNJ	PRODUCTION FOR PERMIT

PROJECT NAME:

DRAWING NAME:

CUSTOMER:

SHIPPING ADDRESS:

McDONALD's

7 W. SMITH DR.

STOCKTON, MO 65785

(STORE #024-1307)

CONTRACTOR:

N/A

CONTACT: N/A

MOBILE#: N/A

TOLERANCES U.N.O.

X/XX = ± 1/16"

.XX = ± .03"

.XXX = ± .005"

DWN BY:	CHK BY:	ENG. BY:
DNJ	MKM	

SHT. NO: SM-1.00

AWNEX[®]

Architectural Branding Elements


Ball Ground, Ga. 30107

www.awnexinc.com

Ph. 770-704-7140 Fax 770-704-7647

Reproduction of this document without the written authorization of AWNEX, Inc. is strictly prohibited Copyright 2026, AWNEX, Inc.

LENGTH	QTY	NOTE
30 5/8"	57	FULL PANEL
30 5/8"	5	w/ LIGHT HOLE (SEE DXF)
30 5/8"	2	CUSTOM SIZE

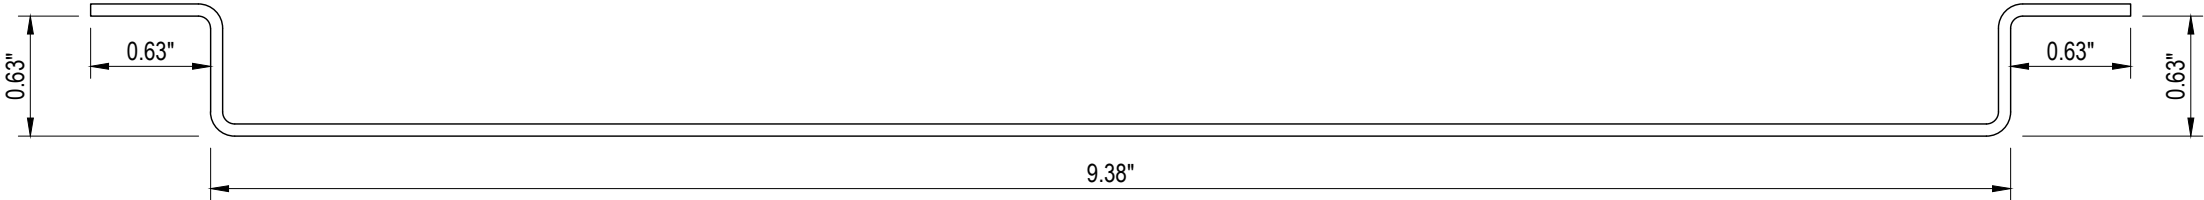

NOTE: CUSTOM PANELS TO BE DETERMINED IN FABRICATION

ROUTING (10)(2 w/ LIGHT HOLE)	ROUTING (49)	ROUTING (5)
SHEET METAL	SHEET METAL	FROM LASER
PAINT	FABRICATION	SHEET METAL
SHIPPING		FABRICATION


A

1'-0" = 1'-0"

SOFFIT DETAIL

MATL: .063" ALUM. SHEET METAL

LENGTH	QTY	NOTE
3.00"	3	SHOP INSTALLED
3.00"	5	FIELD INSTALLED

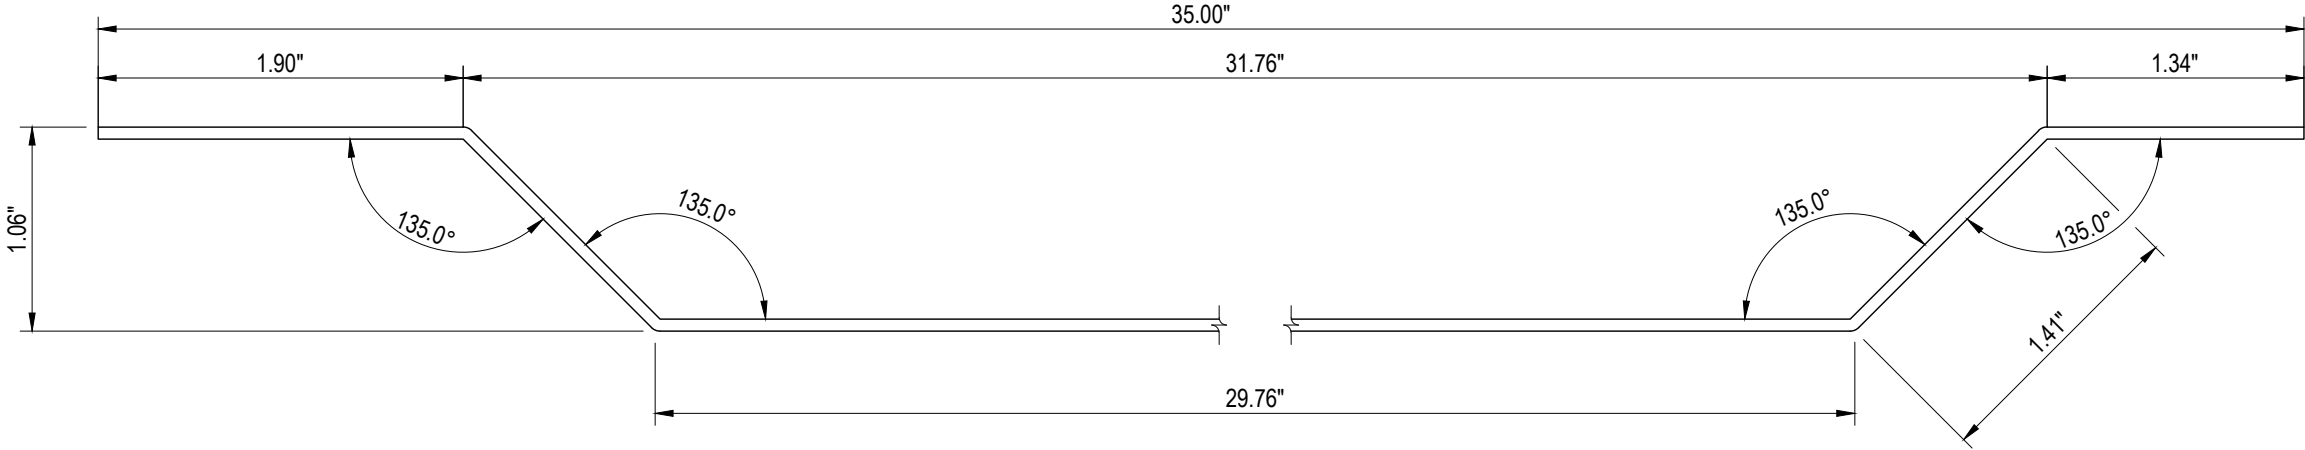

ROUTING (5)	ROUTING (3)
SHEET METAL	SHEET METAL
PAINT	FABRICATION
SHIPPING	

McD'S - STOCKTON, MO (JOB# 79831)

SOFFIT & SEAM FLASHING DETAILS

McDONALD'S CORP.

PROJECT NAME:	DRAWING NAME:	CUSTOMER:	REV	DATE	BY	DESCRIPTION
				3/3/2026	DNJ	PRODUCTION FOR PERMIT

SHIPPING ADDRESS:

McDONALD's
7 W. SMITH DR.
STOCKTON, MO 65785
(STORE #024-1307)

CONTRACTOR:

N/A
CONTACT: N/A
MOBILE#: N/A

TOLERANCES U.N.O.



X/XX = ± 1/16"
.XX = ± .03"
.XXX = ± .005"

DWN BY:	CHK BY:	ENG. BY:
DNJ	MKM	

SHT. NO: SM-1.01

Reproduction of this document without the written authorization of AWINEX, Inc. is strictly prohibited Copyright 2026, AWINEX, Inc.

QTY	NOTE
5	w/ LIGHT HOLE (SEE DXF)

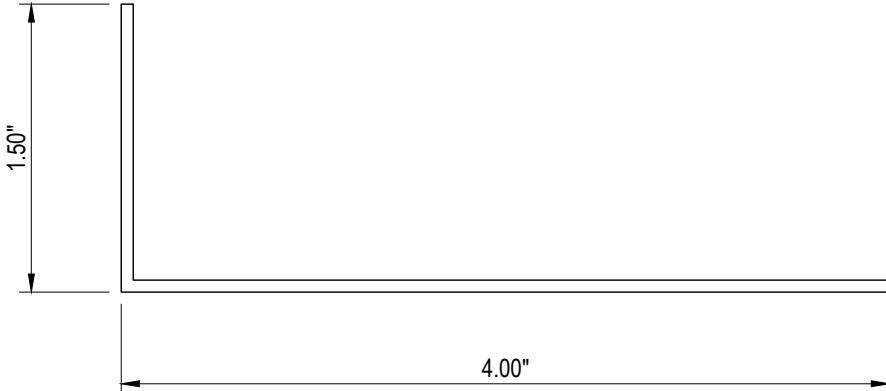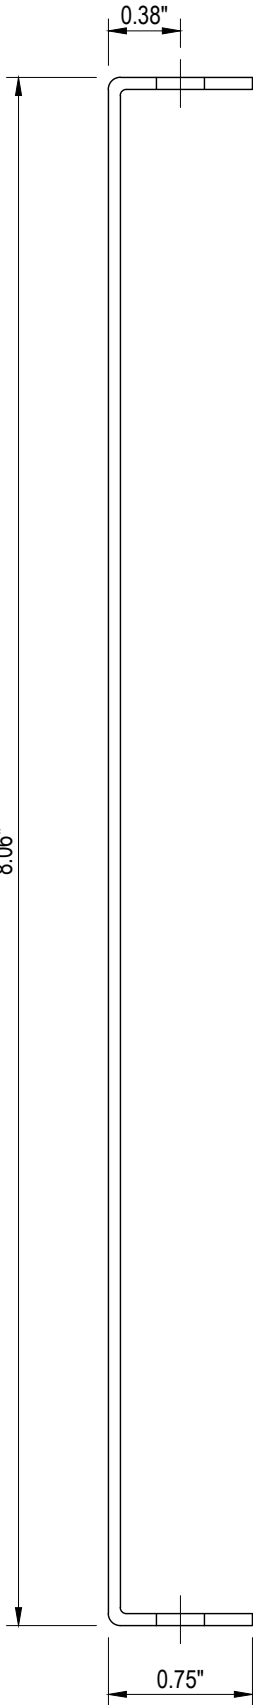				<table><tr><th>LENGTH</th><th>QTY</th><th>NOTE</th></tr><tr><td>96.00"</td><td>3</td><td>UMBRA GREY</td></tr><tr><td>96.00"</td><td>9</td><td>CHANTILLY LACE</td></tr></table>			LENGTH	QTY	NOTE	96.00"	3	UMBRA GREY	96.00"	9	CHANTILLY LACE	<table><tr><th>LENGTH</th><th>QTY</th><th>NOTE</th></tr><tr><td>1.00"</td><td>28</td><td></td></tr></table>			LENGTH	QTY	NOTE	1.00"	28		 Ball Ground, Ga. 30107 www.awnexinc.com Ph. 770-704-7140 Fax 770-704-7647																										
LENGTH	QTY	NOTE	
96.00"	3	UMBRA GREY	
96.00"	9	CHANTILLY LACE	
LENGTH	QTY	NOTE	
1.00"	28	
<table><tr><th>ROUTING</th></tr><tr><td>SHEET METAL</td></tr><tr><td>PAINT</td></tr><tr><td>SHIPPING</td></tr><tr><td></td></tr><tr><td></td></tr></table>				ROUTING	SHEET METAL	PAINT	SHIPPING			<table><tr><th>ROUTING</th></tr><tr><td>STOCK INVENTORY</td></tr><tr><td>PAINT</td></tr><tr><td>SHIPPING</td></tr><tr><td></td></tr><tr><td></td></tr></table>			ROUTING	STOCK INVENTORY	PAINT	SHIPPING			PROJECT NAME: McD'S - STOCKTON, MO (JOB# 79831) DRAWING NAME: SHEET METAL DETAILS CUSTOMER: MCDONALD'S CORP. <table><tr><th>REV</th><th>DATE</th><th>BY</th><th>DESCRIPTION</th></tr><tr><td>-</td><td>3/3/2026</td><td>DNJ</td><td>PRODUCTION FOR PERMIT</td></tr><tr><td></td><td></td><td></td><td></td></tr><tr><td></td><td></td><td></td><td></td></tr><tr><td></td><td></td><td></td><td></td></tr><tr><td></td><td></td><td></td><td></td></tr></table> SHIPPING ADDRESS: McDONALD's 7 W. SMITH DR. STOCKTON, MO 65785 (STORE #024-1307) CONTRACTOR: N/A CONTACT: N/A MOBILE#: N/A TOLERANCES U.N.O. X/XX = ± 1/16" .XX = ± .03" .XXX = ± .005" <table><tr><td>DWN BY:</td><td>CHK BY:</td><td>ENG. BY:</td></tr><tr><td>DNJ</td><td>MKM</td><td></td></tr></table> SHT. NO: SM-1.03			REV	DATE	BY	DESCRIPTION	-	3/3/2026	DNJ	PRODUCTION FOR PERMIT																	DWN BY:	CHK BY:	ENG. BY:	DNJ	MKM	
ROUTING	
SHEET METAL	
PAINT	
SHIPPING	
ROUTING	
STOCK INVENTORY	
PAINT	
SHIPPING	
REV	DATE	BY	DESCRIPTION	
-	3/3/2026	DNJ	PRODUCTION FOR PERMIT	
DWN BY:	CHK BY:	ENG. BY:	
DNJ	MKM	
A	1'-0" = 1'-0"	REAR FLASHING	MATL: .063" ALUM. SHEET METAL	B	1'-0" = 1'-0"	DOWNSPOUT STRAP	MATL: .063" ALUM. SHEET METAL	

								 AWNEX[®] Architectural Branding Elements Ball Ground, Ga. 30107 www.awnexinc.com Ph. 770-704-7140 Fax 770-704-7647			
								</			

Reproduction of this document without the written authorization of AWNEX, Inc. is strictly prohibited Copyright 2026, AWNEX, Inc.

				<table><tr><th>LENGTH</th><th>QTY</th><th>NOTE</th></tr><tr><td>68.00"</td><td>3</td><td>UMBRA GREY</td></tr></table>			LENGTH	QTY	NOTE	68.00"	3	UMBRA GREY				<table><tr><th>LENGTH</th><th>QTY</th><th>NOTE</th></tr><tr><td>108.00"</td><td>2</td><td>CHANTILLY LACE</td></tr></table>			LENGTH	QTY	NOTE	108.00"	2	CHANTILLY LACE	
LENGTH	QTY	NOTE	
68.00"	3	UMBRA GREY	
LENGTH	QTY	NOTE	
108.00"	2	CHANTILLY LACE	
							<table><tr><th colspan="4">ROUTING</th></tr><tr><td colspan="4">SHEET METAL</td></tr><tr><td colspan="4">PAINT</td></tr><tr><td colspan="4">SHIPPING</td></tr><tr><td colspan="4"></td></tr><tr><td colspan="4"></td></tr></table>					ROUTING				SHEET METAL				PAINT				SHIPPING																<table><tr><th colspan="4">ROUTING</th></tr><tr><td colspan="4">SHEET METAL</td></tr><tr><td colspan="4">PAINT</td></tr><tr><td colspan="4">SHIPPING</td></tr><tr><td colspan="4"></td></tr><tr><td colspan="4"></td></tr></table>					ROUTING				SHEET METAL				PAINT				SHIPPING											
ROUTING	
SHEET METAL	
PAINT	
SHIPPING	
ROUTING	
SHEET METAL	
PAINT	
SHIPPING	
A	1'-0" = 1'-0"	UNDERScore TOP COVER 'A'	MATL: .063" ALUM. SHEET METAL	B	1'-0" = 1'-0"	UNDERScore TOP COVER 'B'	MATL: .063" ALUM. SHEET METAL	
				<table><tr><th>LENGTH</th><th>QTY</th><th>NOTE</th></tr><tr><td>42.00"</td><td>6</td><td></td></tr></table>			LENGTH									QTY	NOTE	42.00"	6	
LENGTH	QTY	NOTE	
42.00"	6	
							<table><tr><th colspan="4">ROUTING</th></tr><tr><td colspan="4">SHEET METAL</td></tr><tr><td colspan="4">PAINT</td></tr><tr><td colspan="4">SHIPPING</td></tr><tr><td colspan="4"></td></tr><tr><td colspan="4"></td></tr></table>					ROUTING				SHEET METAL				PAINT				SHIPPING																<table><tr><th colspan="4">ROUTING</th></tr><tr><td colspan="4">SHEET METAL</td></tr><tr><td colspan="4">PAINT</td></tr><tr><td colspan="4">SHIPPING</td></tr><tr><td colspan="4"></td></tr><tr><td colspan="4"></td></tr></table>					ROUTING				SHEET METAL				PAINT				SHIPPING											
ROUTING	
SHEET METAL	
PAINT	
SHIPPING	
ROUTING	
SHEET METAL	
PAINT	
SHIPPING	
C	1'-0" = 1'-0"	FORMED DRIVE-THRU SOFFIT	MATL: .063" ALUM. SHEET METAL	

PROJECT NAME:
McD'S - STOCKTON, MO (JOB# 79831)

DRAWING NAME:
FORMED SHEET METAL

CUSTOMER:
McDONALD'S CORP.

REV	DATE	BY	DESCRIPTION
-	3/3/2026	DNJ	PRODUCTION FOR PERMIT

SHIPPING ADDRESS:
McDONALD's
7 W. SMITH DR.
STOCKTON, MO 65785
(STORE #024-1307)

CONTRACTOR:
N/A
CONTACT: N/A
MOBILE#: N/A

TOLERANCES U.N.O.
X/XX = ± 1/16"
.XX = ± .03"
.XXX = ± .005"

DWN BY: DNJ	CHK BY: MKM	ENG. BY:
----------------	----------------	----------

SHT. NO:
SM-1.05



Ball Ground, Ga. 30107
www.awnexinc.com
Ph. 770-704-7140 Fax 770-704-7647

PROJECT NAME: McD'S - STOCKTON, MO (JOB# 79831)		DRAWING NAME: FORMED SHEET METAL		CUSTOMER: McDONALD'S CORP.		DESCRIPTION	
						BY	PRODUCTION FOR PERMIT
						DATE	
						DNJ	
REV							

SHIPPING ADDRESS:
McDONALD's
7 W. SMITH DR.
STOCKTON, MO 65785
(STORE #024-1307)

CONTRACTOR:
N/A
CONTACT: N/A
MOBILE#: N/A

TOLERANCES U.N.O.
X/XX = ± 1/16"
.XX = ± .03"
.XXX = ± .005"


DWN BY:	CHK BY:	ENG. BY:
DNJ	MKM	

SHT. NO:
SM-1.05

QTY	NOTE
3	



Ball Ground, Ga. 30107
www.awnexinc.com
Ph. 770-704-7140 Fax 770-704-7647

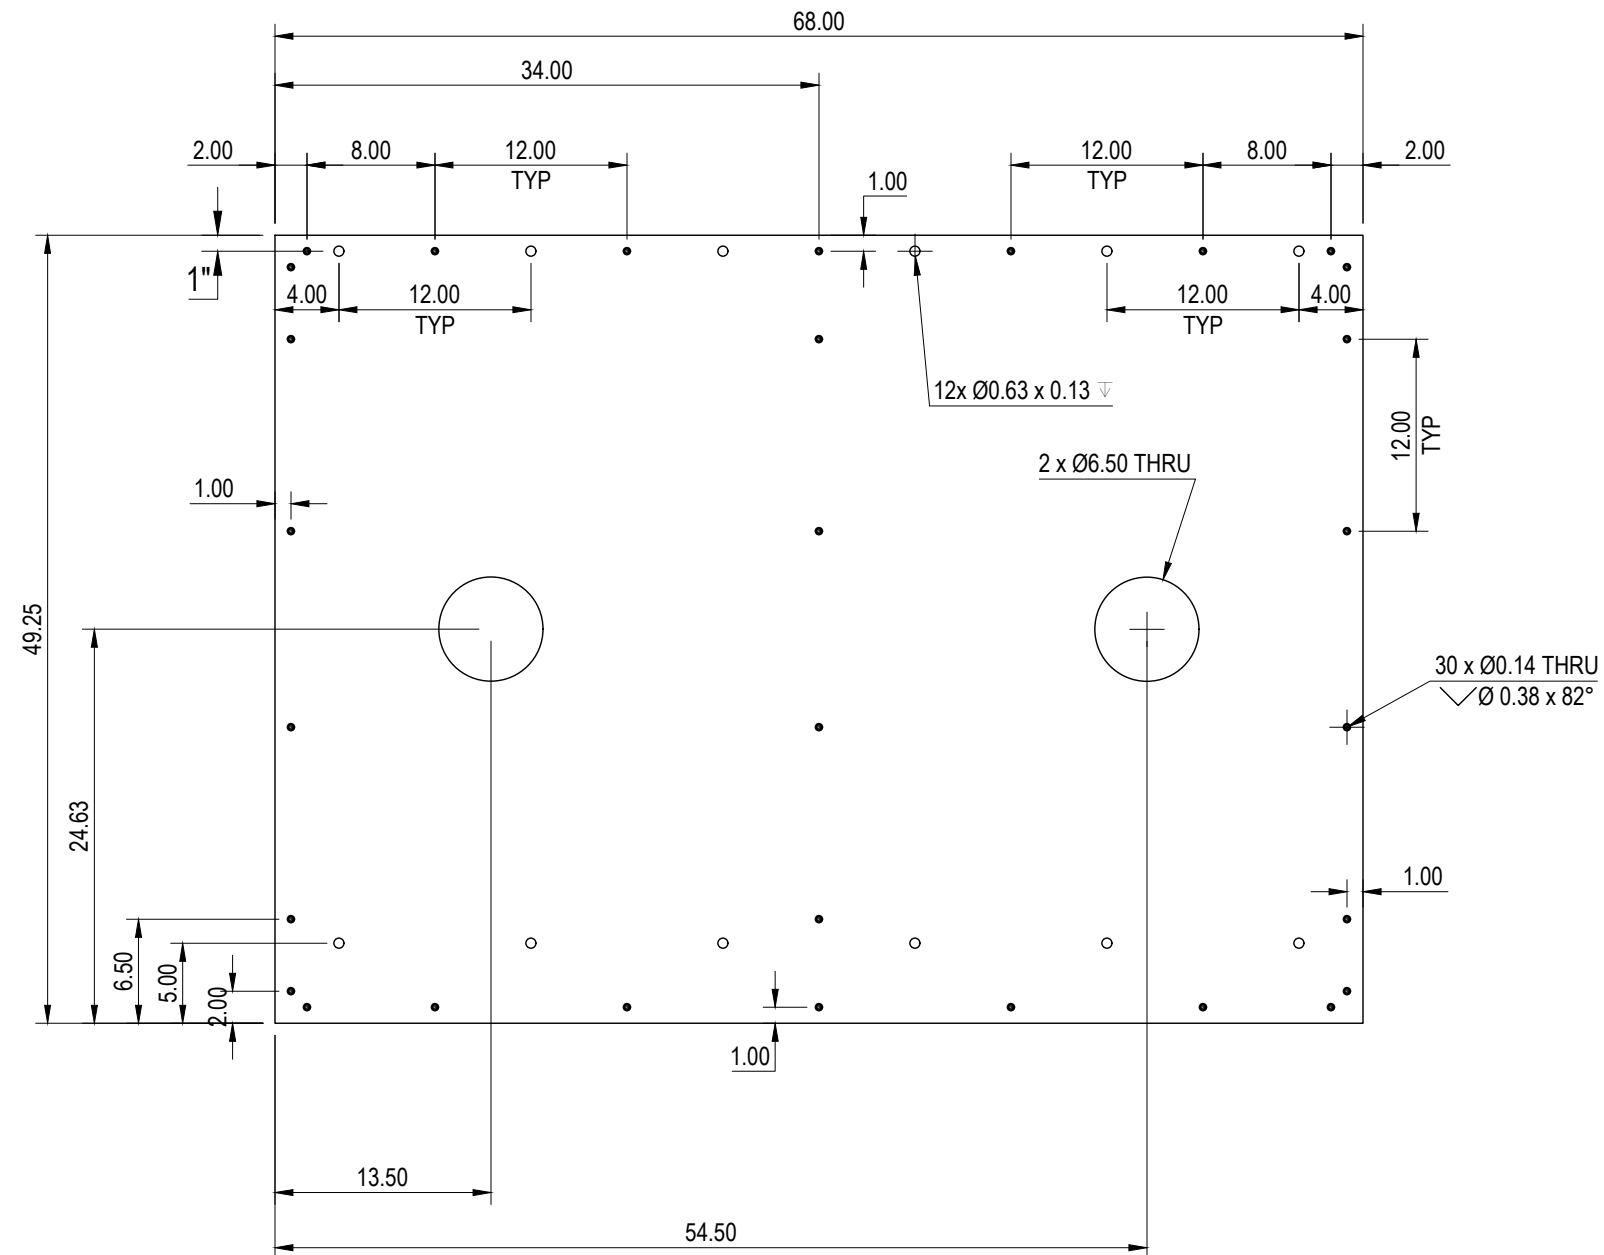

PROJECT NAME: McD'S - STOCKTON, MO (JOB# 79831)			
DRAWING NAME: UNDERSORE BOTTOM COVER			
CUSTOMER: McDONALD'S CORP.			
REV	DATE	BY	DESCRIPTION
-	3/3/2026	DNJ	PRODUCTION FOR PERMIT

SHIPPING ADDRESS:
McDONALD's
7 W. SMITH DR.
STOCKTON, MO 65785
(STORE #024-1307)

CONTRACTOR:
N/A
CONTACT: N/A
MOBILE#: N/A


TOLERANCES U.N.O.	
X/XX	= $\pm 1/16"$
.XX	= $\pm .03"$
.XXX	= $\pm .005"$

ROUTING
LASER
FABRICATION

A	1" = 1'-0"	UNDERScore BOTTOM COVER - (FRAMES #1, #2, & #3)	MATL: .100" ALUM. SHEET METAL
---	------------	---	-------------------------------

SHT. NO: **SM-2.00**



Reproduction of this document without the written authorization of AWNEX, Inc. is strictly prohibited Copyright 2026, AWNEX, Inc.

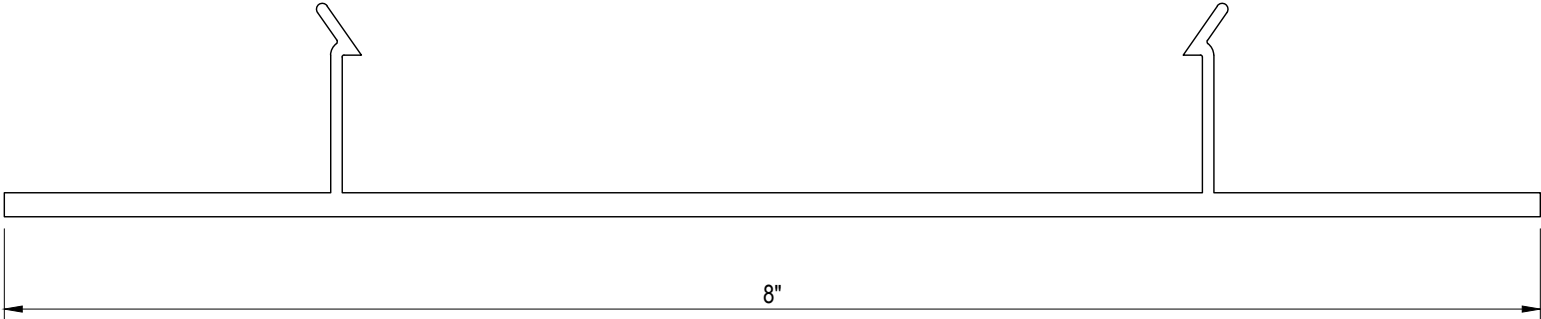				<table><tr><th>LENGTH</th><th>QTY</th><th>NOTE</th></tr><tr><td>144.00"</td><td>3</td><td>UMBRA GREY - (CUT DOWN TO 80" (INSTALLED POST PAINT)</td></tr><tr><td>144.00"</td><td>7</td><td>CHANTILLY LACE - (FIELD INSTALLED)</td></tr></table>	LENGTH	QTY	NOTE	144.00"	3	UMBRA GREY - (CUT DOWN TO 80" (INSTALLED POST PAINT)	144.00"	7	CHANTILLY LACE - (FIELD INSTALLED)	 Ball Ground, Ga. 30107 www.awnexinc.com Ph. 770-704-7140 Fax 770-704-7647																											
				LENGTH	QTY	NOTE																																			
				144.00"	3	UMBRA GREY - (CUT DOWN TO 80" (INSTALLED POST PAINT)																																			
144.00"	7	CHANTILLY LACE - (FIELD INSTALLED)																																							
	
			<table><tr><td rowspan="4">PROJECT NAME: McD'S - STOCKTON, MO (JOB# 79831)</td><td rowspan="4">DRAWING NAME: 8" SNAP COVER</td><td rowspan="4">CUSTOMER: McDONALD'S CORP.</td><td>DESCRIPTION</td><td></td><td></td><td></td><td></td><td></td></tr><tr><td>PRODUCTION FOR PERMIT</td><td></td><td></td><td></td><td></td><td></td><td></td></tr><tr><td>BY</td><td>DNJ</td><td></td><td></td><td></td><td></td><td></td></tr><tr><td>DATE</td><td>3/3/2026</td><td></td><td></td><td></td><td></td><td></td></tr><tr><td>REV</td><td>-</td><td></td><td></td><td></td><td></td><td></td><td></td><td></td></tr></table>			PROJECT NAME: McD'S - STOCKTON, MO (JOB# 79831)	DRAWING NAME: 8" SNAP COVER	CUSTOMER: McDONALD'S CORP.	DESCRIPTION						PRODUCTION FOR PERMIT							BY	DNJ						DATE	3/3/2026						REV	-				
PROJECT NAME: McD'S - STOCKTON, MO (JOB# 79831)	DRAWING NAME: 8" SNAP COVER	CUSTOMER: McDONALD'S CORP.	DESCRIPTION																																						
			PRODUCTION FOR PERMIT																																						
			BY	DNJ																																					
			DATE	3/3/2026																																					
REV	-	
				SHIPPING ADDRESS: McDONALD's 7 W. SMITH DR. STOCKTON, MO 65785 (STORE #024-1307)																																					
				CONTRACTOR: N/A CONTACT: N/A MOBILE#: N/A																																					
				TOLERANCES U.N.O. X/XX = ± 1/16" .XX = ± .03" .XXX = ± .005"																																					
				<table><tr><td>DWN BY:</td><td>CHK BY:</td><td>ENG. BY:</td></tr><tr><td>DNJ</td><td>MKM</td><td></td></tr></table>			DWN BY:	CHK BY:	ENG. BY:	DNJ	MKM																														
DWN BY:	CHK BY:	ENG. BY:																																							
DNJ	MKM	
				SHT. NO:																																					
				SP-1.00																																					

QTY	NOTE
4	(FIELD LOCATED & INSTALLED)



Ball Ground, Ga. 30107
www.awnexinc.com
Ph. 770-704-7140 Fax 770-704-7647

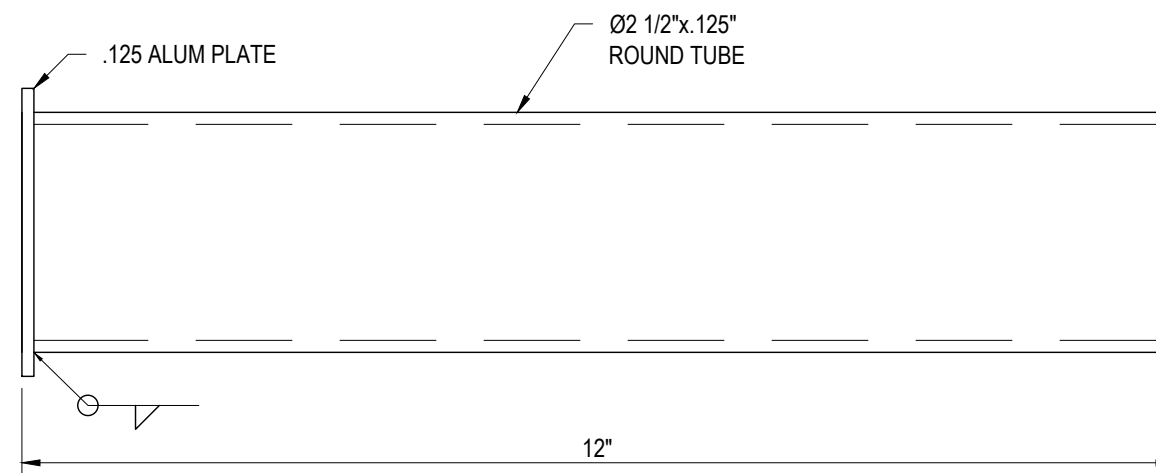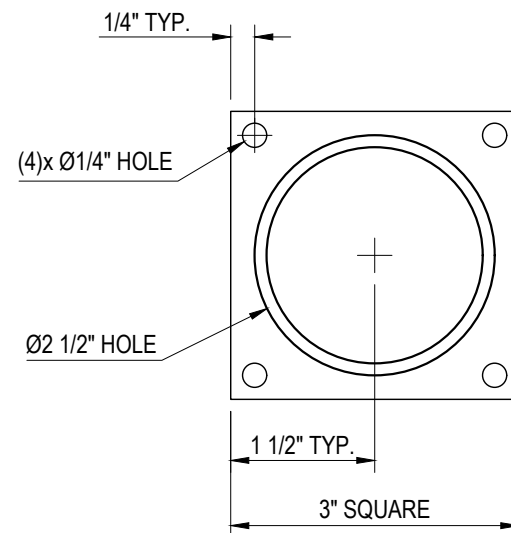

GUTTER OUTLET

[illegible]

SHIPPING ADDRESS:
McDONALD's
7 W. SMITH DR.
STOCKTON, MO 65785
(STORE #024-1307)

CONTRACTOR:
N/A
CONTACT: N/A
MOBILE#: N/A

TOLERANCES U.N.O.

X/XX	= ± 1/16"
.XX	= ± .03"
.XXX	= ± .005"

ROUTING (4)
STOCK INVENTORY
PAINT
SHIPPING

DWN BY:	CHK BY:	ENG. BY:
DNJ	MKM	


SHT. NO: **SP-1.02**

A	6" = 1'-0"	GUTTER OUTLET	MATL: 12" GUTTER OUTLET
---	------------	---------------	-------------------------

QTY	NOTE
3	



Ball Ground, Ga. 30107
www.awnexc.com
Ph. 770-704-7140 Fax 770-704-7647

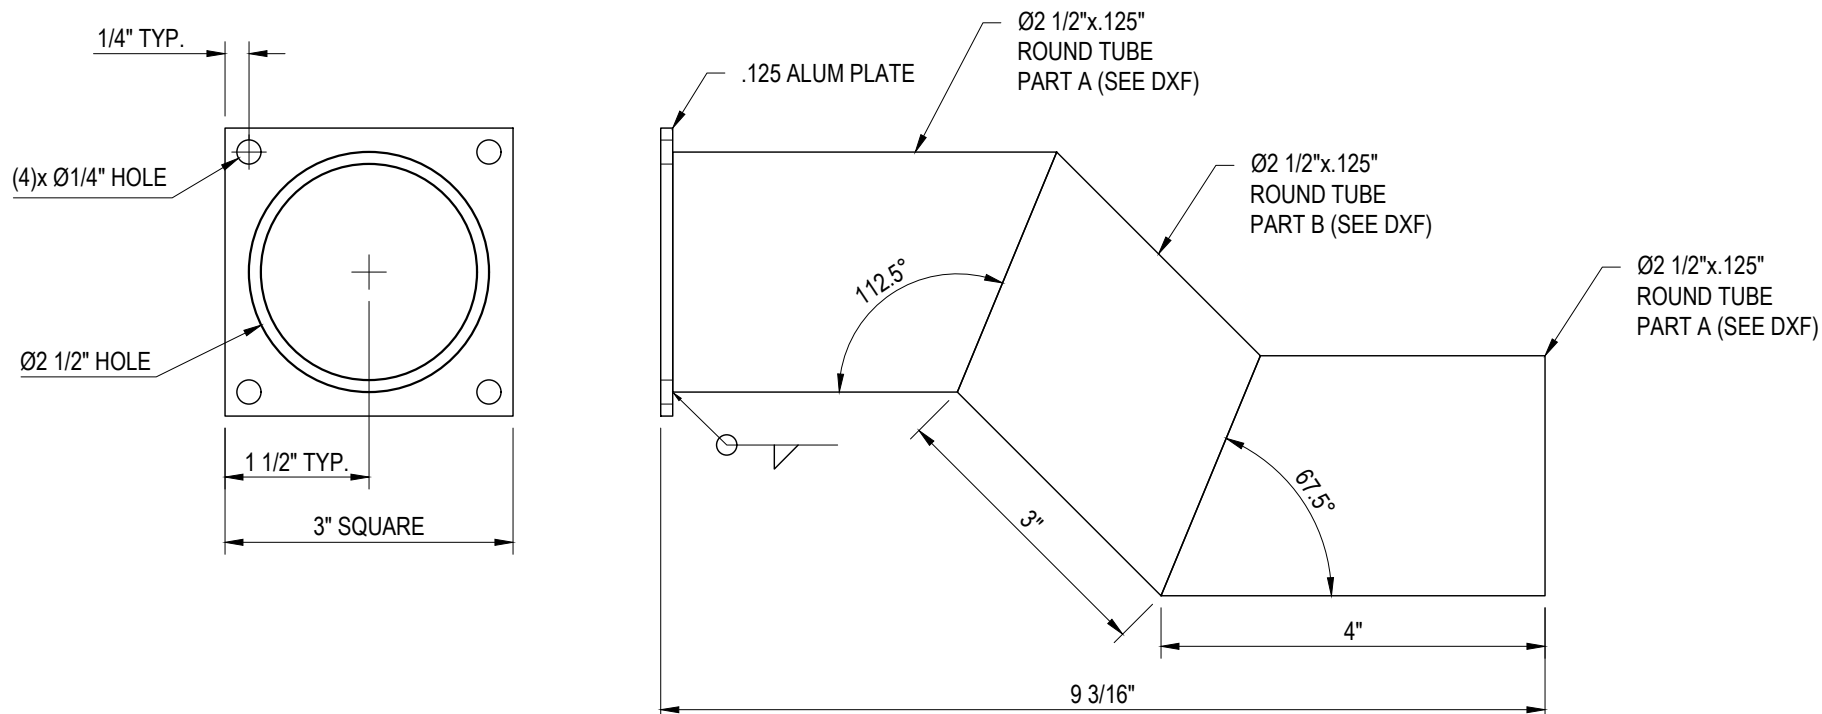

PROJECT NAME:				McD'S - STOCKTON, MO (JOB# 79831)			
DRAWING NAME:				GUTTER OUTLET			
CUSTOMER:				McDONALD'S CORP.			
REV	DATE	BY	DESCRIPTION				
-	3/3/2026	DNU	PRODUCTION FOR PERMIT				



SHIPPING ADDRESS:
McDONALD's
7 W. SMITH DR.
STOCKTON, MO 65785
(STORE #024-1307)

CONTRACTOR:
N/A
CONTACT: N/A
MOBILE#: N/A

TOLERANCES U.N.O.	
X/XX	= ± 1/16"
.XX	= ± .03"
.XXX	= ± .005"

ROUTING (3)
STOCK INVENTORY
PAINT
SHIPPING

SHT. NO: **SP-1.03**
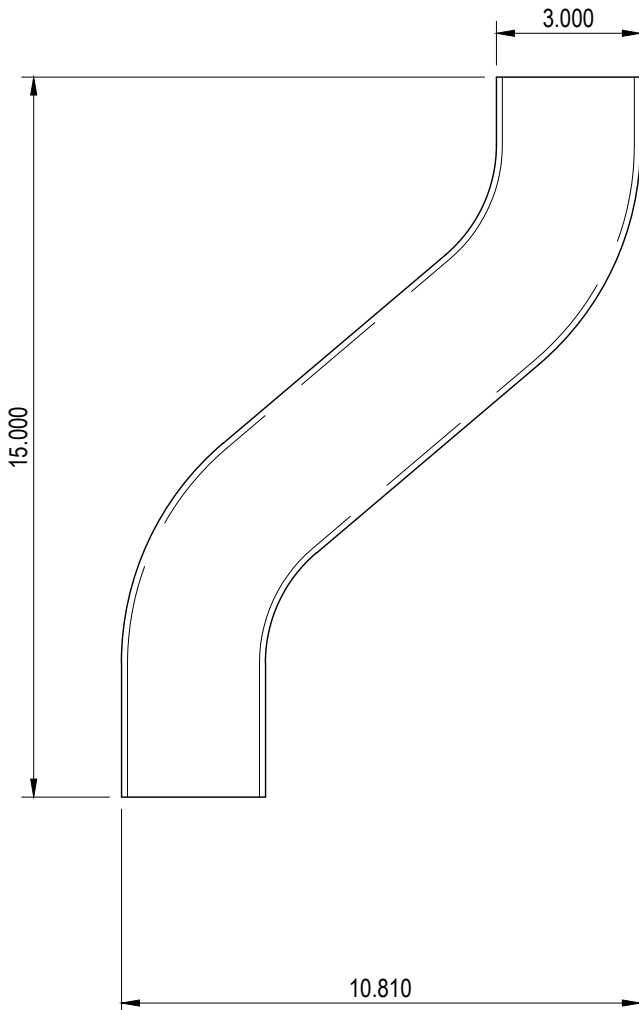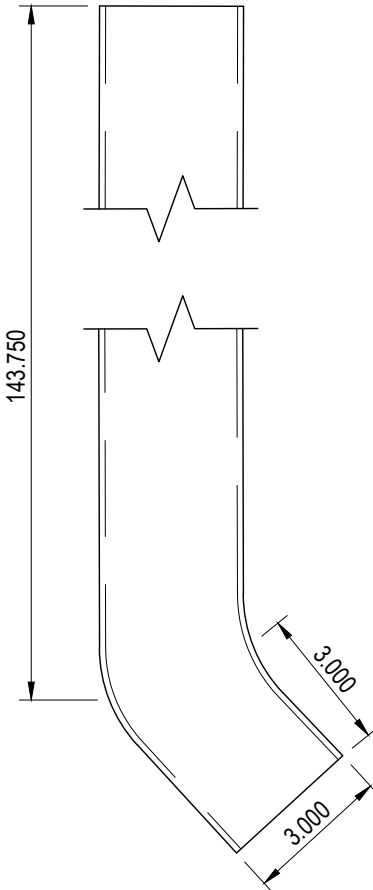
<table><tr><th>QTY</th><th colspan="2">NOTE</th></tr><tr><td>4</td><td colspan="2"></td></tr></table>			QTY	NOTE		4			<table><tr><th>QTY</th><th colspan="2">NOTE</th></tr><tr><td>3</td><td colspan="2"></td></tr></table>			QTY	NOTE		3			<table><tr><th>QTY</th><th colspan="2">NOTE</th></tr><tr><td>7</td><td colspan="2"></td></tr></table>			QTY	NOTE		7			 Ball Ground, Ga. 30107 www.awnexinc.com Ph. 770-704-7140 Fax 770-704-7647 <table><tr><td rowspan="5">PROJECT NAME: McD'S - STOCKTON, MO (JOB# 79831)</td><td rowspan="5">DRAWING NAME: DOWNSPOUT ASSEMBLIES</td><td rowspan="5">CUSTOMER: McDONALD'S CORP.</td><td>DESCRIPTION</td><td></td><td></td><td></td><td></td><td></td></tr><tr><td>PRODUCTION FOR PERMIT</td><td></td><td></td><td></td><td></td><td></td><td></td></tr><tr><td>BY</td><td></td><td></td><td></td><td></td><td></td><td></td></tr><tr><td>DATE</td><td></td><td></td><td></td><td></td><td></td><td></td></tr><tr><td>3/3/2026</td><td></td><td></td><td></td><td></td><td></td><td></td></tr><tr><td>REV</td><td>-</td><td></td><td></td><td></td><td></td><td></td><td></td><td></td></tr></table>			PROJECT NAME: McD'S - STOCKTON, MO (JOB# 79831)	DRAWING NAME: DOWNSPOUT ASSEMBLIES	CUSTOMER: McDONALD'S CORP.	DESCRIPTION						PRODUCTION FOR PERMIT							BY							DATE							3/3/2026							REV	-							
QTY	NOTE	
4	
QTY	NOTE	
3	
QTY	NOTE	
7	
PROJECT NAME: McD'S - STOCKTON, MO (JOB# 79831)	DRAWING NAME: DOWNSPOUT ASSEMBLIES	CUSTOMER: McDONALD'S CORP.	DESCRIPTION	
			PRODUCTION FOR PERMIT	
			BY	
			DATE	
			3/3/2026	
REV	-	
<table><tr><th>ROUTING</th></tr><tr><td>STOCK INVENTORY</td></tr><tr><td>PAINT</td></tr><tr><td>SHIPPING</td></tr><tr><td></td></tr><tr><td></td></tr></table> <table><tr><th>ROUTING</th></tr><tr><td>STOCK INVENTORY</td></tr><tr><td>PAINT</td></tr><tr><td>SHIPPING</td></tr><tr><td></td></tr><tr><td></td></tr></table> <table><tr><th>ROUTING</th></tr><tr><td>STOCK INVENTORY</td></tr><tr><td>PAINT</td></tr><tr><td>SHIPPING</td></tr><tr><td></td></tr><tr><td></td></tr></table>									ROUTING	STOCK INVENTORY	PAINT	SHIPPING			ROUTING	STOCK INVENTORY	PAINT	SHIPPING			ROUTING	STOCK INVENTORY	PAINT	SHIPPING			SHIPPING ADDRESS: McDONALD's 7 W. SMITH DR. STOCKTON, MO 65785 (STORE #024-1307) CONTRACTOR: N/A CONTACT: N/A MOBILE#: N/A TOLERANCES U.N.O. X/XX = ± 1/16" .XX = ± .03" .XXX = ± .005" DWN BY: DNJ CHK BY: MKM ENG. BY:	
ROUTING	
STOCK INVENTORY	
PAINT	
SHIPPING	
ROUTING	
STOCK INVENTORY	
PAINT	
SHIPPING	
ROUTING	
STOCK INVENTORY	
PAINT	
SHIPPING	
A 3" = 1'-0" NON DRIVE-THRU DOWNSPOUT JOG			B 3" = 1'-0" DRIVE-THRU DOWNSPOUT JOG			C 3" = 1'-0" DOWNSPOUT OUTLET			SHT. NO: SP-3.00	



Ball Ground, Ga. 30107
www.awnexinc.com
Ph. 770-704-7140 Fax 770-704-7647

PROJECT NAME:
McD'S - STOCKTON, MO (JOB# 79831)

DRAWING NAME:
DOWNSPOUT ASSEMBLIES

CUSTOMER:
McDONALD'S CORP.

REV	DATE	BY	DESCRIPTION
	3/3/2026	DNJ	PRODUCTION FOR PERMIT


SHIPPING ADDRESS:
McDONALD's
7 W. SMITH DR.
STOCKTON, MO 65785
(STORE #024-1307)

CONTRACTOR:
N/A
CONTACT: N/A
MOBILE#: N/A

TOLERANCES U.N.O.
X/XX = ± 1/16"
.XX = ± .03"
.XXX = ± .005"

DWN BY:	CHK BY:	ENG. BY:
DNJ	MKM	

SHT. NO:
SP-3.00

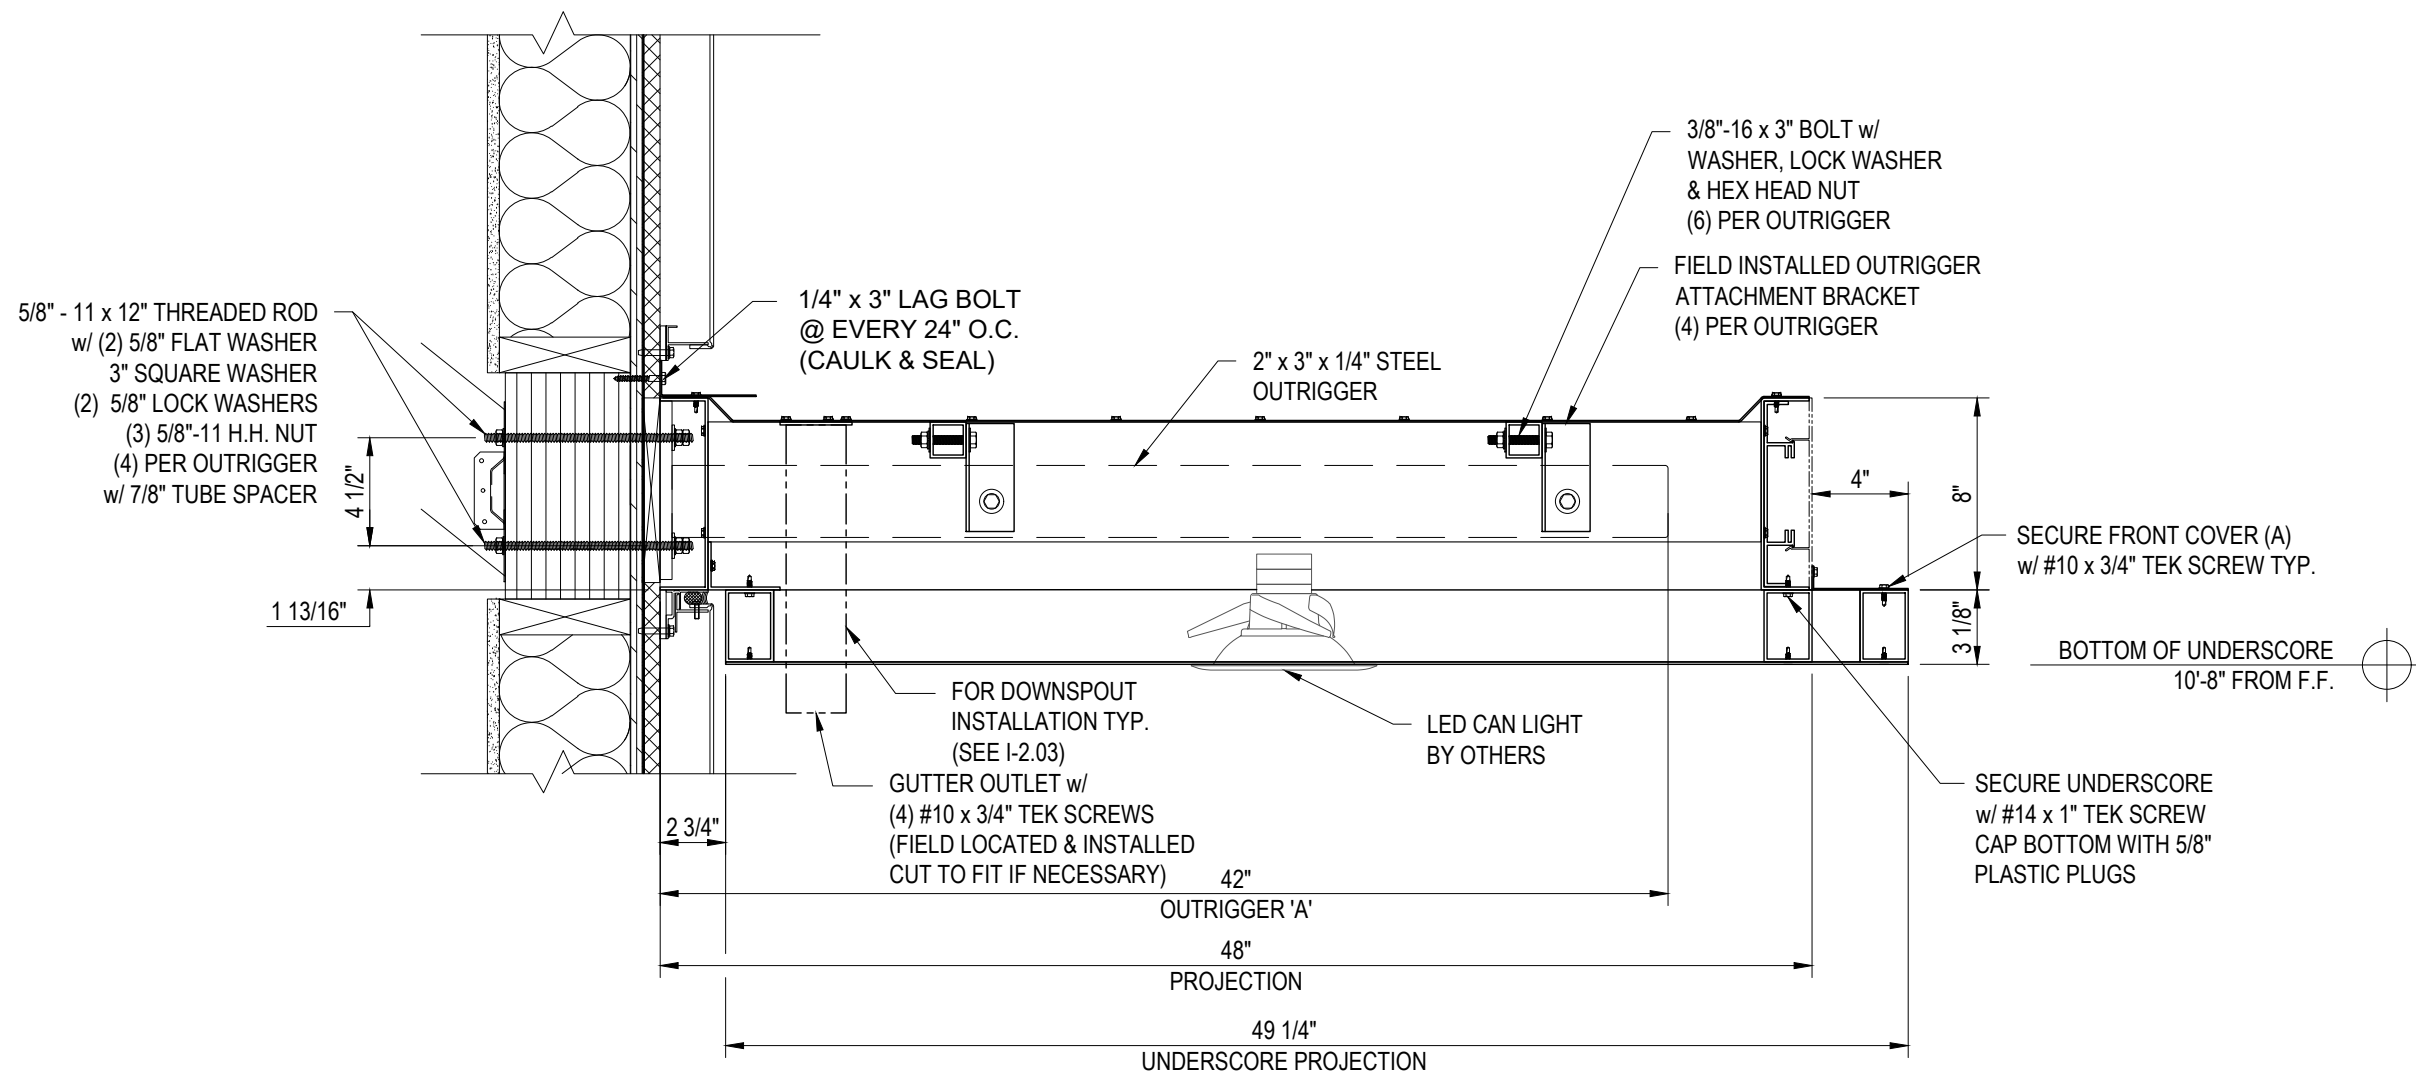

PROJECT NAME:
McD'S - STOCKTON, MO (JOB# 79831)

DRAWING NAME:

SECTION A

CUSTOMER:
McDONALD'S CORP.

REV	DATE	BY	DESCRIPTION
	3/3/2026	DNJ	PRODUCTION FOR PERMIT

SHIPPING ADDRESS:
McDONALD's
7 W. SMITH DR.
STOCKTON, MO 65785
(STORE #024-1307)


CONTRACTOR:
N/A
CONTACT: N/A
MOBILE#: N/A

TOLERANCES U.N.O.
X/XX = ± 1/16"
.XX = ± .03"
.XXX = ± .005"

DWN BY:	CHK BY:	ENG. BY:
DNJ	MKM	

SHT. NO:
I-1.00

SECTION A 1-1/2" = 1'-0" (REFERENCE A-1.02 FOR LOCATION)

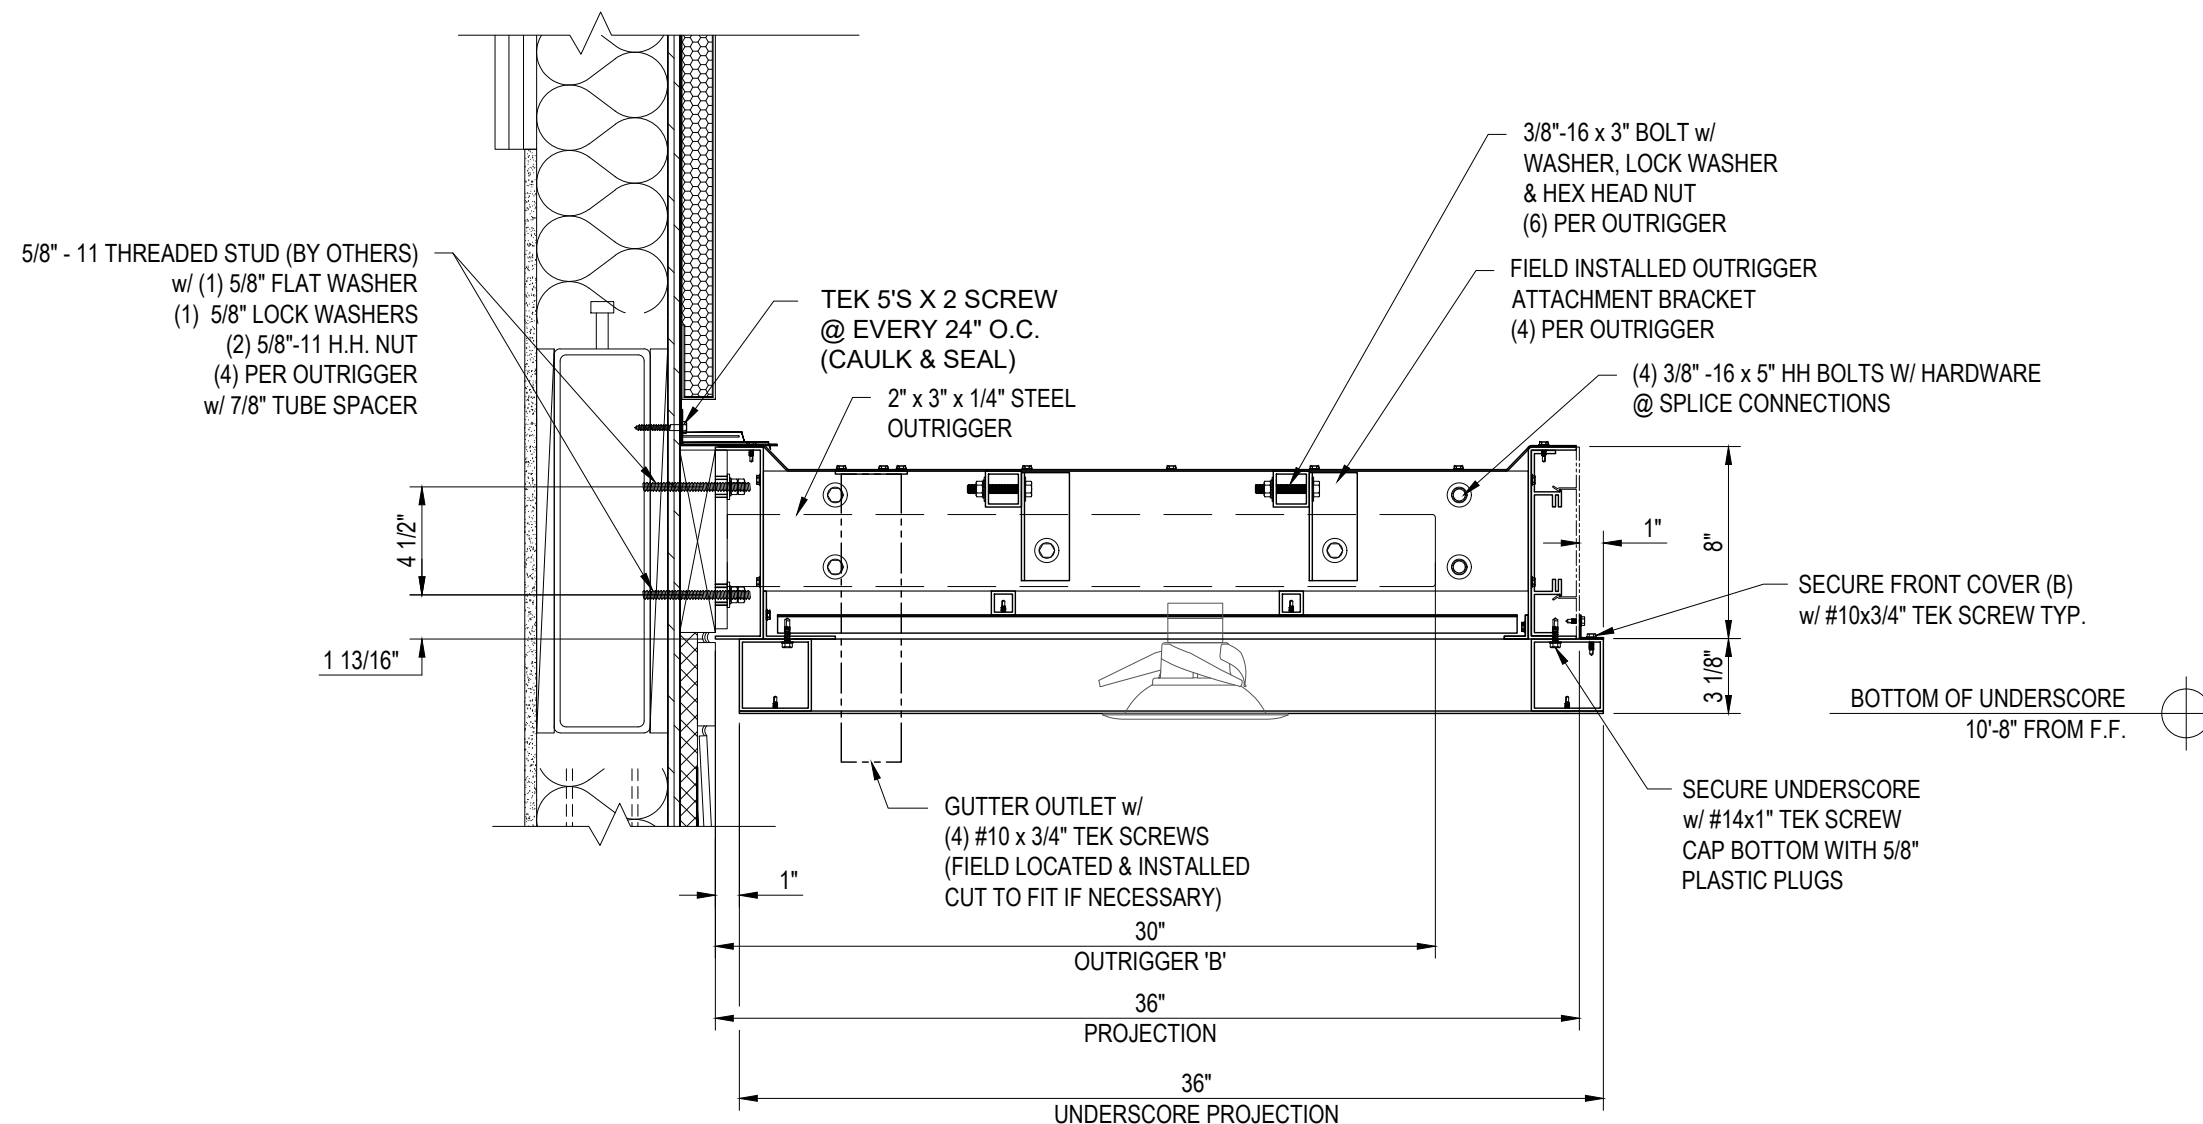

PROJECT NAME:
McD'S - STOCKTON, MO (JOB# 79831)

DRAWING NAME:

SECTION B

CUSTOMER:
McDONALD'S CORP.

REV	DATE	BY	DESCRIPTION	
			PRODUCTION FOR PERMIT	
	3/3/2026	DNJ		

SHIPPING ADDRESS:

McDONALD's
7 W. SMITH DR.
STOCKTON, MO 65785
(STORE #024-1307)

CONTRACTOR:

N/A
CONTACT: N/A
MOBILE#: N/A


TOLERANCES U.N.O.

X/XX = ± 1/16"
.XX = ± .03"
.XXX = ± .005"

DWN BY:	CHK BY:	ENG. BY:
DNJ	MKM	

SHT. NO:

I-1.01

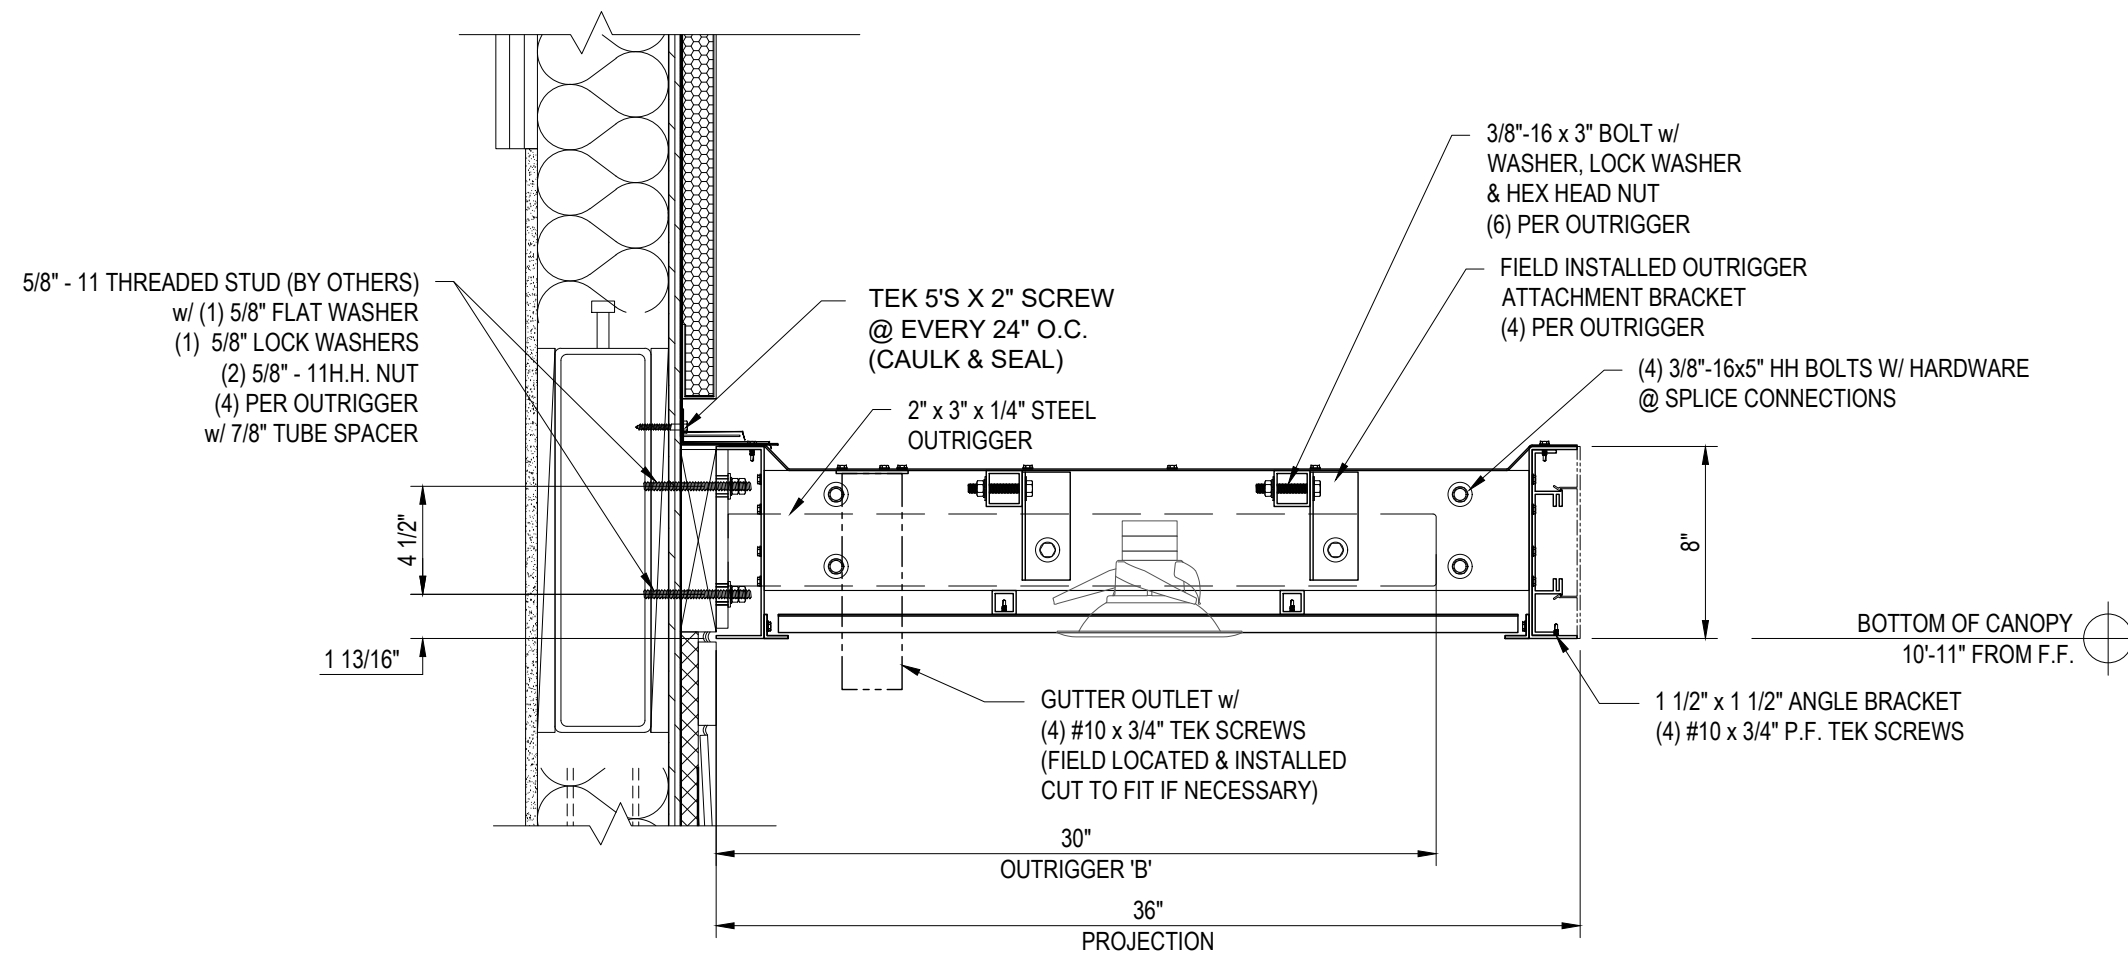

SECTION C 1-1/2" = 1'-0" (REFERENCE A-1.02 FOR LOCATION)

PROJECT NAME:
McD'S - STOCKTON, MO (JOB# 79831)

DRAWING NAME:

SECTION C

CUSTOMER:
McDONALD'S CORP.

REV	DATE	BY	DESCRIPTION
	3/3/2026	DNJ	PRODUCTION FOR PERMIT

SHIPPING ADDRESS:

McDONALD's
7 W. SMITH DR.
STOCKTON, MO 65785
(STORE #024-1307)

CONTRACTOR:

N/A
CONTACT: N/A
MOBILE#: N/A

TOLERANCES U.N.O.

X/XX = ± 1/16"
.XX = ± .03"
.XXX = ± .005"

DWN BY:	CHK BY:	ENG. BY:
DNJ	MKM	

SHT. NO:

I-1.02



Ball Ground, Ga. 30107
www.awnexinc.com
Ph. 770-704-7140 Fax 770-704-7647

PROJECT NAME: McD'S - STOCKTON, MO (JOB# 79831)		DRAWING NAME: SECTION D		CUSTOMER: McDONALD'S CORP.	
REV	DATE	BY	DESCRIPTION		
	3/3/2026	DNJ	PRODUCTION FOR PERMIT		


SHIPPING ADDRESS:
McDONALD's
7 W. SMITH DR.
STOCKTON, MO 65785
(STORE #024-1307)

CONTRACTOR:
N/A
CONTACT: N/A
MOBILE#: N/A

TOLERANCES U.N.O.
X/XX = ± 1/16"
.XX = ± .03"
.XXX = ± .005"


DWN BY:	CHK BY:	ENG. BY:
DNJ	MKM	

SHT. NO: **I-1.03**

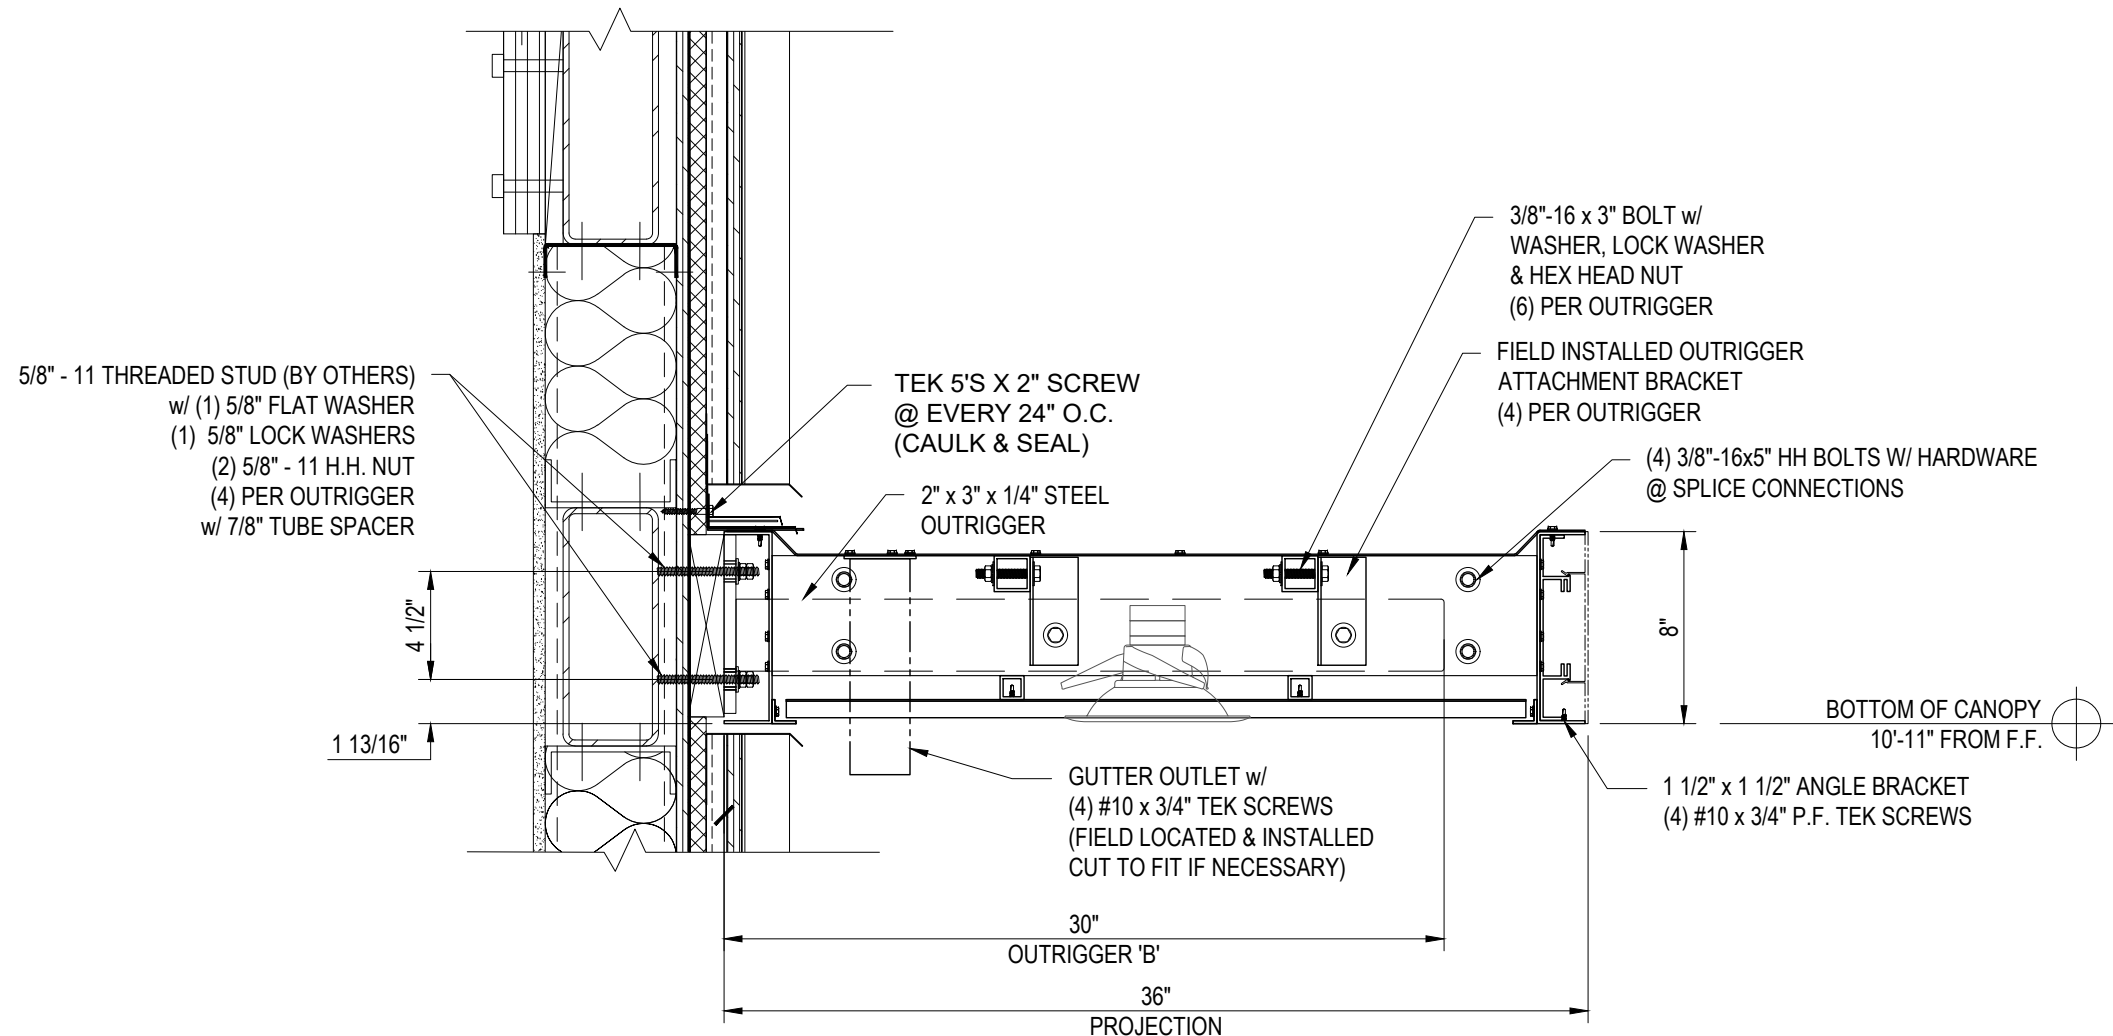



Ball Ground, Ga. 30107
www.awnexinc.com
Ph. 770-704-7140 Fax 770-704-7647

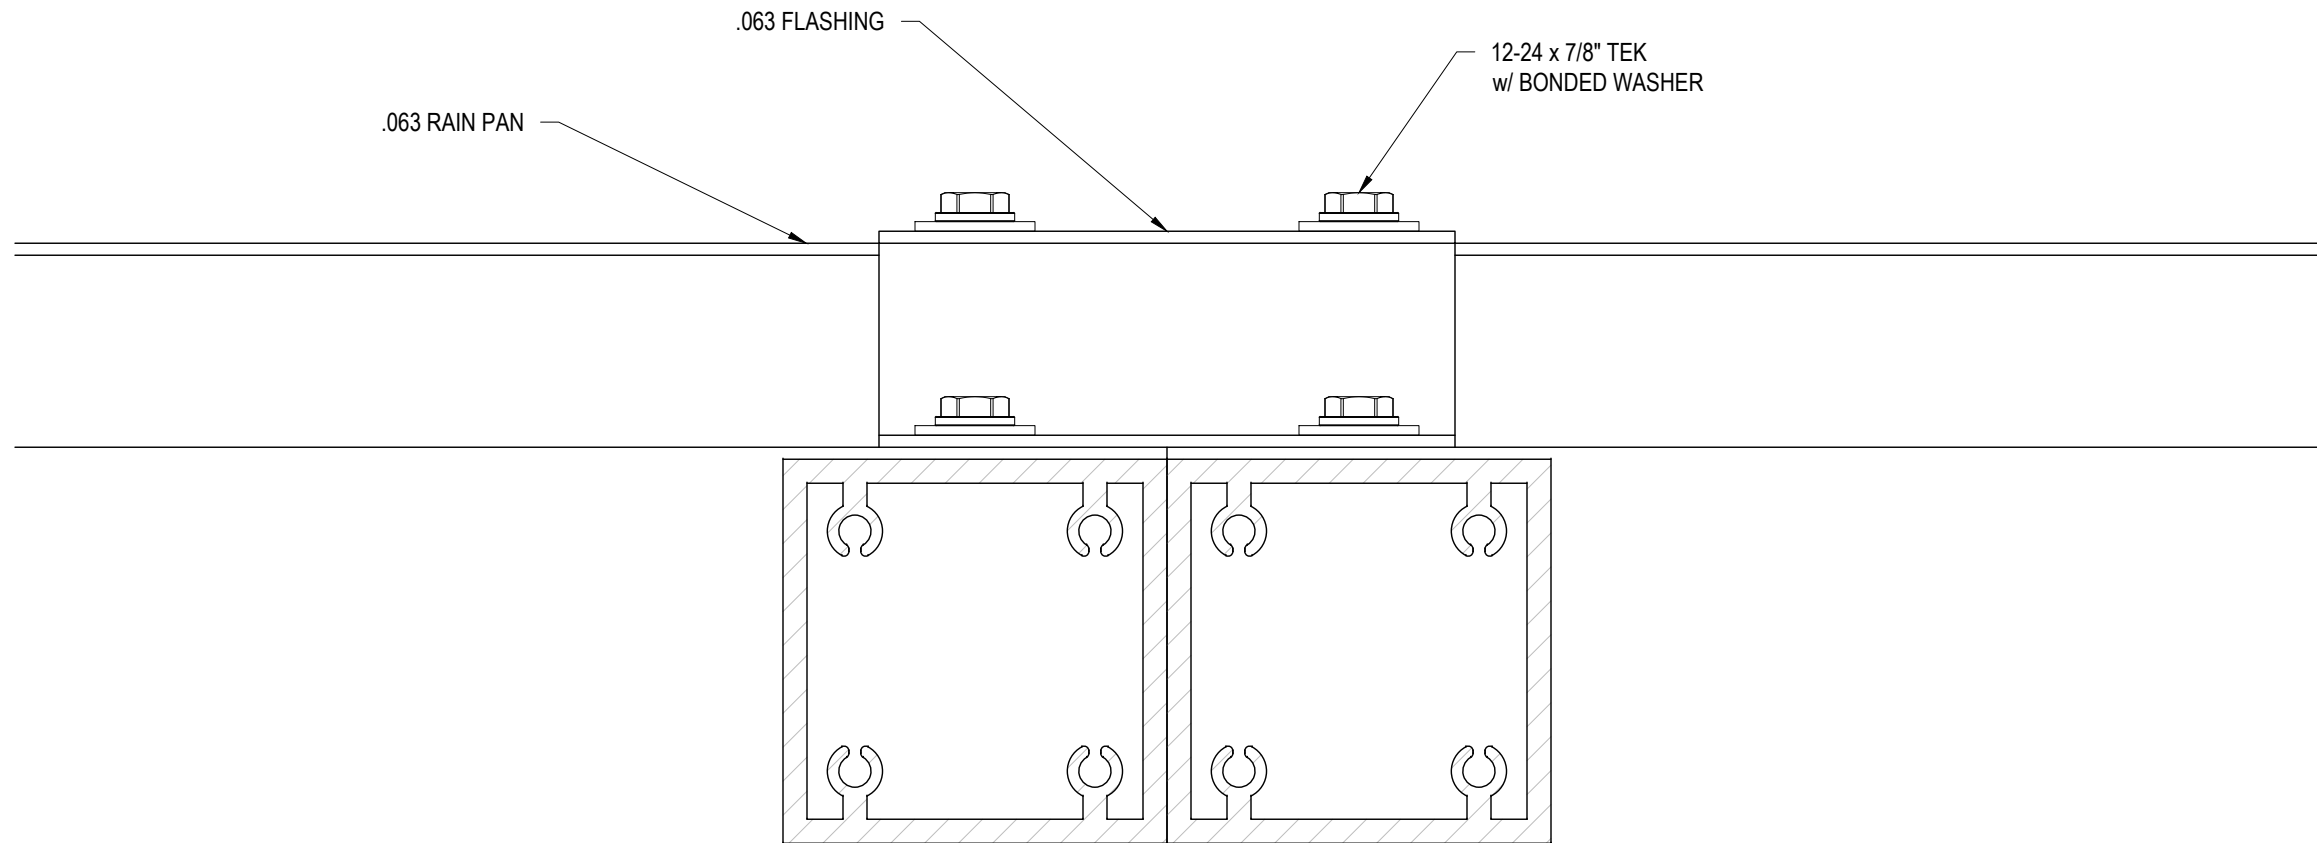

PROJECT NAME: McD'S - STOCKTON, MO (JOB# 79831)				DESCRIPTION	
DRAWING NAME: COLORADO SEAM FLASHING INSTALLATION				PRODUCTION FOR PERMIT	
CUSTOMER: McDONALD'S CORP.					
REV	DATE	BY	DNJ		
-	3/3/2026				


SHIPPING ADDRESS:
McDONALD's
7 W. SMITH DR.
STOCKTON, MO 65785
(STORE #024-1307)

CONTRACTOR:
N/A
CONTACT: N/A
MOBILE#: N/A

TOLERANCES U.N.O.
X/XX = ± 1/16"
.XX = ± .03"
.XXX = ± .005"

DWN BY:	CHK BY:	ENG. BY:
DNJ	MKM	

SHT. NO:
I-2.00

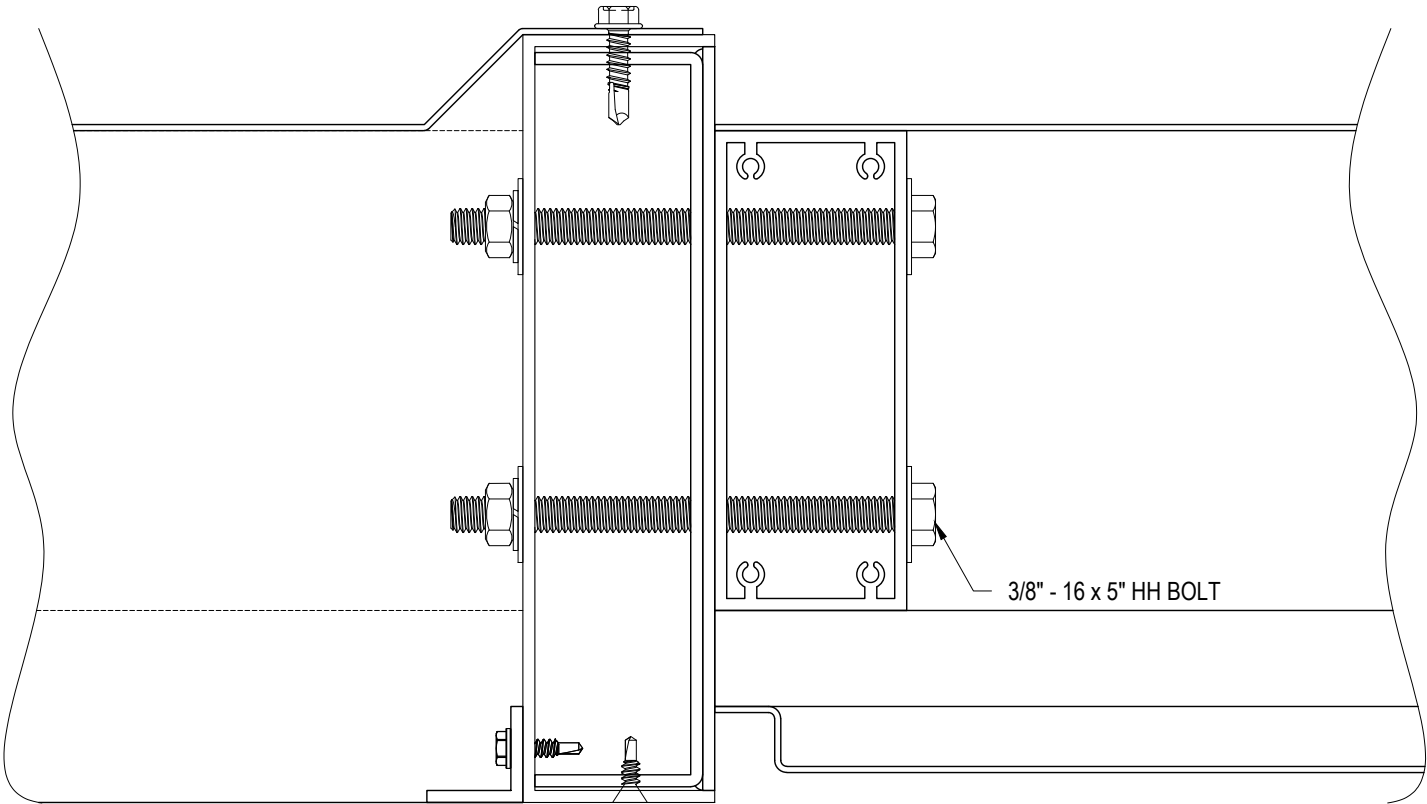

PROJECT NAME: McD'S - STOCKTON, MO (JOB# 79831)				DESCRIPTION			
DRAWING NAME: SECTION H-H				PRODUCTION FOR PERMIT			
CUSTOMER: McDONALD'S CORP.				BY	DATE	DNJ	
REV					3/3/2026		

SHIPPING ADDRESS:
McDONALD's
7 W. SMITH DR.
STOCKTON, MO 65785
(STORE #024-1307)

CONTRACTOR:
N/A
CONTACT: N/A
MOBILE#: N/A



TOLERANCES U.N.O.
X/XX = ± 1/16"
.XX = ± .03"
.XXX = ± .005"

DWN BY:	CHK BY:	ENG. BY:
DNJ	MKM	

SHT. NO:
I-2.01



Ball Ground, Ga. 30107
www.awnexinc.com
Ph. 770-704-7140 Fax 770-704-7647

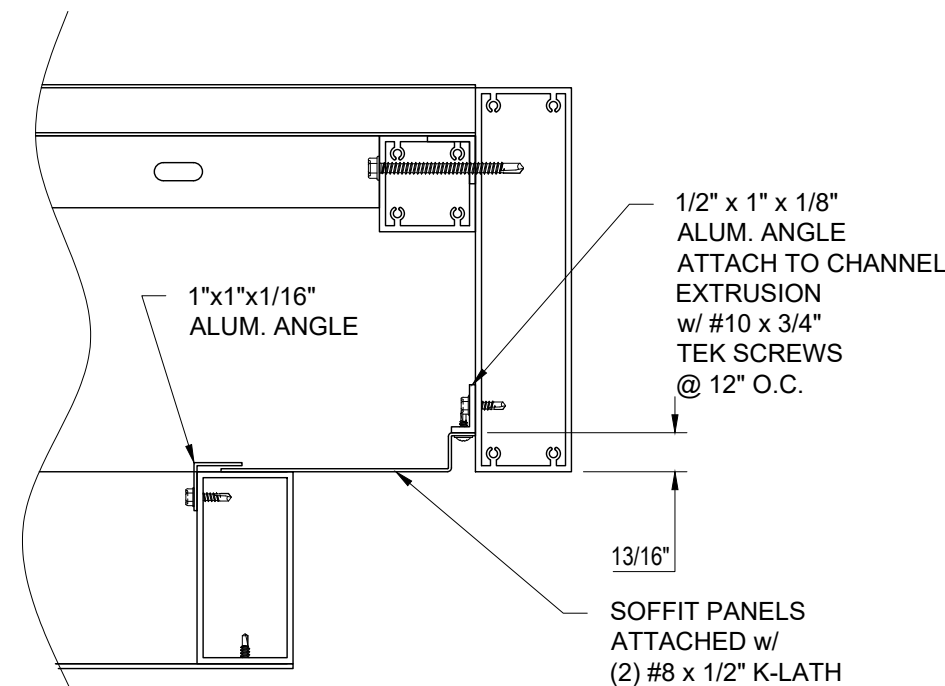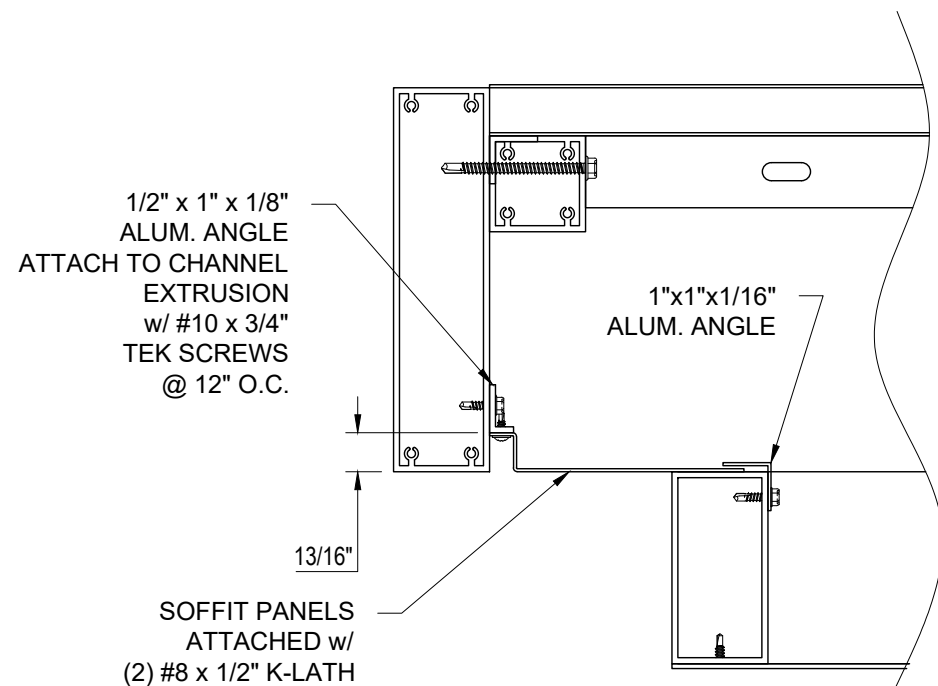

PROJECT NAME: McD'S - STOCKTON, MO (JOB# 79831)		DRAWING NAME: DRIVE-THRU SOFFIT INSTALLATION		CUSTOMER: McDONALD'S CORP.		DESCRIPTION PRODUCTION FOR PERMIT	
REV	DATE	BY	DNJ				
	3/3/2026						

SHIPPING ADDRESS:
McDONALD's
7 W. SMITH DR.
STOCKTON, MO 65785
(STORE #024-1307)

CONTRACTOR:
N/A
CONTACT: N/A
MOBILE#: N/A


TOLERANCES U.N.O.
X/XX = ± 1/16"
.XX = ± .03"
.XXX = ± .005"

DWN BY: DNJ	CHK BY: MKM	ENG. BY:
----------------	----------------	----------

SHT. NO:
I-2.02



Ball Ground, Ga. 30107
www.awnexinc.com
Ph. 770-704-7140 Fax 770-704-7647

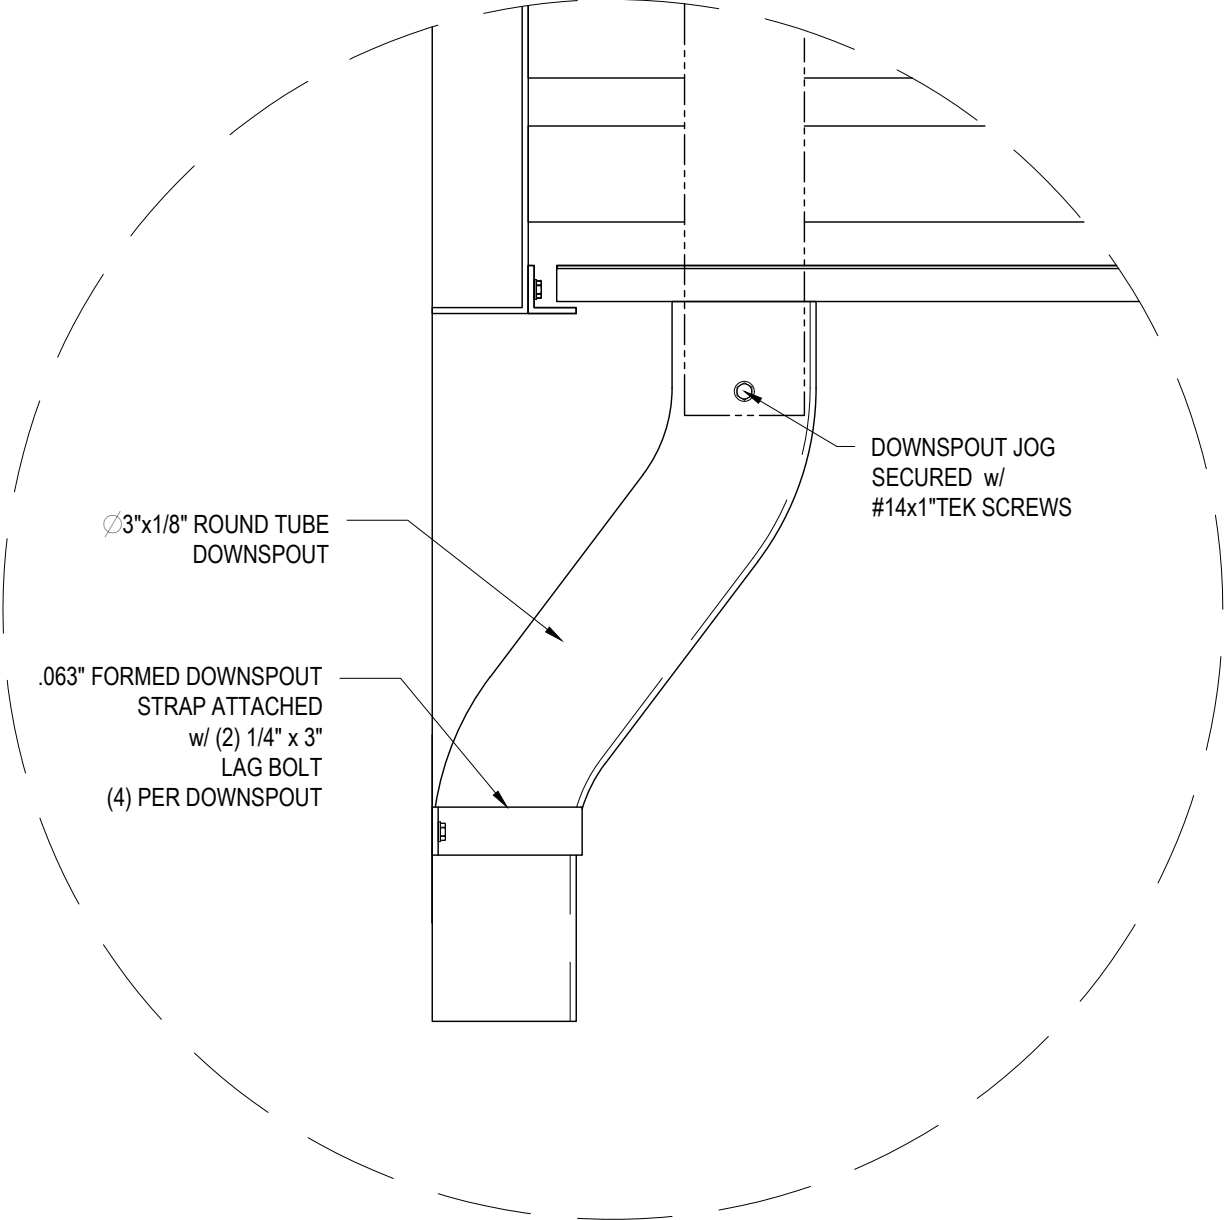

PROJECT NAME: McD'S - STOCKTON, MO (JOB# 79831)				DESCRIPTION			
DRAWING NAME: DETAIL Z				PRODUCTION FOR PERMIT			
CUSTOMER: McDONALD'S CORP.				BY	DNJ		
REV	DATE	3/3/2026					

SHIPPING ADDRESS:
McDONALD's
7 W. SMITH DR.
STOCKTON, MO 65785
(STORE #024-1307)

CONTRACTOR:
N/A
CONTACT: N/A
MOBILE#: N/A

TOLERANCES U.N.O.
X/XX = ± 1/16"
.XX = ± .03"
.XXX = ± .005"

DWN BY:	CHK BY:	ENG. BY:
DNJ	MKM	

SHT. NO:
I-2.03