

McDonald's

Route 66 4584 | 43706

Stockton, Missouri
1101 South Street | 65785

Project Contacts

Customer
Ryan Blumenstock
417.732.8787
ryan.blumenstock@partners.mcd.com

Regional Market Manager
Elsa Pedersen
414.331.7027
elsa.pedersen@elkayinteriorsystems.com

Project Manager
Caroline Weihing
920.926.9104
caroline.weihing@elkayinteriorsystems.com

Designer
Megan Kornowski / AR
megan.kornowski@elkayinteriorsystems.com

Drawn By
KD, CSL
08/30/24

THE FOLLOWING SEATING & DECOR PLAN SET MATCHES PROTOTYPICAL LAYOUT & FINISHES FOR BUILDING SIZE 4584	
Sheet Index	
I-1	Cover Sheet
I-1a	Requirements
I-1b	Field Dimension Coordination Plan
I-2	Floor Plan
I-2a	Dimension Plan
I-2b	3D View
I-2c	Interior Views
I-3	Finish Plan
I-4	Reflected Ceiling Plan
I-5	Elevations
I-5a	Elevations & Typical Elevations
I-6	Details
I-7	Graphics
I-8	EIS Specifications
I-9	GC Specifications
I-9a	GC Specifications



1101 South Street | Stockton, Missouri | Site ID: 241307 | National Number: 43706
RMM: Elsa Pedersen | PM: Caroline Weihing | Design: Megan Kornowski / AR | CAD: KD, CSL | Job #: 118324 | Portfolio: Route 66 4584

REV	DATE	BY	DESCRIPTION
	09/11/24	AR/KD	Bid Set Created w/ (DIR Prototype 8/22/24) & Kiosks Approved 09/09/24
1	02/06/26	MK	Revision Back to Bid Set; Kiosk Review Approval (01/29/26); Project Contacts Updated; Finish Plan Updated; EIS and GC Specs Updated
2	03/26/26	MK/KD	Final Set Created; Address Updated



ICC/ANSI A117.1 - 2017

1. THIS PROJECT SHALL COMPLY WITH ALL FEDERAL AMERICANS WITH DISABILITY ACT REGULATIONS AND ALL LOCAL ACCESSIBILITY REGULATIONS

GENERAL REQUIREMENTS

Terms & Conditions: Elkey Interior Systems, Inc. (EIS) contract terms & conditions supersede all items outlined within the Requirements page.
Clarification of Scope: EIS is not the prime contractor or architect of record. EIS provides design services and design elements manufactured to project specifications. The Owner/Client and General Contractor (GC) bear the responsibility to review all contract documents and scope of work from the various subcontractors and vendors. EIS shall not serve as, supervise, or have any responsibility for any contractor or consultant, and will not have control or be responsible for construction means, methods, techniques, sequences or procedures conducted by contractors and consultants.
Plan Approval: EIS shall not be responsible for plan submittal to or procuring permit from any public entity.
Code Compliance: EIS is not the architect of record. The project Architect, Engineers and Contractors shall be responsible to ensure the project is compliant with all local, state and federal codes.
Work by Owner/Client: Owner furnished or salvaged equipment will be coordinated and installed by others.
Project Coordination: The Owner/Client and GC are responsible for management and communication of the schedule to provide adequate lead time to design, manufacture, ship and install design elements in the expected time frame.
Change Orders and Schedule: EIS will make a good faith effort to accommodate changes, however EIS reserves the right to extend the lead time and invoice the Owner/Client for new, previously manufactured or in-process product that may have been impacted by changes. EIS maintains the right to refuse entering into any additional billing agreements with Third-parties and will consider such changes as contractual obligation of the Owner/Client (primary contract holder).
Site Access: The Owner/Client and GC agree that EIS representatives may have access to the site at any point during construction if necessary.
Cleaning Instructions: Refer to McDonalds Access McD website for the most up to date list of approved cleaning products and instructions.

QUALITY REQUIREMENTS

Codes
EIS is not licensed to provide signed/sealed drawings. EIS cooperates with all Owner/Client's licensed professionals and other licensed professionals to provide drawings and specifications that meet local codes.

Laws
EIS strives for the contract documents to conform to the Title III of the Americans with Disability Act (ADA). EIS is not licensed to provide signed/sealed drawings. EIS cooperates with all Owner/Client's licensed professionals to provide drawings and specifications that meet the requirement of ICC/ANSI A117.1 -2017 Standards for Accessible Design. EIS will not be responsible for construction deviations by others from the design that may create situations out of compliance with the ADA.
Title III prohibits discrimination on the basis of disability in the activities of places of public accommodations and requires newly constructed and altered places of public accommodation - as well as commercial facilities - to comply with the ADA Standards.

Permits
All permits and fees are the responsibility of the Owner/Client and their agents. EIS agrees to provide drawings and specifications to be included in permit sets as needed.

Accessible Routes
Plans to comply with ICC/ANSI A117.1 -2017 Standards for Accessible Design section 402.
Doors, Doorways and Gates
Plans to comply with ICC/ANSI A117.1 -2017 Standards for Accessible Design section 404.
Protruding Objects
Plans to comply with ICC/ANSI A117.1 -2017 Standards for Accessible Design section 307.
Seating
Plans to comply with IBC 2018 1108.2.9.1
Floor Surfaces
Plans to comply with ICC/ANSI A117.1 -2017 Standards for Accessible Design section 302.
Reach Ranges (Outlet Location)
Plans to comply with ICC/ANSI A117.1 -2017 Standards for Accessible Design section 308.
Signs
Plans to comply with ICC/ANSI A117.1 -2017 Standards for Accessible Design section 703.
Dining Surfaces and Work Surfaces
Plans to comply with ICC/ANSI A117.1 -2017 Standards for Accessible Design section 902 or CBC 11B-306.3 when required in the state of California.

OWNERSHIP AND USE OF DOCUMENTS

- Drawings, schedules and specifications and other instruments of service are and shall remain the property of EIS whether or not the Project for which they are prepared is completed or executed. If the Owner has paid EIS the compensation described in Section VI, the Owner shall be permitted to retain copies, including a set of non-reproducible copies of drawings, schedules and specifications for information and reference in connection with the Owner's use and occupancy of the Project. If the Owner without EIS approval modifies the drawings, schedules and/or specifications, EIS is not responsible for any loss, cost or damage relating to use or application thereof. The Owner may not use the drawings, schedules, specifications or other instruments of service provided hereunder for any project or for any other purpose other than the Project. EIS (or, as appropriate, its subcontractor) is the author and owner of all drawings, schedules, specifications or other instruments of service provided hereunder and retains all statutory and common law copyrights and other rights. Upon termination of this Contract for Design Services by EIS due to the Owner's breach, the Owner shall no longer have the right to use drawings, schedules, specifications and other instruments of service. The Owner may not permit any third party to use such drawings, schedules, specifications and other instruments of service, except as expressly provided herein and with respect to the Project. EIS's written permission must be obtained prior to using such drawings, schedules, specifications and other instruments of service for future additions or alterations to the Project. The designs depicted within the contents of the drawings belong to EIS and that in future "fulfillment" stages of the project that these designs and drawings may not be used by the Owner to shop for other manufacturers to fulfill the intent of the design. In other words, EIS is the sole proprietary manufacturer of the items in the design.
- All computer files containing conceptual imagery, illustrations and all images within the contract documents in the form of artwork or other graphic design remain the intellectual property of EIS. All rights reserved.

WARRANTY CLAUSE

Contract Obligations: Refer to contract terms and conditions for full listing of obligations
Damages During Construction: EIS does not accept responsibility for product replacement that is due to misuse by other entities or trades during construction. This is defined as "Trade Damage."
Warranty Limitations: If product installation is performed by others, the warranty terms will be limited to the responsibility of replacing product only. All associated labor costs will be by the Owner/Client
Limited Warranty: EIS warrants to the Owner/Client that the products sold hereunder will be free from material defects in workmanship and material under normal use and service for a period of one year from the date of EIS's delivery of products to the delivery point. There is NO WARRANTY in cases of damages in transit, negligence, abuse, abnormal usage, misuse, accidents, abnormal wear and tear, damage due to environmental or natural elements. Failure to follow the EIS warranty terms and general installation instructions may result in a void of warranty. This may include, but not be limited to improper installation (when performed by others), storage conditions, maintenance or deviation from cleaning guidelines.

RESPONSIBILITY OF THE GENERAL CONTRACTOR

Summary of Responsibility: The Owner/Client may contract with multiple entities to complete the work within the drawings. This may include, but not be limited to the GC, Kitchen Equipment Supplier, Equipment Vendors, Landscaping Contractors and Seating & Décor. The GC is considered the prime entity on site and shall be responsible for all scope review, project coordination, sequencing and schedule communication.
Coordination of Site Conditions: EIS plan sets are based on the received architectural electronic drawing files or Third-Party site survey. The GC shall provide EIS with actual field dimensions to verify existing conditions, including, but not limited to finished ceiling heights, finished building openings, columns or any other conditions that may affect the design layout or ADA aisleways. Confirmed Field Dimensions (FD's) must be submitted by the GC 3 weeks in advance of delivery. If FD's are not received, EIS will proceed with the dimensions provided within the architectural file or Third-Party site survey. EIS will not be responsible for any final fit up issues if dimensions are not received in the time frame noted above.
Plan Printing: Recommended print size is 24 x 18. Contractors bear the responsibility of verifying scale before any take-offs or field application.
Staging: Provide a water-tight, broom-swept area to stage and protect pre-installed product.
Unloading: EIS not responsible for offloading any product purchased or installed by others, including all wall and floor finish materials. A forklift is recommended on site, as not all EIS pallets/crating is suitable for a lift gate.
Waste Disposal: Provide dumpster or other means of waste disposal
Protection of Design Elements: GC is responsible to protect product from being damaged during construction.
Wall Panel & Ceiling Tile (if applicable): Carefully review the plan comments section for coordination instructions.

EIS SCOPE CLARIFICATION

General Scope: The information in this set of drawings describes fixtures, furnishings and other items delivered by EIS to the address on the contract. If EIS is contracted to install the product, the EIS scope will include the items identified on the Plan Index as EIS Specifications, but will not include the installation of any items noted in the GC Specifications.
Front Service Elements: Items may be provided by EIS, but is coordinated through alternative client channels. Review plan notes and ensure this scope is on order to ensure proper coordination.

INSTALLATION TERMS (IF PURCHASED)

- General Terms:**
- Schedule changes must be communicated to EIS in advance of service. Schedule changes or cancellations within 48 hours of intended service may result in billable charges.
 - The EIS installation schedule is considered firm (14) calendar days in advance of service. EIS will make a good faith effort to accommodate schedule change notifications received less than (14) calendar days, but reserves the right to schedule based on crew availability.
 - Cost of installation is for a single mobilization. Return trips will be considered billable.
 - EIS is not responsible for local building code requirements
 - Installation labor is priced based on the assumption that the dining room will be closed for construction and that work will be permitted from 7am – 7pm. EIS reserves the right to increase the cost of service if 2nd shift or premium time labor is required.
 - Dining room floors, walls and ceilings must be substantially complete prior to installation provided hereunder, as reasonably determined by EIS. EIS reserves the right to issue a change order in the event any of such conditions are not met prior to scheduled installation.
 - EIS agrees to dispose of own packaging, and to maintain a clean workspace that is free from hazard. Dumpsters provided by others.
 - Installer and/or GC to seal all compact laminate base, decor, or wall base with silicone caulking. Color to best match base.

Site Readiness Conditions:

- Prior to the delivery and installation for EIS fixtures, decor, and furnishings:
- Interior wall finished including, but not limited to, wall coverings, wainscoting, paint, chair rail, and molding, shall be completely installed.
 - The floor is broom clean.
 - Floor and base tile to be grouted, cleaned and in place for a minimum of 48 hours.
 - All openings to have glazing and frames installed.
 - The HVAC system to be installed and in use.
 - The ceiling grid and tile or other system to be installed.
 - Lighting fixtures to be installed.
 - Water supply convenient to work space.
 - Electrical service of two 120v/30 amp circuits to be available.
 - Work space to be free of other contractors attempting to complete their work.
 - Dumpster available for packaging disposal.
 - Finished parking lot or subsurface within 1" of finish grade for delivery of product.

Core Drill Clarifications/General Contractor Requirements:

- A minimum of a 5" concrete slab is required for all core drilling of chairs, booths, tables and halfwalls.
- EIS is not liable for cored steel that becomes unstable as a result of core drilling through a concrete slab less than 5" thick.
- EIS is not responsible for damage of any mechanicals located within 5" of the finished floor.
- In the event that EIS installers core through a slab less than 5" a \$30 per hole charge will apply. This charge is to excavate core hole, pour concrete footing, and set steel. This type of repair is not guaranteed.
- Floor/base tile must be in good repair before any core drilling begins.
- The general contractor is to leave a minimum of 40 pounds of floor tile grout to finish the core drilled holes.
- EIS recommends the use of por-rok brand as a cement is adhesive for cored-in steel.
- EIS recommends when the general contractor/installer are setting cored supports, level only the horizontal top plate. DO NOT level the vertical post.
- The General Contractor will alert EIS installation crew to any under slab conditions that may be affected by core drilling. Those items include but are not limited to water lines, rebar, electrical conduit and other common building system elements.
- When applicable, removal of existing steel is to be included in the general contractor's demolition scope. Cored steel is to be removed in entirety, and not cut-off. In the event that steel is not fully removed, EIS reserves the right to bill the customer for additional labor required, and/or damages incurred to equipment.

Installation Sign Off:

- EIS requires a designated person present to conduct a decor punchlist walk through on the full product installation immediately after completion to allow for a more proactive and timely resolution.

DELIVERY COORDINATION TERMS

Delivery Window: EIS will make a good faith effort to deliver product at the requested time of day, but reserves the right to deliver product within a 4-hour window. Back charges for deliveries occurring within this window will not be accepted. Deliveries delayed due to weather, Acts of God or Federal regulations related to Truck Driver hours of service will not be subject to this window.
Responsibility of Recipient: If EIS Certified Installation has not been purchased, General Contractor is designated as the Recipient. Recipient shall thoroughly inspect the condition of the product upon receipt and shall bear the responsibility for unloading product from freight trailer. EIS shipments do not ship via lift gate trailer.
Instructions on Receiving Product: A delivery checklist shall be provided by the driver. Cross reference the tag numbers and quantities on the list against the received physical product to verify shipment accuracy and quality.
Damaged or Missing Product Reporting:

- Transit damages or shortages must be noted on the freight bill at the time of receipt and EIS notified within 24 hours of delivery. In the event of a shortage, the exact count of missing items should be noted.
- Concealed damages must be photographed while the product is in the packaging and reported to the EIS Project Manager (see title page for contact info) within 48 hours of delivery.
- Failure to properly document and report damages in the manner noted above will absolve EIS from any financial responsibility.

Damaged Product Handling: The Recipient is NOT warranted to refuse damaged shipment unless the damage has rendered the items worthless. In cases of partial damage or loss, the Recipient will take possession of the entire shipment and determine if it can be repaired or retained with an allowance.
Onsite Storage Conditions:

- EIS will not be responsible for making onsite storage accommodations.

Product must be stored in an environment that is watertight, free of debris and temperature controlled. Extreme temperatures may cause delamination and warping that will be not covered under warranty.

PROJECT CLOSE OUT REQUIREMENTS

Punchlist Definitions: Product not conforming with quality standards will be considered the responsibility of EIS for repair or replacement (see *Warranty Clause* section).
Punchlist Limitations: Punch lists must be created and distributed to EIS within 30 business days of delivery. Damages and/or missing product not reported in accordance with the section *Delivery and Coordination Terms* may be considered as damaged or lost on site, and may result in billable charges for replacement or repairs.



1101 South Street | Stockton, Missouri | Site ID: 241307 | National Number: 43706
RMM: Elsa Pedersen | PM: Caroline Weihing | Design: Megan Kornowski / AR | CAD: KD, CSL | Job #: 118324 | Portfolio: Route 66 4584

REV	DATE	BY	DESCRIPTION
	09/11/24	AR/KD	Bid Set Created w/ (DIR Prototype 8/22/24) & Kiosks Approved 09/09/24
1	02/06/26	MK	Revision Back to Bid Set; Kiosk Review Approval (01/29/26); Project Contacts Updated; Finish Plan Updated; EIS and GC Specs Updated
2	03/26/26	MK/KD	Final Set Created; Address Updated



EIS Job: 118324

National #: 43706

Location: Stockton, Missouri

General Contractors Name: _____

Superintendent Name: _____

Superintendent Number: _____

Date FD's were provided: _____

Please send in these dimensions as soon as possible to:

Caroline Weihing At (XXX) XXX-XXXX

Or Email At caroline.weihing@elkayinteriorsystems.com

A

B

C

D

E

F

G

H

I

J

K

L

M

N

O

P

Q

R

S

T

U

V

W

X

Y

Z


Main ceiling height _____

Intent:

Elkay Interior Systems, Inc. (EIS) plans are dimensioned in accordance with received architectural drawings or site survey, and includes, but not limited to ceiling and sill height. There are often occasions where the architectural plans do not match actual site conditions. The Field Dimension Coordination Plan is intended to alleviate any potential discrepancies and coordination issues on the project.

Instructions:

1. Upon receipt of Final Plans, please provide FINISHED dimensions for the areas listed.
2. Confirmed Field Dimensions (FD's) must be submitted 3 weeks in advance of delivery. If FD's are not received, EIS will proceed with the dimensions provided within the architectural file. EIS will not be responsible for any final fit up issues if dimensions are not received in a timely manner.
3. General Contractor to immediately notify Elkay Interior Systems if field conditions do not match the architectural plan set. EIS will make a good faith effort to accommodate changes, however the client may be responsible for the cost of items already manufactured or in process.

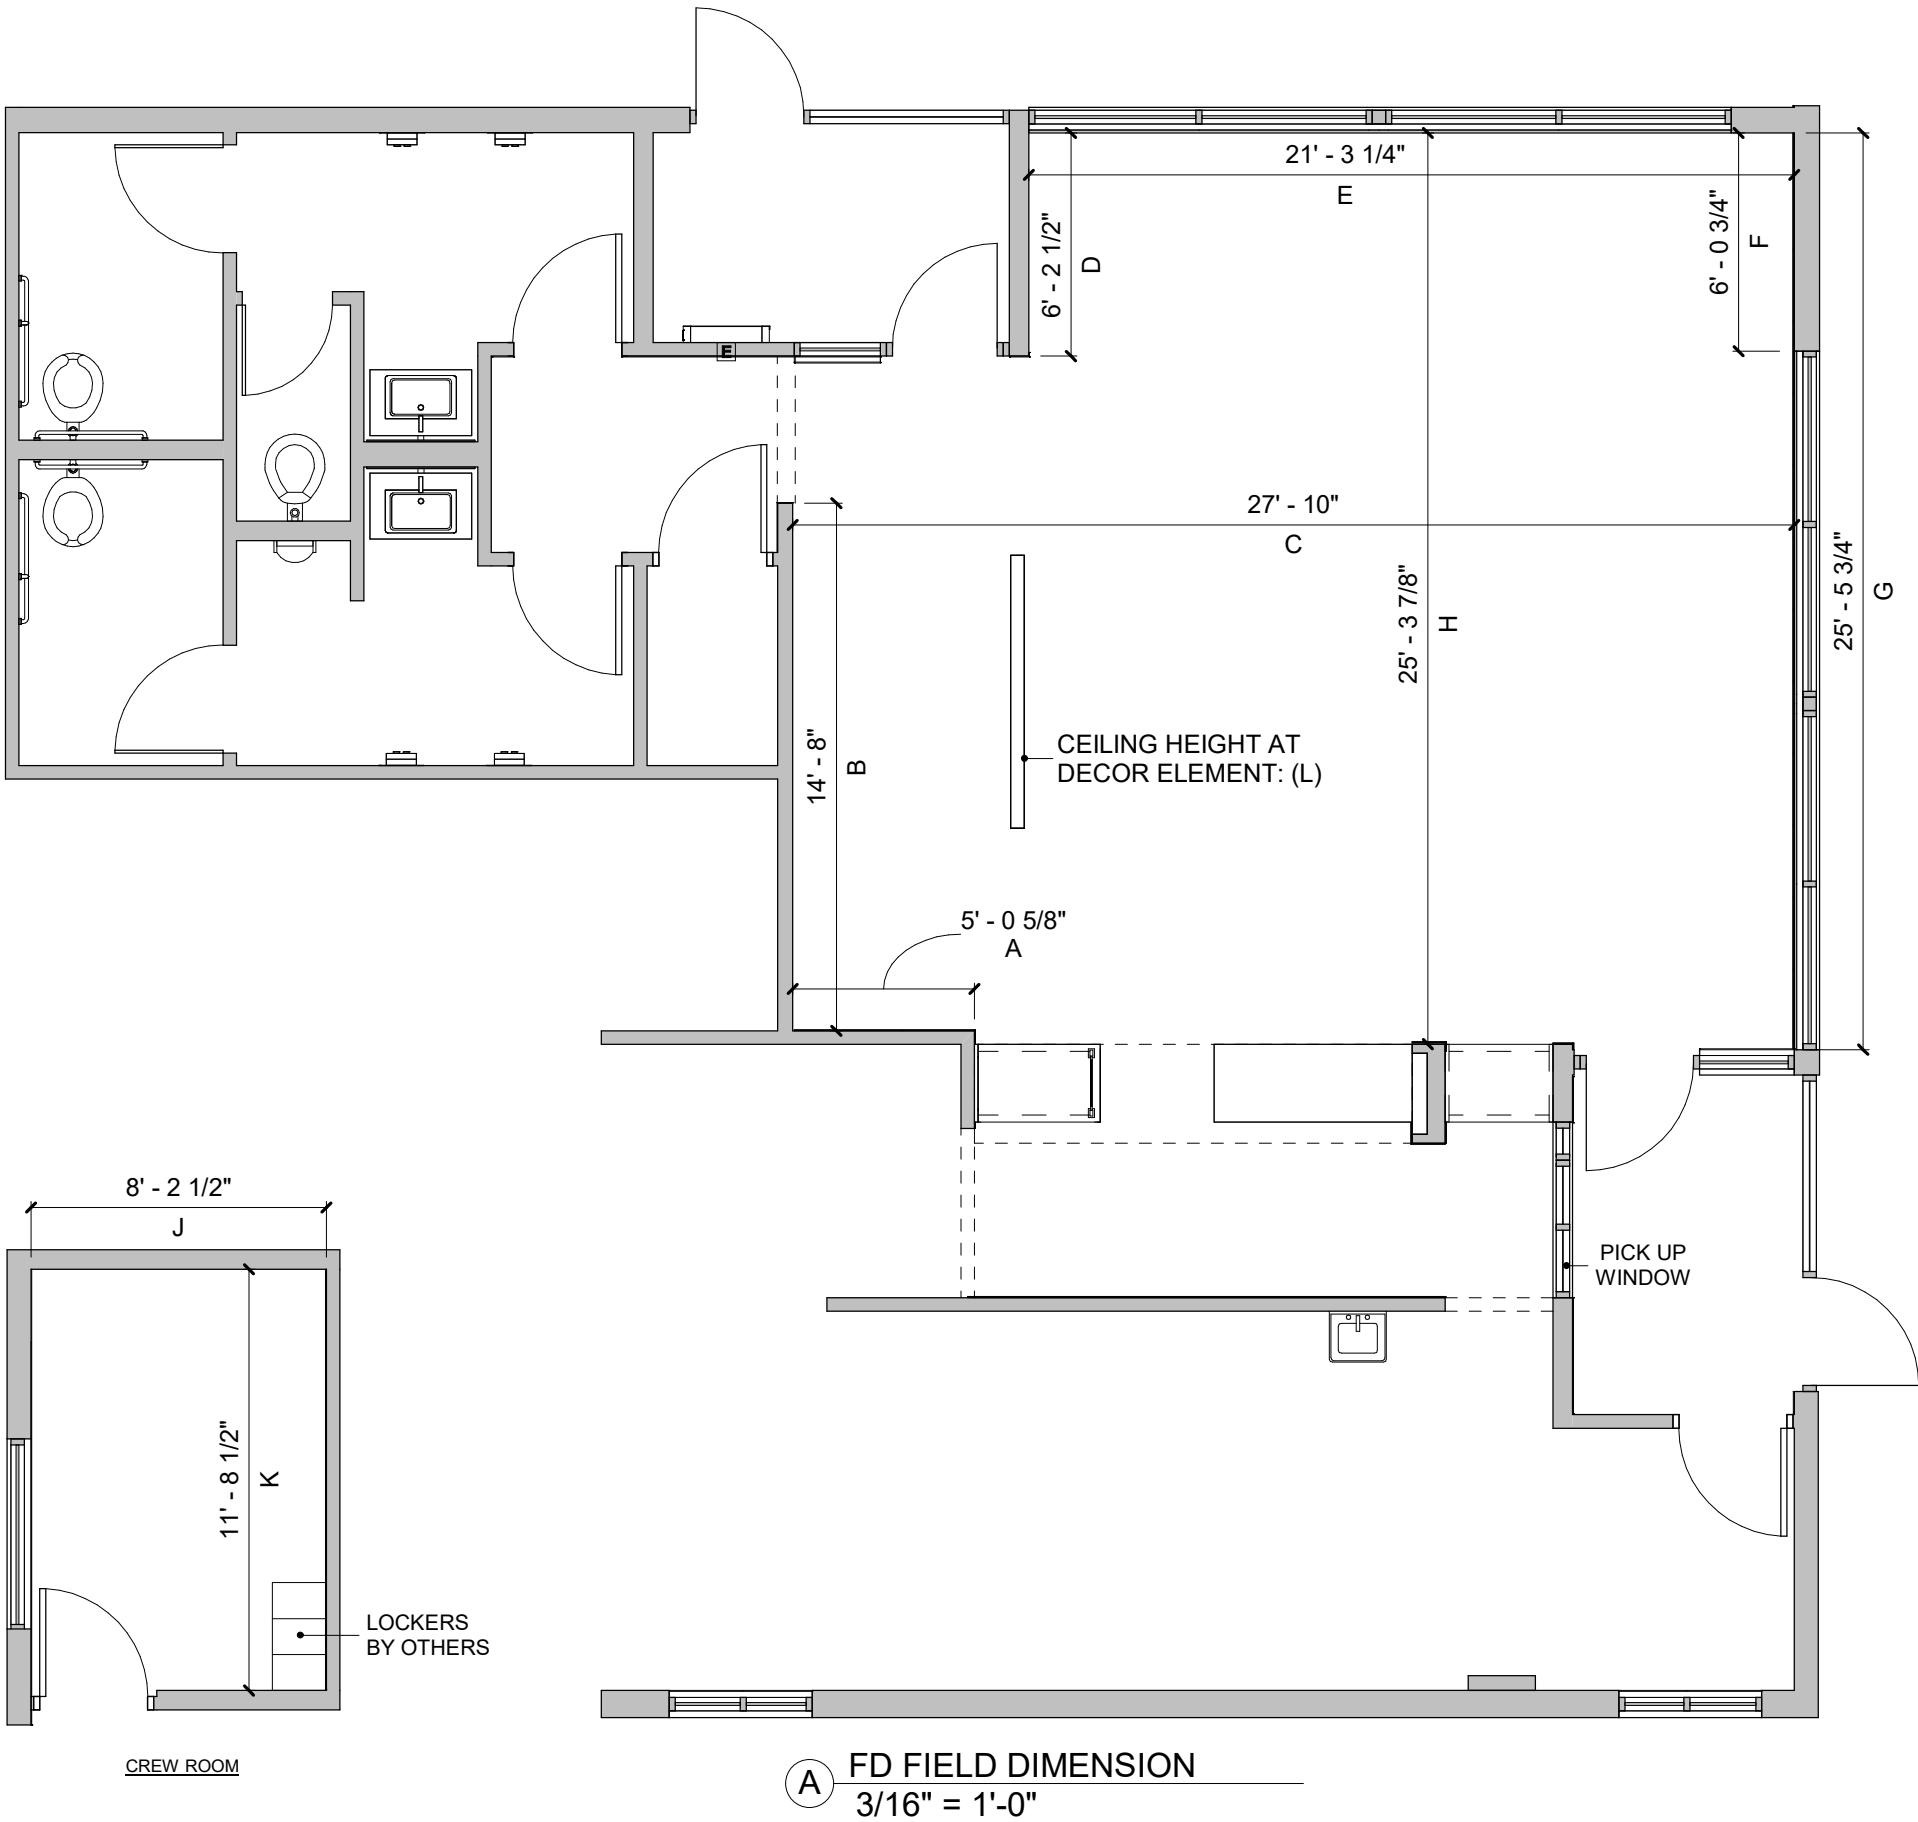

1101 South Street | Stockton, Missouri | Site ID: 241307 | National Number: 43706
RMM: Elsa Pedersen | PM: Caroline Weihing | Design: Megan Kornowski / AR | CAD: KD, CSL | Job #: 118324 | Portfolio: Route 66 4584

REV	DATE	BY	DESCRIPTION
	09/11/24	AR/KD	Bid Set Created w/ (DIR Prototype 8/22/24) & Kiosks Approved 09/09/24
1	02/06/26	MK	Revision Back to Bid Set; Kiosk Review Approval (01/29/26); Project Contacts Updated; Finish Plan Updated; EIS and GC Specs Updated
2	03/26/26	MK/KD	Final Set Created; Address Updated



→

INDICATES GRAIN DIRECTION

⊠

HIGH CHAIR

♿

WHEELCHAIR ACCESSIBLE

▨

PER A/E DRAWINGS AND
USRD BRAND REVIEW

Ⓜ

ELECTRICAL BY GC

FLOOR PLAN KEY

	SEATS:	33	TABLES:	15
	ONES:	8		8
	TWOS:	4		2
	THREES:	0		0
	FOURS:	16		4
	FIVES & UP:	5		1
		2	5% W.C. ACCESSIBLE	
MAIN DINING SEATING RATIO:				
2.2				
PERCENTAGE OF SEATS GAINED:			N/A	
EXISTING SEAT COUNT:			0	


NUMBER	NOTES
1	DIGITAL MERCHANDISER BY OTHERS.
2	CASH HANDLERS BY OTHERS.

NOTES:


- SERVICE AREA DESIGN IS FOR REFERENCE ONLY AND SUBJECT TO CHANGE FROM VERSION INDICATED IN THE FOLLOWING SET. ALL PARTIES MUST REFERENCE A/E PLANS FOR FINAL SERVICE AREA DESIGN AND DETAILS.
- ALL ITEMS PREVIOUSLY STATED TO BE COORDINATED IN THE FIELD WITH APPROPRIATE CLEARANCES. G.C. TO COORDINATE ALL VERSIONS & CONFIGURATIONS WITH ACM AND/OR A/E ON THE ITEMS ABOVE AND ON ANY ADDITIONAL REQUIREMENTS PERTAINING TO THIS SITE.
- EIS IS NOT RESPONSIBLE FOR ANY COORDINATION ON THE ITEMS ABOVE, OR RESPONSIBLE FOR ANY SERVICE AREA DIRECTION OR DISCREPANCIES.
- G.C. TO VERIFY ALL DIMENSIONS IN THE FIELD AND ORDER PER ACM AND/OR A/E DIRECTION.
- SERVICE AREA CEILING FINISHES ARE PER McDONALD'S CORPORATE DESIGN. IT IS THE RESPONSIBILITY OF THE A/E TO VERIFY ALL LOCAL AND STATE REFLECTIVITY AND HEALTH CODES. EIS WILL NOT BE HELD RESPONSIBLE FOR MEETING REFLECTIVITY OR HEALTH CODES.

NOTES:

- DUE TO CONSTRUCTION OF THE SEATING STRUCTURES, EIS REQUIRES THAT ALL WINDOW SILLS BE FLUSH WITH THE FINISHED WALL
- THIS DRAWING SET IS PROPRIETARY TO EIS. ANY UNAUTHORIZED USE OR REPRODUCTION IS STRICTLY PROHIBITED.
- EIS WILL NOT BE HELD LIABLE FOR NON-EIS ITEMS THE CUSTOMER PURCHASED AND DO NOT FIT IN THE INTENDED SPACE.

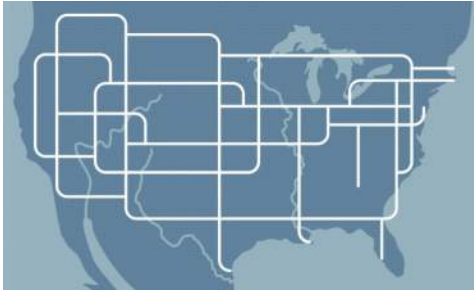

A1/NA-5C-MCD506

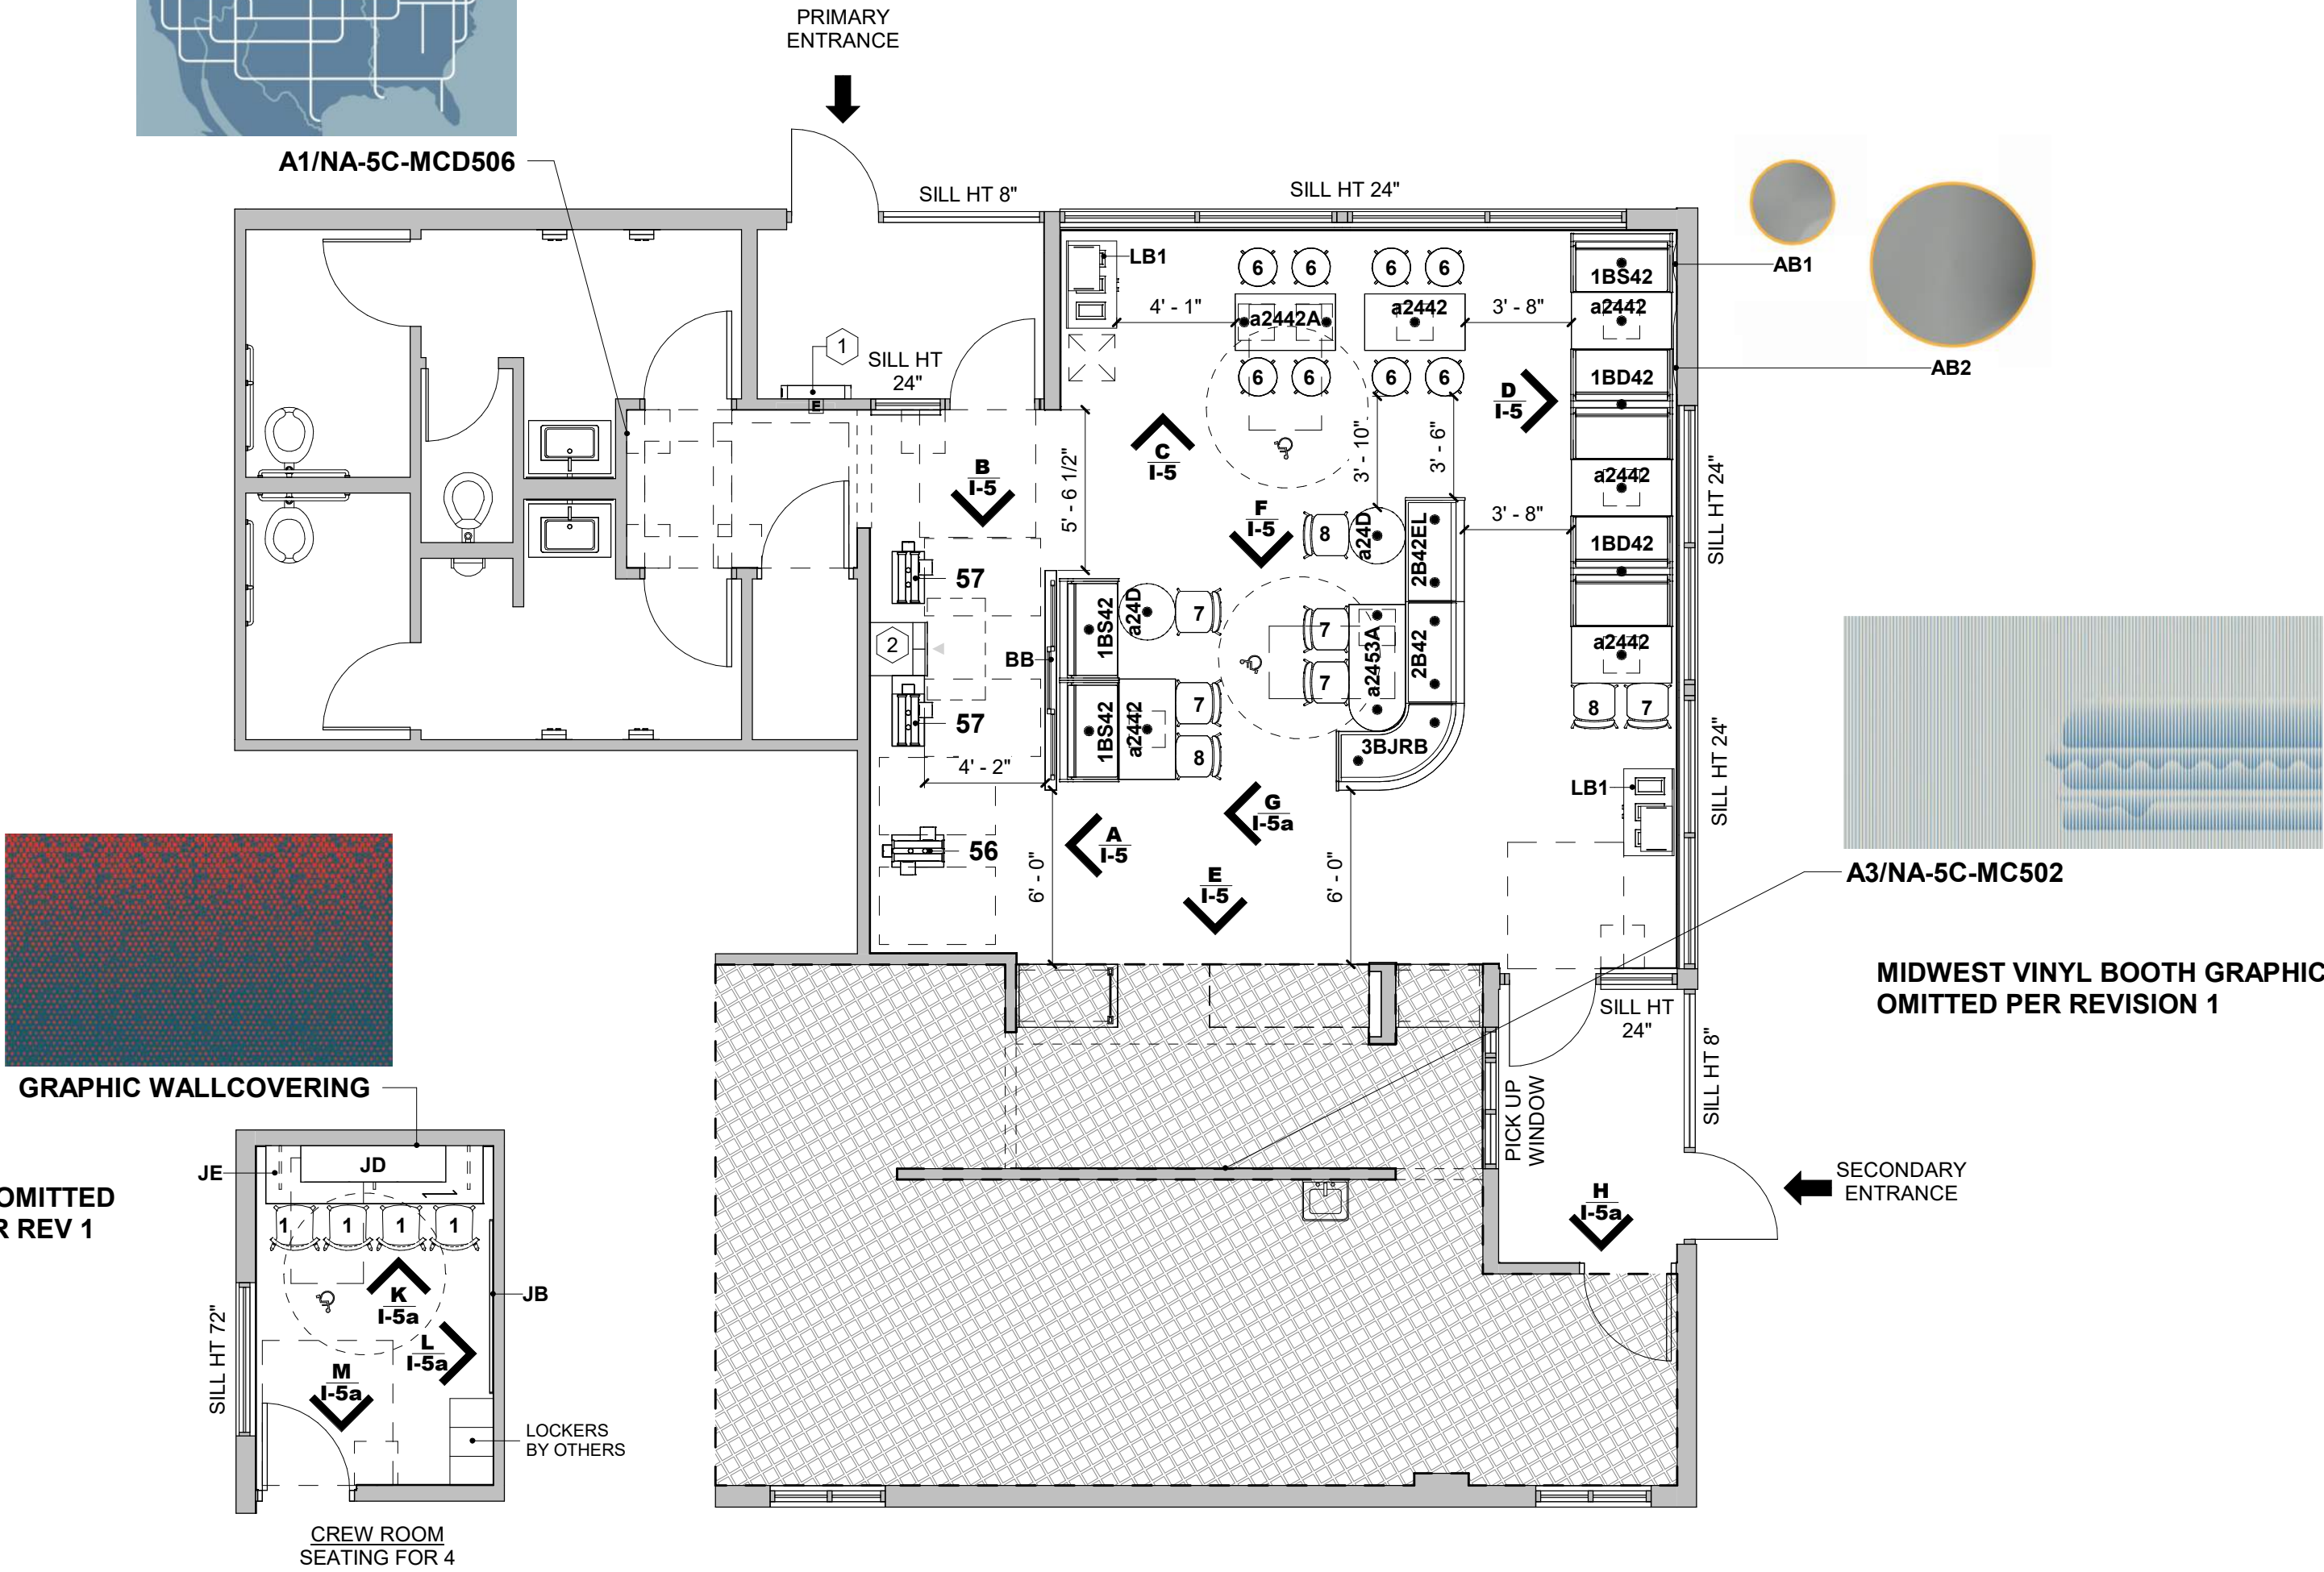

(A) FLOOR PLAN 1
3/16" = 1'-0"



1101 South Street | Stockton, Missouri | Site ID: 241307 | National Number: 43706
RMM: Elsa Pedersen | PM: Caroline Weihing | Design: Megan Kornowski / AR | CAD: KD, CSL | Job #: 118324 | Portfolio: Route 66 4584

REV	DATE	BY	DESCRIPTION
	09/11/24	AR/KD	Bid Set Created w/ (DIR Prototype 8/22/24) & Kiosks Approved 09/09/24
1	02/06/26	MK	Revision Back to Bid Set; Kiosk Review Approval (01/29/26); Project Contacts Updated; Finish Plan Updated; EIS and GC Specs Updated
2	03/26/26	MK/KD	Final Set Created; Address Updated




NOTES:
- DUE TO CONSTRUCTION OF THE SEATING STRUCTURES, EIS REQUIRES THAT ALL WINDOW SILLS BE FLUSH WITH THE FINISHED WALL
- THIS DRAWING SET IS PROPRIETARY TO EIS. ANY UNAUTHORIZED USE OR REPRODUCTION IS STRICTLY PROHIBITED.
- EIS WILL NOT BE HELD LIABLE FOR NON-EIS ITEMS THE CUSTOMER PURCHASED AND DO NOT FIT IN THE INTENDED SPACE.


NOTES:
- **BUILDING DIMS ARE PER McDONALD'S ARCHITECTURAL DRAWINGS, MUST BE VERIFIED**
- G.C. TO PROVIDE TAMPER RESISTANT GFCI OUTLETS AT DESIGNATED HEIGHTS AND LOCATIONS

NOTES:
- SERVICE AREA DESIGN IS FOR REFERENCE ONLY AND SUBJECT TO CHANGE FROM VERSION INDICATED IN THE FOLLOWING SET. ALL PARTIES MUST REFERENCE A/E PLANS FOR FINAL SERVICE AREA DESIGN AND DETAILS.
- ALL ITEMS PREVIOUSLY STATED TO BE COORDINATED IN THE FIELD WITH APPROPRIATE CLEARANCES. G.C. TO COORDINATE ALL VERSIONS & CONFIGURATIONS WITH ACM AND/OR A/E ON THE ITEMS ABOVE AND ON ANY ADDITIONAL REQUIREMENTS PERTAINING TO THIS SITE.
- EIS IS NOT RESPONSIBLE FOR ANY COORDINATION ON THE ITEMS ABOVE, OR RESPONSIBLE FOR ANY SERVICE AREA DIRECTION OR DISCREPANCIES.
- G.C. TO VERIFY ALL DIMENSIONS IN THE FIELD AND ORDER PER ACM AND/OR A/E DIRECTION.
- SERVICE AREA CEILING FINISHES ARE PER McDONALD'S CORPORATE DESIGN. IT IS THE RESPONSIBILITY OF THE A/E TO VERIFY ALL LOCAL AND STATE REFLECTIVITY AND HEALTH CODES. EIS WILL NOT BE HELD RESPONSIBLE FOR MEETING REFLECTIVITY OR HEALTH CODES.

FLOOR PLAN KEY

 - 
- INDICATES GRAIN DIRECTION
-
- 
- PER A/E DRAWINGS AND USRD BRAND REVIEW
-
- 
- ELECTRICAL BY GC

# - DIMENSION PLAN KEYNOTES	
NUMBER	NOTES
1	DIGITAL MERCHANDISER BY OTHERS.
2	CASH HANDLERS BY OTHERS.

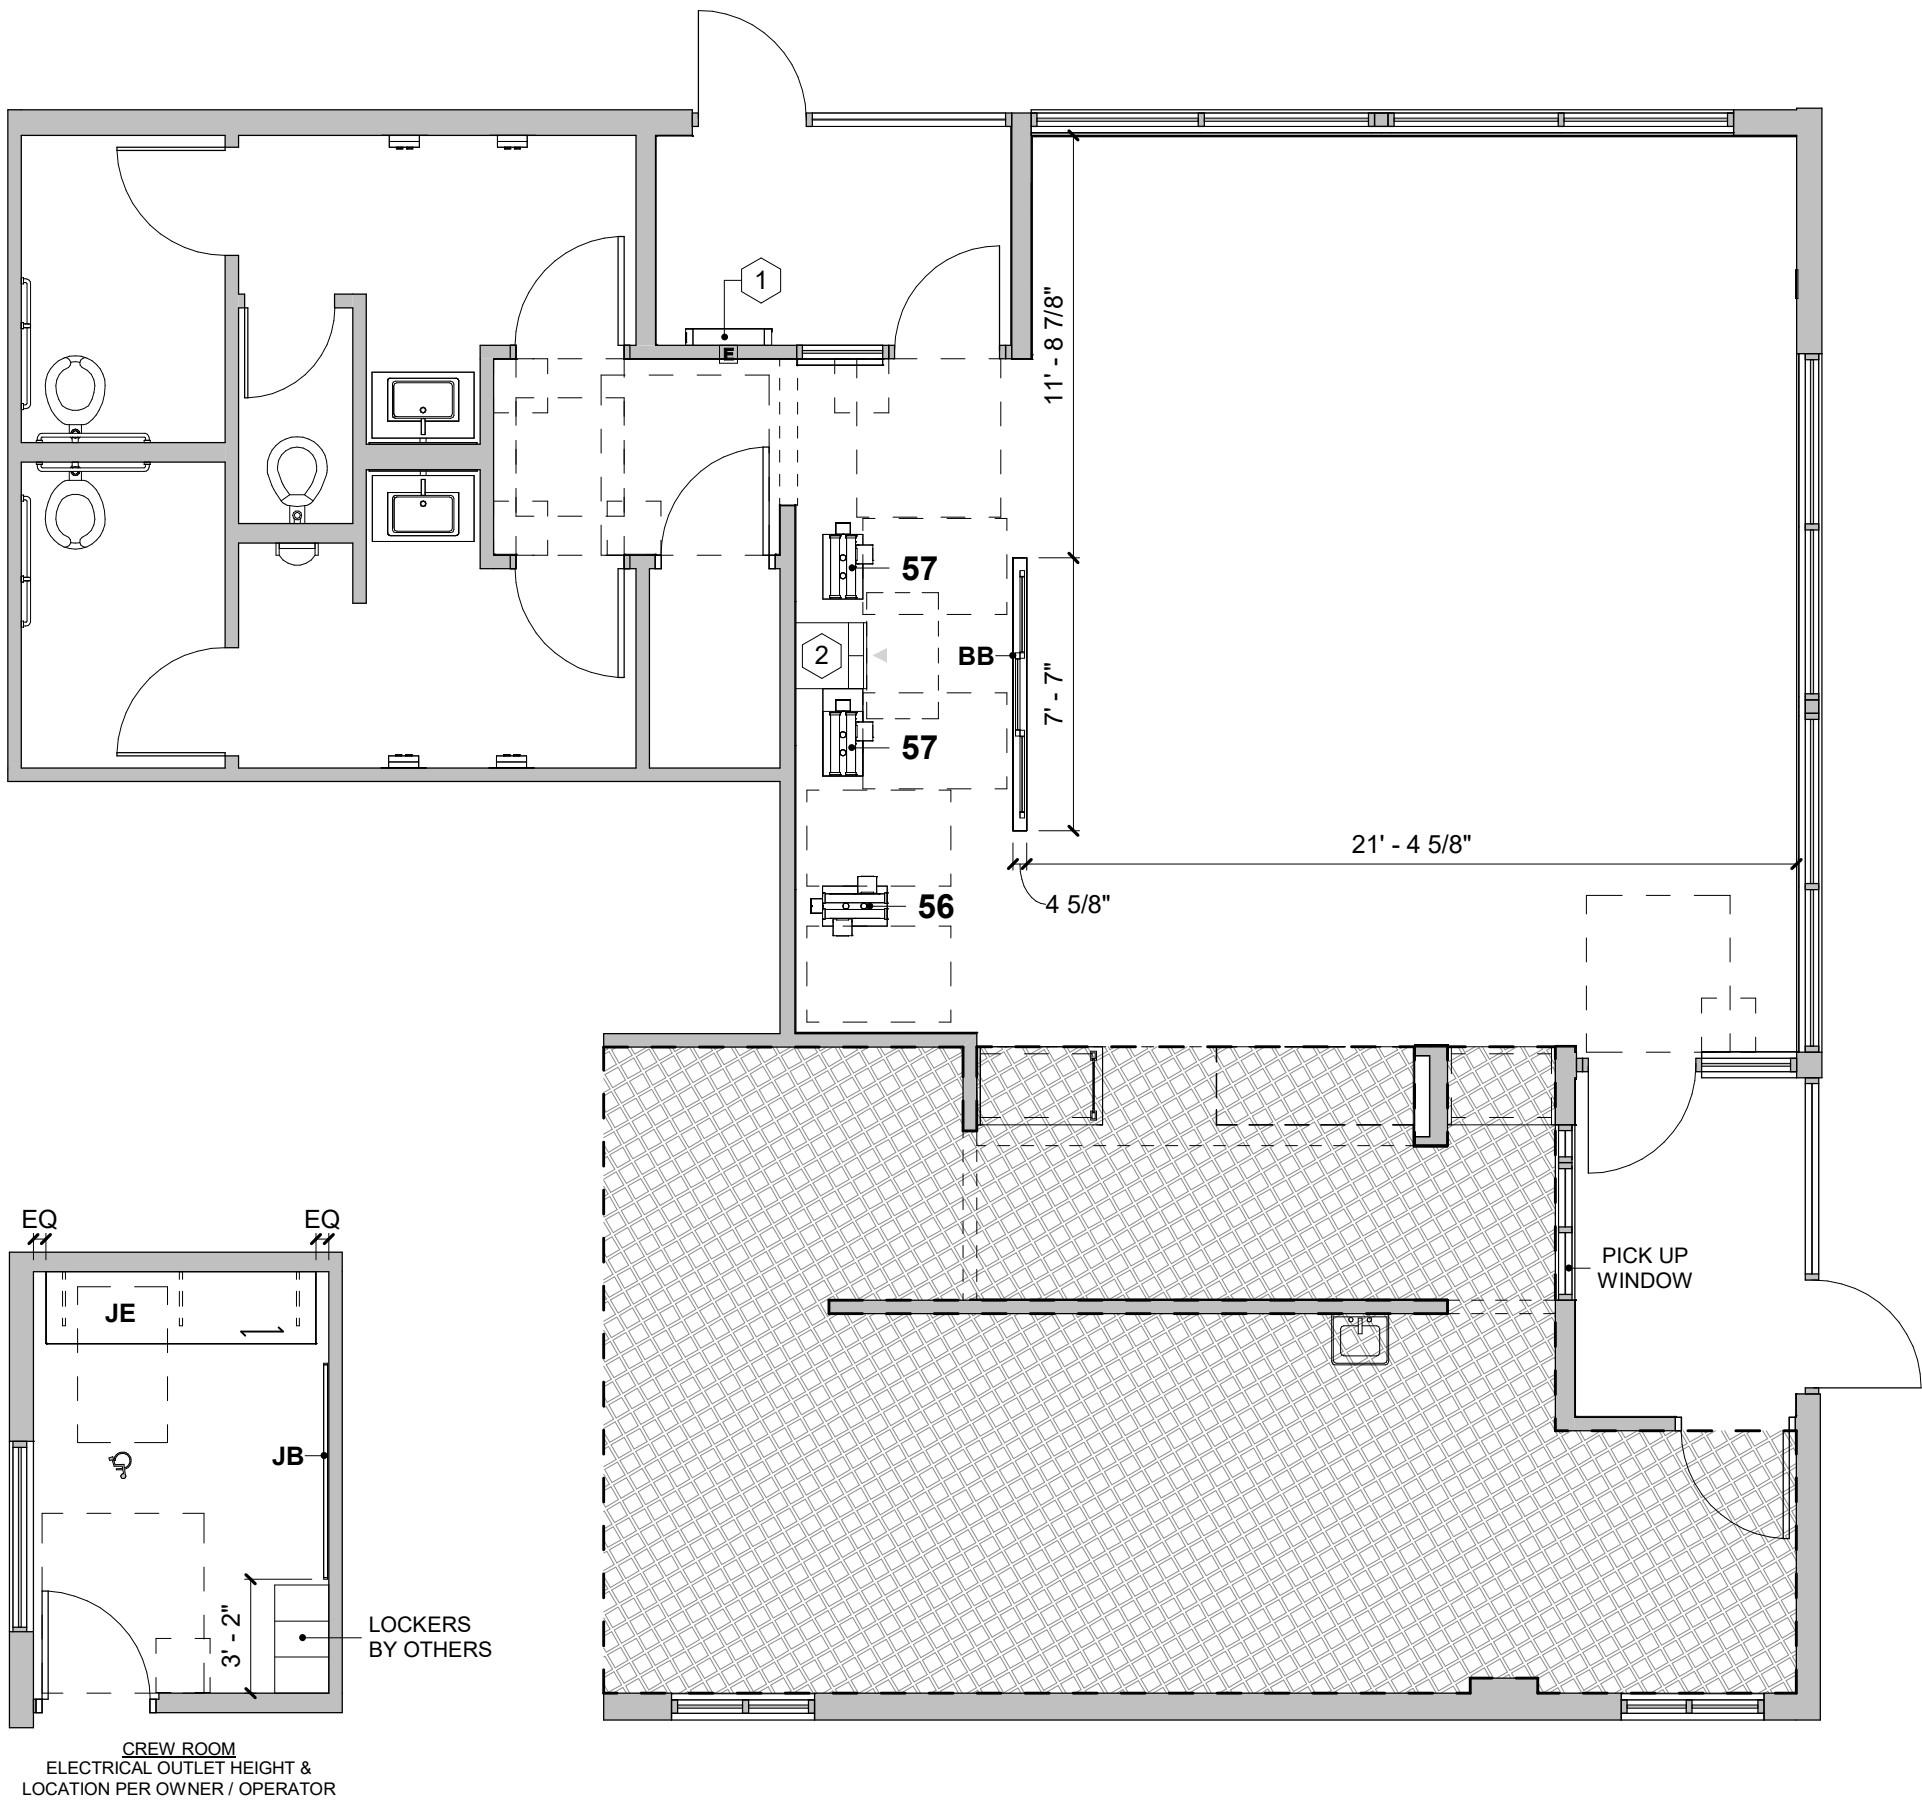

A DIMENSION PLAN
3/16" = 1'-0"



1101 South Street | Stockton, Missouri | Site ID: 241307 | National Number: 43706
RMM: Elsa Pedersen | PM: Caroline Weihing | Design: Megan Kornowski / AR | CAD: KD, CSL | Job #: 118324 | Portfolio: Route 66 4584

REV	DATE	BY	DESCRIPTION
	09/11/24	AR/KD	Bid Set Created w/ (DIR Prototype 8/22/24) & Kiosks Approved 09/09/24
1	02/06/26	MK	Revision Back to Bid Set; Kiosk Review Approval (01/29/26); Project Contacts Updated; Finish Plan Updated; EIS and GC Specs Updated
2	03/26/26	MK/KD	Final Set Created; Address Updated



NOTES:
-THIS DRAWING SET IS PROPRIETARY TO EIS. ANY UNAUTHORIZED
USE OR REPRODUCTION IS STRICTLY PROHIBITED.
-RENDERINGS AND FINISHES ARE FOR REPRESENTATION ONLY.
-SERVICE AREA DESIGN IS FOR REFERENCE ONLY AND SUBJECT
TO CHANGE FROM VERSION INDICATED IN THE FOLLOWING SET.
ALL PARTIES MUST REFERENCE A/E PLANS FOR FINAL SERVICE
AREA DESIGN AND DETAILS.



BIRD's EYE VIEW 
FOR REFERENCE ONLY



1101 South Street | Stockton, Missouri | Site ID: 241307 | National Number: 43706
RMM: Elsa Pedersen | PM: Caroline Weihing | Design: Megan Kornowski / AR | CAD: KD, CSL | Job #: 118324 | Portfolio: Route 66 4584

REV	DATE	BY	DESCRIPTION
	09/11/24	AR/KD	Bid Set Created w/ (DIR Prototype 8/22/24) & Kiosks Approved 09/09/24
1	02/06/26	MK	Revision Back to Bid Set; Kiosk Review Approval (01/29/26); Project Contacts Updated; Finish Plan Updated; EIS and GC Specs Updated
2	03/26/26	MK/KD	Final Set Created; Address Updated



3D View

I-2b

NOTES:
-THIS DRAWING SET IS PROPRIETARY TO EIS. ANY UNAUTHORIZED
USE OR REPRODUCTION IS STRICTLY PROHIBITED.
-RENDERINGS AND FINISHES ARE FOR REPRESENTATION ONLY.
-SERVICE AREA DESIGN IS FOR REFERENCE ONLY AND SUBJECT
TO CHANGE FROM VERSION INDICATED IN THE FOLLOWING SET.
ALL PARTIES MUST REFERENCE A/E PLANS FOR FINAL SERVICE
AREA DESIGN AND DETAILS.



INTERIOR VIEW I 
FOR REFERENCE ONLY



INTERIOR VIEW II 
FOR REFERENCE ONLY



INTERIOR VIEW III 
FOR REFERENCE ONLY



INTERIOR VIEW IV 
FOR REFERENCE ONLY



1101 South Street | Stockton, Missouri | Site ID: 241307 | National Number: 43706
RMM: Elsa Pedersen | PM: Caroline Weiing | Design: Megan Kornowski / AR | CAD: KD, CSL | Job #: 118324 | Portfolio: Route 66 4584

REV	DATE	BY	DESCRIPTION
	09/11/24	AR/KD	Bid Set Created w/ (DIR Prototype 8/22/24) & Kiosks Approved 09/09/24
1	02/06/26	MK	Revision Back to Bid Set; Kiosk Review Approval (01/29/26); Project Contacts Updated; Finish Plan Updated; EIS and GC Specs Updated
2	03/26/26	MK/KD	Final Set Created; Address Updated



1

3a, 10a, 10v OMITTED PER REVISION 1

TAG	SYMBOL	SIZE
-----	--------	------

[illegible]

A diagram of a rectangular room. The top horizontal boundary is labeled $10f$. The left vertical boundary is labeled $10b+9h+6y$. The right vertical boundary is labeled $10b+9h+6y$. The bottom horizontal boundary is also labeled $10b+9h+6y$. The room is surrounded by a yellow border with diagonal hatching. A grey structure is visible on the left side, and a grey base is at the bottom.

1

#

Diagram illustrating the construction details of a window sill and header assembly, showing the relationship between the window frame, wall, and various components.

Key components and specifications labeled in the diagram:

- MULLION**: The vertical component of the window frame.
- SILL AND HEADER DEPTH TO BE MINIMUM OF 3"**: The required minimum depth for the window frame's horizontal members.
- 1/2"**: The thickness of the wall finish.
- SEALANT**: The material used to seal the joint between the window frame and the wall.
- CONTOUR EDGE AS DESIRED**: The finish edge of the window frame.
- WOOD OR METAL FRAMING EVERY 18"-24" OR CONTINUOUS SUPPORT**: The structural support for the wall finish.
- SILL TO BE FLUSH. MATCH SILL PROFILE WHEN ADDRESSING SIDE AND TOP RETURNS.**: Requirement for the sill to be flush with the wall finish.
- WALL FINISH: UP TO 1/2" THICK**: The maximum thickness of the wall finish.
- WALL SURFACE**: The exterior surface of the wall.
- WALL FRAMING**: The structural support for the wall finish.
- CONTINUOUS LAYER OF "4 MIL" POLYETHYLENE FILM (CLEAR OR BLACK) MOISTURE BARRIER**: The required moisture barrier layer.

1




REV	DATE	BY	DESCRIPTION
	09/11/24	AR/KD	Bid Set Created w/ (DIR Prototype 8/22/24) & Kiosks Approved 09/09/24
1	02/06/26	MK	Revision Back to Bid Set; Kiosk Review Approval (01/29/26); Project Contacts Updated; Finish Plan Updated; EIS and GC Specs Updated
2	03/26/26	MK/KD	Final Set Created; Address Updated

SERVICE AREA DESIGN IS FOR REFERENCE ONLY AND SUBJECT TO CHANGE FROM VERSION INDICATED IN THE FOLLOWING SECT. ALL PARTIES MUST REFERENCE A/E PLANS FOR FINAL SERVICE AREA DESIGN AND DETAILS.


- ALL ITEMS PREVIOUSLY STATED TO BE COORDINATED IN THE FIELD WITH APPROPRIATE CLEARANCES. G.C. TO COORDINATE ALL VERSIONS & CONFIGURATIONS WITH ACM AND/OR A/E ON THE ITEMS ABOVE AND ON ANY ADDITIONAL REQUIREMENTS PERTAINING TO THIS SITE.
- EIS IS NOT RESPONSIBLE FOR ANY COORDINATION ON THE ITEMS ABOVE, OR RESPONSIBLE FOR ANY SERVICE AREA DIRECTION OR DISCREPANCIES.
- G.C. TO VERIFY ALL DIMENSIONS IN THE FIELD AND ORDER PER ACM AND/OR A/E DIRECTION.
- SERVICE AREA CEILING FINISHES ARE PER McDONALD'S CORPORATE DESIGN. IT IS THE RESPONSIBILITY OF THE A/E TO VERIFY ALL LOCAL AND STATE REFLECTIVITY AND HEALTH CODES. EIS WILL NOT BE HELD RESPONSIBLE FOR MEETING REFLECTIVITY OR HEALTH CODES.

- G.C. IS RESPONSIBLE FOR PROVIDING AND INSTALLING ALL LIGHT FIXTURES, ENGINES AND BULBS
- G.C. TO CONTACT MCDONALD'S CONSTRUCTION ENGINEER FOR THE FINAL HVAC PLACEMENT
- ALL ELECTRICAL FIXTURES, WIRING, & INSTALLATIONS TO BE UL APPROVED
- G.C. TO CENTER PENDANTS OVER TABLE TOPS, AFTER TABLES HAVE BEEN PERMANENTLY INSTALLED
- CEILING HEIGHTS BASED ON ARCHITECTURAL DRAWINGS. G.C. TO CONTACT EIS IMMEDIATELY IF CEILING HEIGHTS ARE MISREPRESENTED OR HAVE CHANGED DUE TO SITE CONDITIONS. IN THE EVENT THAT EIS IS NOT NOTIFIED OF CEILING HEIGHT DISCREPANCIES AND PRODUCT IS REQUIRED TO BE MODIFIED ON SITE, EIS RESERVES THE RIGHT TO BILL FOR EXTRA COSTS INCURRED.
- PLEASE REFER TO LIGHTING VENDOR PLAN FOR GENERAL LIGHTING LAYOUT. THIS PLAN SHOWS ONLY SUGGESTED PENDANT LIGHT LOCATIONS AND SOFFITS (IF APPLICABLE) BY EIS. EIS WILL NOT BE HELD LIABLE FOR ADDITIONAL COSTS DUE TO ADJUSTMENTS TO LIGHTING QUANTITIES OR LOCATIONS FOR PERSONAL PREFERENCE, OR LOCAL CODES.
- DO NOT PLACE AMBIENT LIGHTING ABOVE FULL HEIGHT DECOR ELEMENTS OR DECOR PROVIDED CEILING ELEMENTS.
- HVAC AND SPRINKLER LOCATIONS ARE THE RESPONSIBILITY OF THE ARCHITECT AND/OR GC. GC TO REVIEW ALL DECOR, PENDANTS AND CEILING TRANSITIONS THAT INTERACT WITH THE CEILING AND COORDINATE WITH MCDONALDS MECHANICAL ENGINEER TO RELOCATE HVAC AND SPRINKLERS AS NEEDED.
- THIS PLAN IS DESIGNED UTILIZING CEILING FINISHES PER MCDONALDS CORPORATE DESIGN. IT IS THE RESPONSIBILITY OF THE A/E TO VERIFY ALL LOCAL AND STATE REFLECTIVITY CODES. EIS WILL NOT BE RESPONSIBLE FOR MEETING REFLECTIVITY CODES.

NUMBER	NOTES
2	DO NOT PLACE AMBIENT LIGHTING ABOVE CEILING MOUNTED SOFFIT.
3	ALL LIGHTING FIXTURES MUST BE INDEPENDENTLY SUPPORTED TO STRUCTURE AND ABOVE
4	CEILING PANELS HUNG FROM MOUNTING POINTS SHOWN, REFERENCE INSTALL GUIDE FROM MANUFACTURER FOR INSTALL INSTRUCTIONS. NO LIGHTING TO BE PLACED OVER MOUNTING POINTS OR PANEL SEAMS.
5	DO NOT LOCATE DIFFUSERS WITHIN ACCENT CEILING SOFFIT. COORDINATE DIFFUSER LOCATIONS WITH ARCHITECT.

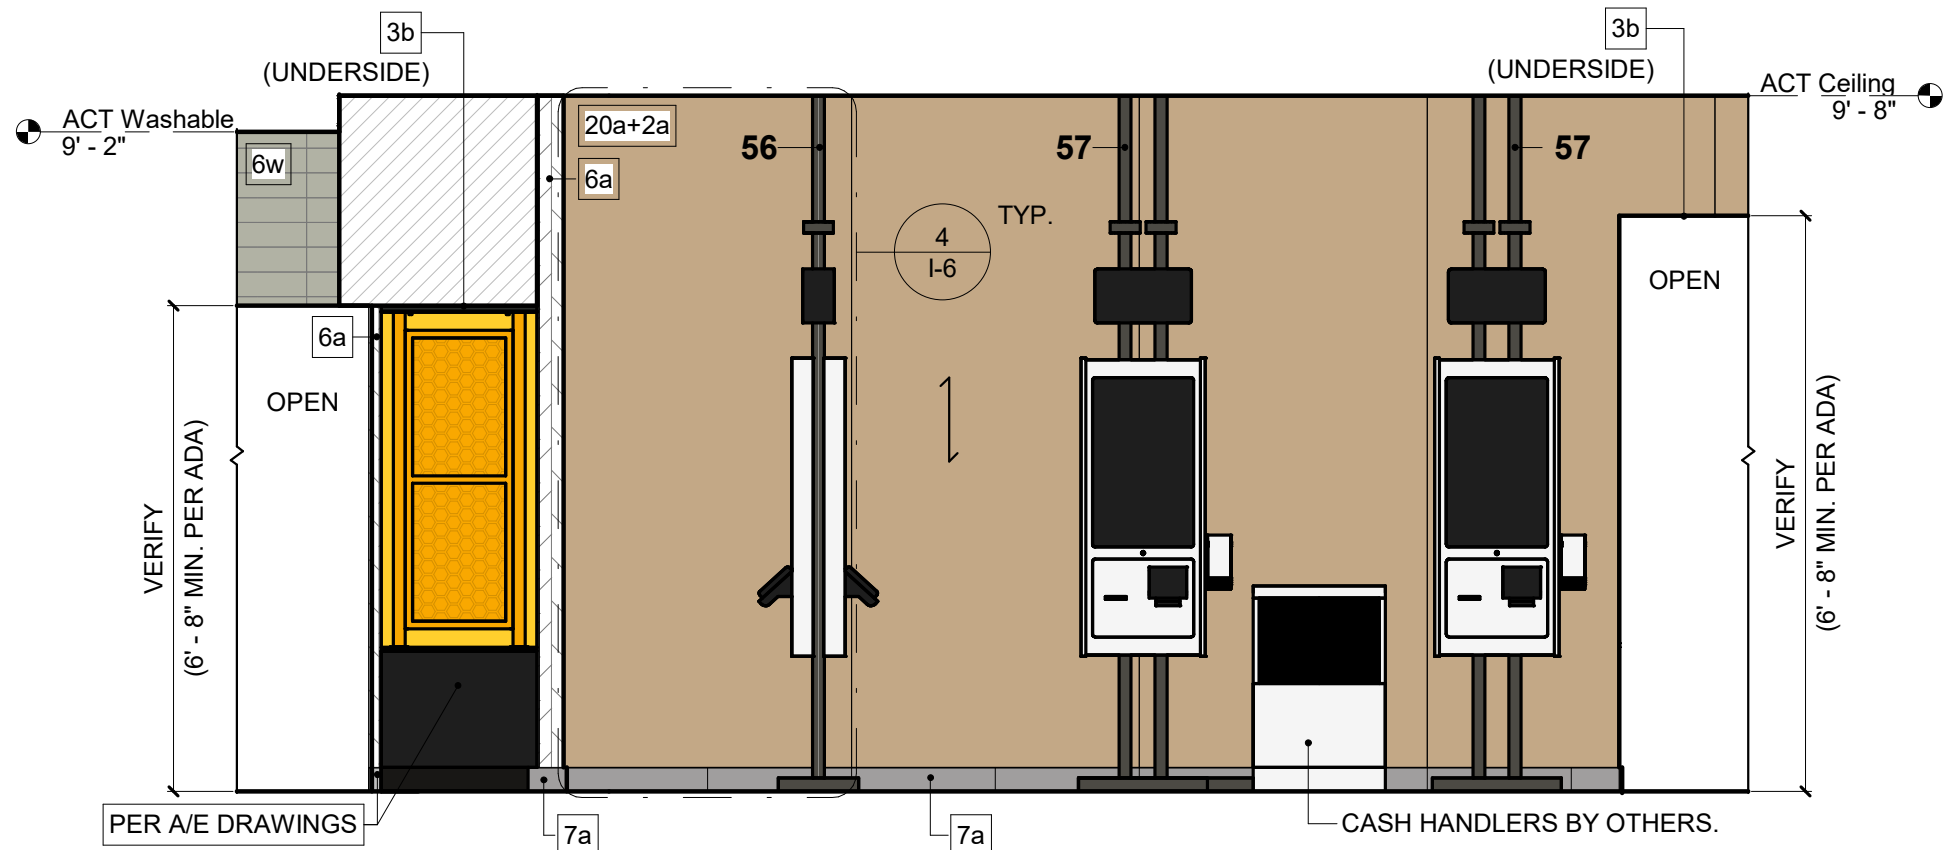


A ELEVATION $\frac{3}{8}'' = 1'-0''$

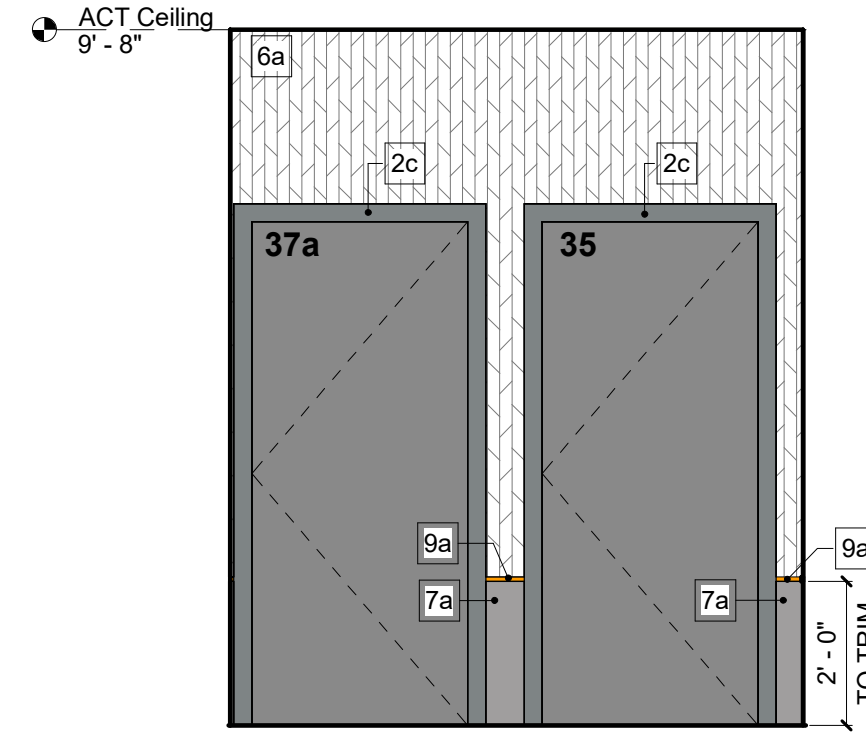


B ELEVATION $\frac{3}{8}'' = 1'-0''$

NOTES:
 - THIS DRAWING SET IS PROPRIETARY TO EIS. ANY UNAUTHORIZED USE OR REPRODUCTION IS STRICTLY PROHIBITED
 - IF SPECIFIED ITEMS ARE NOT AVAILABLE, PLEASE CONTACT EIS IMMEDIATELY
 - WRITTEN DIMENSIONS HAVE PRECEDENCE OVER SCALE IN ALL CASES
 - BOTTOM OF PENDANT LIGHTS TO BE PLACED AT DESIGNATED HEIGHTS
 - RENDERINGS AND FINISHES ARE FOR REPRESENTATION ONLY

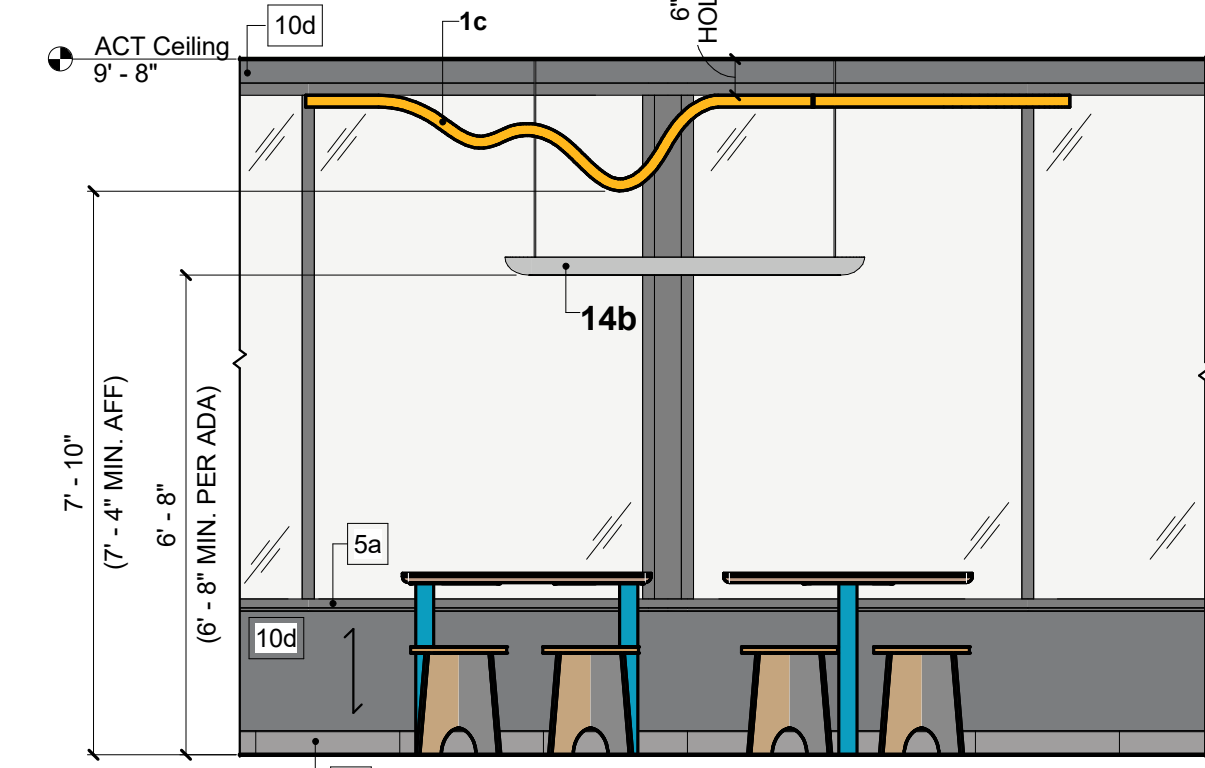


C ELEVATION $\frac{3}{8}'' = 1'-0''$

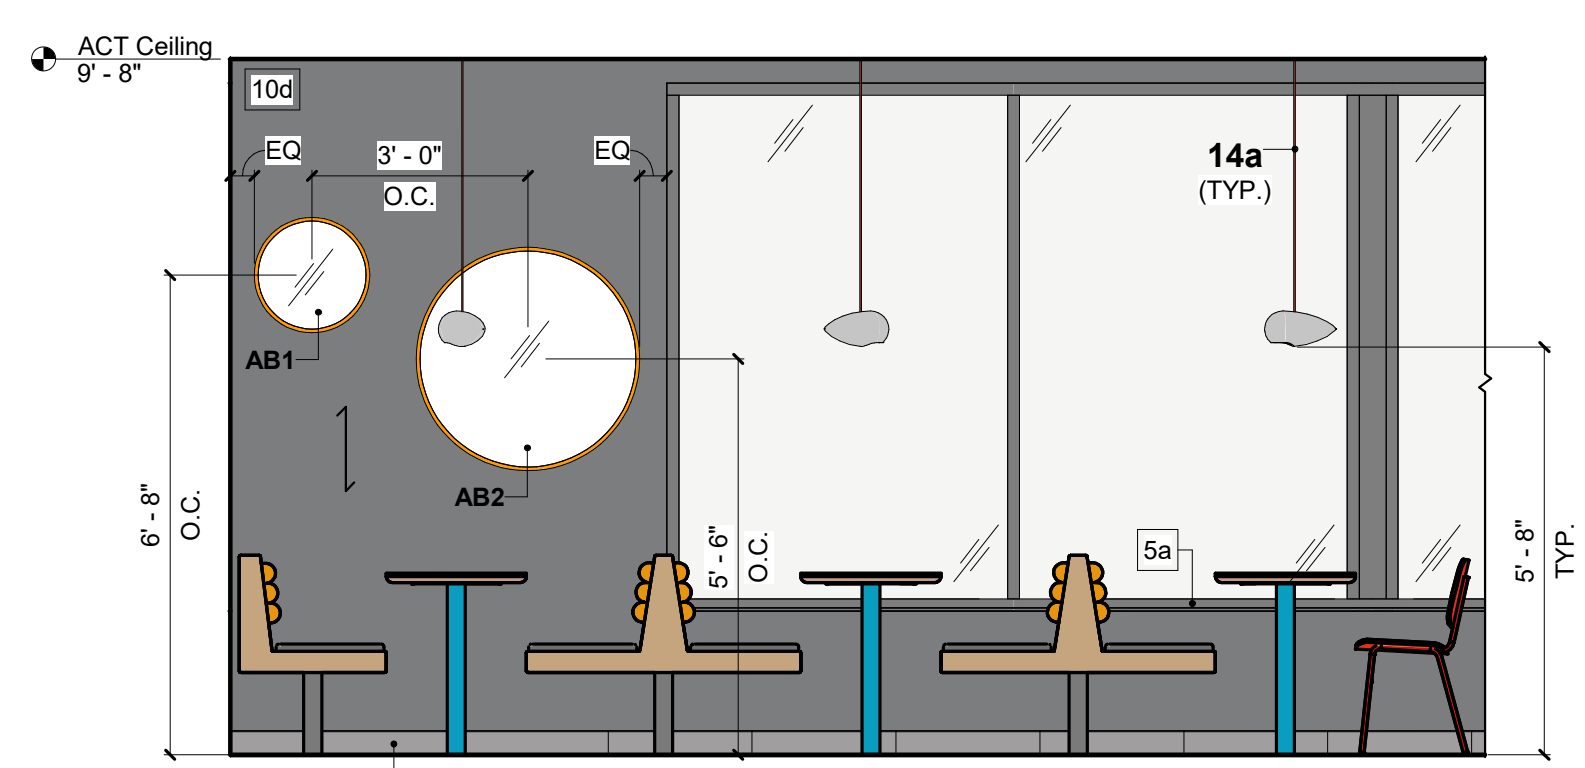


D ELEVATION $\frac{3}{8}'' = 1'-0''$


50/50 MIX OF LEFT & RIGHT CHEVRON TILE, PATTERN AS SHOWN WITH 1/16" MAX GROUT LINE.

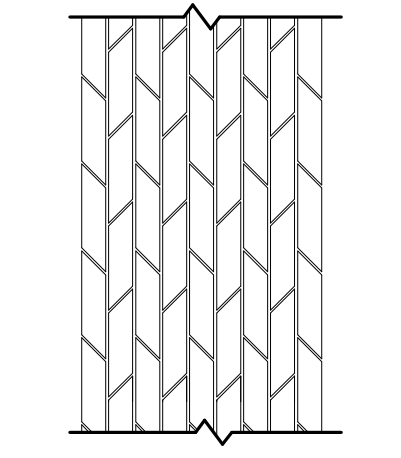

WALL TILE PATTERN (6a)
FOR REPRESENTATION ONLY

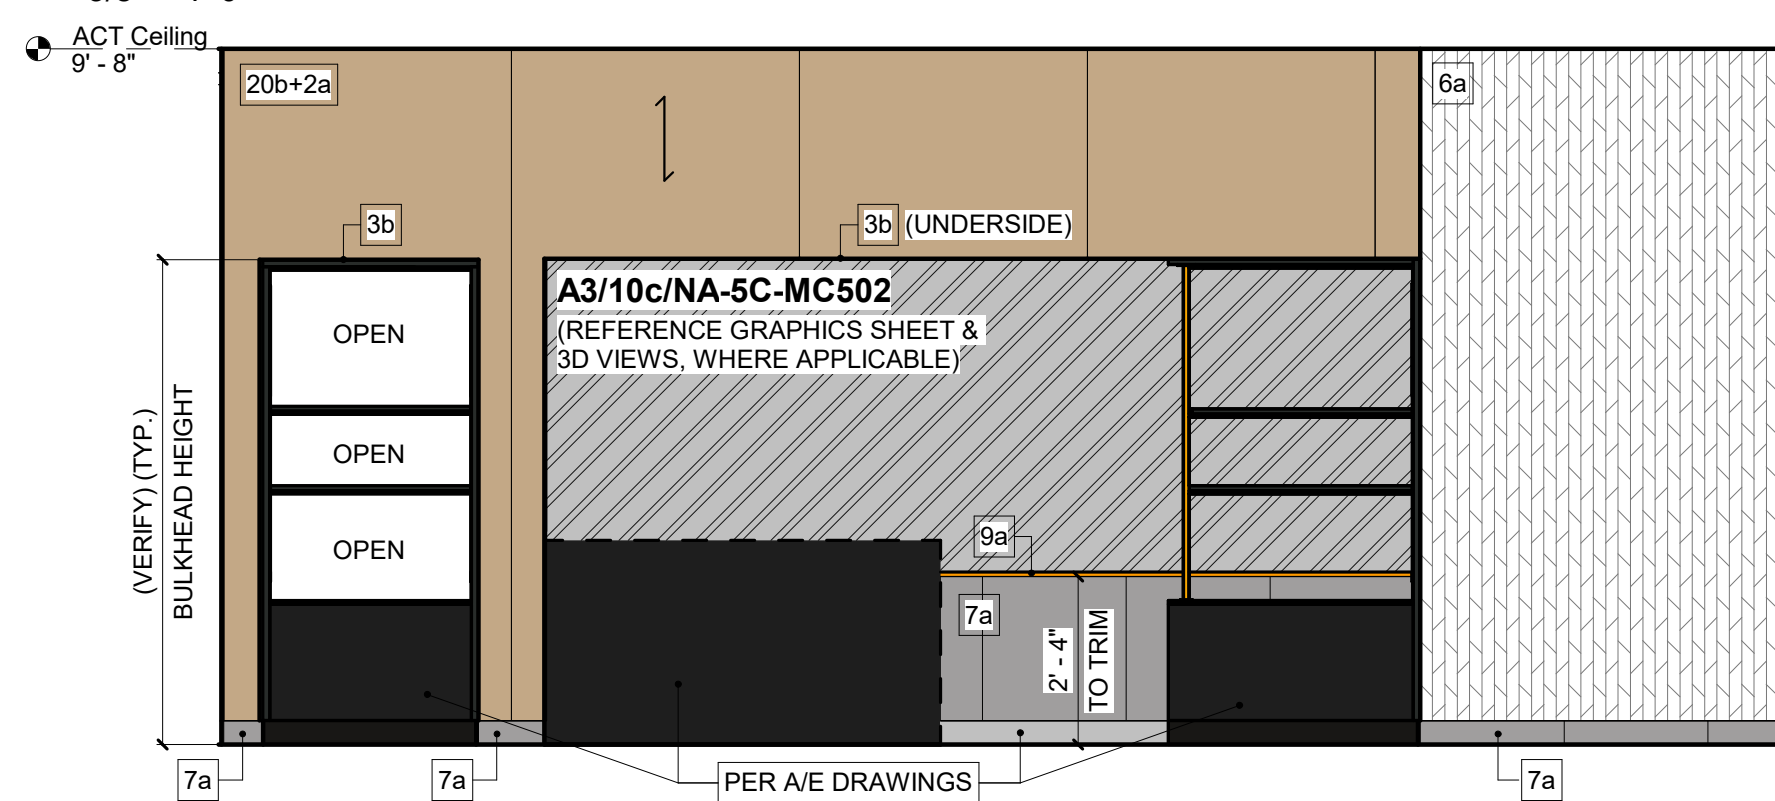

E ELEVATION $\frac{3}{8}'' = 1'-0''$

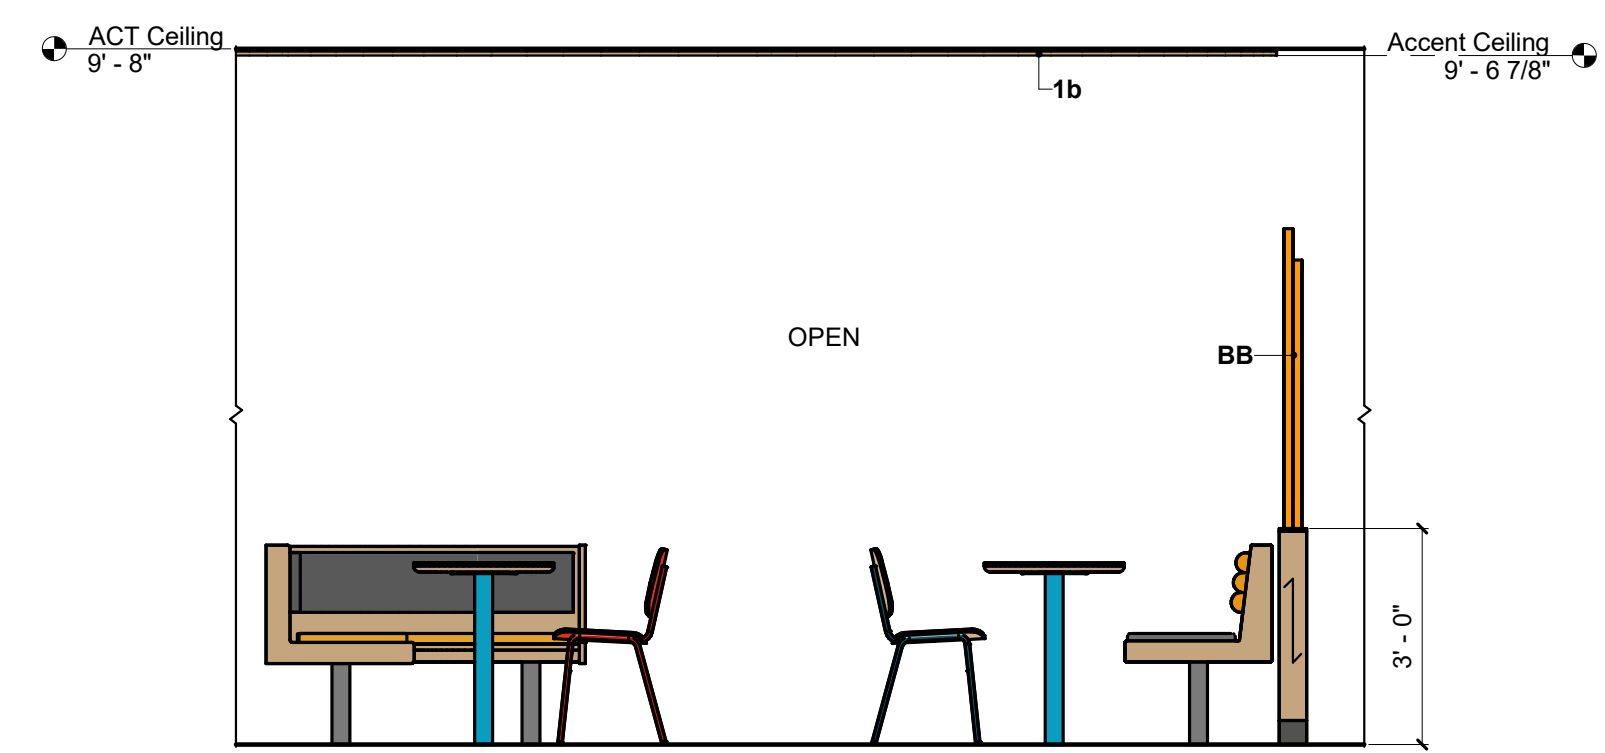


F ELEVATION $\frac{3}{8}'' = 1'-0''$




1101 South Street | Stockton, Missouri | Site ID: 241307 | National Number: 43706
 RMM: Elsa Pedersen | PM: Caroline Weiing | Design: Megan Kornowski / AR | CAD: KD, CSL | Job #: 118324 | Portfolio: Route 66 4584

REV	DATE	BY	DESCRIPTION
	09/11/24	AR/KD	Bid Set Created w/ (DIR Prototype 8/22/24) & Kiosks Approved 09/09/24
1	02/06/26	MK	Revision Back to Bid Set; Kiosk Review Approval (01/29/26); Project Contacts Updated; Finish Plan Updated; EIS and GC Specs Updated
2	03/26/26	MK/KD	Final Set Created; Address Updated




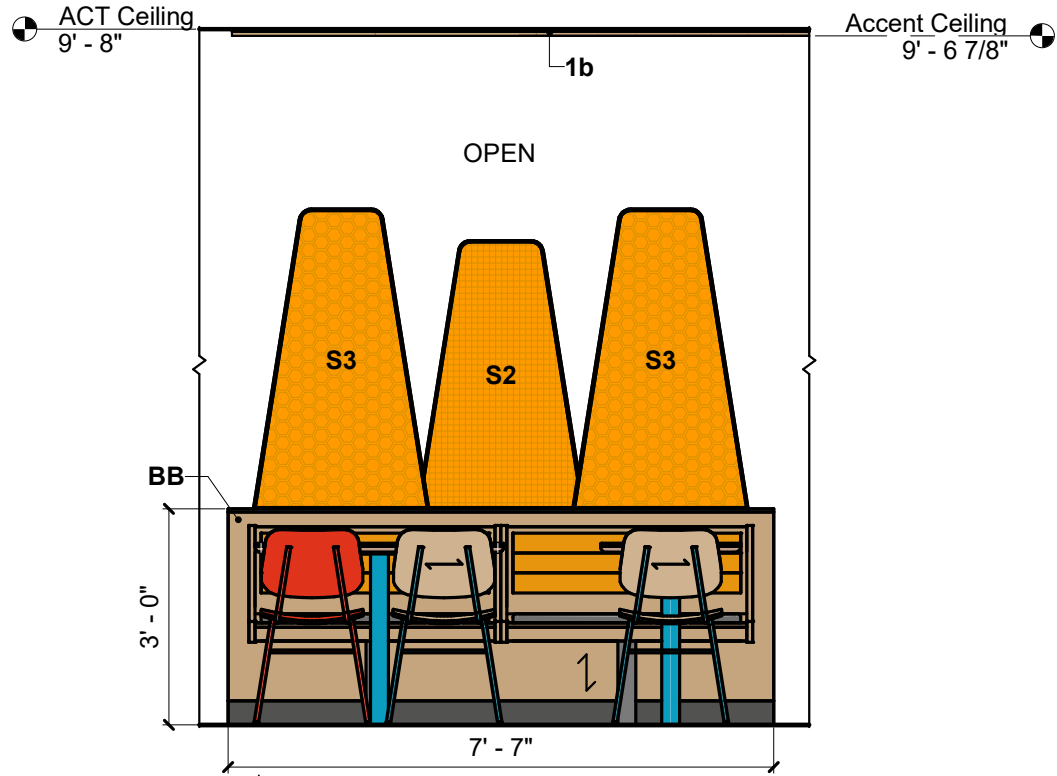


G ELEVATION ¹
3/8" = 1'-0"

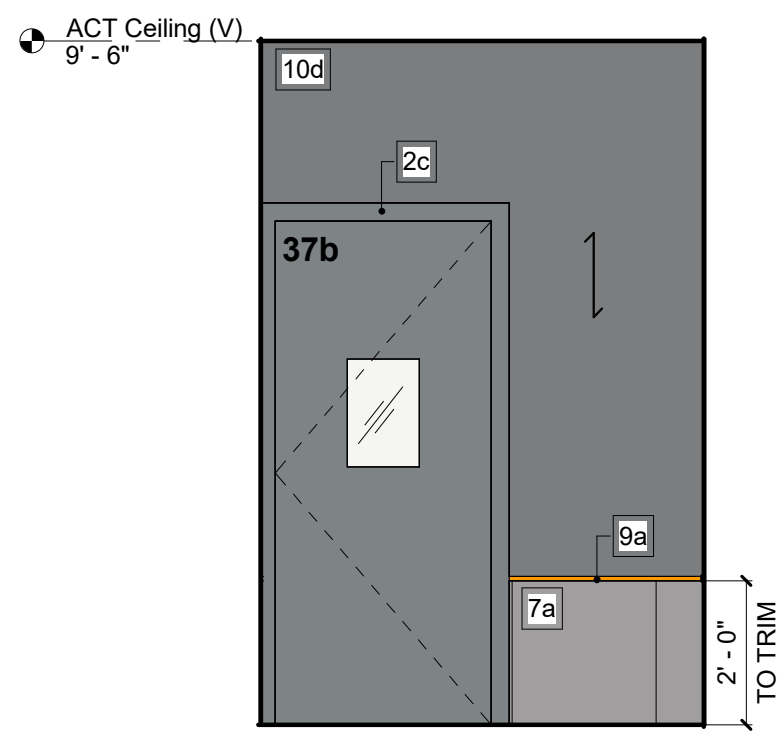


H ELEVATION
3/8" = 1'-0"

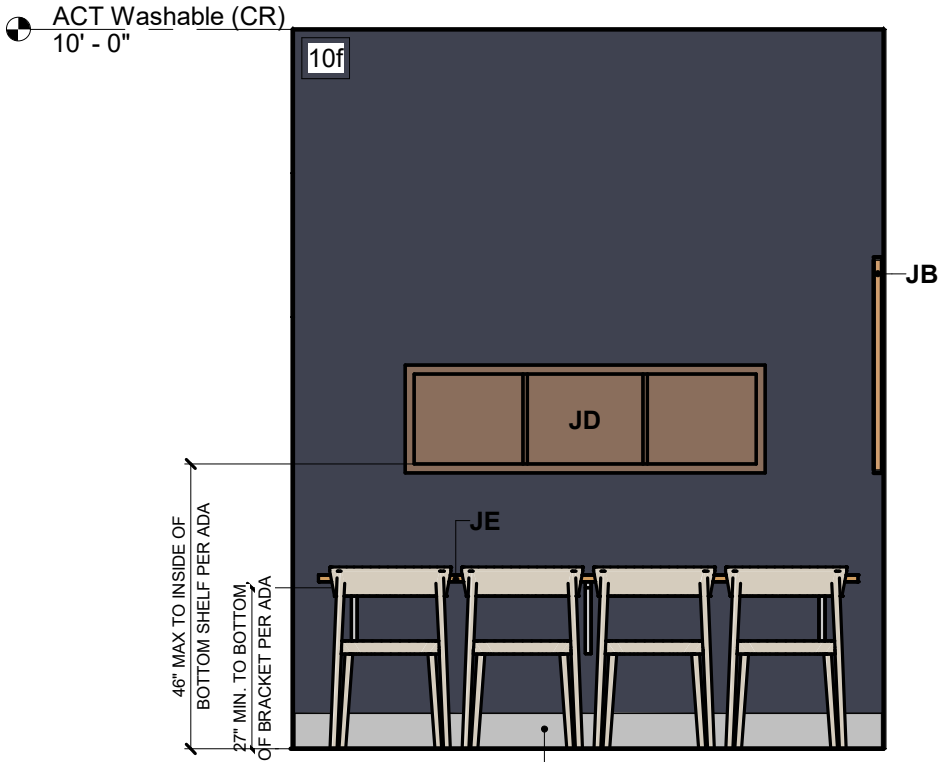

K ELEVATION ¹
3/8" = 1'-0"

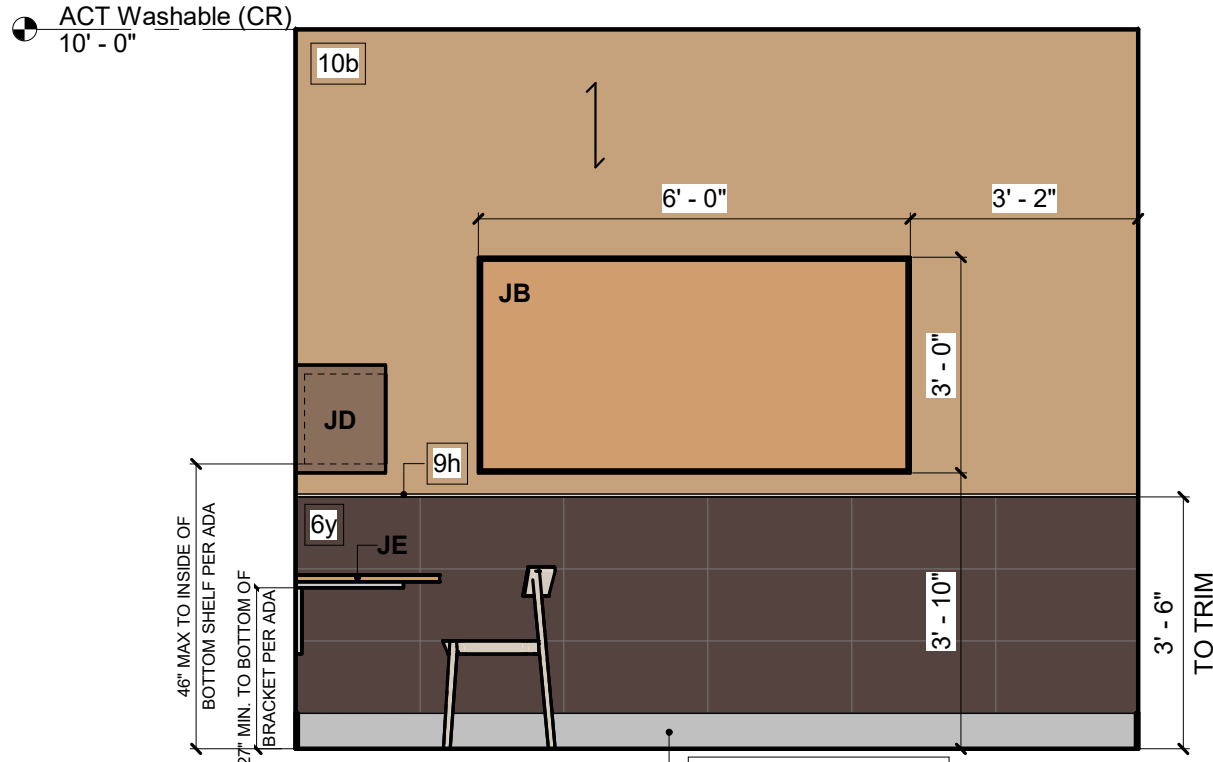

L ELEVATION ¹
3/8" = 1'-0"

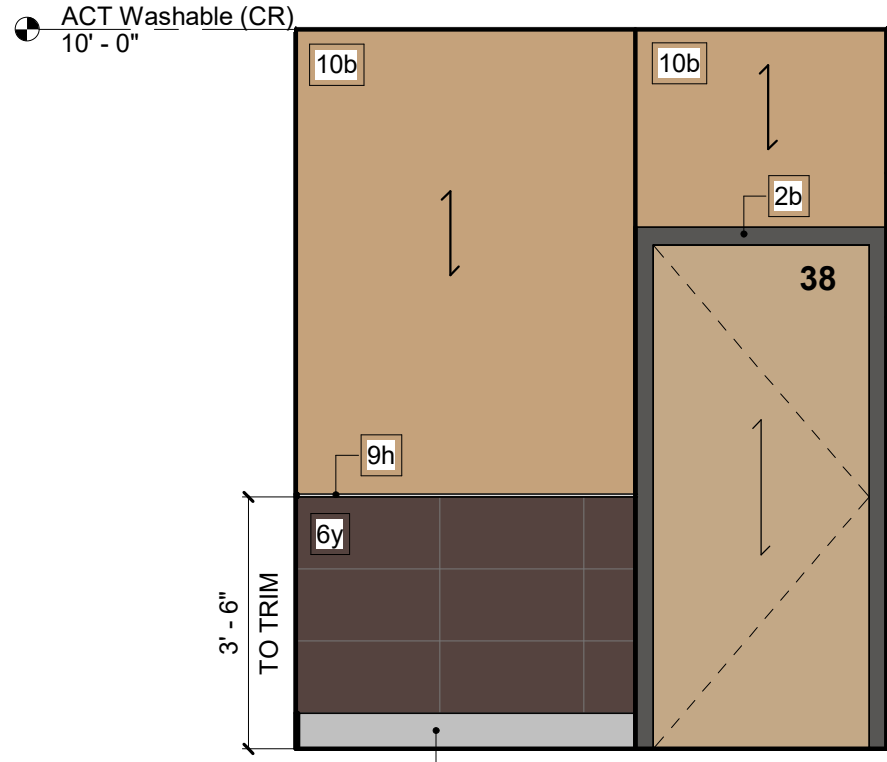


M ELEVATION ¹
3/8" = 1'-0"


NOTES:
- THIS DRAWING SET IS PROPRIETARY TO EIS. ANY UNAUTHORIZED USE OR REPRODUCTION IS STRICTLY PROHIBITED
- IF SPECIFIED ITEMS ARE NOT AVAILABLE, PLEASE CONTACT EIS IMMEDIATELY
- WRITTEN DIMENSIONS HAVE PRECEDENCE OVER SCALE IN ALL CASES
- BOTTOM OF PENDANT LIGHTS TO BE PLACED AT DESIGNATED HEIGHTS
- RENDERINGS AND FINISHES ARE FOR REPRESENTATION ONLY

**ELEVATION J OMITTED
PER REVISION 1**

¹

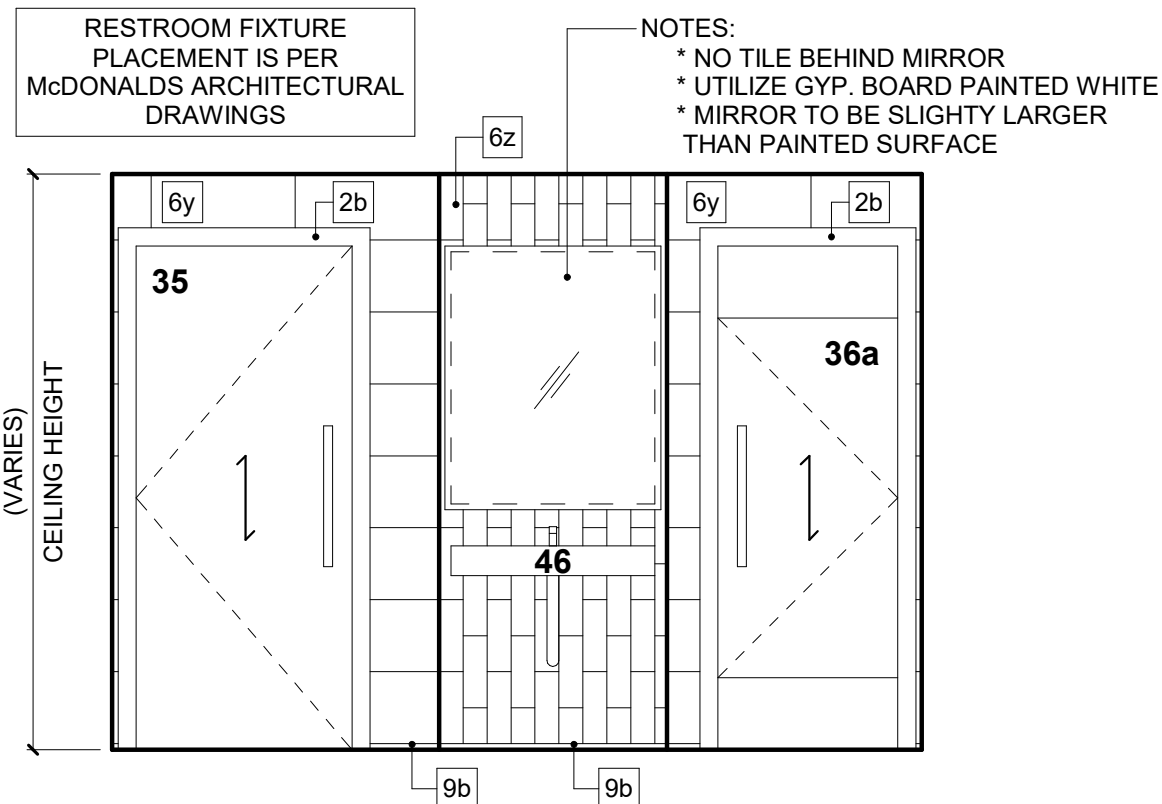


TYPICAL RESTROOM ELEVATION (NOT FOR LAYOUT OR FIXTURE PLACEMENT)
FOR REPRESENTATION ONLY

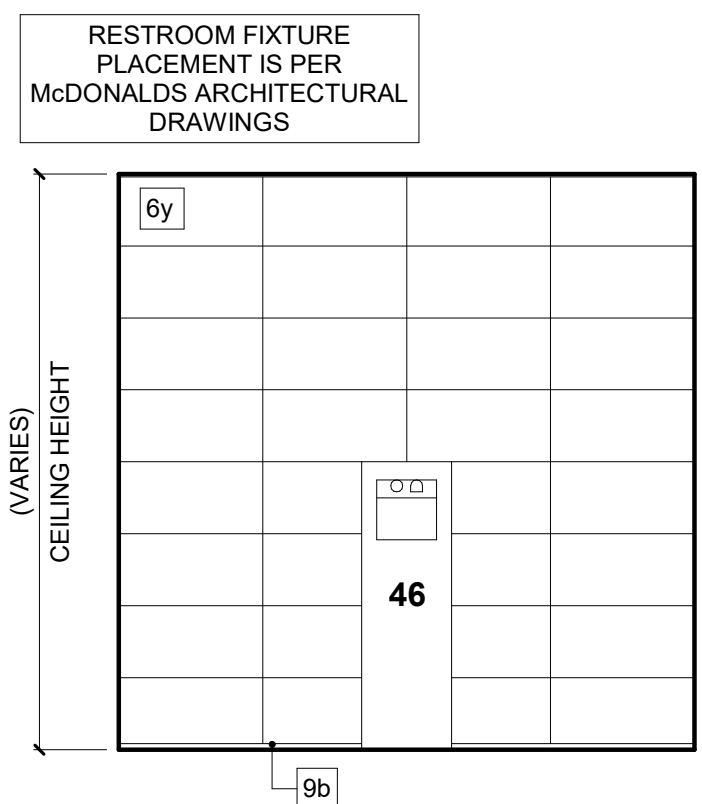

TYPICAL RESTROOM FULL HEIGHT TILE ELEVATION (NOT FOR LAYOUT OR FIXTURE PLACEMENT)
FOR REPRESENTATION ONLY

APPROX. DIMENSION TO BE VERIFIED BY G.C.

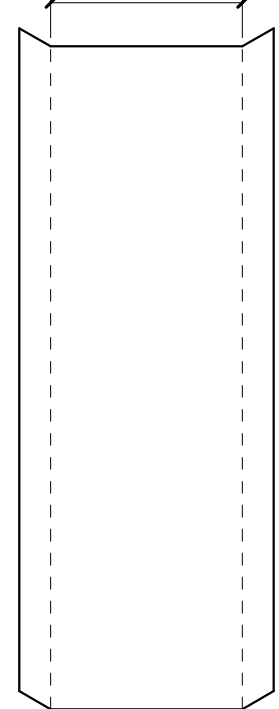

WALL GRAPHIC DETAIL
NOTE: GRAPHIC IMAGE WIDTH SHOULD INCLUDE ALLOWANCE ON BOTH LEFT AND RIGHT SIDE TO WRAP AROUND WALL TO THE WINDOW MULLION.




1101 South Street | Stockton, Missouri | Site ID: 241307 | National Number: 43706
RMM: Elsa Pedersen | PM: Caroline Weiing | Design: Megan Kornowski / AR | CAD: KD, CSL | Job #: 118324 | Portfolio: Route 66 4584


REV	DATE	BY	DESCRIPTION
	09/11/24	AR/KD	Bid Set Created w/ (DIR Prototype 8/22/24) & Kiosks Approved 09/09/24
1	02/06/26	MK	Revision Back to Bid Set; Kiosk Review Approval (01/29/26); Project Contacts Updated; Finish Plan Updated; EIS and GC Specs Updated
2	03/26/26	MK/KD	Final Set Created; Address Updated




1 DECOR PANELS - VERTICAL SECTION
3" = 1'-0"

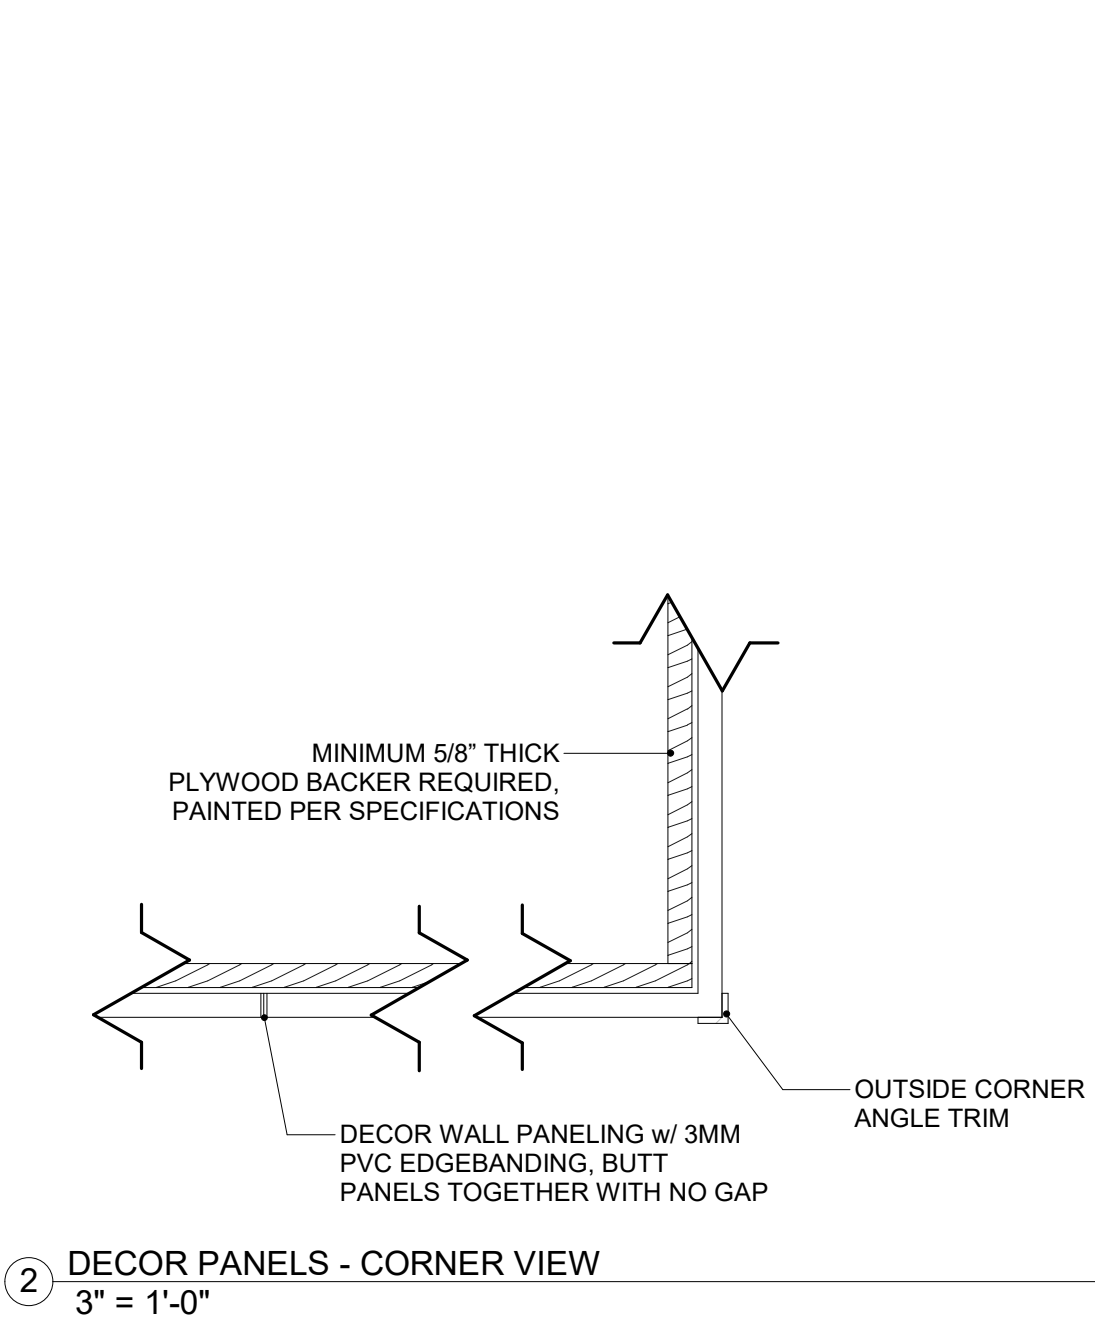

2 DECOR PANELS - CORNER VIEW
3" = 1'-0"

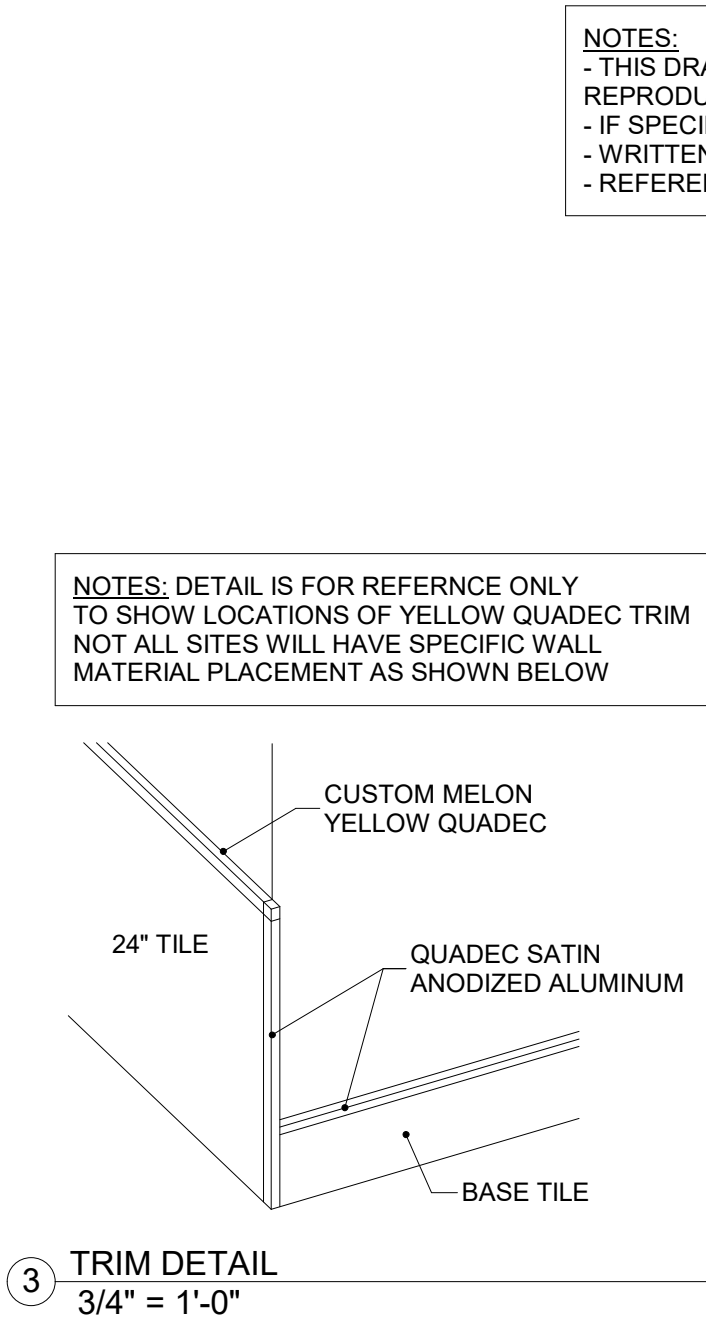


3 TRIM DETAIL
3/4" = 1'-0"

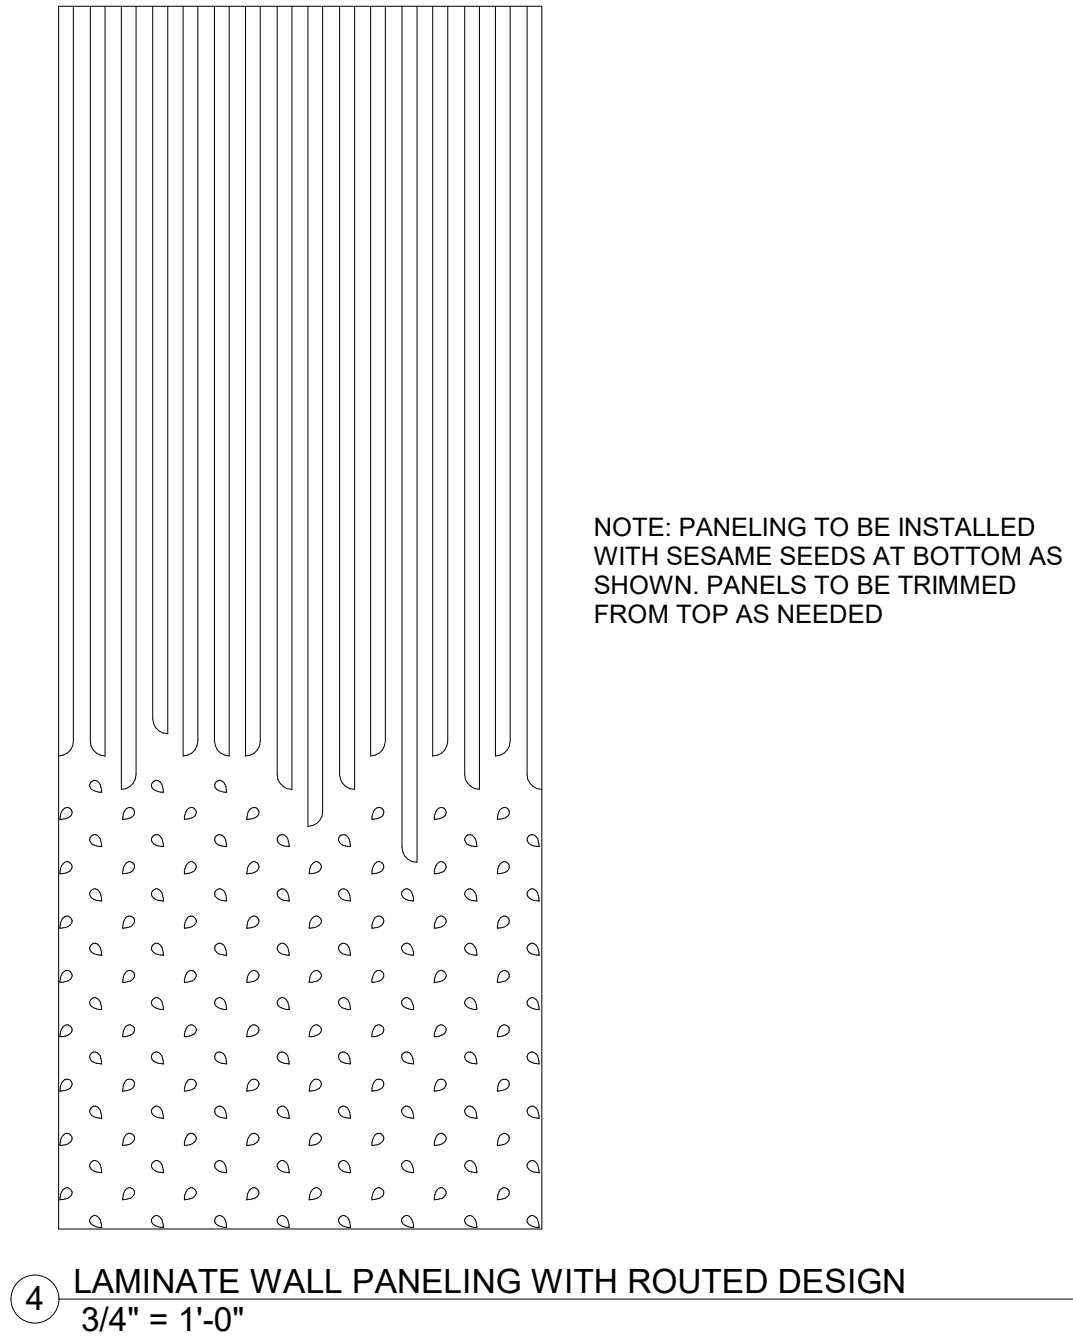


4 LAMINATE WALL PANELING WITH ROUTED DESIGN
3/4" = 1'-0"



NOTES:
- GC IS RESPONSIBLE FOR ORDERING AND PURCHASING THE WALL IMAGES FROM GRAPHIC VENDOR. EIS IS ONLY RESPONSIBLE TO SUPPLY THE APPROPRIATE DOCUMENTS AS NEEDED TO THE APPROPRIATE VENDOR.
- GRAPHIC IMAGE WIDTH SHOULD INCLUDE ALLOWANCE ON BOTH LEFT AND RIGHT SIDE, TO PERMIT GRAPHIC WALLCOVERING TO WRAP AROUND WALL TO THE WINDOW MULLION.
- G.C. TO VERIFY FINAL WALL DIMENSIONS PRIOR TO ORDERING THE GRAPHICS.

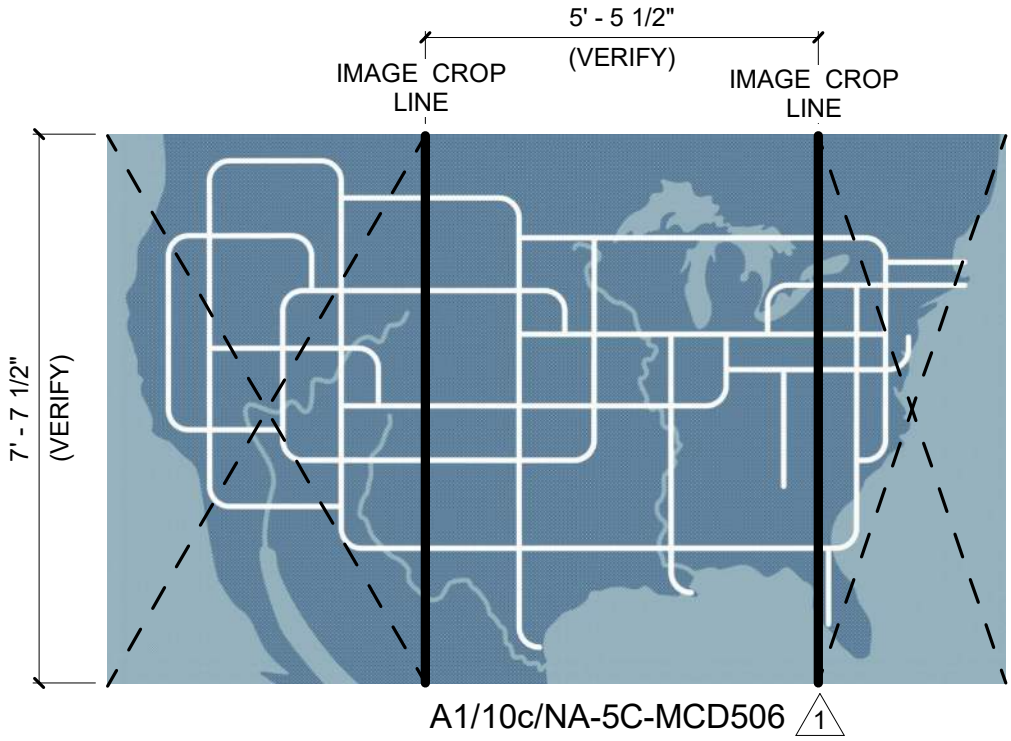

GRAPHIC A2 OMITTED
PER REVISION 1
1

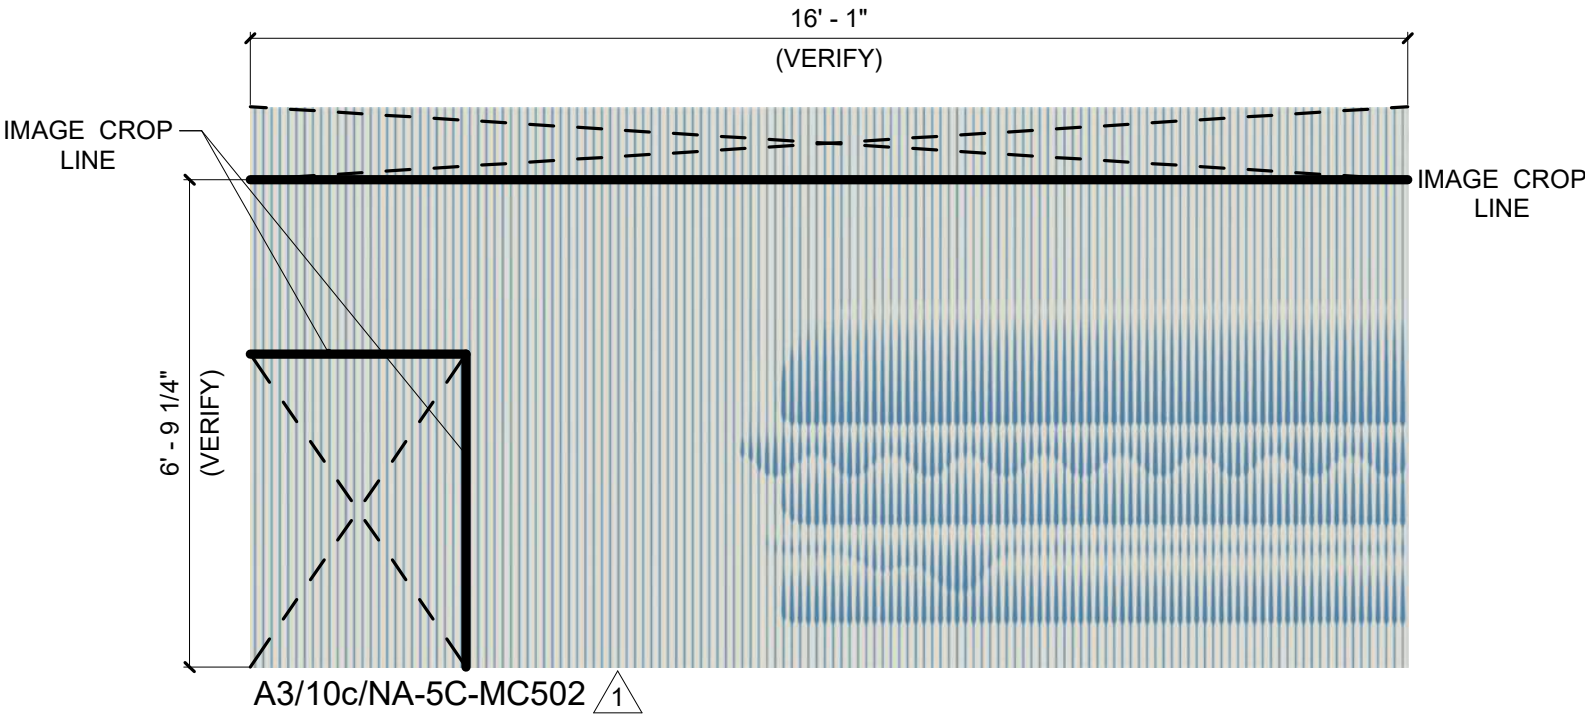

1101 South Street | Stockton, Missouri | Site ID: 241307 | National Number: 43706
RMM: Elsa Pedersen | PM: Caroline Weihing | Design: Megan Kornowski / AR | CAD: KD, CSL | Job #: 118324 | Portfolio: Route 66 4584

REV	DATE	BY	DESCRIPTION
	09/11/24	AR/KD	Bid Set Created w/ (DIR Prototype 8/22/24) & Kiosks Approved 09/09/24
1	02/06/26	MK	Revision Back to Bid Set; Kiosk Review Approval (01/29/26); Project Contacts Updated; Finish Plan Updated; EIS and GC Specs Updated
2	03/26/26	MK/KD	Final Set Created; Address Updated



ITEMS SUPPLIED BY ELKAY INTERIOR SYSTEMS

Seating Schedule									
Tag	Count	Part Number	2nd Part Number	Model	Seat Finish	Back Finish	Accent Finish 1	Support Finish	Comments
Banquettes									
1BD42	2	RTBA-441-42D-001	--	42" A-Booth Double - Cored	U67 - Evolve, Gravel Pattern	U70 - Evolve, Gold	LMXX - Lamitech, 1540 PR Ontario Oak (Horizontal)	MTXX - S&D Supplier, Dusty Grey Semi Gloss Powdercoat	--
1BS42	3	RTBA-441-42S-001	--	42" A-Booth - Cored	U67 - Evolve, Gravel Pattern	U70 - Evolve, Gold	LMXX - Lamitech, 1540 PR Ontario Oak (Horizontal)	MTXX - S&D Supplier, Dusty Grey Semi Gloss Powdercoat	--
2B42	1	RTBJ-441-42S-003	RTBJ-3MMQ-001	42" J-Booth Straight - Cored	U69 - Evolve, Gold Pattern	U68 - Evolve, Gravel	LMXX - Lamitech, 1540 PR Ontario Oak (Horizontal)	MTXX - S&D Supplier, Dusty Grey Semi Gloss Powdercoat	--
2B42EL	1	RTBJ-441-42SLE-003	RTBJ-3MMQ-001	42" J-Booth Straight with End Cap - Cored	U69 - Evolve, Gold Pattern	U68 - Evolve, Gravel	LMXX - Lamitech, 1540 PR Ontario Oak (Horizontal)	MTXX - S&D Supplier, Dusty Grey Semi Gloss Powdercoat	--
3BJRB	1	RTBJ-441-53CR-003	RTBJ-3MMQ-001	J-Booth Curved End Right - Cored	U69 - Evolve, Gold Pattern	U68 - Evolve, Gravel	LMXX - Lamitech, 1540 PR Ontario Oak (Horizontal)	MTXX - S&D Supplier, Dusty Grey Semi Gloss Powdercoat	--
Chairs									
1	4	80-10-1501	--	Calligaris Skin Chair	PPXX - Calligaris, P151 Hemp	PPXX - Calligaris, P151 Hemp	--	PPXX - Calligaris, P151 Hemp	--
7	5	80-10-1511	--	Vista Chair - Wood	LMXX - Wilsonart, 7990K-60 Mission Maple	LMXX - Wilsonart, 7990K-60 Mission Maple	--	MTXX - S&D Supplier, RAL 5020 Ocean Blue Powdercoat	--
8	3	80-10-1529	--	Vista Chair - Red	LMXX - Wilsonart, 1511-60 Mandarin Red	LMXX - Wilsonart, 1511-60 Mandarin Red	--	MTXX - S&D Supplier, RAL 3020 Traffic Red Semi-Gloss Powdercoat	--
Stools									
6	8	SRTL3S-001	--	Standard Height Round Stool	LMXX - Wilsonart, D354-60 Designer White	--	LMXX - Wilsonart, D90-60 North Sea	LMXX - Lamitech, 1540 PR Ontario Oak	--

CHAIRS 2, 3, 4, 5 OMITTED PER REVISION 1
2BJRBMW, 3B42EL, 3B42ER OMITTED PER REVISION 1
EXTRA CHAIR GLIDE : YES

Table Tops - Rectangular								
Tag	Count	Table Top Part Number	Support Part Number	ADA Accessible	Top Finish	Edge Finish	Support Finish	Comments
a2442	5	TTS8-2442-ARC	S-S551-113	No	SSXX - Dupont, Corian, Arctic Ice	EBXX - S&D Supplier, Exposed Baltic Birch Plywood Chamfered Edge w/ Clear Coat	MTXX - S&D Supplier, Pastel Blue Semi Gloss Powdercoat	--
a2442A	1	TTS8-2442A-ARC	S-S552-113 Double	Yes	SSXX - Dupont, Corian, Arctic Ice	EBXX - S&D Supplier, Exposed Baltic Birch Plywood Chamfered Edge w/ Clear Coat	MTXX - S&D Supplier, Pastel Blue Semi Gloss Powdercoat	--
a2453A	1	TTS8-2453A-ARC	S-S550-113, S-S552-113	Yes	SSXX - Dupont, Corian, Arctic Ice	EBXX - S&D Supplier, Exposed Baltic Birch Plywood Chamfered Edge w/ Clear Coat	MTXX - S&D Supplier, Pastel Blue Semi Gloss Powdercoat	--

a2453 OMITTED PER REVISION 1

Table Tops - Round ¹								
Tag	Count	Table Top Part Number	Support Part Number	ADA Accessible	Top Finish	Edge Finish	Support Finish	Comments
a24D	2	TTS8-24D-ARC	S-S550-113	No	SSXX - Dupont, Corian, Arctic Ice	EBXX - S&D Supplier, Exposed Baltic Birch Plywood Chamfered Edge w/ Clear Coat	MTXX - S&D Supplier, Pastel Blue Semi Gloss Powdercoat	--

A - Graphics ¹									
Tag	Type			Comments					
A1	NA-5C-MCD506			Sizes Vary, See Graphics Page For Details					
A3	NA-5C-MC502			Sizes Vary, See Graphics Page For Details					

A2 OMITTED PER REVISION 1

AB - Artwork									
Tag	Count	Part Number	Description	Comments					
AB1	1	DRTMR-18-001	18" Round Mirror	--					
AB2	1	DRTMR-36-001	36" Round Mirror	--					

BB - Partition w/ Half Wall ¹											
Tag	Count	Part Number	Description	Height	Depth	Length	Panel Finish	Frame Finish	Base Finish	Wall Finish	Comments
BB	1	KDDW-FSP-36-301	3 Fry Partition with Halfwall	7' - 2"	0' - 4 5/8"	7' - 7"	MTXX - S&D Supplier, Melon Yellow Semi Gloss Powdercoat Slotted Mesh	MTXX - S&D Supplier, Melon Yellow Semi Gloss Powdercoat	LMXX - Lamitech, 2255 MT Iron, Compact	LMXX - Lamitech, 1540 PR Ontario Oak	Metal "fries" included in assembly, S2-S3 listed for install purposes. Refer to install guide for more information.


JB - Information Corkboard 								
Tag	Count	Part Number	Description	Width	Length	Panel Finish	Corner Bead	Comments
JB	1	DIB-1007-KIT	Information Corkboard	3' - 0"	6' - 0"	Finished Cork	MT07 - Per Vendor, Aluminum Corner Bead	--

JD - Crew Room Upper Cabinets						
Tag	Count	Part Number	Description	Face Finish	Edge Finish	Comments
JD	1	LCCB-60-Y208	Crew Room Upper Cabinets	LMXX - Lamitech, 1832-MT Noce Caffè Latte	EB01 - Rehau, 309423-014/592E (Doellken MultipleX match)	Must maintain maximum 46" A.F.F. to inside of bottom shelf per ADA.

JE - Crew Room Learning Center Desk										
Tag	Count	Part Number	ADA Accessible	Top Finish	Edge Finish	Support Finish	Length	Thickness	Edge Radius	Comments
JE	1	LCD-2490-Y208	Yes	LMXX - Lamitech, 1832-MT Noce Caffè Latte	EB01 - Rehau, 309423-014/592E (Doellken MultipleX match)	MT02 - Per Vendor, Powdercoat 9911-01007-1 Nearly Chrome	7' - 6"	0' - 1 1/8"	0' - 0 1/8"	Must maintain 27" minimum to bottom of bracket and 28"-34" to top of desk A.F.F. per ADA

LB - Freestanding Waste Receptacles ¹									
Tag	Count	Part Number	Style	Top / Trayslide Finish	Edge Finish	Unit Finish	Door Finish	Base Finish	Comments
LB1	2	TU3R-3CCU-201	Circularity Unit - Recycling - Dark	SS14 - Dupont, Corian, Cameo White	EBXX - S&D Supplier, to match Lamitech, 2192 MT Graphite K	LMXX - Lamitech, 2192 MT Graphite K	LMXX - Lamitech, 2192 MT Graphite K	MTXX - S&D Supplier, RAL 9006 White Aluminum Semi Gloss Powdercoat	--

LB OMITTED PER REVISION 1

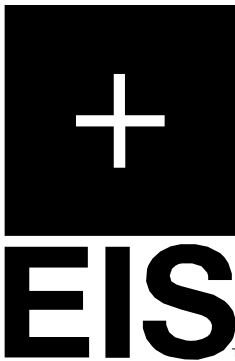

1101 South Street | Stockton, Missouri | Site ID: 241307 | National Number: 43706
RMM: Elsa Pedersen | PM: Caroline Weihing | Design: Megan Kornowski / AR | CAD: KD, CSL | Job #: 118324 | Portfolio: Route 66 4584

REV	DATE	BY	DESCRIPTION
	09/11/24	AR/KD	Bid Set Created w/ (DIR Prototype 8/22/24) & Kiosks Approved 09/09/24
1	02/06/26	MK	Revision Back to Bid Set; Kiosk Review Approval (01/29/26); Project Contacts Updated; Finish Plan Updated; EIS and GC Specs Updated
2	03/26/26	MK/KD	Final Set Created; Address Updated



EIS Specifications

G.C. NOTES:
- G.C. IS RESPONSIBLE FOR REVIEWING ALL SPECIFICATIONS AND COMMENTS FOR ITEMS SUPPLIED BY ELKAY INTERIOR SYSTEMS
- G.C. TO REQUEST McDONALD'S NEGOTIATED PRICING FOR TURN KEY PROJECTS WHEN PURCHASING MATERIALS FROM VENDORS LISTED BELOW

ITEMS BY OWNER / GENERAL CONTRACTOR

GC Material Finishes 									
TILE NOTES: BEFORE FINAL INSPECTION, REMOVE PROTECTIVE COVERINGS AND PERFORM FINAL CLEANING; REFER TO McDONALDS ACCESS McD WEBSITE FOR THE MOST UP TO DATE LIST OF APPROVED CLEANING PRODUCTS AND INSTRUCTIONS; APPLY CLEANER PER MANUFACTURER'S WRITTEN INSTRUCTIONS; POST CONSTRUCTION CLEANING IS REQUIRED ON ALL TILE INSTALLATIONS PRIOR TO RESTAURANT TURN OVER; REFERENCE: McDONALDS PROJECT MANUAL - SECTION TILING INTERIOR									
Tag	Description	Finish	Size	Contact	Grout	Grout Contact	Vent Color	Ceiling Grid	Comments
Ceiling									
1a	ACT Ceiling	ATXX - Acoustical Surfaces, 5/8" Wood Wool custom painted ceiling tile, 24"x48", pre-finished to match PTXX - Benjamin Moore, OC-55 Paper White	24" x 48"	Mike Mohs, C: 800-913-9395, E: mike@acousticalsurfaces.com / USG, Local Distributor. For urgent needs, contact John Funes, USG National Account Representative C: 312-401-6579, E: jfunes@usg.com	--	--	PTXX - Benjamin Moore, OC-55 Paper White	Grid - USG, DX/DXL 15/16" grid painted PTXX - Benjamin Moore, OC-55 Paper White	4 week lead time for ceiling tiles, 5 week lead time for ceiling grid. Ceiling tiles & grid to be pre-finished by manufacturer. If pre-finished grid is not available, GC to paint in field with Sherwin Williams, OC-55 Paper White
1b	ACT Ceiling	ATXX - Acoustical Surfaces, Route 66 1 3/8" Ceiling Cloud System, Reatec TC-4257 Wood Grain Film, Small	11' 5 3/4" x 14'/ 11 3/4"	Mike Mohs, C: 800-913-9395, E: mike@acousticalsurfaces.com / USG, Local Distributor. For urgent needs, contact John Funes, USG National Account Representative C: 312-401-6579, E: jfunes@usg.com	--	--	PTXX - Benjamin Moore, 2162-40 Peanut Shell	Grid - USG, DX/DXL26 15/16" Heavy Duty Black Grid	6 week lead time. Follow install instructions provided by ASI. Do not locate diffusers within accent ceiling soffit. Coordinate diffuser locations with architect. T-grid is to be pre-cut and pre-bent by manufacturer. Flexible trim to be cut on site.
1c	Ceiling Element	CEXX - Cheesy Soffit Molded Panel System 47" x 127" to CEXX - Cheesy Soffit Molded Panel System- Small	47" x 127"	Mike Mohs, C: 800-913-9395, E: mike@acousticalsurfaces.com	--	--	--	--	5 week lead time. Follow install instructions provided by ASI. Touch up paint Benjamin Moore Golden Nugget High Gloss 2019-2020 included
1d	ACT Washable Ceiling	AT04 - USG, Clean Room ClimaPlus White 56099.050	24" x 24"	USG, Local Distributor. For urgent needs, contact John Funes, USG National Account Representative C: 312-401-6579, E: jfunes@usg.com	--	--	PT46 - Benjamin Moore, AF-15 Steam (Satin)	Grid - DX/DXL 15/16" Square Lay-In	Minimum 6-8 week lead time for ceiling tiles and ceiling grid.
Laminate									
3b	Pick Up Pod Walls & Underside of Bulkhead	LMXX - Lamitech, 1557-PR Season Ash	--	Joe McMahon, joem@globalwoodny.com, 718-439-9699 or Anthony Pecorella, anthony.p.gwd@gmail.com, 718-439-9699	--	--	--	--	Minimum 4 week lead time.
Paint									
2a	Painted Plywood Backer for Decor Wall Panels	PTXX - Benjamin Moore, HC-74 Valley Forge Brown	--	Benjamin Moore, Local Distributor	--	--	--	--	--
2b	Door Frames	PT06 - Benjamin Moore, 2134-30 Iron Mountain (Semi-Gloss)	--	Benjamin Moore, Local Distributor	--	--	--	--	--
2c	Door & Door Frames	PTXX - Benjamin Moore, 2134-40 Whale Gray	--	Benjamin Moore, Local Distributor	--	--	--	--	--
2d	Painted Gypsum Ceiling	PT70 - Benjamin Moore, OC-17 White Dove	--	Benjamin Moore, Local Distributor	--	--	To Match Ceiling Finish	--	--
Signage									
55a	Restroom Signage	Restroom Signage	--	Franke S2K: 800.423.5247, fs-frankesupply.us@franke.com	--	--	--	--	GC is responsible for ordering the correct signage per state and municipality codes.
Solid Surface									
5a	Pick Up Window / Window Sills	SS17 - Dupont, Corian, Deep Titanium	--	Ida Sisic, ida.sisic@dupont.com, 404.502.8354	--	--	--	--	Installed per Corian vendor specifications. GC to apply to all window sills.
Tile									
6a	Wall Tile	TLXX - ICG Italia, White Glossy Tile - Left Chevron 1318-CUS20006 & Right Chevron 1318-CUS20007	186mm x 52mm	ICG Italia: MCD@icgmail.com, 714.224.5802	GT17 - Mapei, Ultracolor Plus FA, Iron 107	Mapei 800.426.2734	--	--	Minimum 3 week lead time. Maximum 1/16" grout joint. Vertical Stack Bond, utilizing 50% left to 50% right chevron tile ratio, in alternate vertical lines. GC to reference detail on elevation sheet for tile pattern.
6w	Wall Tile	TLXX - Crossville, SMAS/.10412S Afternoon Spray	4" x 12"	Toni Hale, E: thale@crossvilleinc.com, P: 931.456.3997	GT04 - Mapei, Ultracolor Plus FA, Silver 27	Mapei 800.426.2734	--	--	Minimum 2-4 week lead time. Maximum 1/16" grout joint. Horizontal Stack Bond.
6y	Wall Tile	TL16 - ICG Italia, Architect Factory	12" x 24"	ICG Italia: MCD@icgmail.com, 714.224.5802	GT02 - Mapei, Ultracolor Plus FA, Charcoal 47	Mapei 800.426.2734	--	--	Minimum 2-4 week lead time. Maximum 1/16" grout joint. Horizontal Stack Bond. GC to verify that LRV materials are NOT required.
6z	Wall Tile	TLXX - ICG Italia, Shelter Bianco Matte	4" x 12"	ICG Italia: MCD@icgmail.com, 714.224.5802	GT02 - Mapei, Ultracolor Plus FA, Charcoal 47	Mapei 800.426.2734	--	--	Minimum 2-4 week lead time. Maximum 1/16" grout joint. Vertical Running Bond.
7a	Wall Tile / Floor Tile / Base Tile	TLXX - Crossville, Cloud Nine	24" x 24"	Toni Hale, E: thale@crossvilleinc.com, P: 931.456.3997	GT17 - Mapei, Ultracolor Plus FA, Iron 107	Mapei 800.426.2734	--	--	Minimum 2-4 week lead time. Maximum 1/16" grout joint. Field tile to be cut into 4"H pieces to be utilized as base tile.
Trim									
9a	Main Dining Chair Rail	TRXX - Schluter Systems, QUADEC 150126 RAL 1028 Melon Yellow	--	Jeremy Ghent, jghent@schluter.com, 612.505.5669	--	--	--	--	3 week lead time. GC is responsible for ordering all necessary connectors and inside/outside trims for installation. To be used as horizontal trim above 24" wall tile only. Never to be used vertically or above 4" base tile.
9b	Restroom Floor Cove Base Trim	TR02 - Schluter Systems, DILEX-AHK-1S-125-AE Satin Anodized Aluminum	--	Earl Maicus 800.267.0817 ext. 3410	--	--	--	--	GC is responsible for ordering all necessary connectors and inside/outside trims for installation
9c	Restroom Corner Guard/Trim	TR03 - Schluter Systems, RONDEC-AE Satin Anodized Aluminum	--	Earl Maicus 800.267.0817 ext. 3410	--	--	--	--	GC is responsible for ordering all necessary connectors and inside/outside trims for installation
9h	Main Dining Corner Guard/Trim	TRXX - Schluter, QUADEC Trim Satin Anodized Aluminum	--	Earl Maicus 800.267.0817 ext. 3410	--	--	--	--	GC is responsible for ordering all necessary connectors and inside/outside trims for installation
Wallcovering									
10b	Wallcovering	WCXX - Momentum, NA-5C-MC500 R66 Woodgrain	--	Mollie Burdette, mburdette@momtex.com, 800.366.6839	--	--	--	--	Minimum 3-week lead-time for material. Product is microvented, GC to use proper adhesive. GC to order and install corner guards on all exposed corners, see trim specification for details.
10c	Wallcovering	Varies, See Graphics Page	--	Mollie Burdette, mburdette@momtex.com, 800.366.6839	--	--	--	--	Minimum 6 week lead time. GC to take into consideration the additional lead times and cost incurred when ordering micro vented wallcoverings. GC to order and install all necessary connectors, trims, and corner guards for all exposed corners, using the adequate adhesive.
10d	Wallcovering	WCXX - Momentum, NA-5C-MC503 Grey Stripe	--	Mollie Burdette, mburdette@momtex.com, 800.366.6839	--	--	--	--	Minimum 3-week lead-time for material. Product is microvented, GC to use proper adhesive. GC to order and install corner guards on all exposed corners, see trim specification for details.
10f	Wallcovering	WCXX - Momentum, DP-5844-VIS703-CR Crew Room Mural	--	Mollie Burdette, mburdette@momtex.com, 800.366.6839	--	--	--	--	Minimum 3-week lead-time for material. Product is microvented, GC to use proper adhesive. GC to order and install corner guards on all exposed corners, see trim specification for details.

1e, 3a, 9n,10a, 10v OMITTED PER REVISION 1



1101 South Street | Stockton, Missouri | Site ID: 241307 | National Number: 43706
RMM: Elsa Pedersen | PM: Caroline Weihing | Design: Megan Kornowski / AR | CAD: KD, CSL | Job #: 118324 | Portfolio: Route 66 4584

REV	DATE	BY	DESCRIPTION
	09/11/24	AR/KD	Bid Set Created w/ (DIR Prototype 8/22/24) & Kiosks Approved 09/09/24
1	02/06/26	MK	Revision Back to Bid Set; Kiosk Review Approval (01/29/26); Project Contacts Updated; Finish Plan Updated; EIS and GC Specs Updated
2	03/26/26	MK/KD	Final Set Created; Address Updated



G.C. NOTES:
- G.C. IS RESPONSIBLE FOR REVIEWING ALL SPECIFICATIONS AND COMMENTS FOR ITEMS SUPPLIED BY ELKAY INTERIOR SYSTEMS
- G.C. TO REQUEST McDONALD'S NEGOTIATED PRICING FOR TURN KEY PROJECTS WHEN PURCHASING MATERIALS FROM VENDORS LISTED BELOW

ITEMS BY OWNER / GENERAL CONTRACTOR

11, 13 & 14 - Lighting Fixtures

Tag	Description	Lighting Code	Contact	Comments
11a	Ambient Lighting	LXX - Security Lighting, 4" LED Recessed Downlight, Silver Trim - Part # RDA-136LM30-FL-S/RDA-136-H	Security Lighting, slorders@currentlighting.com	Per Security Lighting Specifications. 2-4 week lead time.
13	Single Directional Spotlight	LXX - Security Lighting, 4" LED Adjustable Recessed Wall Wash Downlight, Silver Trim - Part # RDA-60LM30-NF-S/RDA-60-H	Security Lighting, slorders@currentlighting.com	Per Security Lighting Specifications. 2-4 week lead time.
14a	Sesame Seed Pendant	LXX - CS Illumination, Sesame Seed Pendant, Part# 16464-McSeed-C-R Lamp 4603-4GU10/LED/930/DIM/G/120V T20 10/1	CS Illumination, McD@csillumination.com	Per CS Illuminations Specifications. 3 week lead time.
14b	Boat Shape Pendant	LXX - CS Illumination, Boat Fixture Part# 16464-MCBOAT-5ft-30H-U-W-W	CS Illumination, McD@csillumination.com	Per CS Illuminations Specifications. 4 week lead time.

16 COVE LIGHTING OMITTED PER REVISION 1

20a & 20b - Wall Panel System

Installation: Any wall receiving wall paneling must be prepped with 5/8" thick plywood backer. Ordering & Coordination: Take-offs, Ordering and Payment for Wall Paneling is the responsibility of the general contractor. To limit disruption to construction schedule, submit all take-offs at least 6 weeks in advance on onsite date (2 weeks for quote and PO creation + 4 weeks formanufacturing and logistics. Failure to initiate service and submit take-offs with proper lead time may result in delayed shipments.							
Tag	Panel Part Number	Trim Part Number	Description	Panel Finish	Trim Finish	Comments	
20a	20-90-854	DWPLMT-101	4' x 10' x 3/8" Wall Panel	WPXX - S&D Supplier, Laminate - Lamitech, 1557-PR Season Ash with Routed Design painted Benjamin Moore, HC-74 Valley Forge Brown	Satin Anodized Aluminum	4 Week Lead Time From Receipt of Purchase Order	
20b	12-43-029	DWPLMT-101	4' x 10' x 3/8" Wall Panel	WPXX - S&D Supplier, Laminate - Lamitech, 1557-PR Season Ash	Satin Anodized Aluminum	4 Week Lead Time From Receipt of Purchase Order	

35 - 38 - Door Finishes

Tag	Description	Interior Finish	Interior Frame Finish	Exterior Finish	Exterior Frame Finish	Contact	Comments
35	Restroom Door	LMXX - Lamitech, 1540 PR Ontario Oak	PT06 - Benjamin Moore, 2134-30 Iron Mountain (Semi-Gloss)	LMXX - Wilsonart, D90-60 North Sea	PTXX - Benjamin Moore, 2134-40 Whale Gray	Universal Manufacturing, 1-800-821-1414	Minimum 6-8 week lead time. Vertical grain direction on all wood laminated doors.
36a	Restroom Stall Door	LMXX - Lamitech, 1540 PR Ontario Oak	PT06 - Benjamin Moore, 2134-30 Iron Mountain (Semi-Gloss)	LMXX - Lamitech, 1540 PR Ontario Oak	PT06 - Benjamin Moore, 2134-30 Iron Mountain (Semi-Gloss)	Universal Manufacturing, 1-800-821-1414	Minimum 6-8 week lead time. Vertical Grain direction on all wood laminated doors.
37a	Mop Closet Door	LMXX - Wilsonart, D90-60 North Sea	PTXX - Benjamin Moore, 2134-40 Whale Gray	LMXX - Wilsonart, D90-60 North Sea	PTXX - Benjamin Moore, 2134-40 Whale Gray	Universal Manufacturing, 1-800-821-1414	Minimum 6-8 week lead time.
37b	Kitchen Door	per MCDs specifications	per MCDs specifications	PTXX - Benjamin Moore, 2134-40 Whale Gray	PTXX - Benjamin Moore, 2134-40 Whale Gray	Universal Manufacturing, 1-800-821-1414	Minimum 6-8 week lead time.
38	Crew Room Door	LMXX - Lamitech, 1557-PR Season Ash (Vertical)	PT06 - Benjamin Moore, 2134-30 Iron Mountain (Semi-Gloss)	Per A/E Drawings	Per A/E Drawings	Universal Manufacturing, 1-800-821-1414	Minimum 6-8 week lead time. Vertical grain direction on all wood laminated doors.

Items Per A/E Construction Docs and USRD Brand Review (Not Site Specific, For Reference Only)

Description (If Applicable)	Contact	Comments
BOH	See Architectural Drawings	--
Service Area (General)	Quote & Ordering Requests to be determined based on Project Type. FDT to provide direction as needed.	EIS is not responsible for defining Service Area Scope. For clarification on Scope, refer to proper documents.

46 - Restroom Finishes

Tag	Description	Style	Vanity Finish	Faucet	Hand Dryer Backer Finish	Contact	Comments
46	Restroom Fixture Finishes	Per McDonald's Architectural details	SS14 - Dupont, Corian, Cameo White	Per McDonald's Architectural specifications	SS14 - Dupont, Corian, Cameo White	Ida Sisic, ida.sisic@dupont.com, 404.502.8354	G.C. to refer to McDonald's architectural drawings for restroom fixture specifications and details.

56 & 57 - Kiosk

Tag	Count	Description	Contact	Comments
56	1	Double Sided Kiosk	Per Owner/GC	Electrical and data from ceiling for Kiosk(s). (Based on USRD direction)
57	2	Single Sided Kiosk	Per Owner/GC	Electrical and data from ceiling for Kiosk(s). (Based on USRD direction)



1101 South Street | Stockton, Missouri | Site ID: 241307 | National Number: 43706
RMM: Elsa Pedersen | PM: Caroline Weihing | Design: Megan Kornowski / AR | CAD: KD, CSL | Job #: 118324 | Portfolio: Route 66 4584

REV	DATE	BY	DESCRIPTION
	09/11/24	AR/KD	Bid Set Created w/ (DIR Prototype 8/22/24) & Kiosks Approved 09/09/24
1	02/06/26	MK	Revision Back to Bid Set; Kiosk Review Approval (01/29/26); Project Contacts Updated; Finish Plan Updated; EIS and GC Specs Updated
2	03/26/26	MK/KD	Final Set Created; Address Updated



GC Specifications

I-9a