


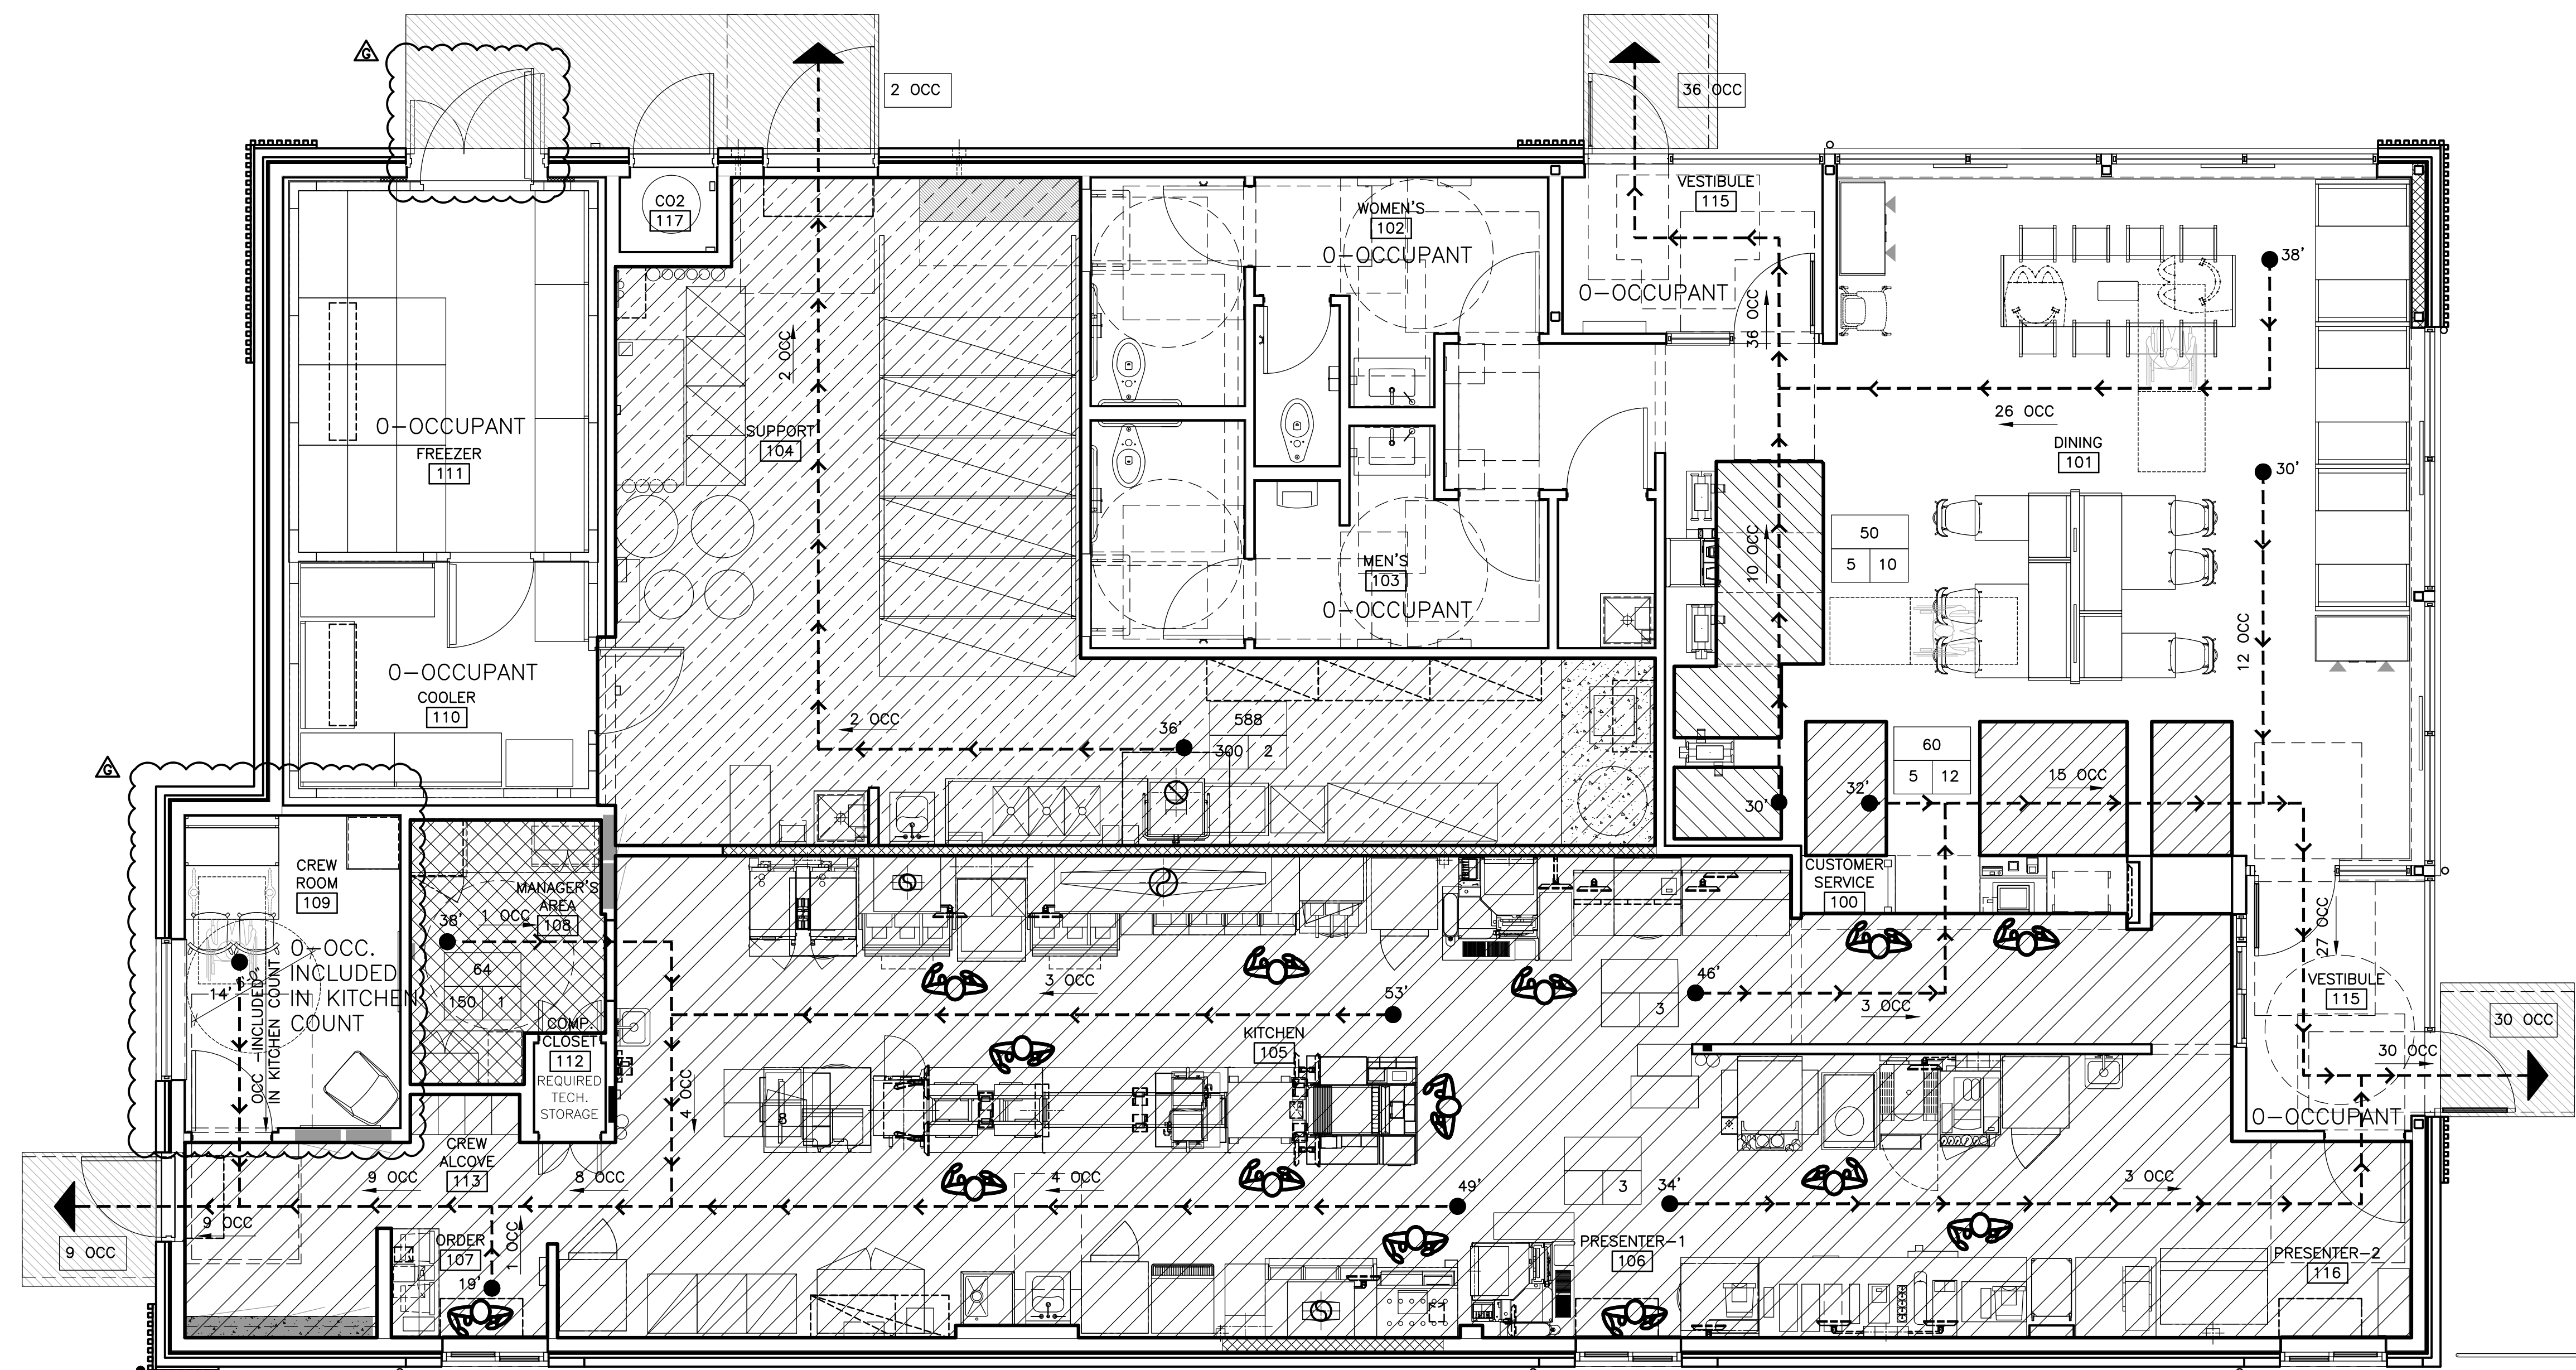

NORTH 

OCCUPANCY
COUNT LEGEND:

OCCUPANCY COUNT LEGEND:	
FUNCTION OF SPACE	
ACCESSORY STORAGE AREAS, MECHANICAL EQUIPMENT ROOM	
ASSEMBLY WITH FIXED SEATS	SEE PLAN
ASSEMBLY W/OUT FIXED SEATS STANDING SPACE	
BUSINESS AREAS	
KITCHENS, COMMERCIAL	

5. SPECIAL INSPECTIONS IN ACCORDANCE WITH SECTION 1704 OF THE INTERNATIONAL BUILDING CODE:


a. List of applicable types of work which require Special Inspection per KCBRC Section 18-22, IBC Section 1704, and Chapter Two of the CPD Special Inspections Manual:

- | | | | |
|-------------------------------------|--|-------------------------------------|--|
| ☒ | Placement of Reinforced Concrete | ☐ | Erection of Precast Concrete |
| ☒ | Testing of Reinforced Concrete | ☒ | Structural Welding |
| ☒ | Placement Reinforcing Steel | ☒ | High Strength Bolting |
| ☐ | Prestressing Concrete | ☒ | Steel Frame Inspection |
| ☒ | Bolts installed in Concrete | ☒ | Inspection of Structural Steel AISC Certified Fabricator |
| ☒ | Verification of Soils | ☐ | Inspection of Metal Building Fabricator |
| ☒ | Excavation and Filling | ☐ | Sprayed Fire Resistant Materials |
| ☐ | Drilled Piers or Piles | ☒ | Structural Masonry |
| ☐ | Aggregate Piers | ☐ | Temporary Shoring |
| ☐ | Earth Retaining Structure | ☐ | EIFS Insulation/Finish System |
| ☐ | Detention Basin | ☐ | Smoke Control System |
| ☐ | Inspection of Precast Fabricator | ☐ | Seismic Resistance |
| ☐ | Firestopping | ☒ | Post-Installed Anchors |
| ☐ | Mastic and Intumescent Fire Resistive Coatings | ☐ | Other_____ |


- b. Submit a letter from the Special Inspection Agency hired by the owner accepting responsibility for each applicable item.
- c. List approved fabricators (if any) for specific types of work.
- d. For smoke control systems, submit system documentation including the design requirements (IBC 909.2), rational analysis (IBC 909.4), and acceptance testing procedures and methods (IBC 909.3, 909.18).

Kansas City, Missouri
City Planning & Development
Commercial Construction Permit Checklist Information bulletin no. 110 -Part C

[illegible]

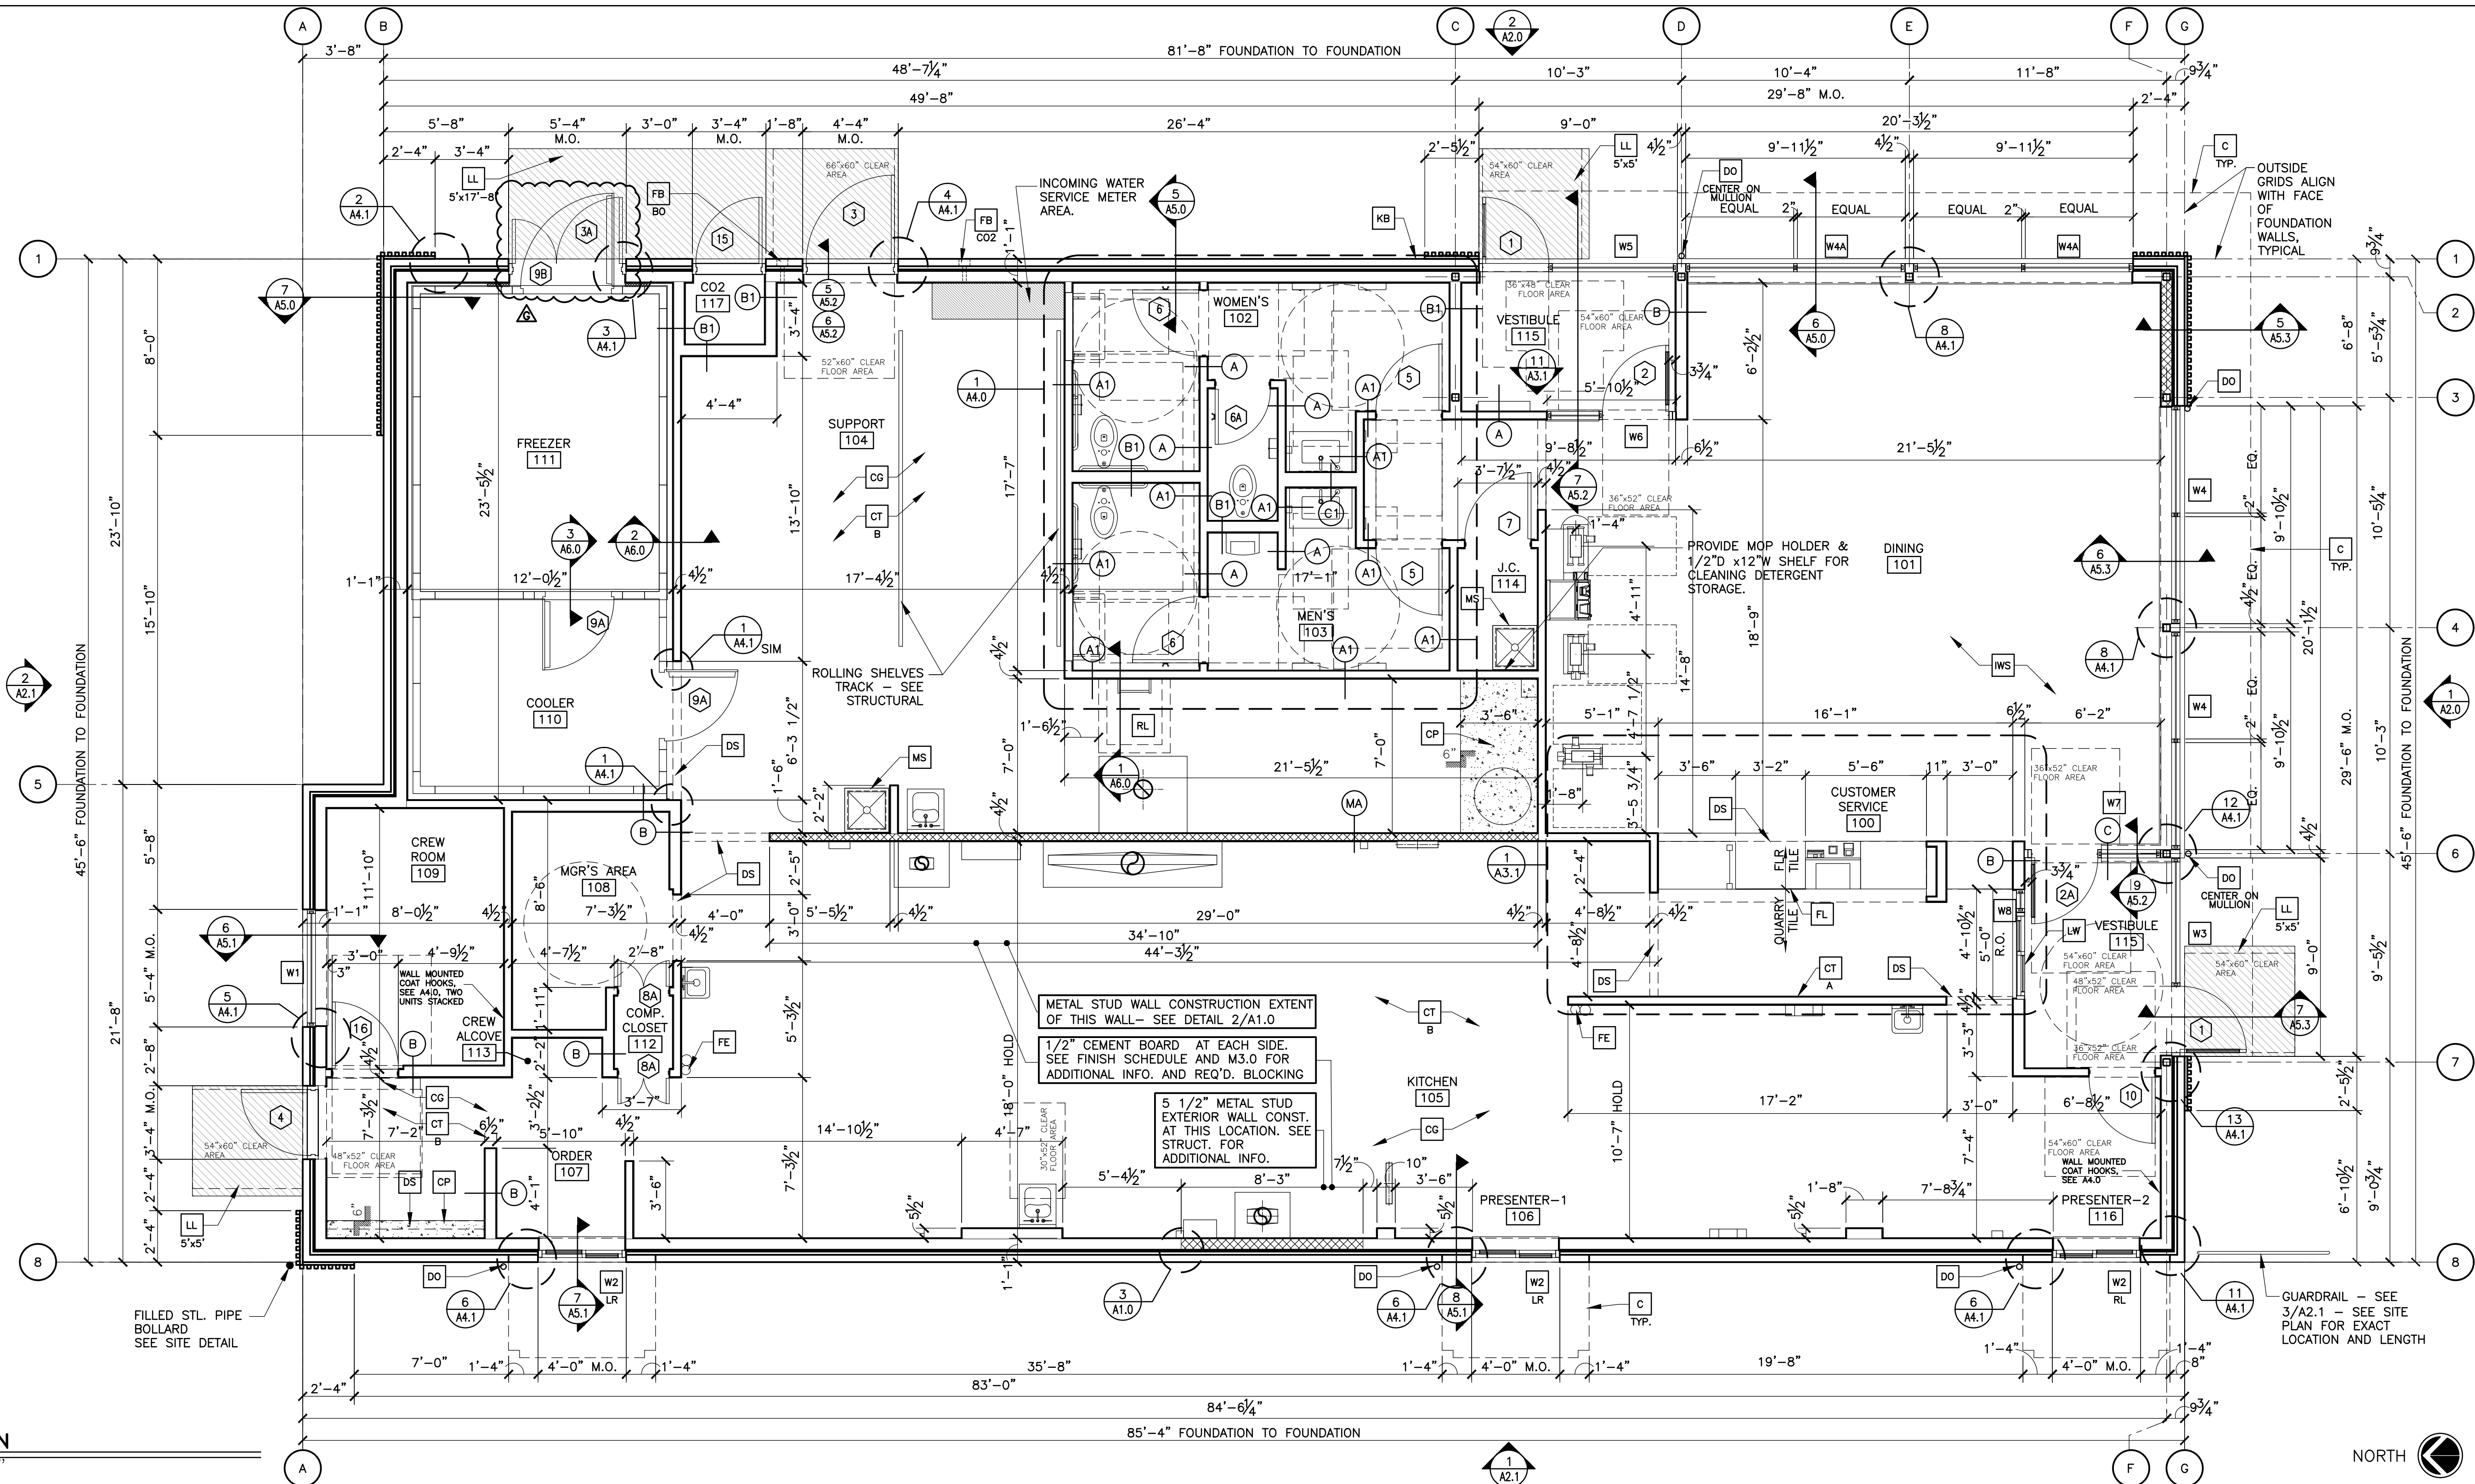

1 FLOOR PLAN
1/4"=1'-0"

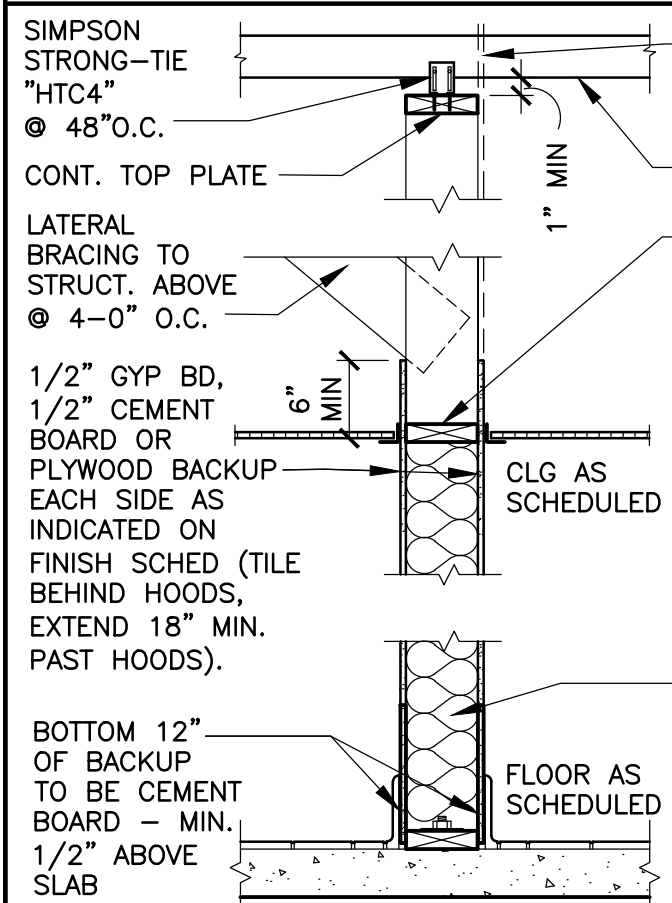


2 INTERIOR PARTITION
3/4"=1'-0"

EXTEND GYP. BOARD ON ONE SIDE TO UNDERSIDE OF ROOF FOR DRAFTSTOP WHERE SHOWN ON A1.2 PLAN BY STRUCT. MEMBER OR STUD SPANNING BOTTOM CHORD @ 4'-0" O.C. CONT. TOP PLATE LATERAL BRACING TO STRUCT. ABOVE @ 4'-0" O.C. 1/2" GYP BD, 1/2" CEMENT BOARD OR PLYWOOD BACKUP EACH SIDE AS INDICATED ON FINISH SCHED (TILE BEHIND HOODS, EXTEND 18" MIN. PAST HOODS). BOTTOM 12" OF BACKUP TO BE CEMENT BOARD - MIN. 1/2" ABOVE SLAB

METAL STUD PARTITION TYPE: "MA" = 3 5/8" SPACING: 16" O.C. LOAD BEARING: 18 NON-LOAD BEARING: 20

WOOD STUD PARTITION TYPE: ALL PARTITIONS TYPE 'A' UNLESS NOTED OTHERWISE "A" = 2x4 "A1" = 2x4 W/ SOUND BATT INS. "B" = 2x6 "B1" = 2x6 W/ SOUND BATT INS. "C" = 2x8 "C1" = 2x8 W/ SOUND BATT INS. *EQUIVALENT LIGHT GAUGE METAL STUDS ALSO ACCEPTABLE STUD SPACING: 16" O.C.

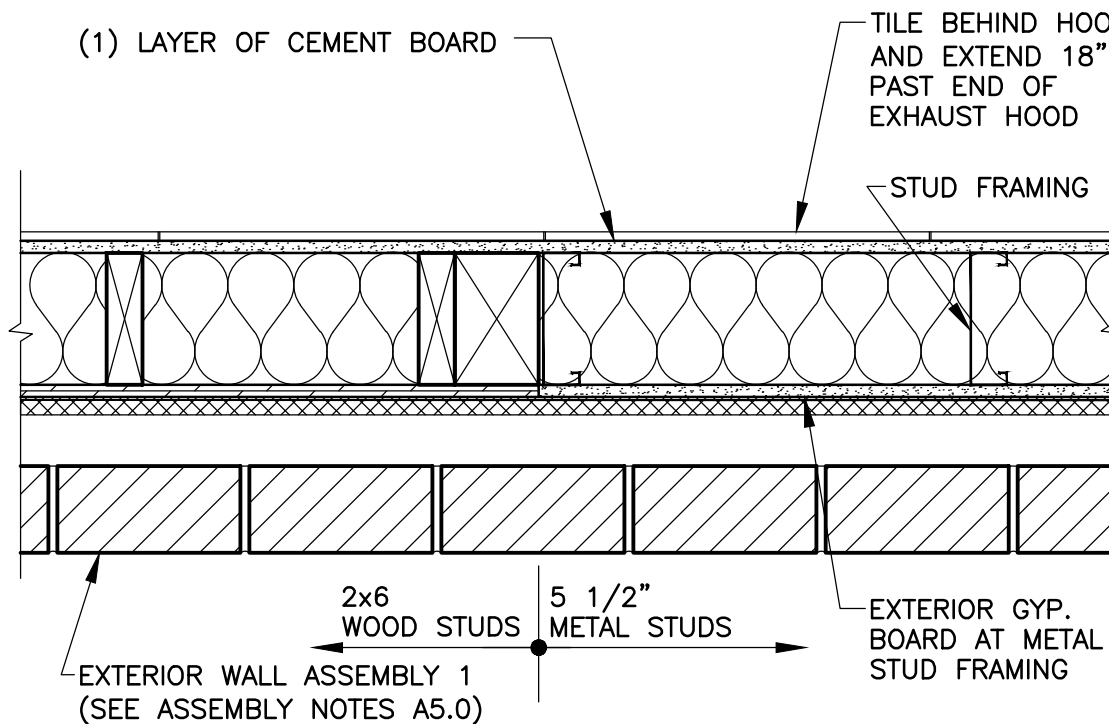

3 TRANSITION DETAIL
1 1/2"=1'-0"

KEY NOTES

- ALUMINUM CANOPY SYSTEM ABOVE - SEE 4/A5.0 FOR NOTES - SEE ROOF PLAN FOR DIMENSIONS, SEE ELEVATION FOR COLORS
- G.C. TO PROVIDE 4"x4"x5'-0" HIGH STAINLESS STEEL CORNER GUARDS AT ALL EXPOSED LOCATIONS IN KITCHEN/SUPPORT AREA. CORNER GUARDS TO START AT FINISH FLOOR. ATTACH WITH WOOD SCREWS INTO WOOD BLOCKING BULLNOSE COVE BASE WHERE TILE MEETS STAINLESS STEEL CORNER
- CONCRETE EQMT PAD - VERIFY SIZE W/ EQUIPMENT MANUFACTURER - SEE STRUCTURAL - SEE DETAIL 5/A6.0 FOR OPTIONAL TILE AT RAISED SLAB
- WALL FINISH: PER DECOR PORTFOLIO. SEE SHEET A3.1 AND A6.1 FOR FINISH INFORMATION.
- WALL TILE: CROSSVILLE - COLOR BY NUMBERS COLOR: AFTERNOON SPRAY, SIZE: 4"x12", PATTERN: STACKED BOND GROUT: MAPEI O2 PEWTER - JOINT TO BE 1/8" MAX. USE THIS TILE WHEN HIGH LRV IS REQUIRED COORDINATE WITH McDONALD'S AREA CONSTRUCTION MANAGER
- DOWNSPOUT CONNECTED TO CANOPY SYSTEM. SEE ELEVATIONS. COORDINATE CONNECTION WITH CIVIL.
- DROPPED SOFFIT ABOVE - SEE REFLECTED CEILING PLAN
- DECOR PORTFOLIO SPECIFIC ELEMENT - SEE FINISH SCHEDULE
- CO2 FILL BOX (EQUIPMENT SCHEDULE ITEM 49.00)
- OPTIONAL BULK OIL FILL BOX (EQPM SCHEDULE ITEM 700.18) CONFIRM USE WITH McDONALD'S AREA CONSTRUCTION MANAGER

- PORTABLE FIRE EXTINGUISHERS SHALL BE PROVIDED PER NFPA 10-2018 (IFC-2018 § 906.1; 906.2). SEE K1.0, K2.0, AND K2.1 FOR MORE INFORMATION.
- FLOOR LINE - CHANGE IN MATERIAL - SEE FINISH SCHEDULE
- FIBERGLASS REINFORCED PLASTIC (FRP) - PANOLAM, GRAY SMOOTH, CLASS A, 075. REFER TO ROOM FINISH SCHEDULE SHEET A6.1 FOR INSTALLATION LOCATIONS. FOR ORDERING, CONTACT KIMBERLY LAWSON Kimberly.Lawson@panolam.com 1-866-925-4377
- A KNOX BOX SHALL BE PROVIDED NEAR THE MAIN ENTRANCE TO THE BUILDING (IFC-2018 § 506.1). SEE GENERAL NOTE 10.
- INTERIOR WAYFINDING SIGNAGE @ AMENITY STATION - ADA ASSISTANCE SIGNAGE - SEE DECOR FOR LOCATION
- LEVEL LANDING @ EXT. DOOR W/ MAX. 2% RUNNING/CROSS SLOPE AWAY FROM BUILDING
- SIZE OF LANDING
- LATE-NIGHT WINDOW (OPTIONAL) BY READYACCESS, MANUAL OPEN/SELF CLOSE. SEE SHEET A6.0 FOR NOTES
- MOP SINK - SEE DETAIL 8/A6.1 AND PLUMBING DRAWINGS.
- ROOF ACCESS LADDER W/HATCH ABOVE SEE STRUCTURAL FRAMING PLAN FOR LOCATING DIMENSIONS
- EXTERIOR WINDOW ASSEMBLY - SEE A2.0, A2.1 & 4/A5.0 FOR ADDITIONAL NOTES



SYMBOL LEGEND

- PARTITION TYPE TAG SEE 2/A1.0
- DOOR TAG - SEE DOOR SCHEDULE ON A6.0
- KEY NOTE

GENERAL NOTES

- EXTERIOR DIMENSIONS ARE TO COLUMN REFERENCE LINES AND EXTERIOR FACE OF FINISH UNLESS OTHERWISE NOTED. INTERIOR DIMENSIONS ARE TO FACE OF INTERIOR WALL BOARD UNLESS OTHERWISE NOTED.
- SEE 4/A5.0 FOR EXTERIOR WALL ASSEMBLY TYPES. SEE 2/A1.0 FOR INTERIOR PARTITION TYPES. INTERIOR PARTITIONS ARE TYPE 'A' UNLESS NOTED OTHERWISE.
- SEE EXTERIOR ELEVATIONS FOR WINDOW TYPES
- SEE SHEET A6.0 FOR DOOR SCHEDULE AND A6.1 FOR ROOM FINISH SCHEDULE.
- SEE SITE PLAN FOR SIDEWALKS, RAMPS, ETC.
- GC TO PROVIDE ADA SIGNAGE PACKAGE AND INSTALL SIGNS AT LOCATIONS AND POSITIONS INDICATED IN PACKAGE OR AS REQUIRED BY LOCAL CODES. SIGNAGE PACKAGE SUPPLIED BY: FRANKES/S2K 1-800-423-5247 www.frankesupply.com email: fs-frankesupply.us@franke.com
- MAXIMUM OCCUPANCY SIGN TO BE POSTED PER LOCAL CODE. SIGN FURNISHED AND INSTALLED BY GENERAL CONTRACTOR.
- ALL HANDSINK LOCATIONS SHALL HAVE CEMENT BOARD BACKING 48" IN HEIGHT A.F.F. GC TO COORDINATE ALL REQUIRED BLOCKING FOR WALL HUNG EQUIPMENT, SHELVES, ETC. FOR PROPER INSTALLATION HEIGHTS.
- KNOX BOX TO BE INSTALLED PER LOCAL CODE AS REQUIRED. MODEL AND LOCATION TO BE COORDINATED WITH FIRE MARSHALL.
- DASHED LINES @ DOORS, RESTROOMS, & FIXTURES REPRESENT CLEAR FLOOR MANEUVERING CLEARANCES AS REQUIRED BY THE ACCESSIBILITY CODE. CLEARANCES MUST BE MAINTAINED WITHOUT EXCEPTION. IF CONDITIONS PREVENT ANY CLEAR FLOOR SPACE FROM BEING MAINTAINED, CONTACT THE ARCHITECT FOR RESOLUTION.

REVISION	DATE	DESCRIPTION
1	12/23/25	DECOR
2	09/26/25	QTY CMNTS.
3	08/04/25	QTY CMNTS.
4	07/11/25	QTY CMNTS.
5	02/26/25	PERMIT SET
6	12/06/24	910 SET
7		
8		
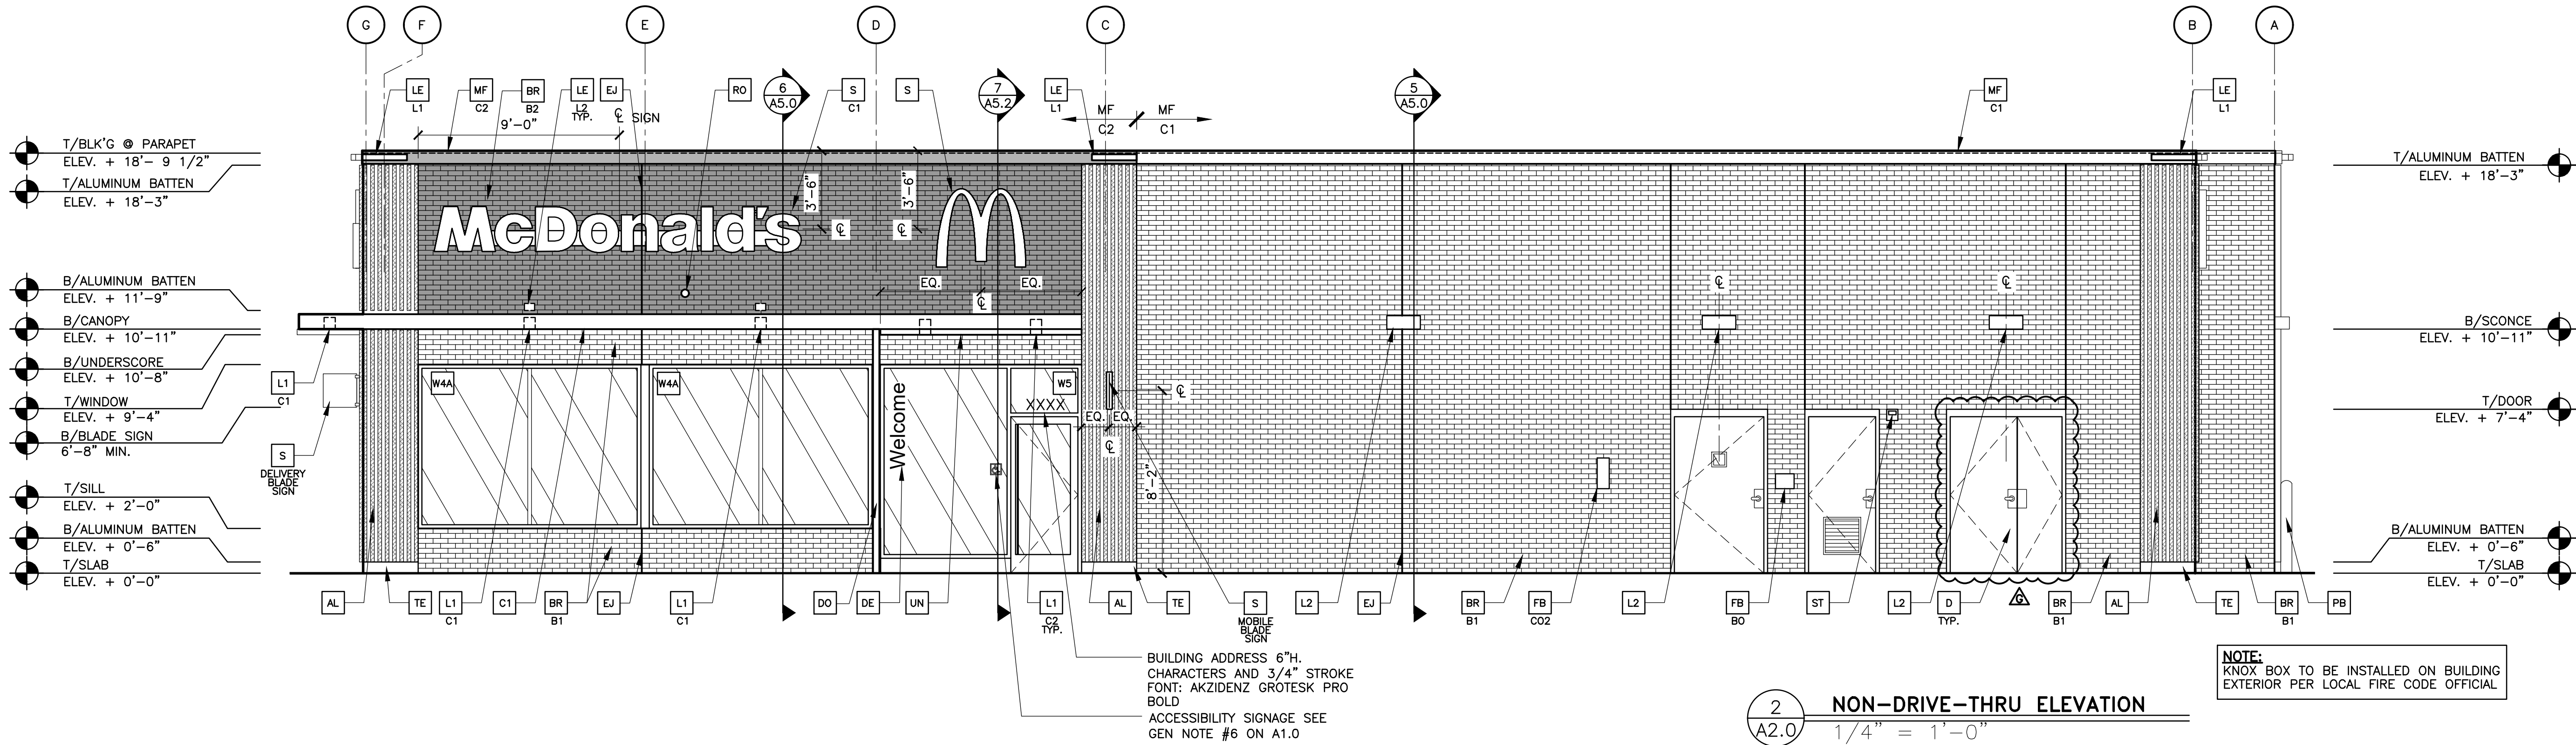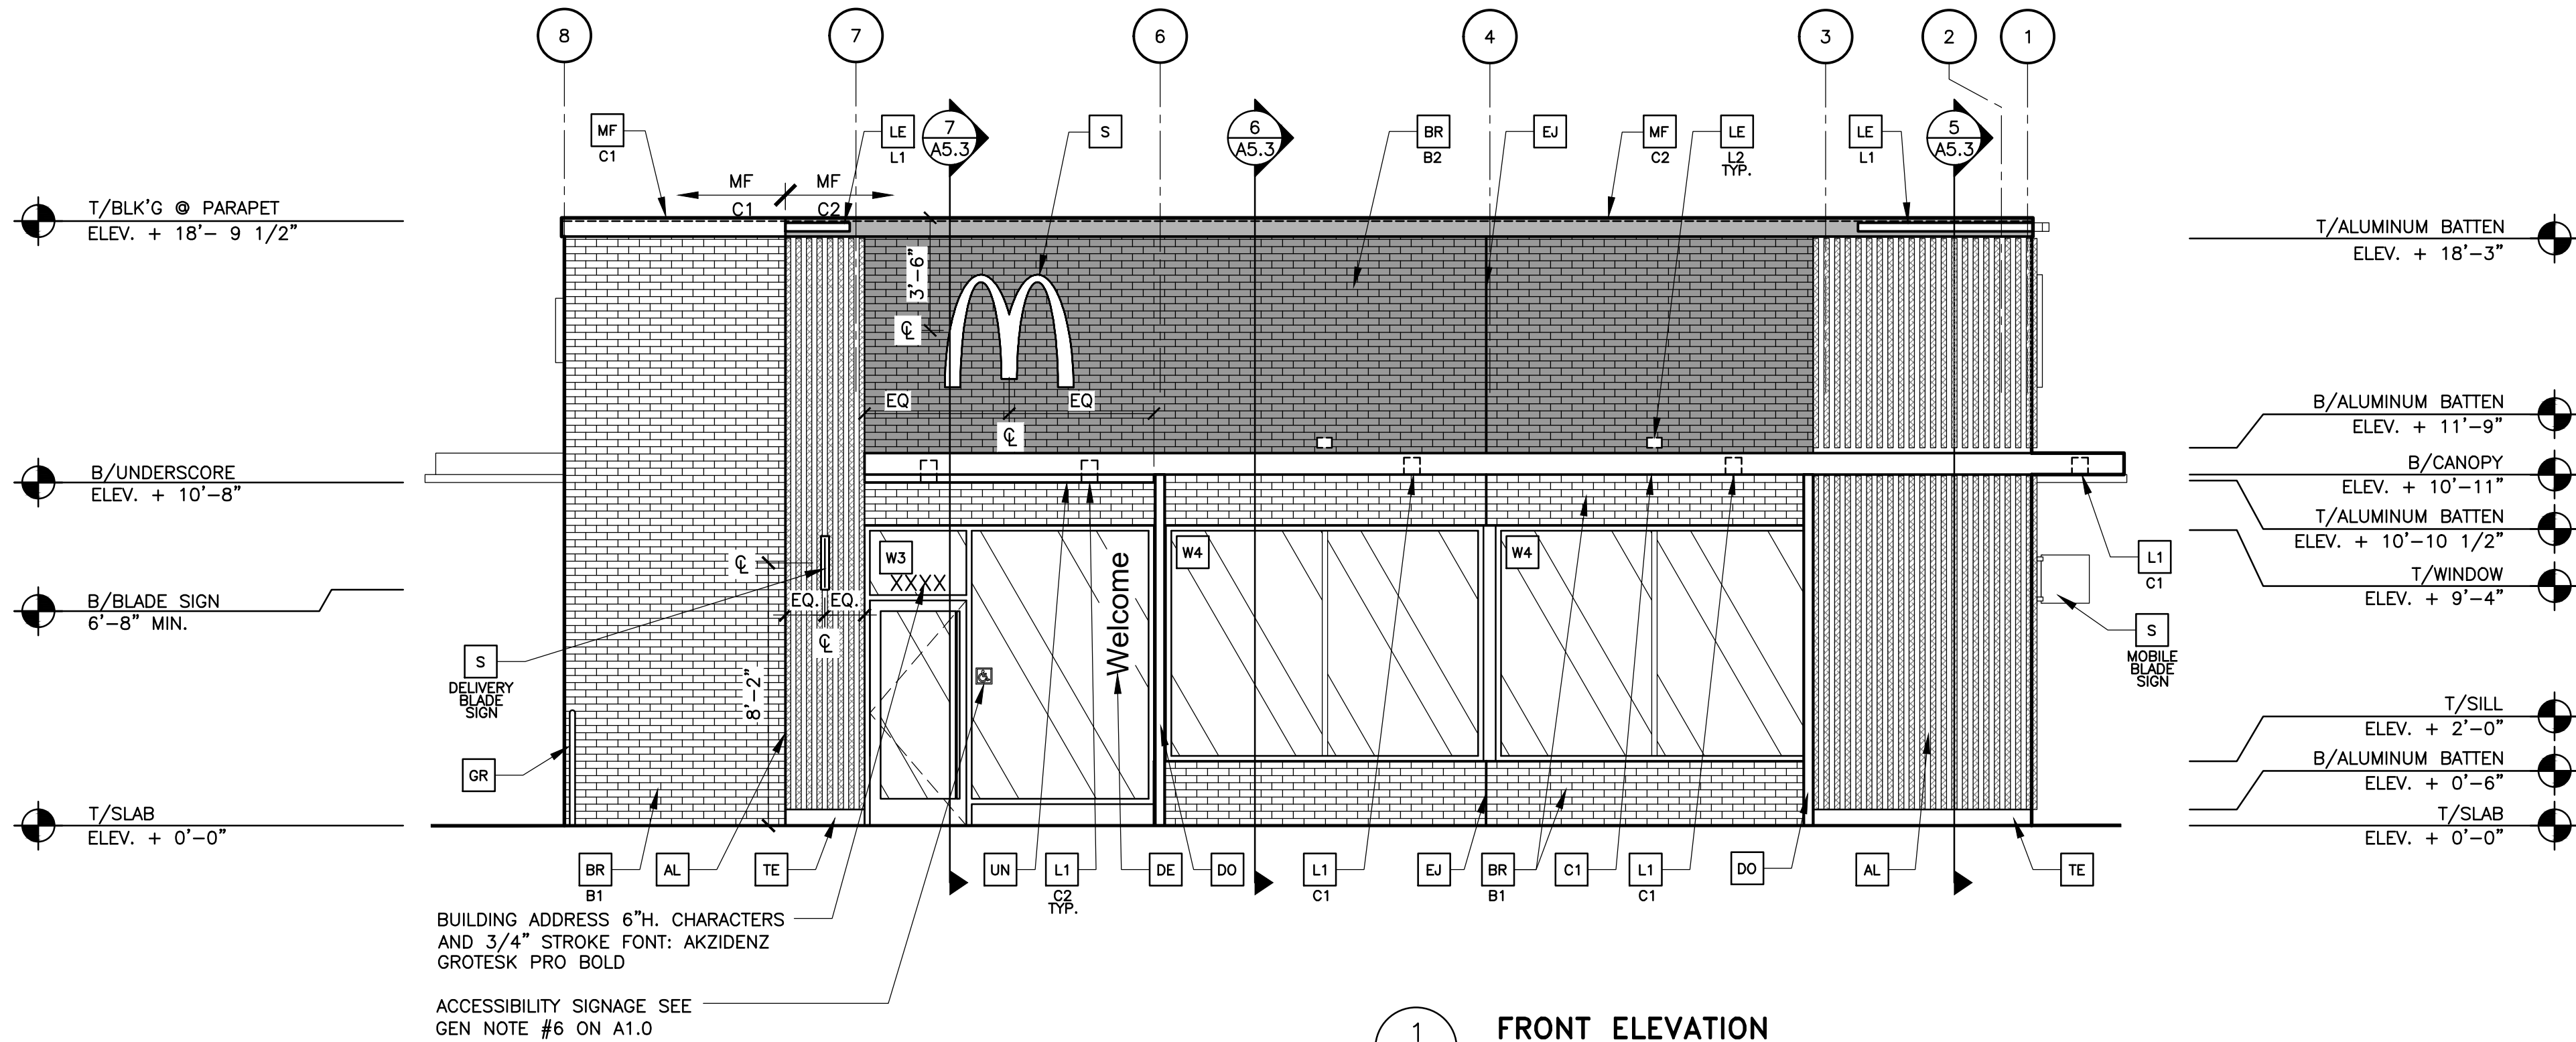

KEY NOTES:

- AL ALUMINUM BATTEN SYSTEM
SIZE: 2"x2" PROFILE
COLOR: WOOD GRAIN, BACKRAIL UNFINISHED, ENDCAP PAINTED TO MATCH SUBSTRATE, 1/2" EXTERIOR HIGH DENSITY OVERLAY (HDO) PLYWOOD, BB, GROUP 1, HDO BOTH FACES, APA TRADEMARKED, COARSE GRIT SAND SURFACES PRIOR TO PRIMING, PRIME AND PAINT BOTH SIDES AND ALL EDGES PRIOR TO INSTALLATION.
SUBSTRATE COLOR: "IRON ORE" SW 7069 BY SHERWIN WILLIAMS
- BR MODULAR FACE BRICK
B1 = "OLD BAILEY QUEEN" BY COLUMBUS BRICK COMPANY
B2 = "MEDIUM IRON SPOT 46" BY ENDICOT
- C1 ALUMINUM CANOPY SYSTEM
COLOR: WHITE
- C2 ALUMINUM CANOPY SYSTEM
COLOR: RAL 7022


- D HOLLOW METAL DOOR
PAINT: MATCH "OLD BAILEY QUEEN" BRICK, CONFIRM COLOR WITH ACM
- DE DECAL BY GRAPHICS SUPPLIER
SURFACE APPLIED, FIELD INSTALLED, PRE CUT, PRE SPACED.
SUPPLIERS:
VOMELA (865) 330-7337, ann.bowen@vomela.com
GFX INTERNATIONAL (847) 543-4600, mcdonaldsdecor@gfxi.com
- DO DOWNSPOUT
3" DOWNSPOUT BY CANOPY SYSTEM MANUFACTURER, COLOR: RAL 7022
COORDINATE WITH CIVIL TO TIE INTO STORM DRAINAGE
- EJ EXPANSION JOINT, SEE DETAIL 7/A4.1
- FB CO2 = BULK CO2 FILL BOX (EQPM SCHEDULE ITEM 49.00)
BO = BULK OIL FILL BOX (EQPM SCHEDULE ITEM 700.18)
- GR GUARD RAIL -SEE SITE PLAN FOR EXACT LOCATION AND LENGTH
PAINT: "IRON ORE" SW 7069 BY SHERWIN WILLIAMS

- L1 RECESSED DOWN LIGHT FIXTURE - SEE ELECTRICAL
C1= COLOR:
C1= WHITE
C2= GOLD
- L2 RADIAL SCONCE LIGHT FIXTURE - SEE ELECTRICAL
COLOR: PLATINUM SILVER
- LE ACCENT LIGHTING - SEE ELECTRICAL
L1= LED LIGHT:
L1 = SUM LED (DOWN ONLY)
L2 = UP ONLY FLOOD FIXTURE
- MF PRE-FAB ANCHOR-TITE METAL FASCIA
C1= COLOR:
C1= WEATHERED ZINC
C2= RAL 7022
- PB PIPE BOLLARD - PAINTED YELLOW

- PT (RMHC) COIN COLLECTOR
MODEL: #WPT STD
CALL 1-888-743-7435 TO ORDER
- RO ROOF DRAIN OVERFLOW PIPE PAINT TO MATCH SURROUNDING MATERIAL
- S McDONALD'S SIGNAGE BY OTHERS - UNDER SEPARATE PERMIT.
C1= COLOR:
C1= WEATHERED ZINC RACEWAY
C2= RAL 7022 RACEWAY
- ST CO2 STROBE/ALARM. SEE MECHANICAL DRAWINGS FOR SPECIFICATION.
- TE TRU EXTERIOR 1"x6" TRIM, PAINTED ON SITE
COLOR: "IRON ORE" SW 7069 BY SHERWIN WILLIAMS
- UN METAL UNDERSCORE
COLOR: GOLD

- W# EXTERIOR WINDOW ASSEMBLY - TEMPERED GLASS
COLOR: DARK BRONZE
SEE SHEET A6.0
- W2 DRIVE-THRU WINDOW BY READY ACCESS
MODEL: 600 SERIES, 36" SERVICE HEIGHT WITH TRANSOM, MANUAL
OPEN: ELECTRONIC RELEASE
COLOR: DEEP BRONZE
SLIDE DIRECTION: RL = RIGHT TO LEFT
LR = LEFT TO RIGHT

NSK-43016		SITE ADDRESS		8650 N. Indiana Avenue, Kansas City, MO 64156		RF# 24247	
L/C: 024-1306.00.6							
A2.0		ELEVATIONS		024-1306.00.6			
TITLE		2024 STANDARD BUILDING – BB20		4584—WOOD/WOOD		DESCRIPTION	
SHEET NO.		AL		STD ISSUE DATE		2024 05	
DRAWN BY		AL		REVIEWED BY		KO	
WOOD BEARING WALLS W/BRICK EXTERIOR FINISH & C1		WOOD TRUSS ROOF FRAMING		E.I.F.S./BATTEN/BRICK EXTERIOR FINISH		DATE ISSUED	
2024 05		2024 05		2024 05		2024 05	
2024 05		2024 05		2024 05		2024 05	
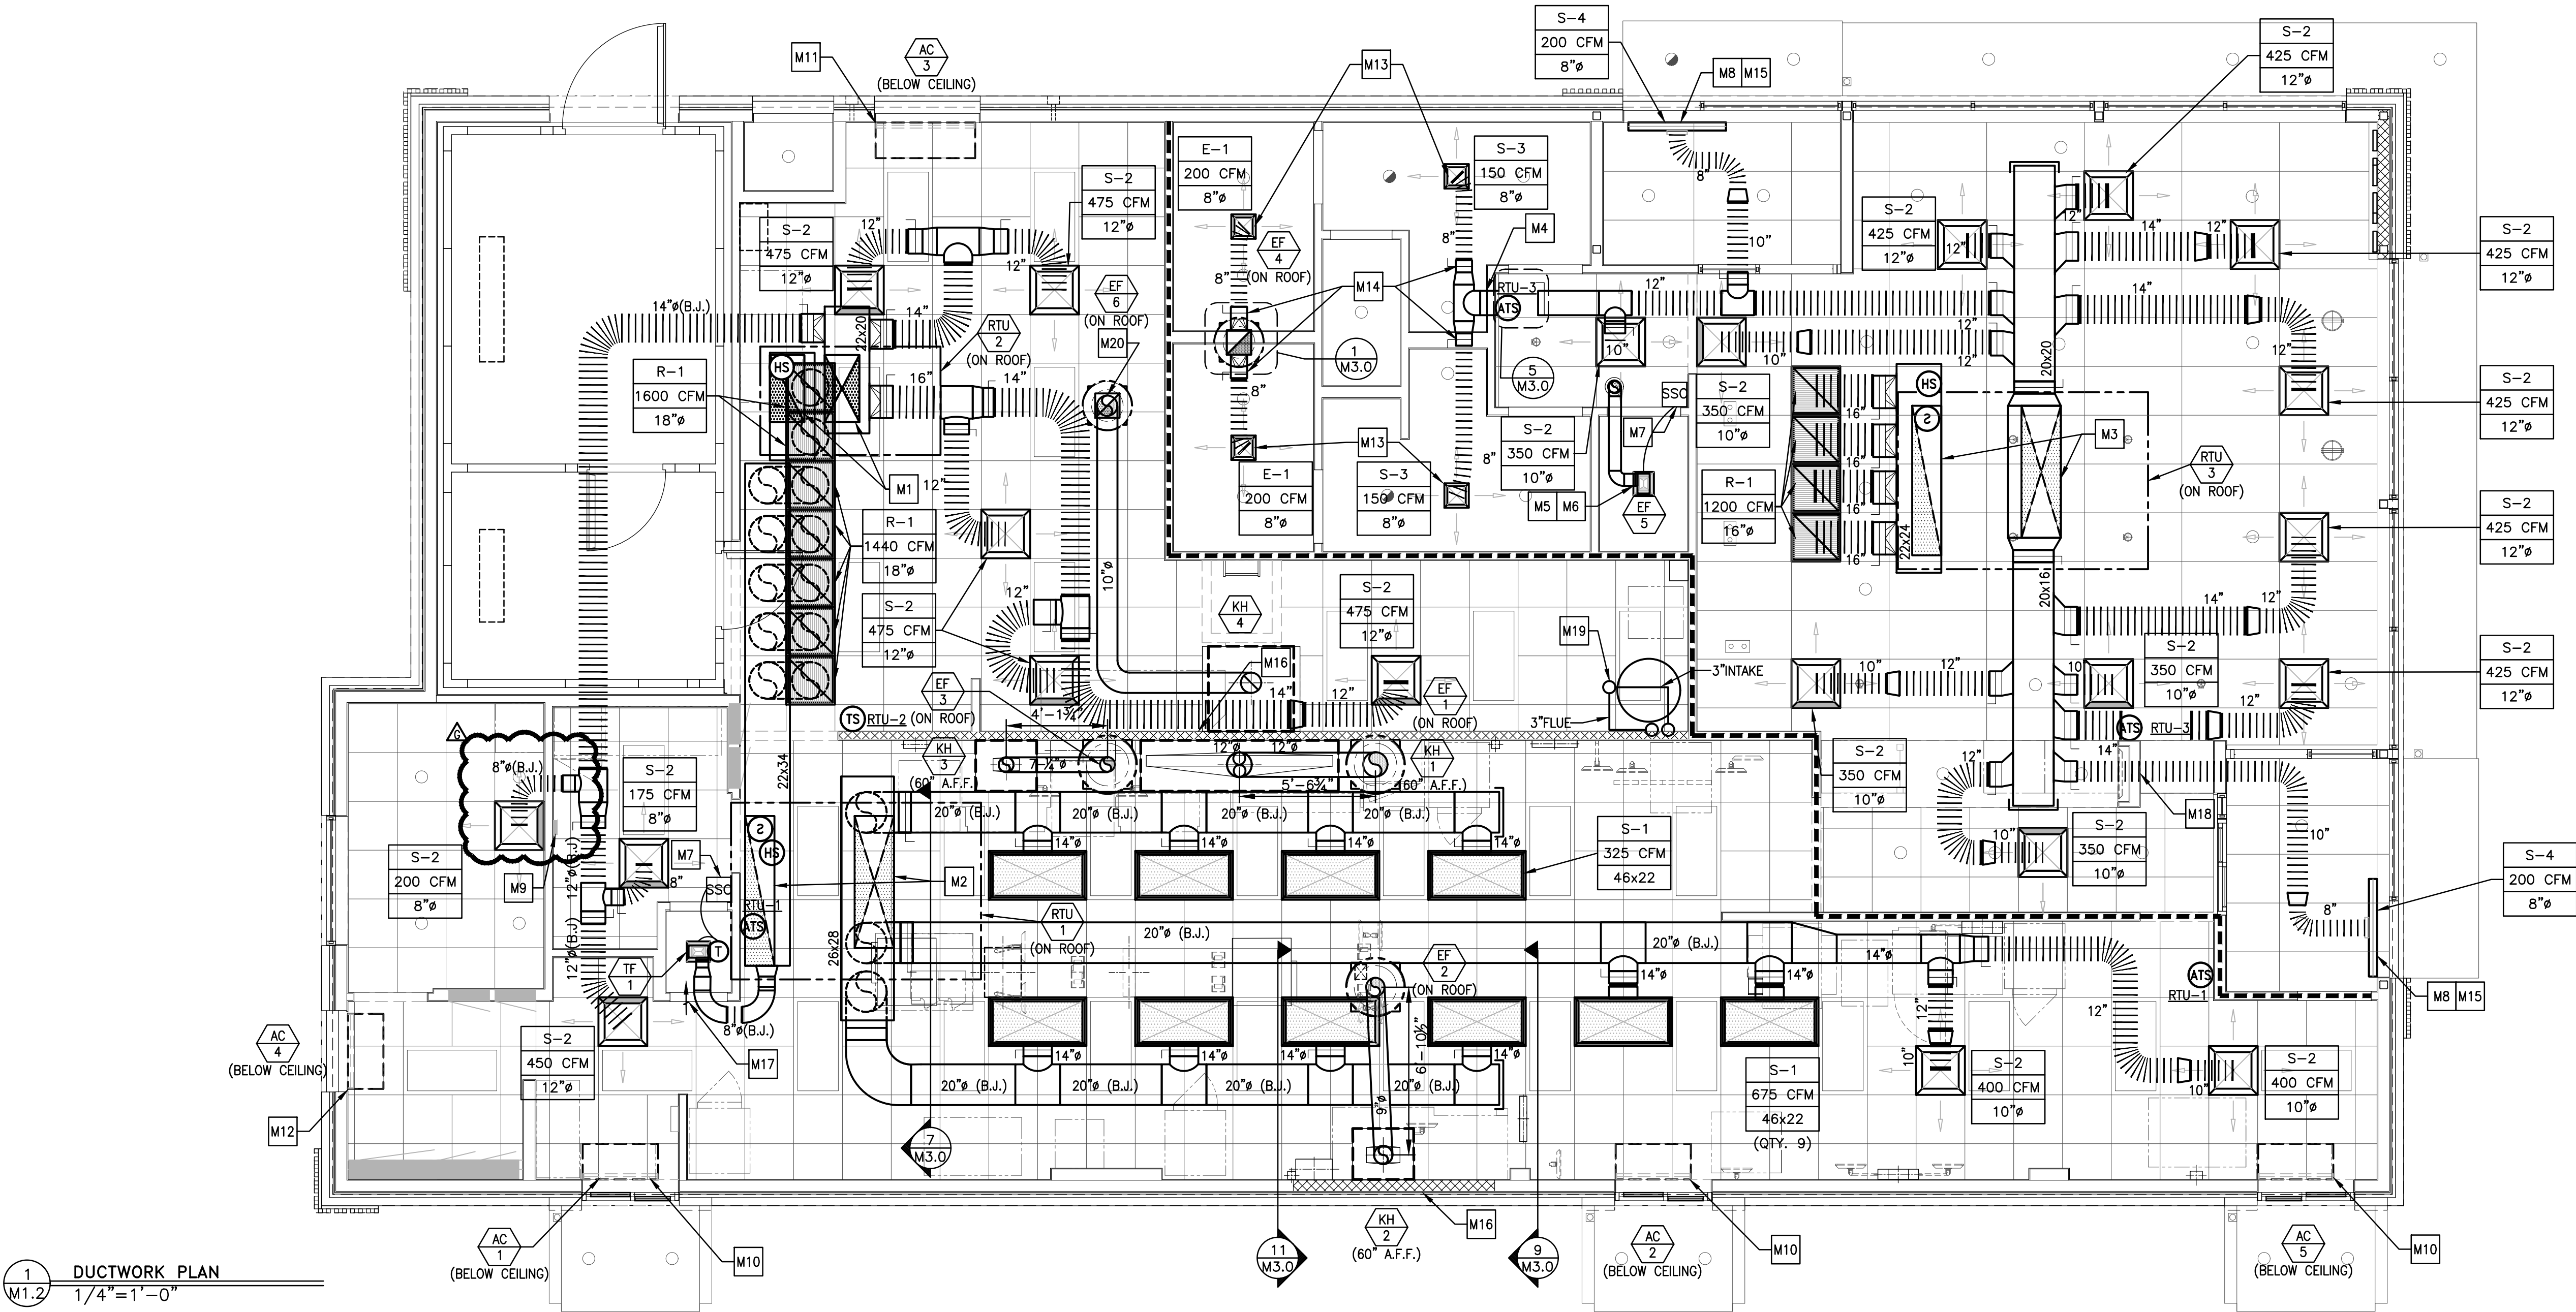

1 DUCTWORK PLAN
M1.2 1/4"=1'-0"

DRAWING NOTES

- ALL DUCTWORK SHALL BE RUN BETWEEN OR THROUGH THE JOISTS UNLESS NOTED OTHERWISE. DUCTWORK DESIGNATED WITH (B.J.) SHALL BE RUN BELOW THE JOISTS.
- DUCT SIZES SHOWN ARE INTERNAL FREE AREA DIMENSIONS UNLESS NOTED OTHERWISE.
- ALL SHEET METAL DUCTWORK SHALL BE EXTERNALLY INSULATED. INSULATION IS NOT SHOWN FOR CLARITY. SEE MECHANICAL NOTES FOR INSULATION REQUIREMENTS.
- CARBON STEEL KITCHEN EXHAUST DUCTWORK SHALL BE EXTERNALLY INSULATED. INSULATION NOT SHOWN FOR CLARITY. SEE MECHANICAL NOTES AND DETAILS FOR INSULATION REQUIREMENTS.
- RETURN AIRFLOW VOLUME SHOWN ON PLAN IS FOR DUCTWORK SIZING PURPOSES WHEN THE UNIT IS IN RECIRCULATION (UNOCCUPIED) MODE.
- DIFFUSERS IN DINING ROOM ARE SPECIFIC TO THE DECOR PLAN SHOWN. DIFFERENT CEILING LAYOUTS MAY REQUIRE A DIFFERENT DIFFUSER TYPES, QUANTITIES, LOCATIONS AND FINISHES/COLORS.
- NO DIFFUSERS OR GRILLES TO BE INSTALLED ABOVE KIOSKS TO AVOID CONFLICTS WITH KIOSK'S CEILING PENETRATIONS FOR CONDUITS

KEYED NOTES

- M1 17x33 SUPPLY AND 17x33 RETURN DUCT DROPS FROM ROOFTOP UNIT (RTU-2)
- M2 19X65 SUPPLY AND 15X73.5 RETURN DUCT DROPS FROM ROOFTOP UNIT (RTU-1)
- M3 19X65 SUPPLY AND 15X73.5 RETURN DUCT DROPS FROM ROOFTOP UNIT (RTU-3)
- M4 PROVIDE SHEET METAL DUCT AT ALL DRAFTSTOP WALL PENETRATIONS (TYP.) (WHERE REQUIRED BY CODE.)
- M5 6"Ø ALUMINUM DUCT FROM EXHAUST FAN UP THROUGH ROOF
- M6 EXTERNALLY INSULATE EXHAUST DUCT FROM FAN TO ROOF PENETRATION
- M7 STEADY STATE SPEED CONTROLLER FOR CEILING MOUNTED EXHAUST FAN. STEADY STATE SPEED CONTROLLER SHALL BE INSTALLED OVER SUSPENDED CEILING FOR ACCESS. DO NOT INSTALL OVER AREAS WITH DRYWALL CEILINGS.
- M8 SET DIFFUSER'S (S-4) OUTER SLOT FOR VERTICAL AIR THROW PATTERN AND INNER SLOT FOR HORIZONTAL THROW PATTERN (TYP.)
- M9 BUILDING AUTOMATION SYSTEM LOCATION. SEE LIGHTING CONTROL DETAILS ON SHEET E4.1.
- M10 MOUNT AIR CURTAIN TIGHT TO CEILING
- M11 MOUNT AIR CURTAIN WITH BOTTOM OF UNIT AT TOP OF DOOR FRAME
- M12 MOUNT AIR CURTAIN WITH BOTTOM OF UNIT ABOVE DOOR FRAME AND TOP OF SWITCHGEAR TO MEET 3'-0" MINIMUM SWITCHGEAR'S CLEARANCE REQUIREMENT
- M13 FOR DIFFUSERS INSTALLED IN DRYWALL CEILINGS, VOLUME DAMPER IS INTEGRAL TO DIFFUSER AND ADJUSTABLE AT FACE OF DIFFUSER (SEE NOTE 18 UNDER "VENTILATION SYSTEMS" ON DRAWING M4.0 AND AIR DEVICE SCHEDULE ON DRAWING M4.1)
- M14 FOR DIFFUSERS INSTALLED IN DRYWALL CEILINGS, INSTALL HIGH-EFFICIENCY TAKE-OFFS WITH VOLUME DAMPER IN FULL-OPEN POSITION TO FACILITATE BALANCING AT FACE OF DIFFUSER.
- M15 GENERAL CONTRACTOR SHALL PROVIDE ADDITIONAL T-BAR FRAME TO PROPERLY LOCATE DIFFUSER AS SHOWN. AIR STREAM FROM DIFFUSER SHALL COVER ENTIRE DOOR OPENING.
- M16 NONCOMBUSTIBLE WALL CONSTRUCTION BEHIND TYPE I KITCHEN HOODS. REFER TO SHEET A1.0 FOR MORE INFORMATION.
- M17 ONE INCH DOOR UNDERCUT TRANSFER AIR TO CLOSET (100 CFM)
- M18 MECHANICAL CONTRACTOR TO PROVIDE 4x12 LOUVERED RETURN AIR BEHIND EACH RECESSED MENU BOARD. SEE ARCHITECTURAL PLANS, DETAIL 14/A3.1. AND AIR DEVICE SCHEDULE (R-2) ON SHEET M4.1.

2012 IMC SECTION 403.3 - VENTILATION SCHEDULE

UNIT	AREA SERVED	AREA FT² (A2)	CFM/PERSON (Rp)	CFM/FT² (Ra)	PEOPLE OR PEOPLE/1000 FT² (Pz)	UNCORRECTED REQUIRED O/A CFM (Vbz)	E _z *	E _v **	REQUIRED O/A CFM (Vot)***	ACTUAL O/A CFM	REQUIRED EXHAUST CFM	ACTUAL EXHAUST CFM
RTU-1	PRESENTER	267	5	0.06	1	21	0.8	0.98	-	-	-	-
	KITCHEN	732	7.5	0.18	13	-	0.8					
						250						
RTU-2	SUPPORT	569	0	0.12	2	68	0.8	0.84	-	-	-	-
	MANAGER'S OFFICE	59	5	0.06	0	4	0.8					
	CREW ROOM	96	5	0.06	0	6	0.8					
	ORDER	133	5	0.06	1	13	0.8					
RTU-3						91		0.91	108	800	-	-
	DINING	872	7.5	0.18	54	562	0.8					
	VESTIBULE 1	62	0	0.06	0	4	0.8					
	VESTIBULE 2	61	0	0.06	0	4	0.8					
	WOMEN'S	136	0	0.06	0	8	0.8					
EF-1, 2 & 3	MEN'S	121	0	0.06	0	7	0.8	-	643	1200	-	-
						585						
	KITCHEN	732	-	0.7	-	-	-					
	WOMEN'S	136	-	-	-	-	-					
	MEN'S	121	-	-	-	-	-					
EF-4	JANITOR'S	20	-	-	-	-	-	-	-	-	100	200
	WAREWASHER	-	-	-	-	-	-					
EF-5								-	-	-	100	200
EF-6								-	-	-	75	-
EF-6								-	-	-	400	600
EF-6								-	-	-	1112	3480

* Zone Air Distribution Effectiveness Based on ASHRAE 62.1 Table 6.2 for Ceiling Supply of Warm Air 15°F or More Above Space Temperature and Ceiling Return (IMC Table 403.3.1.2)

** Ventilation System Efficiency Based on ASHRAE 62.1 Table 6.3 and Section 6.2.5 (IMC Section 403.3.2.3 M2)

*** Corrected Required O/A Intake Required for System Calculated Based on ASHRAE 62.1 Section 6.2 (IMC Section 403.3)

- M19 PROVIDE AIR INTAKE AND FLUE EXHAUST PER MANUFACTURER'S INSTALLATION MANUAL. AIR INTAKE AND FLUE EXHAUST TO COMBINE WITH CONCENTRIC VENT KIT. REFER TO 6/P3.0 FOR FURTHER DETAILS.
- M20 10" TYPE 304 STAINLESS STEEL DUCT FROM TYPE II EXHAUST HOOD UP THROUGH ROOF TO EXHAUST FAN. DUCTWORK SHALL BE PITCHED TOWARDS TYPE II EXHAUST HOOD. EXTERNALLY INSULATE EXHAUST DUCT FROM TYPE II EXHAUST HOOD CONNECTION TO ROOF PENETRATION.

AIR BALANCE SCHEDULE

UNIT	SUPPLY AIR	RETURN AIR	OUTDOOR AIR	EXHAUST AIR	PRESSURE
RTU-1	7200	5570	1630		1630
RTU-2	3200	2400	800		800
RTU-3	5000	3800	1200		1200
EF-1				1350	-1350
EF-2				575	-575
EF-3				480	-480
EF-4				400	-400
EF-5				75	-75
EF-6				600	-600
TOTALS	15400	11770	3630	3480	150

- NOTES:
- BALANCING TOLERANCES ARE AS FOLLOWS:
HOODS: 0% TO +10%
OUTDOOR AIR: 0% TO +10%
SUPPLY AND RETURN AIR DIFFUSERS: -10% TO +10%
TOILET EXHAUST AIR: -10% TO +10%
 - BALANCE ROOFTOP UNIT SUPPLY AND RETURN AIR PRIOR TO TURNING ON EXHAUST FANS.
 - EXHAUST HOODS SHALL BE BALANCED WITH A 4" VANE ANEMOMETER.
 - RTU BLOWER TO RUN CONTINUOUSLY DURING OCCUPIED HOURS. REFER TO SEQUENCE OF OPERATIONS ON M1.0 AND E3.2 FOR HOOD/FAN INTERLOCK DETAILS.
 - EF-6 DOES NOT RUN CONTINUOUSLY - VALUES SHOWN IN AIR BALANCE SCHEDULE REFLECT OPERATIONAL STATE. WHEN EF-6 IS NOT OPERATIONAL, RTU-2 SHALL BE DECREASED BY 600 CFM ACCORDINGLY. REFER TO M1.0 FOR ADDITIONAL DETAILS OF SEQUENCE OF OPERATIONS AND INTERLOCKING REQUIREMENTS.

HEATING SCHEDULE

EQUIPMENT	INPUT (BTU/HR)	OUTPUT (BTU/HR)	REQUIRED HEAT (BTU/HR)
ROOFTOP UNIT (RTU-1)	250,000	202,500	134,219
ROOFTOP UNIT (RTU-2)	120,000	97,200	70,401
ROOFTOP UNIT (RTU-3)	250,000	202,500	121,410
TOTALS	620,000	502,200	326,030

emanuelson-podas
consulting engineers

3801.0075

12/23/25

PREPARED BY:

© 2024 McDonald's Corporation

McDonald's USA, LLC

These drawings and specifications are the confidential and proprietary property of McDonald's USA, LLC and shall not be copied or reproduced without written authorization. In the contract documents were prepared by Emanuelson-Podas, Inc. for use on a different site or at a later time. Use of these drawings for reference or example on another project requires the written consent of Emanuelson-Podas, Inc. Use of these drawings on the contract documents for reuse on another project is not authorized.

DRAWN BY: DMS/HB

STD ISSUE DATE: 2024 05

REVIEWED BY: WLV

DATE ISSUED: 02 26 2025

NSK-43016

L/C: 024-1306

8850 N. Indiana Avenue, Kansas City, MO 64156

REG: 24247

TITLE: 2024 STANDARD BUILDING - BB20

DESCRIPTION: 4584-WOOD/WOOD

WOOD BEARING WALLS W/BRICK EXTERIOR FINISH & CI

WOOD TRUSS ROOF FRAMING

ELFS-/BATEN/BRICK EXTERIOR FINISH

2024-1306.00.G

M1.2

DUCTWORK PLAN

WLV

WLV

WLV

WLV

WLV

WLV

WLV

BY

DECOR

CITY CMWS.

CITY CMWS.

CITY CMWS.

PERMIT SET

BID SET

DATE

DESCRIPTION



SHEET NO.	TITLE	DRAWN BY DJKS/LJB	DATE 2024 05	PREPARED FOR © 2024 McDonald's USA, LLC McDonald's and its affiliates are the confidential and proprietary property of McDonald's USA, LLC and shall not be copied or reproduced without written authorization. The contract documents were prepared for the use of the project and are not to be used for any other project. The drawings are for reference only and are not to be used for any other project. The contract documents for reuse on another project is not authorized.	3801.0075	12/23/25	ep emanuelson-podas consulting engineers	G 12/23/25 DECOR	WLV
	024-1-1306.00.G	2024 STANDARD BUILDING – BB20 4584—WOOD/WOOD	STD ISSUE DATE						
PROJECT	DESCRIPTION	REVIEWED BY WLV	DATE ISSUED 02 26 2025		PE-200400077	12/23/25	Emanuelson-Podas, Inc. 10000 Highway 100 Edina, MN 55439 (952) 930-0350 www.epc-inc.com	REV	BY
	WOOD BEARING WALLS / BRICK EXTERIOR FINISH & CI WOOD TRUSS ROOF FRAMING E.I.F.S./BATTEN/BRICK EXTERIOR FINISH			DATE					


TRASH CORRAL POWER:
3/4"C-4#10 & 1#10 GND TO A
30A-2P AND A 20A-1P CB IN PANEL
AP-2 FOR TRASH COMPACTOR AND WP
GFCI DCO. PROVIDE 30A-2P NF
DISCONNECT FOR TRASH COMPACTOR.
VERIFY EXACT LOCATION AND ALL
REQUIREMENTS OF TRASH CORRAL IN
FIELD.

COMPLETE INSTALLATION OF THE
SECONDARY DETECTOR LOOPS &
C.O.D. CONDUIT FOR CURRENT &
ANY FUTURE D/T EQUIPMENT. IF
SECONDARY D/T IS NOT INSTALLED,
EXTEND INTO LANDSCAPED AREA
BEHIND BUILDING, STUB, & CAP
FOR FUTURE ACCESS.

EXTEND 2" CONDUIT TO
DT CAMERA MOUNTED ON
LIGHT POLE OR OTHER
POLE. COORDINATE
STUB-UP LOCATION WITH
ACM AND DT CAMERA
INSTALLER
EXTEND CONDUITS TO
OUTDOOR MENU BOARDS FOR
DATA CONNECTIONS. REFER
TO DRIVE THRU DIAGRAM ON
SHEET E4.0

(2) 1-1/2" CONDUIT TO
SECONDARY SPEAKER FOR
DATA & LOOP DETECTOR
SEE CIVIL DRAWINGS
(217.10|E1)

(2) 1-1/2" CONDUIT TO
PRIMARY SPEAKER FOR
DATA & LOOP DETECTOR
SEE CIVIL DRAWINGS
(217.10|E1)

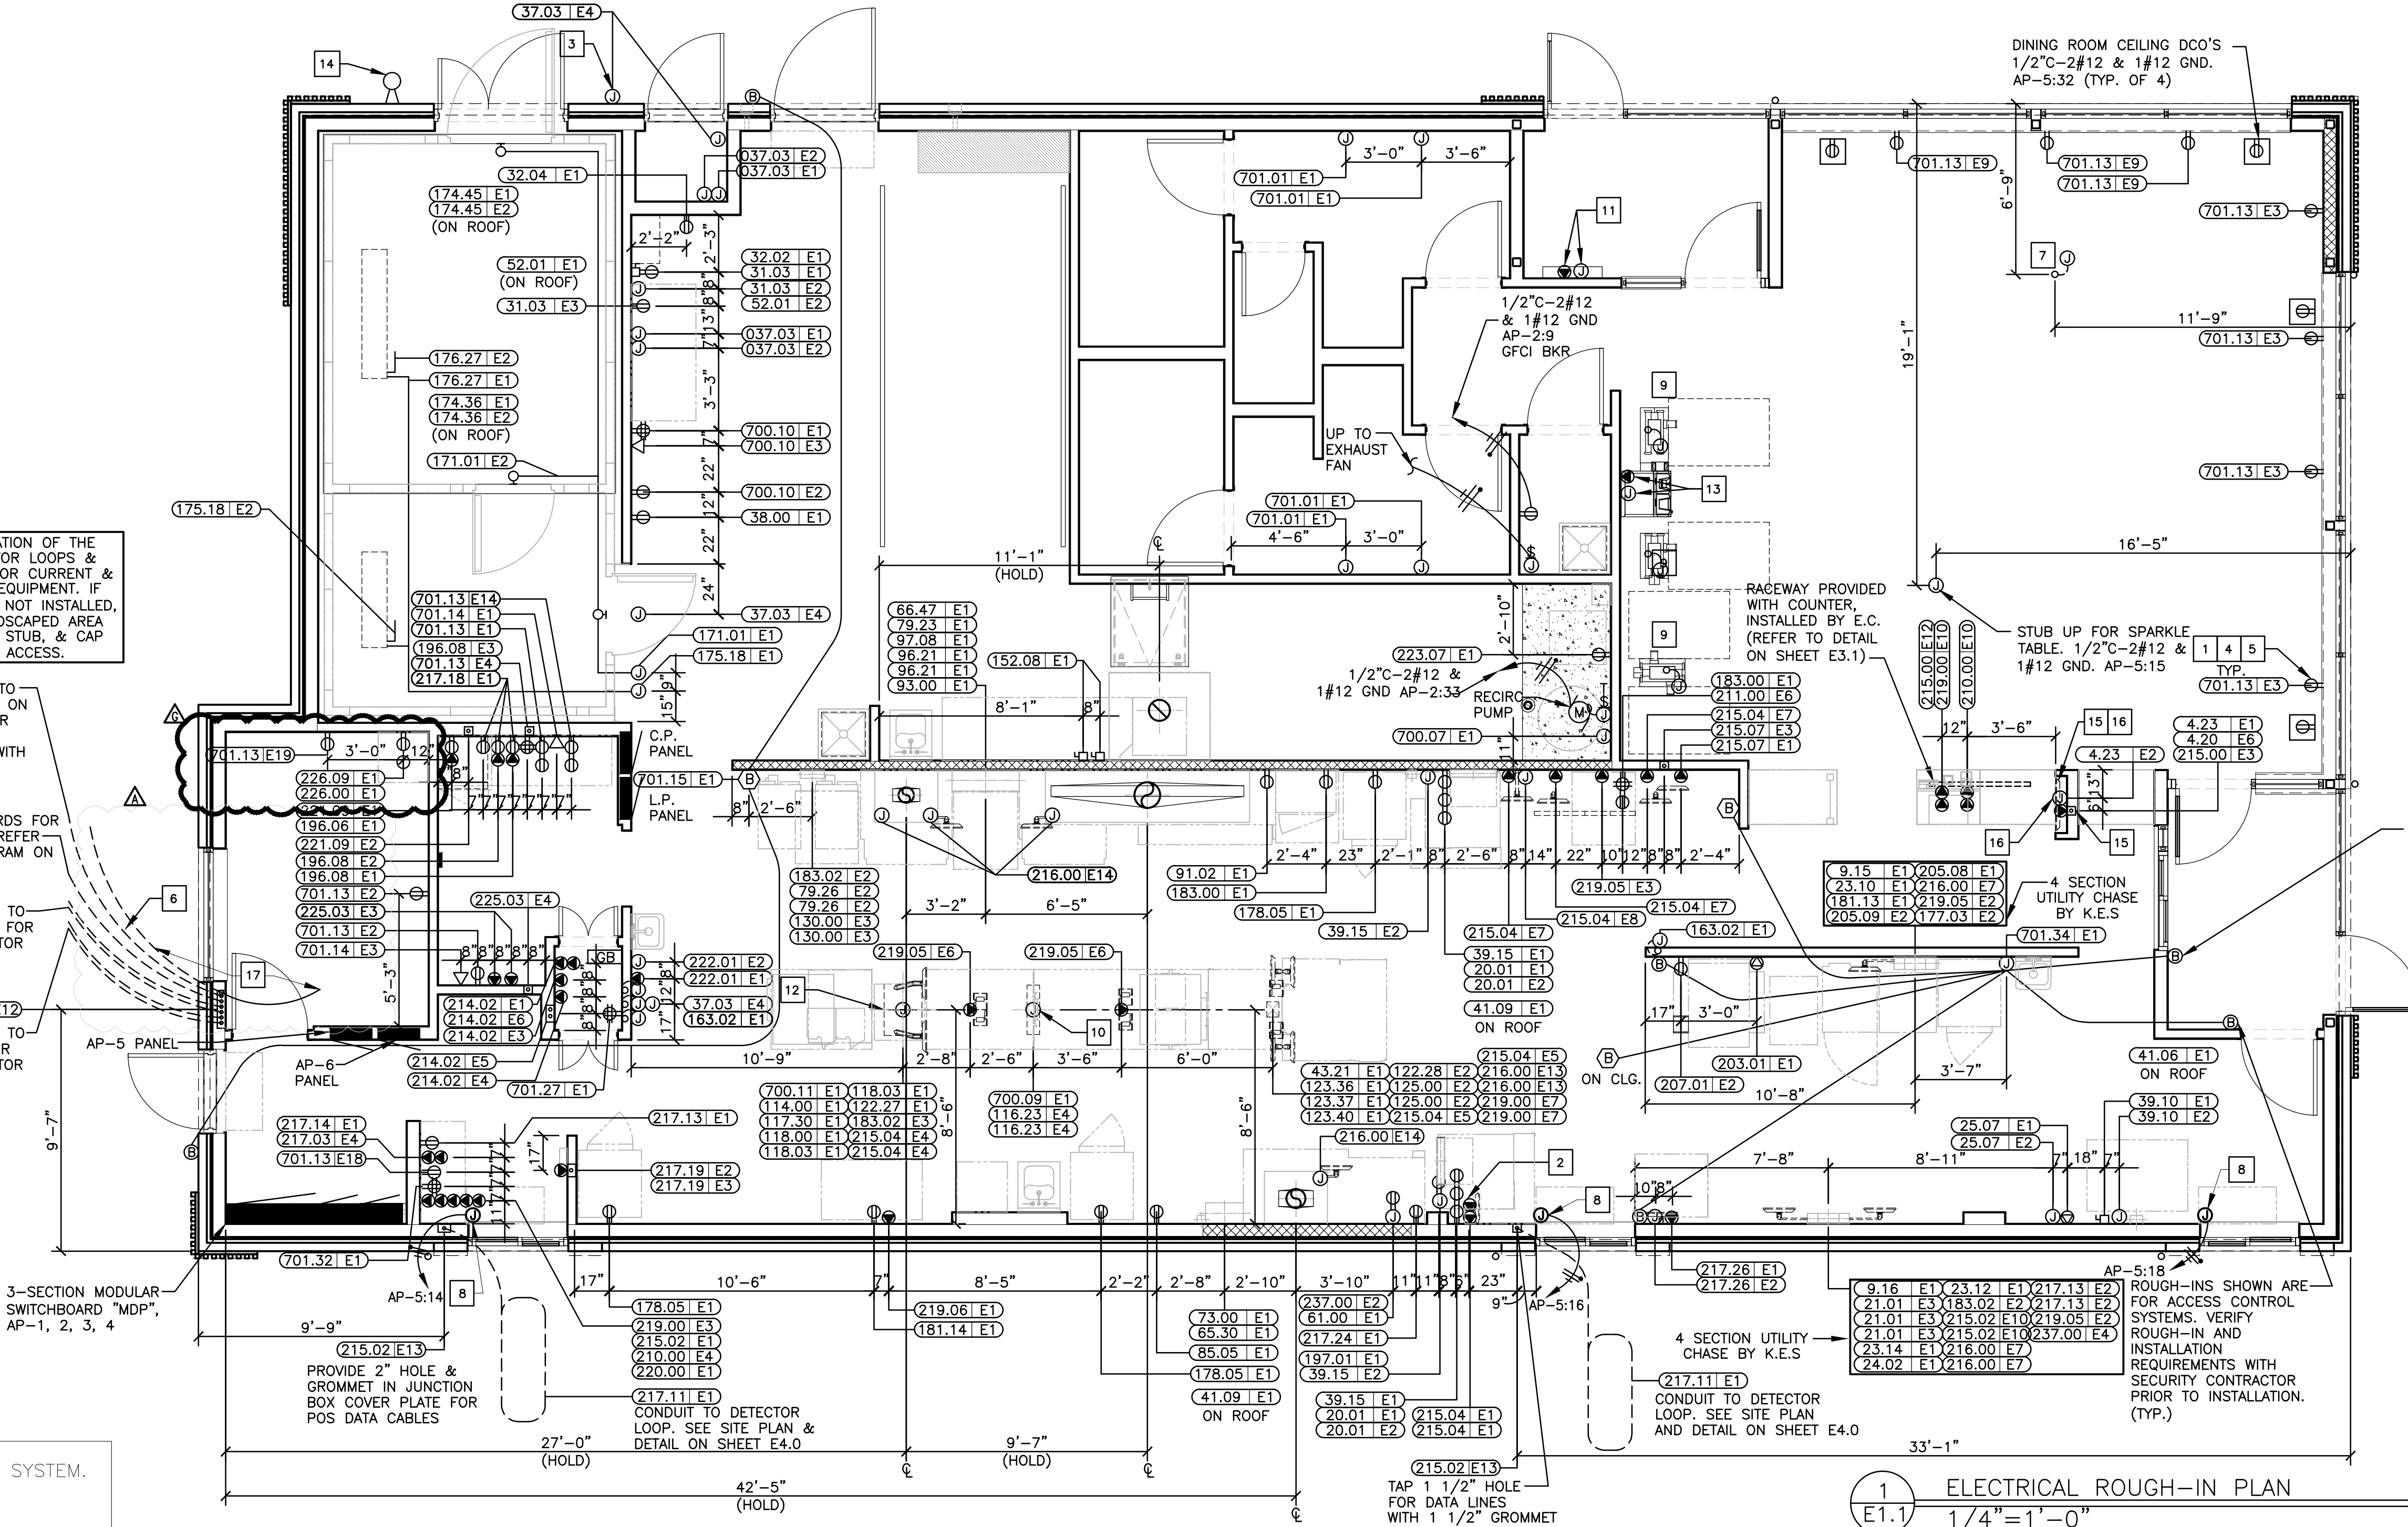

THE LATE NIGHT WINDOW AND DOOR ACCESS SYSTEM.
3 EACH PUSH BUTTON 621-BK-DA HDP 626 SCHLAGE
1 EACH PUSH BUTTON 621-RD-DA HDP 626 SCHLAGE
1 EACH HORN WITH STROBE 1910S SCHLAGE
REFER TO ARCH DOOR SCHEDULE FOR MORE INFORMATION

SYMBOLS AND ABBREVIATIONS

SYMBOL	DESCRIPTION	SYMBOL	DESCRIPTION
\$	SINGLE POLE SWITCH, 3W=THREE WAY SWITCH, K=KEYED SWITCHED, VS=VACANCY SENSOR	(B)	BUZZER
\$T	MANUAL SWITCH (T=THERMAL OVERLOADS)	(B)	BUTTON FOR BUZZER
T	TRANSFORMER	(B)	PULLBOX
(B)	JB WITH DUPLEX CONVENIENCE OUTLET (FLUSH WITH CEILING)	(B)	PANELBOARD
(B)	JB WITH SINGLE CONVENIENCE OUTLET	(B)	CIRCUIT BREAKER
(B)	JB WITH DUPLEX CONVENIENCE OUTLET	A	AMPERES
(B)	JB WITH TWO DUPLEX CONVENIENCE OUTLETS	ACM	AREA CONSTRUCTION MANAGER
(B)	JB WITH SPECIAL PURPOSE OUTLET	AFF	ABOVE FINISHED FLOOR
(B)	JB WITH ISOLATED GROUND OUTLET	C	CONDUIT
(B)	IG = IG4710, IG = IG5261, IG = IG4700A, IG = IG5262	CCT	CIRCUIT
(B)	INTERCOM STATION W/ 3/4"C- TO MAIN STATION	EC	ELECTRICAL CONTRACTOR
(B)	TELEPHONE JACK	GC	GENERAL CONTRACTOR
(B)	JUNCTION BOX - WALL OR CEILING MOUNTED	GFI/GFCI	GROUND FAULT CIRCUIT INTERRUPTER
(B)	DISCONNECT SWITCH	GND	GROUND
(B)	STUB UP THRU ROOF	IG	ISOLATED GROUND
(B)	THERMOSTAT SENSOR W/ 1/2"C- UP TO CEILING SPACE	JB	JUNCTION BOX
(B)	MOTOR CONNECTION	KES	KITCHEN EQUIPMENT SUPPLIER
(B)	CONDUIT RUN CONCEALED IN CEILING OR WALLS	MLO	MAIN LUGS ONLY
(B)	CONDUIT RUN IN FLOOR SLAB	WP	WEATHERPROOF
(B)	HOT (SHORT), NEUTRAL (LONG), EQUIP GRD (LONG WITH DOT), & 'X' DENOTES ISOLATED GRD	(CO)	CARBON MONOXIDE SENSOR
(B)	J-BOX WITH FINAL EQUIPMENT CONNECTION	(GB)	GROUND BUS TERMINAL
(B)	CEILING MOUNTED OCCUPANCY SENSOR	(OS)	DAYLIGHT SENSOR

ADT ROUGH-IN NOTES

- COORDINATE EXACT INSTALLATION REQUIREMENTS WITH ADT PRIOR TO INSTALLATION TEL. 800-417-8238
- EC SHALL PROVIDE A 2 GANG 3 2 1/2" X 3 2 1/2" X 3 1/2"D JUNCTION BOX AT DOOR FOR INSTALLATION OF DOOR ALARM UNIT. STUB 1/2"C ABOVE CEILING FROM JUNCTION BOX. PROVIDE 1/2"C FROM J-BOX TO DOOR MAGNETIC SWITCH LOCATION.
- EC SHALL PROVIDE 4" X 4" JUNCTION BOX ABOVE CEILING FOR INSTALLATION OF LOW VOLTAGE TRANSFORMER. VERIFY EXACT LOCATION WITH ADT PRIOR TO INSTALLATION. PROVIDE 1/2"C-2#12 TO LOCKOUT TYPE CB IN PANEL LP-1.

GENERAL NOTES

- SEE SHEET E3.0 FOR PANEL & CIRCUIT BREAKER ASSIGNMENT, VOLT/PH, FLA, BREAKER SIZE, COND/WIRE, RECEPTACLE TYPE, HEIGHT ABOVE FINISHED FLOOR, REQUIREMENTS & REMARKS FOR ALL ELECTRICAL EQUIPMENT.
- SEE LOW VOLTAGE CABLE MANAGEMENT SPECIFICATION ON SHEET E1.0 FOR POS, DATA, AND SOUND SYSTEM REQUIREMENTS.
- GC/EC SHALL COORDINATE LOCATION AND ALL REQUIREMENTS OF CT& METER CABINET WITH LOCAL UTILITY COMPANY. CT & METER CABINET SHALL NOT BE INSTALLED ON D/T SIDE OF BUILDING. GC SHALL PAINT TO MATCH BUILDING COLOR.

KEY NOTES

- TAMPER RESISTANT GFCI DUPLEX RECEPTACLE IN PUBLIC AREAS. EC SHALL PROVIDE HUBBELL GTRST* ("*": AL=ALMOND, BK=BLACK, --=BROWN, GY=GRAY, I=IVORY, LA=LIGHT ALMOND, R=RED, W=WHITE). SPECIFIED RECEPTACLE BECOMES DE=ENERGIZED UPON FAILURE OF GFCI DEVICE. NO SUBSTITUTIONS.(TYPICAL)
- SEE POS ELECTRICAL RISER DIAGRAM ON SHEET E1.0. (TYPICAL)

KEY NOTES

- EC TO FURNISH AND INSTALL A FLUSH MOUNTED JUNCTION BOX WITH WEATHERPROOF GASKET AND OUTDOOR WEATHERPROOF, 24 VOLT CO2 HORN/STROBE UNIT COMPATIBLE WITH CO2 ALARM SYSTEM - EDWARDS GENESIS WGAVRN OR APPROVED EQUAL. STROBE SHALL HAVE AN AMBER COVER AND MEET ALL LOCAL REGULATORY REQUIREMENTS FOR SPECIFICATIONS AND INSTALLATION. PROVIDE A 3" CONDUIT STUB-IN INTO BUILDING WITH THERMOPLASTIC BUSHING FROM WEATHERPROOF BACKBOX. PROVIDE FINAL WIRING TERMINATIONS AT HORN/STROBE UNIT AND THEN PROVIDE 36 INCHES OF PIGTAIL WIRING FROM HORN/STROBE INTO THE BUILDING AND NEATLY COIL FOR FINAL CONNECTION. FINAL WIRING CONNECTION FROM OUTDOOR HORN/STROBE PIGTAILS TO THE CO2 ALARM SYSTEM INSTALLATION TO BE PROVIDED BY BEVERAGE INSTALLER.
- PER THE AMERICAN WITH DISABILITIES ACT ACCESSIBILITY GUIDELINES (ADAAG), A MINIMUM OF ONE (1) ADA COMPLIANT ELECTRICAL RECEPTACLE SHALL BE INSTALLED AT AN ACCESSIBLE TABLE. GC/EC SHALL REFERENCE FINAL DECOR PLANS AND PROVIDE RECEPTACLES AS NECESSARY FOR COMPLIANCE. (TYPICAL)
- COORDINATE LOCATION OF RECEPTACLES SO THAT RECEPTACLES ARE LOCATED ON FULL HEIGHT WALLS PER THE DECOR PLAN. STUB UP AND CIRCUIT IN HALF WALL FOR RECEPTACLES NOT ON FULL HEIGHT WALLS, CONFIRM FINAL LOCATIONS WITH DECOR DRAWINGS PRIOR TO ROUGH-IN.
- IF MOUNTED TO A LIGHTING POLE, DT CAMERA SHALL ONLY BE INSTALLED ON A POLE WITH MAXIMUM OF (2) LIGHTING HEADS. PROVIDE ISOLATION OF DT CAMERA MOUNTING HARDWARE AND POLE TO PREVENT BI-METALLIC OR GALVANIC CORROSION.
- E.C. TO PROVIDE AN ALLOWANCE IN BID TO PROVIDE TWO(2) FLEXIBLE POWER CONNECTIONS FOR POWER TO FURNITURE/ FAMILY EXPERIENCE ELEMENTS AS PART OF THE DECOR PACKAGE. E.C. SHALL VERIFY EXACT LOCATIONS IN FIELD AND WITH DECOR DRAWINGS. PROVIDE ALL NECESSARY MATERIALS AND LABOR FOR A COMPLETE AND FULLY NEC CODE COMPLIANT INSTALLATION. ALL COMPONENTS SHALL BE FED FROM A GFCI TYPE CIRCUIT BREAKER AND BRANCH CIRCUIT SHALL CONTAIN TWO PATHS OF GROUNDING (CONDUIT BODY AND AN INSULATED GROUNDING CONDUCTOR) TO COMPLY WITH McDONALD'S GROUNDING STANDARDS.
- DRIVE THRU WINDOW POWER, CONFIRM REQUIREMENTS WITH MANUFACTURER DRAWINGS.

- PROVIDE POWER FOR CONNECTION TO SELF ORDER KIOSKS. COORDINATE EXACT LOCATION OF KIOSKS WITH DECOR DRAWINGS. PROVIDE 2#12, 1#12 GRD., & 1#12 ISOLATED GROUND ON A 20A DEDICATED CIRCUIT FED FROM THE CP PANEL FOR EVERY KIOSK.
- VERIFY DROP CORDS AND RECEPTACLES DO NOT FALL BELOW HEIGHTS LISTED ON E3.0 ELECTRICAL SCHEDULE. RECEPTACLES SHOULD BE LOCATED AT HEIGHTS TO AVOID CONTACT WITH HOT APPLIANCES.
- PROVIDE POWER AND DATA ROUGH-INS FOR DIGITAL MERCHANDISER. EXTEND CIRCUIT TO THIS LOCATION FROM FRONT COUNTER MERCHANDISER IN SERVICE AREA. EXTEND J-HOOKS FROM SERVICE AREA FOR DATA CABLES. REFER TO 3/E3.1.
- EC TO INSTALL DROP CORDS JUSTIFIED TO THE DRIVE THRU SIDE OF THE BUILDING
- PROVIDE POWER AND DATA ROUGH-INS FOR CASH HANDLERS REFER TO 4/E3.1 FOR MORE INFORMATION. COORDINATE EXACT LOCATION WITH DECOR DRAWINGS.
- AT&T TO PROVIDE #8 GRD CONDUCTOR FROM BUILDING EXTERIOR WIRELESS ACCESS POINT TO ABOVE INTERIOR CEILING. EC TO EXTEND CONDUCTOR TO BUILDING GROUNDING SYSTEM. COORDINATE EXACT LOCATION OF ACCESS POINT IN FIELD WITH AT&T.
- CONTRACTOR TO PUNCH HOLES IN SERVICE POD FOR CABLE AND CONDUIT ROUTING. UTILIZE BUSHINGS PROVIDE WITH SERVICE POD TO PROTECT CABLES
- REFER TO DETAIL ON A3.1 FOR DIMENSIONS OF DIGITAL MERCHANDISER ROUGH-INS.
- PROVIDE 2" CONDUITS WITH CAPPED ENDS RUN ONE TO ATTIC SPACE AND ONE TO LAST PARKING SPACE. LABEL CONDUITS FOR FUTURE ELECTRIC VEHICLE CHARGING.

1 ELECTRICAL ROUGH-IN PLAN
1/4"=1'-0"

WJW	DECOR	12/23/25	REV	DATE	DESCRIPTION
WJW	D	08/04/25	CITY CMWS.		
WJW	C	07/17/25	CITY CMWS.		
WJW	B	05/20/25	CITY CMWS.		
WJW	A	03/21/25	CITY CMWS.		
WJW		02/28/25	PERMIT SET		
WJW		12/06/24	BID SET		
BY					

emanuelson-podas
consulting engineers

3801.0075

STATE OF MISSOURI
MATTHEW FULTS
NUMBER PE-800403306
PROFESSIONAL ENGINEER
12/23/25

PREPARED BY: **McDonald's USA, LLC**
© 2024 McDonald's Corporation
These drawings and specifications are the confidential and proprietary property of McDonald's USA, LLC and shall not be copied or reproduced without written authorization. In the contract documents were prepared by or for McDonald's USA, LLC, the use of these drawings and specifications on a different site or at a later time, or the use of these drawings for reference or example on another project requires the written consent of McDonald's USA, LLC. Use of these drawings on any other project without the written consent of McDonald's USA, LLC is not authorized.


DRAWN BY: WJW
STD ISSUE DATE: 2024 05
REVIEWED BY: WJW
DATE ISSUED: 02 26 2025

TITLE: 2024 STANDARD BUILDING - BB20
DESCRIPTION: 4584-WOOD/WOOD
WOOD BEARING WALLS W/BRICK EXTERIOR FINISH & CI
WOOD TRUSS ROOF FRAMING
ELFS/BA/TEN/BRICK EXTERIOR FINISH
NSK-A2016 SITE ADDRESS: 8850 N. Indiana Avenue, Kansas City, MO 64156
L/C: 024-1306 R/J 24247



SHEET NO. 024-1306.00.G
E1.1
ROUGH-IN PLAN

VIF = Verify in Field			ELECTRICAL SCHEDULE									
P = Pullbox JB = Junction Box EC = Electrical			Contractor									
TAG #	QTY	DESCRIPTION	VOLT/PH	FLA	BRK SIZE	COND/WIRE	PNL/CCT	RECEP TYPE	HGT AFF	REQUIREMENTS & REMARKS		
004.20E6	1	DIGITAL MERCHANDISER	120/1 ISOLATED	2.6	20A	1/2" C-#12IG	CP-6	IGS262	6'-5"	-	-	
004.23E1	1	DIGITAL MERCHANDISER - MEDIA PLAYER	120/1 ISOLATED	1.0	20A	1/2" C-#12IG	CP-6	IGS262	6'-5"	-	USE SAME RECEPTACLE AS 4.20E6	
004.23E2	1	DIGITAL MERCHANDISER - MEDIA PLAYER	DATA CABLE	-	-	-	-	JB	6'-5"	-	JB W/ 1" C. TO FULL HEIGHT WALL AND TO ABOVE CEILING W/BUSHINGS, FOR DATA CABLES. SUPPLY W/GROMMETED OPENING IN COVER PLATE	
009.15E1	1	UTILITY CHASE - FFDI INTERIOR WALL	-	-	-	-	-	-	SEE RMKS	-	UTILITY CHASE AND RECEPTABLES PROVIDED BY K.E.S.	
009.16E1	1	UTILITY CHASE - FFDI EXTERIOR WALL	-	-	-	-	-	-	SEE RMKS	-	UTILITY CHASE AND RECEPTABLES PROVIDED BY K.E.S.	
020.01E1	2	AUTOMATED BEVERAGE SYSTEM 2.0	120/1	5.0	20A	1/2" C-#12	AP-1:12, AP-2:24	5-20R	2'-0"	-	-	
020.01E2	2	AUTOMATED BEVERAGE SYSTEM 2.0	120/1	14.9	20A	1/2" C-#12	AP-1:6, AP-2:26	5-20R	3'-10"	-	FOR PRE-COOLER	
021.01E3	3	COFFEE BREWER (THERMAL POTS)	120-208/1	15.5	20A	1/2" C-#12	AP-1:(2,4)(14,16), AP-6:(11,13)	BY KES	SEE RMKS	-	EC TO EXTEND CIRCUIT TO L14-20R RECEPTACLE IN CHASE	
023.10E1	1	ESPRESSO BREWER	208/1	21.6	30A	1/2" C-#10	AP-1:(19,21)	BY KES	SEE RMKS	-	EC TO EXTEND CIRCUIT TO L6-30R RECEPTACLE IN CHASE	
023.12E1	1	COFFEE CREAM DISPENSER	120/1	1.0	20A	1/2" C-#12	AP-1:8	BY KES	SEE RMKS	-	EC TO EXTEND CIRCUIT TO 5-20R RECEPTACLE IN CHASE	
023.14E1	1	SUGAR/SWEETENER DISPENSER	120/1	1.5	20A	1/2" C-#12	AP-1:8	BY KES	SEE RMKS	-	EC TO EXTEND CIRCUIT TO 5-20R RECEPTACLE IN CHASE	
024.02E1	1	JUICE DISPENSER	120/1	4.5	20A	1/2" C-#12	AP-1:8	5-20R	SEE RMKS	-	EC TO EXTEND CIRCUIT TO 5-20R RECEPTACLE IN CHASE	
025.07E1	1	INFUSION TEA BREWER - MIS	120-208/1	13.0	20A	1/2" C-#12	AP-2:(32,34)	L14-20R	2'-3"	-	-	
025.07E2	1	INFUSION TEA BREWER - MIS	-	-	-	-	-	JB	2'-3"	-	FOR WATER LINE TO ICED TEA BREWER IF CHASE IS NOT SPECIFIED (SEE P1.6)	
031.03E1	1	SODA SYSTEM PACKAGE - B.I.B. (RECIRCULATING- 3 TOWERS)	208/3	26.0	30A	3/4" C-#10	AP-2:(37,39,41)	SEE RMKS	3'-0"	SEE RMKS	EC SUPPLIES 30A-3P NF DISC SW MTD 9" BELOW CEILING PER NEC SECT. 404.8(A)	
031.03E2	1	SODA SYSTEM PACKAGE - B.I.B. (RECIRCULATING- 3 TOWERS)	-	-	-	-	-	JB	4'-0"	-	FOR CONTROL WIRES FROM REMOTE CONDENSING UNIT	
031.03E3	1	SODA SYSTEM PACKAGE - B.I.B. (RECIRCULATING- 3 TOWERS)	120/1	(2) 6.8	20A	1/2" C-#12	AP-2:35	5-20R	6'-6"	-	FOR WATER BOOSTER SYSTEM AND OPTIONAL AIR COMPRESSOR	
032.02E1	1	REVERSE OSMOSIS WATER FILTRATION SYSTEM - TANKLESS	120/1	4.0	20A	1/2" C-#12 EA.	AP-2:23	5-20R	6'-0"	-	-	
032.04E1	1	WATER FILTRATION SYSTEM	120/1	0.08	20A	1/2" C-#12 EA.	AP-2:23	5-20R	6'-0"	-	-	
037.03E1	2	CO2 SAFETY SYSTEM - DETECTOR	120/1	1.0	20A	1/2" C-#12	AP-1:10	JB	SEE RMKS	-	PROVIDE LOOKOUT CB. SEE MECHANICAL DRAWINGS	
037.03E2	2	CO2 SAFETY SYSTEM	-	-	-	-	-	JB	SEE RMKS	-	FOR LV WIRES, STUB 3/4" C. ABV. CLG. SEE MECHANICAL DRAWING	
037.03E4	4	CO2 SAFETY SYSTEM - CO2 DETECTOR AV ALARM	-	-	-	-	-	JB	7'-0" MINIMUM	-	STUB 3/4" C. ABOVE CLG. FOR LV COND. TO 037.03E2. SEE MECHANICAL DRAWINGS	
038.00E1	1	CLEAN IN PLACE PANEL	120/1	1.0	20A	1/2" C-#12	AP-2:21	5-20R	5'-6"	-	-	
039.10E1	1	ICE MACHINE - 1400 LB.	208/3	13.4	20A	1/2" C-#12	AP-2:(1,3,5)	SEE RMKS	SEE RMKS	-	EC SUPPLIES 30A-3P NF DISC SW MTD9"BELOW CEILING PER NEC 404.8(A) EX.2 VERIFY W/ AHJ	
039.10E2	1	ICE MACHINE - 1400 LB.	-	-	-	-	-	JB	4'-6"	SEE RMKS	CONTROL WIRES TO REMOTE CONDENSER	
039.15E1	2	ICE MACHINE - 1000 LB.	120/1	1.1	15A	1/2" C-#12	AP-1:37,39	5-20R	SEE RMKS	-	MOUNT 9" BELOW CEILING - CIRCUIT BREAKERS SHALL BE HACR TYPE	
039.15E2	2	ICE MACHINE - 1000 LB.	-	-	-	1/2" C	-	JB	SEE RMKS	-	MOUNT 9" BELOW CEILING - CIRCUIT WIRES TO REMOTE CONDENSER	
041.06E1	1	ICE MACHINE REMOTE CONDENSER - 1400 LB.	208/1	1.0	20A SEE RMKS	1/2" C-#12	AP-1:(26,28)	SEE RMKS	SEE RMKS	-	EC TO PROVIDE WP 30A-3P NF DISC AT UNIT ON ROOF - CIRCUIT BREAKERS SHALL BE HACR TYPE	
041.09E1	2	ICE MACHINE REMOTE CONDENSER - 1000 LB.	208/3	11.1	15A SEE RMKS	1/2" C-#12 SEE RMKS	AP-1:(32,34,36)(38,40,42)	SEE RMKS	SEE RMKS	-	EC TO PROVIDE WP 30A-3P NF DISC AT UNIT ON ROOF - CIRCUIT BREAKERS SHALL BE HACR TYPE	
043.21E1	1	OPTIMIZED ORDER ASSEMBLY TABLE	120/1	5.4	20A	SEE RMKS	KES BREAKER PANEL	SEE RMKS	SEE RMKS	-	PLUGS INTO KES OUTLET CHASE FOR HLA	
052.01E1	1	SODA SYSTEM PACKAGE REMOTE CONDENSER - 3-TOWER	208/1	2.5	20A SEE RMKS	SEE RMKS	SEE RMKS	SEE RMKS	SEE RMKS	-	EC TO PROVIDE 30A-2P DISC SW W/15A FUSE - POWERED BY 31.03 - LOCATION BY ACM	
052.01E2	1	SODA SYSTEM PACKAGE REMOTE CONDENSER - 3-TOWER	-	-	-	-	-	-	SEE RMKS	-	CONTROL WIRES TO SODA SYSTEM - LOCATION BY ACM	
061.00E1	1	FRY BAGGING STATION 36"	120/1	12.5	20A	1/2" C-#12	AP-1:31	JB	4'-0"	-	-	
065.30E1	1	3-VAT LOV FRYER - ELECTRIC - F/F/F	208/3	38.9 EA. VAT	(3) 50A	1" C-#6 EA. VAT	AP-4:(13,15,17)(19,21,23)(25,27,29)	BY KES	SEE RMKS	-	PLUGS INTO RACEWAY RECEP WITH(1)L21-20P INTERLOCK PLUG & (3) 15-60P POWER PLUG BY KES	
066.47E1	1	4-VAT LOV FRYER - ELECTRIC - S/S/S/S	208/3	38.9 EA. VAT	(4) 50A	1" C-#6 EA. VAT	AP-3:(1,3,5)(7,9,11)(2,4,6)(8,10,12)	BY KES	SEE RMKS	-	PLUGS INTO RACEWAY RECEP WITH(1)L21-20P INTERLOCK PLUG & (4) 15-60P POWER PLUG BY KES	
073.00E1	1	UNIVERSAL EXHAUST HOOD 3-VAT FRYER	120/1	12.5, 9.8	(2)20A-1P	1/2" C-#12EA	AP-1-23,24	BY KES	SEE RMKS	-	EC TO CONN POWER TO RACEWAY FLA = 12.0 FRYER CONTROLS 0.5 CAPTURE JET & 9.8 INDIVID. EXHAUST FAN INTERLOCK	
079.23E1	1	UNIVERSAL EXHAUST HOOD FULL-CLAM/4-VAT FRYER	120/1	17.6, 13.8	(2)20A-1P	1/2" C-#12EA	AP-1-129,41	BY KES	SEE RMKS	-	EC TO CONN POWER TO RACEWAY FLA=3.6 GRILL,13.0 FRYER CONTROLS, 1.0 CAPTURE JET & 13.8 INDIVID EXHAUST FAN INTERLOCK	
079.26E2	2	VENTLESS HOOD COMBI OVEN	120/1	8.0	15A	1/2" C-#12	AP-4:14,16	BY KES	SEE RMKS	-	EC TO EXTEND DEDICATED CIRCUIT TO 5-15R RECEPTACLE IN CHASE	
085.05E1	1	FROZEN FRY DISPENSER	120/1	9.0	20A	1/2" C-#12	AP-1:127	5-20R	4'-0"	-	-	
091.02E1	1	WALL MOUNT FREEZER UNIT-SINGLE WIDE-HIGH CAPACITY	120/1	5.0	20A	1/2" C-#12	AP-5:23	5-20R	7'-6"	-	-	
093.00E1	1	UNIVERSAL EXHAUST HOOD FULL-CLAM GRILL	120/1	13.9	20A	1/2" C-#12	AP-2:17	BY KES	SEE RMKS	-	EC TO CONN. POWER TO RACEWAY FLA = 3.6 GRILL CONTROLS, 0.5 CAPTURE JET & 9.8 INDIVID. EXHAUST FAN INTERLOCK	
096.21E1	2	36" NEXT GEN 3-PLATEN CLAMSHELL GRILL - ELECTRIC	208/3	21.7, 43.3	(2)50A	1-1/2" C- #6#4	AP-3:(14,16,18)(20,22,24) AP-4:(1,3,5)(7,9,11)	BY KES	SEE RMKS	-	PLUGS IN RACEWAY RECEP WITH(1)L21-20P INTERLOCK & (2) 15-50P POWER PLUG EA GRILL	
097.08E1	1	MEAT FREEZER - DOUBLE WIDE - HIGH CAPACITY - RIGHT HAND	120/1	7.0	20A	1/2" C-#12	AP-2:19	5-15R	SEE RMKS	-	UNIT PLUGS INTO RACEWAY RECEPTACLE	
114.00E1	1	HUMIDIFIED HOLDING CABINET	208/1	9.1	20A	1/2" C-#12	AP-5:(34,36)	SEE RMKS	5'-6"	-	PLUGS INTO OVERHEAD RECEPTACLE # 320C6W(B) PROVIDED BY KES - HEIGHT TO BOTTOM OF RECEPTACLE	
116.23E4	2	UNIVERSAL HOLDING CABINET - HIGH DENSITY - 2-SIDED - PIN & SLEEVE	208/1	15.2	20A	1/2" C-#12	AP-5:(4,6)(8,10)	BY KES	5'-6"	-	PLUGS INTO OVERHEAD RECEPTACLE # 320C6W(B) PROVIDED BY KES - HEIGHT TO BOTTOM OF RECEPTACLE	
117.30E1	1	UHC TABLE COPL - 2 SIDED - 51"D x 34"W - PIN&SLEEVE	120/1	2.0	20A	1/2" C-#12	AP-5:12	BY KES	5'-6"	-	PLUGS INTO OVERHEAD RECEPTACLE # 320C4W(Y) PROVIDED BY KES- HEIGHT TO BOTTOM OF RECEPTACLE	
118.00E1	1	Q'ING OVEN - PIN & SLEEVE	208/1	15.4	20A	1/2" C-#12	AP-2:(38,40)	SEE RMKS	5'-6"	-	PLUGS INTO OVERHEAD RECEPTACLE # 320C6W(B) PROVIDED BY KES- HEIGHT TO BOTTOM OF RECEPTACLE	
118.03E1	2	Q'ING OVEN - PIN & SLEEVE	208/1	14.9	20A	1/2" C-#12	AP-2:(18,20)(28,30)	SEE RMKS	5'-6"	-	PLUGS INTO OVERHEAD RECEPTACLE # 320C6W(B) PROVIDED BY KES- HEIGHT TO BOTTOM OF RECEPTACLE	
122.27E1	1	NEXT GEN. UNIVERSAL RADIANT TOASTER -PIN & SLEEVE	208/1	25.2	30A	1/2" C-#10	AP-5:(27,29)	SEE RMKS	5'-6"	-	PLUGS INTO OVERHEAD RECEPTACLE # 330C6W(B) PROVIDED BY KES- HEIGHT TO BOTTOM OF RECEPTACLE	
122.28E2	1	NEXT GEN. UNIVERSAL CONTACT TOASTER -PIN & SLEEVE	208/1	25.2	30A	1/2" C-#10	KES BREAKER PANEL	SEE RMKS	SEE RMKS	-	PLUGS INTO KES RACEWAY RECEPTACLE	
123.36E1	1	ECU TABLE - COPL	208/1	4.9	15A	SEE RMKS	KES BREAKER PANEL	SEE RMKS	SEE RMKS	-	PLUGS INTO KES OUTLET CHASE.	
123.37E1	1	BREAKER PANEL- 125 AMP - 1 PHASE - EQUIPMENT RATED	120-208/1	SEE RMKS	125A	1-1/2" C-#3#1	MDP:11	-	SEE RMKS	-	EC TO EXTEND AND CONNECT ELECTRICAL SERVICE. HARDWARE TO KES BREAKER PANEL	
123.40E1	1	PREP TABLE - HD - 2-SIDED COPL - 38"D x 83 1/2" - PIN & SLEEVE W/ REF.	120/1	10.0	20A	SEE RMKS	KES BREAKER PANEL	SEE RMKS	SEE RMKS	-	PLUGS INTO KES OUTLET CHASE.	
125.00E2	2	RAPID BUN STEAMER	208/1	14.3	30A	1/2" C-#10	KES BREAKER PANEL	SEE RMKS	SEE RMKS	-	PLUGS INTO KES RACEWAY RECEPTACLE	
130.00E3	2	COMBI OVEN	208/3	15.1	30A	1/2" C-#10	AP-4:(2,4,6)(8,10,12)	BY KES	SEE RMKS	-	EC TO EXTEND CIRCUIT TO L430R9 RECEPTACLE IN CHASE	
152.08E1	1	WAREWASHER - HIGH TEMP	208/3	26.9 EA.	(2)30A	1/2" C-#10	AP-5:(31,33,35)(37,39,41)	SEE RMKS	SEE RMKS	-	EC TO SUPPLY 30A-3P NF DISC SW HANDLE W/MTD. 9" 6'-7" AFF FOR EA. CCT PER NEC 404.8(A). LABEL 'WAREWASHER (# 0 2)'	
163.02E1	4	REMOTE ANSUL PULL	-	-	-	-	-	JB	SEE DETAILS	-	4" OCTAGONAL, RACO #165 OR EQUAL MUST BE USED.	
171.01E1	1	WALK-IN COOLER / FREEZER FLOORLESS	120/1	10.0	20A	1/2" C-#12	AP-2:14,16	JB	FLUSH ON CLG	-	JB FOR LIGHTS & DOOR HEATER- UNSWITCHED LIGHT TO BE IN BOTH COOLER & FREEZER,EC TO CONNECT POWER	
171.01E2	1	WALK-IN COOLER / FREEZER FLOORLESS	-	-	-	-	-	-	VIF	-	EC TO FURNISH & INSTALL CONDUIT,WIRE & LIGHT FIXTURES& OTHER DEVICES INSIDE COOLER/FREEZER BOX	
174.36E1	1	REMOTE CONDENSING UNIT	208/1	15.0	20A	1/2" C-#12	AP-5:(38,40)	JB	VIF	-	EC TO PROVIDE 30A-2P NF DISC AT UNIT ON ROOF. CIRCUIT BREAKERS TO BE HARC RATED.	
174.36E2	1	REMOTE CONDENSING UNIT	LOW VOLT WIRES	-	-	-	-	-	VIF	-	-	
174.45E1	1	REMOTE CONDENSING UNIT	208/3	24.7	40A	3/4" C-#8	MDP:15	JB	VIF	-	EC TO PROVIDE 60A-3P NF DISC AT UNIT ON ROOF. CIRCUIT BREAKERS TO BE HARC RATED.	
174.45E2	1	REMOTE CONDENSING UNIT	LOW VOLT WIRES	-	-	-	-	-	VIF	-	-	
175.18E1	1	COOLER EVAPORATOR	208/1	1.0	20A	1/2" C-#12	AP-6:(9,11)	JB	FLUSH ON CLG	-	-	
175.18E2	1	COOLER EVAPORATOR	LOW VOLT WIRES	-	-	-	-	-	FLUSH ON CLG	-	L V WIRES CONN UNIT TO EVAPS & SHALL BE ROUTED SEPARATELY FROM POWER CONDUCTORS	
176.27E1	1	FREEZER EVAPORATOR	208/1	20.3	30A SEE RMKS	1/2" C-#10	AP-6:(13,15)	JB	FLUSH ON CLG	-	-	
176.27E2	1	FREEZER EVAPORATOR	LOW VOLT WIRES	-	-	-	-	-	FLUSH ON CLG	-	L V WIRES CONN UNIT TO EVAPS & SHALL BE ROUTED SEPARATELY FROM POWER CONDUCTORS	
177.03E2	1	REACH-IN REFRIGERATOR-SINGLE WIDE	120/1	2.7	20A	1/2" C-#12	AP-2:31	SEE RMKS	SEE RMKS	-	EC TO EXTEND CIRCUIT TO 5-20R RECEPTACLE IN CHASE	
178.05E1	3	REACH-IN FREEZER-SINGLE WIDE	120/1	11.0	20A	1/2" C-#12	AP-1:25,30,35	5-20R	7'-6"	-	-	
181.13E1	1	REFRIGERATOR - SPECIALTY COFFEE- 27" WIDE	120/1	3.9	20A	1/2" C-#12	AP-2:22	BY KES	SEE RMKS	-	EC TO EXTEND CIRCUIT TO 5-20R RECEPTACLE IN CHASE	
181.14E1	1	REFRIGERATOR - WORK TOP -48" WIDE	120/1	5.0	20A	1/2" C-#12	AP-2:8	5-20R	2'-0"	-	-	
183.00E1	2	REFRIGERATOR/FREEZER - 2 DRAWER BASE - 30" W x 33" H	120/1	5.0	20A	1/2" C-#12	AP-5:1	5-20R	2'-0"	-	-	
183.02E2	2	REFRIGERATOR/FREEZER - 2 DRAWER BASE - 30" W x 30" H	120/1	5.0	20A	1/2" C-#12	AP-5:5,7	BY KES	SEE RMKS	-	EC TO EXTEND CIRCUIT TO 5-20R RECEPTACLE IN CHASE	
183.02E3	1	REFRIGERATOR/FREEZER - 2 DRAWER BASE - 30" W x 30" H	120/1	5.0	20A	1/2" C-#12	AP-5:9	BY KES	5'-6"	-	PLUGS INTO OVERHEAD RECEPTACLE # 320C4W(Y) PROVIDED BY KES- HEIGHT TO BOTTOM OF RECEPTACLE	
196.06E1	1	SAFE - STANDARD BLDG.	120/1	1.0	20A	1/2" C-#12	AP-1:7	5-20R	2'-0"	-	PROVIDE LOOKOUT TYPE CB	
196.08E1	1	BOCA	120/1 ISOLATED	8.2	20A	1/2" C-#12IG	CP:33	IGS262	2'-0"	-	-	
196.08E2	1	BOCA	120/1 ISOLATED	1.8	20A	1/2" C-#12IG	CP:33	IGS262	2'-0"	-	-	
196.08E3	1	BOCA	DATA CABLE	-	-	2" C	-	4x4x4 PB	2'-0"	-	EXTEND 2" CONDUIT ABOVE CLG. W/ BUSHING FOR DATA CABLES	

[illegible]

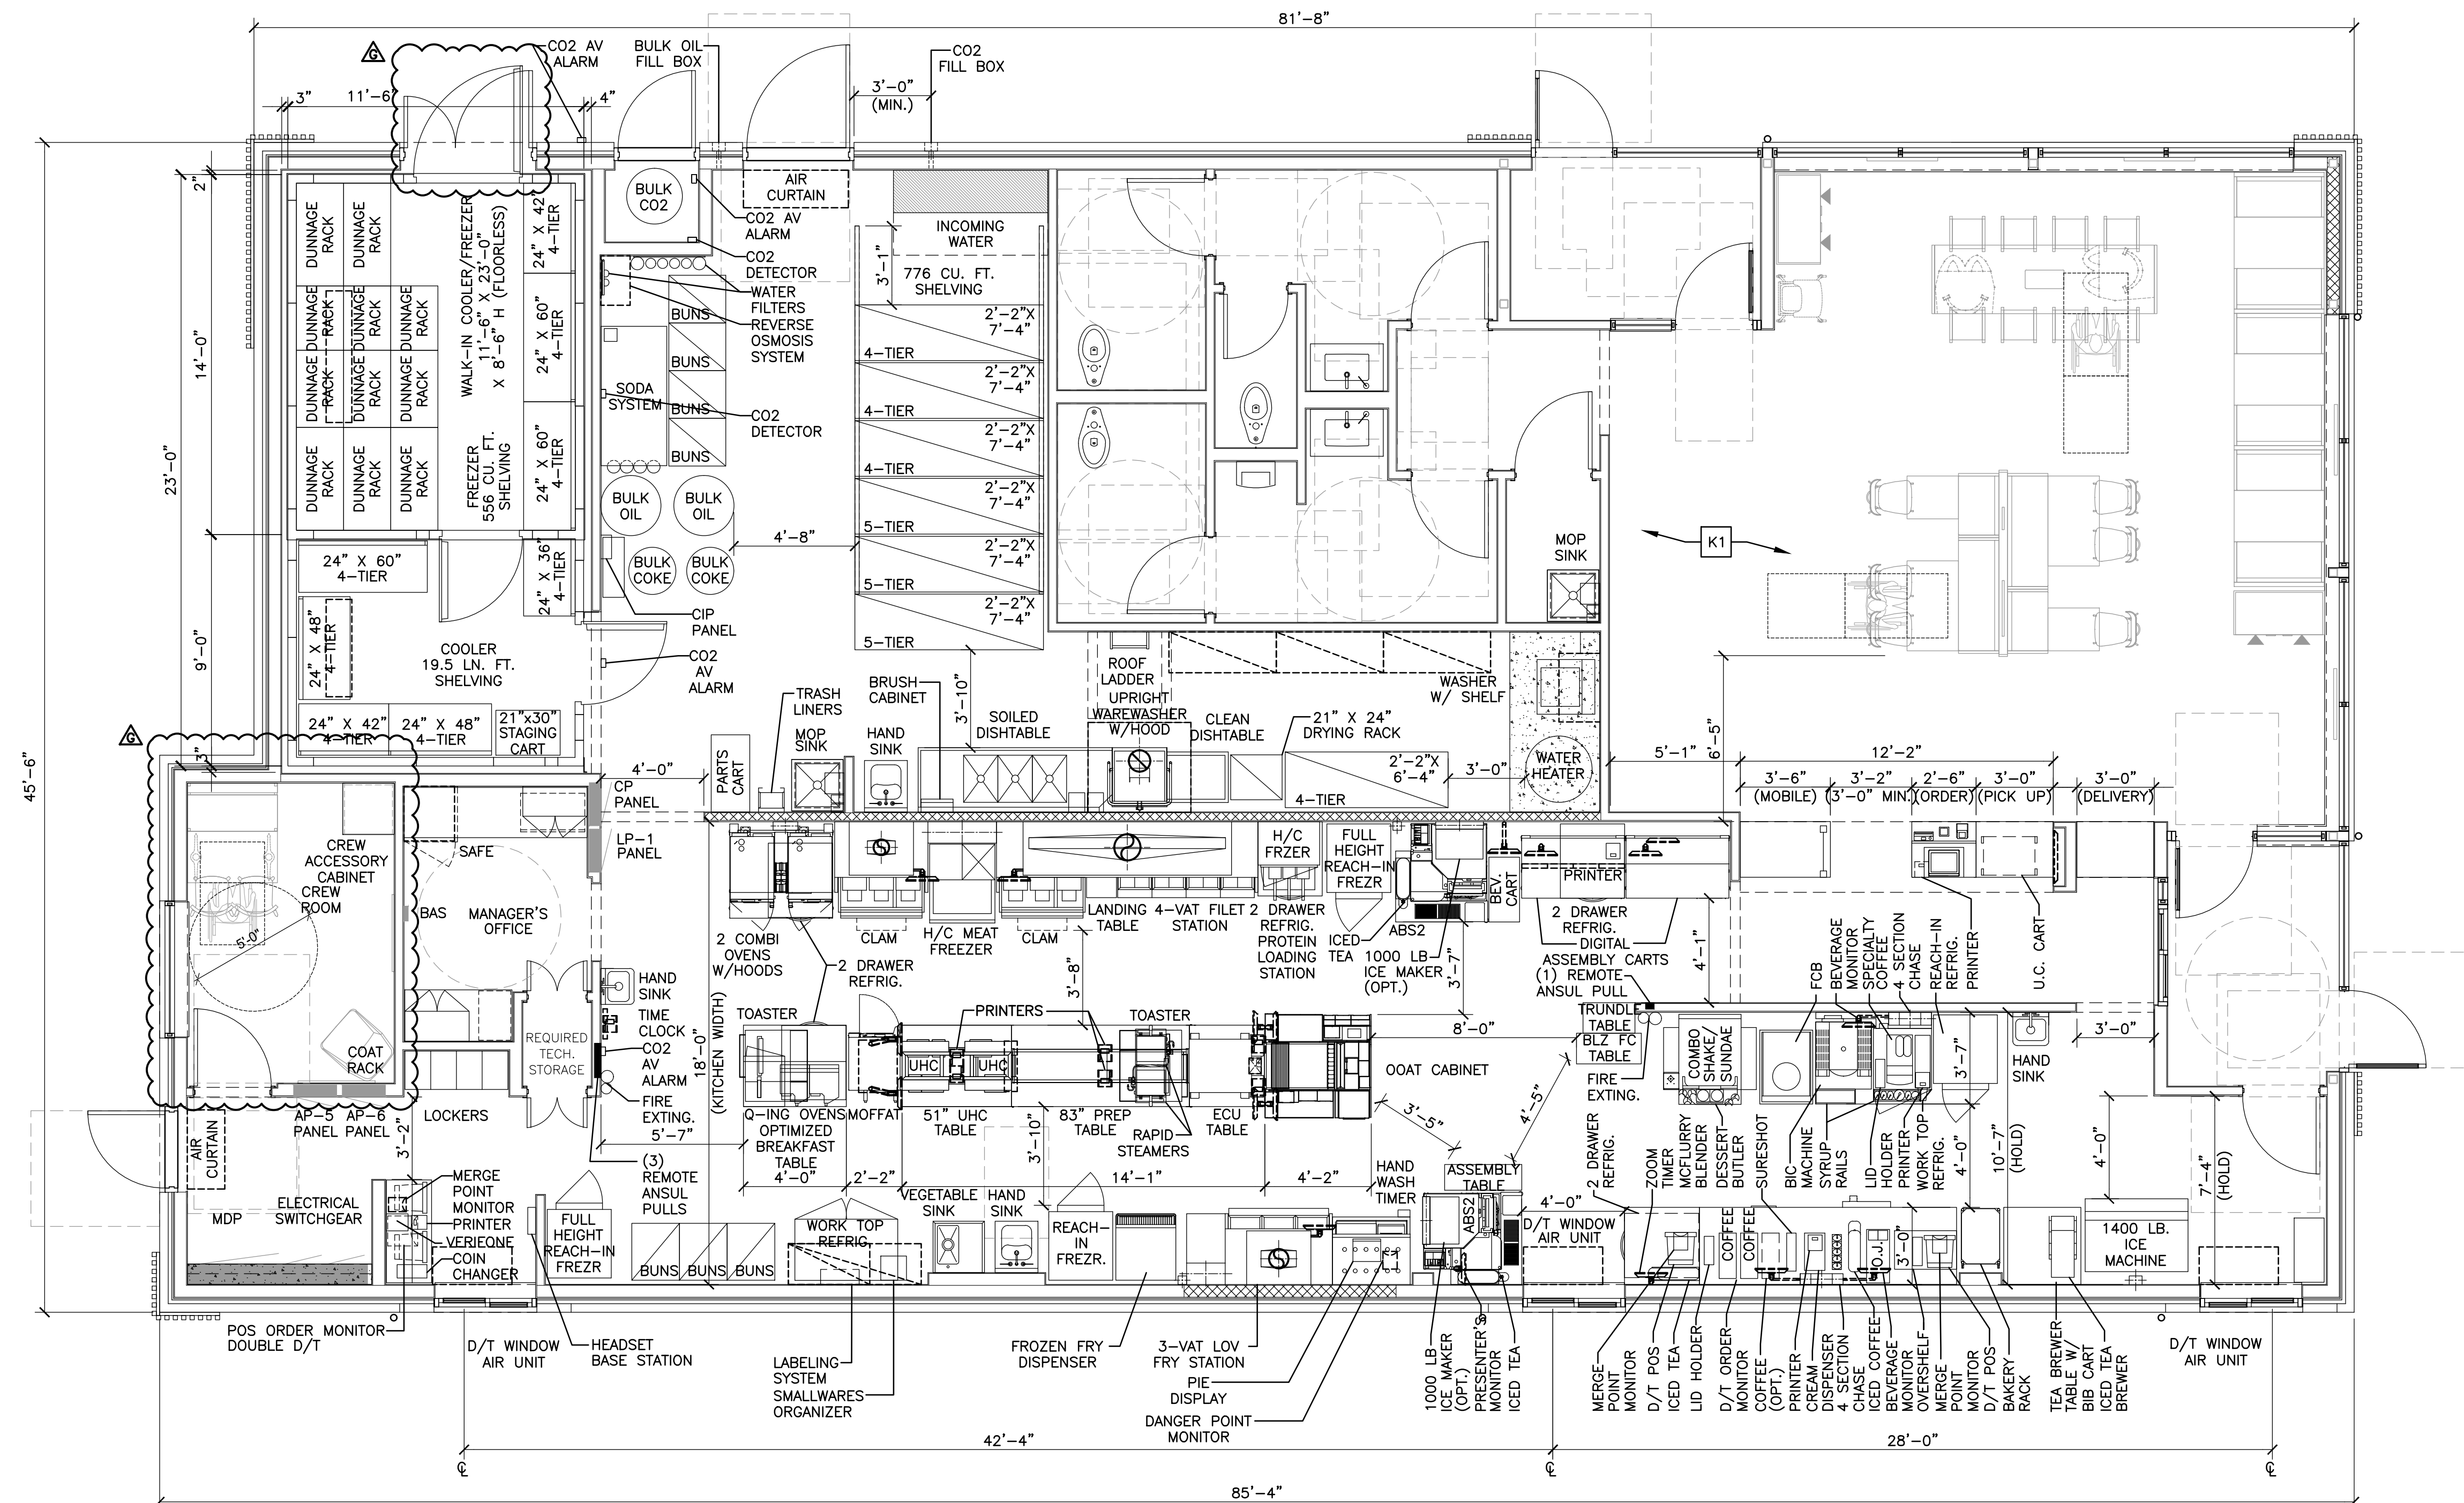

SHEET NO.	TITLE	DRAWN BY	PREPARED FOR:	© 2024 McDonald's Corporation  McDonald's USA, LLC These drawings and specifications are the confidential and proprietary information of McDonald's USA, LLC and are not to be copied or reproduced without written authorization. The contract documents were prepared for use on this specific site in conjunction with its issue date and are not suitable for use on a reference or example on another project requires the services of properly licensed architects and engineers. Reproduction of the contract documents for reuse on another project is not authorized.	DESIGN  Architecture, Inc. 12400 Portland Avenue Station Bainbridge, MA 02822 Office: (802) 325-4042 Fax: (802) 325-4043	G	12/23/25	DECOR	AL
	2024 STANDARD BUILDING – BB20	AL	F			12/12/25	STRUCTURAL CLARIFICATION	AL	
	4584 – WOOD/WOOD	2024 05	E			09/26/25	CITY CMNTS.	AL	
	DESCRIPTION	REVIEWED BY	D			08/04/25	CITY CMNTS.	AL	
	WOOD BEARING WALLS W/BRICK EXTERIOR FINISH & CI	KD	C			07/11/25	CITY CMNTS.	AL	
	WOOD TRUSS ROOF FRAMING	DATE ISSUED	.			02/26/25	PERMIT SET	AL	
	E.I.F.S./BATTEN/BRICK EXTERIOR FINISH	26 2025				12/06/24	BID SET	AL	
	NSN-43016	SITE ADDRESS	REV			DATE	DESCRIPTION	BY	
	L/C: 024-1306	8650 N. Indiana Avenue, Kansas City, MO 64156	RD# 24247						





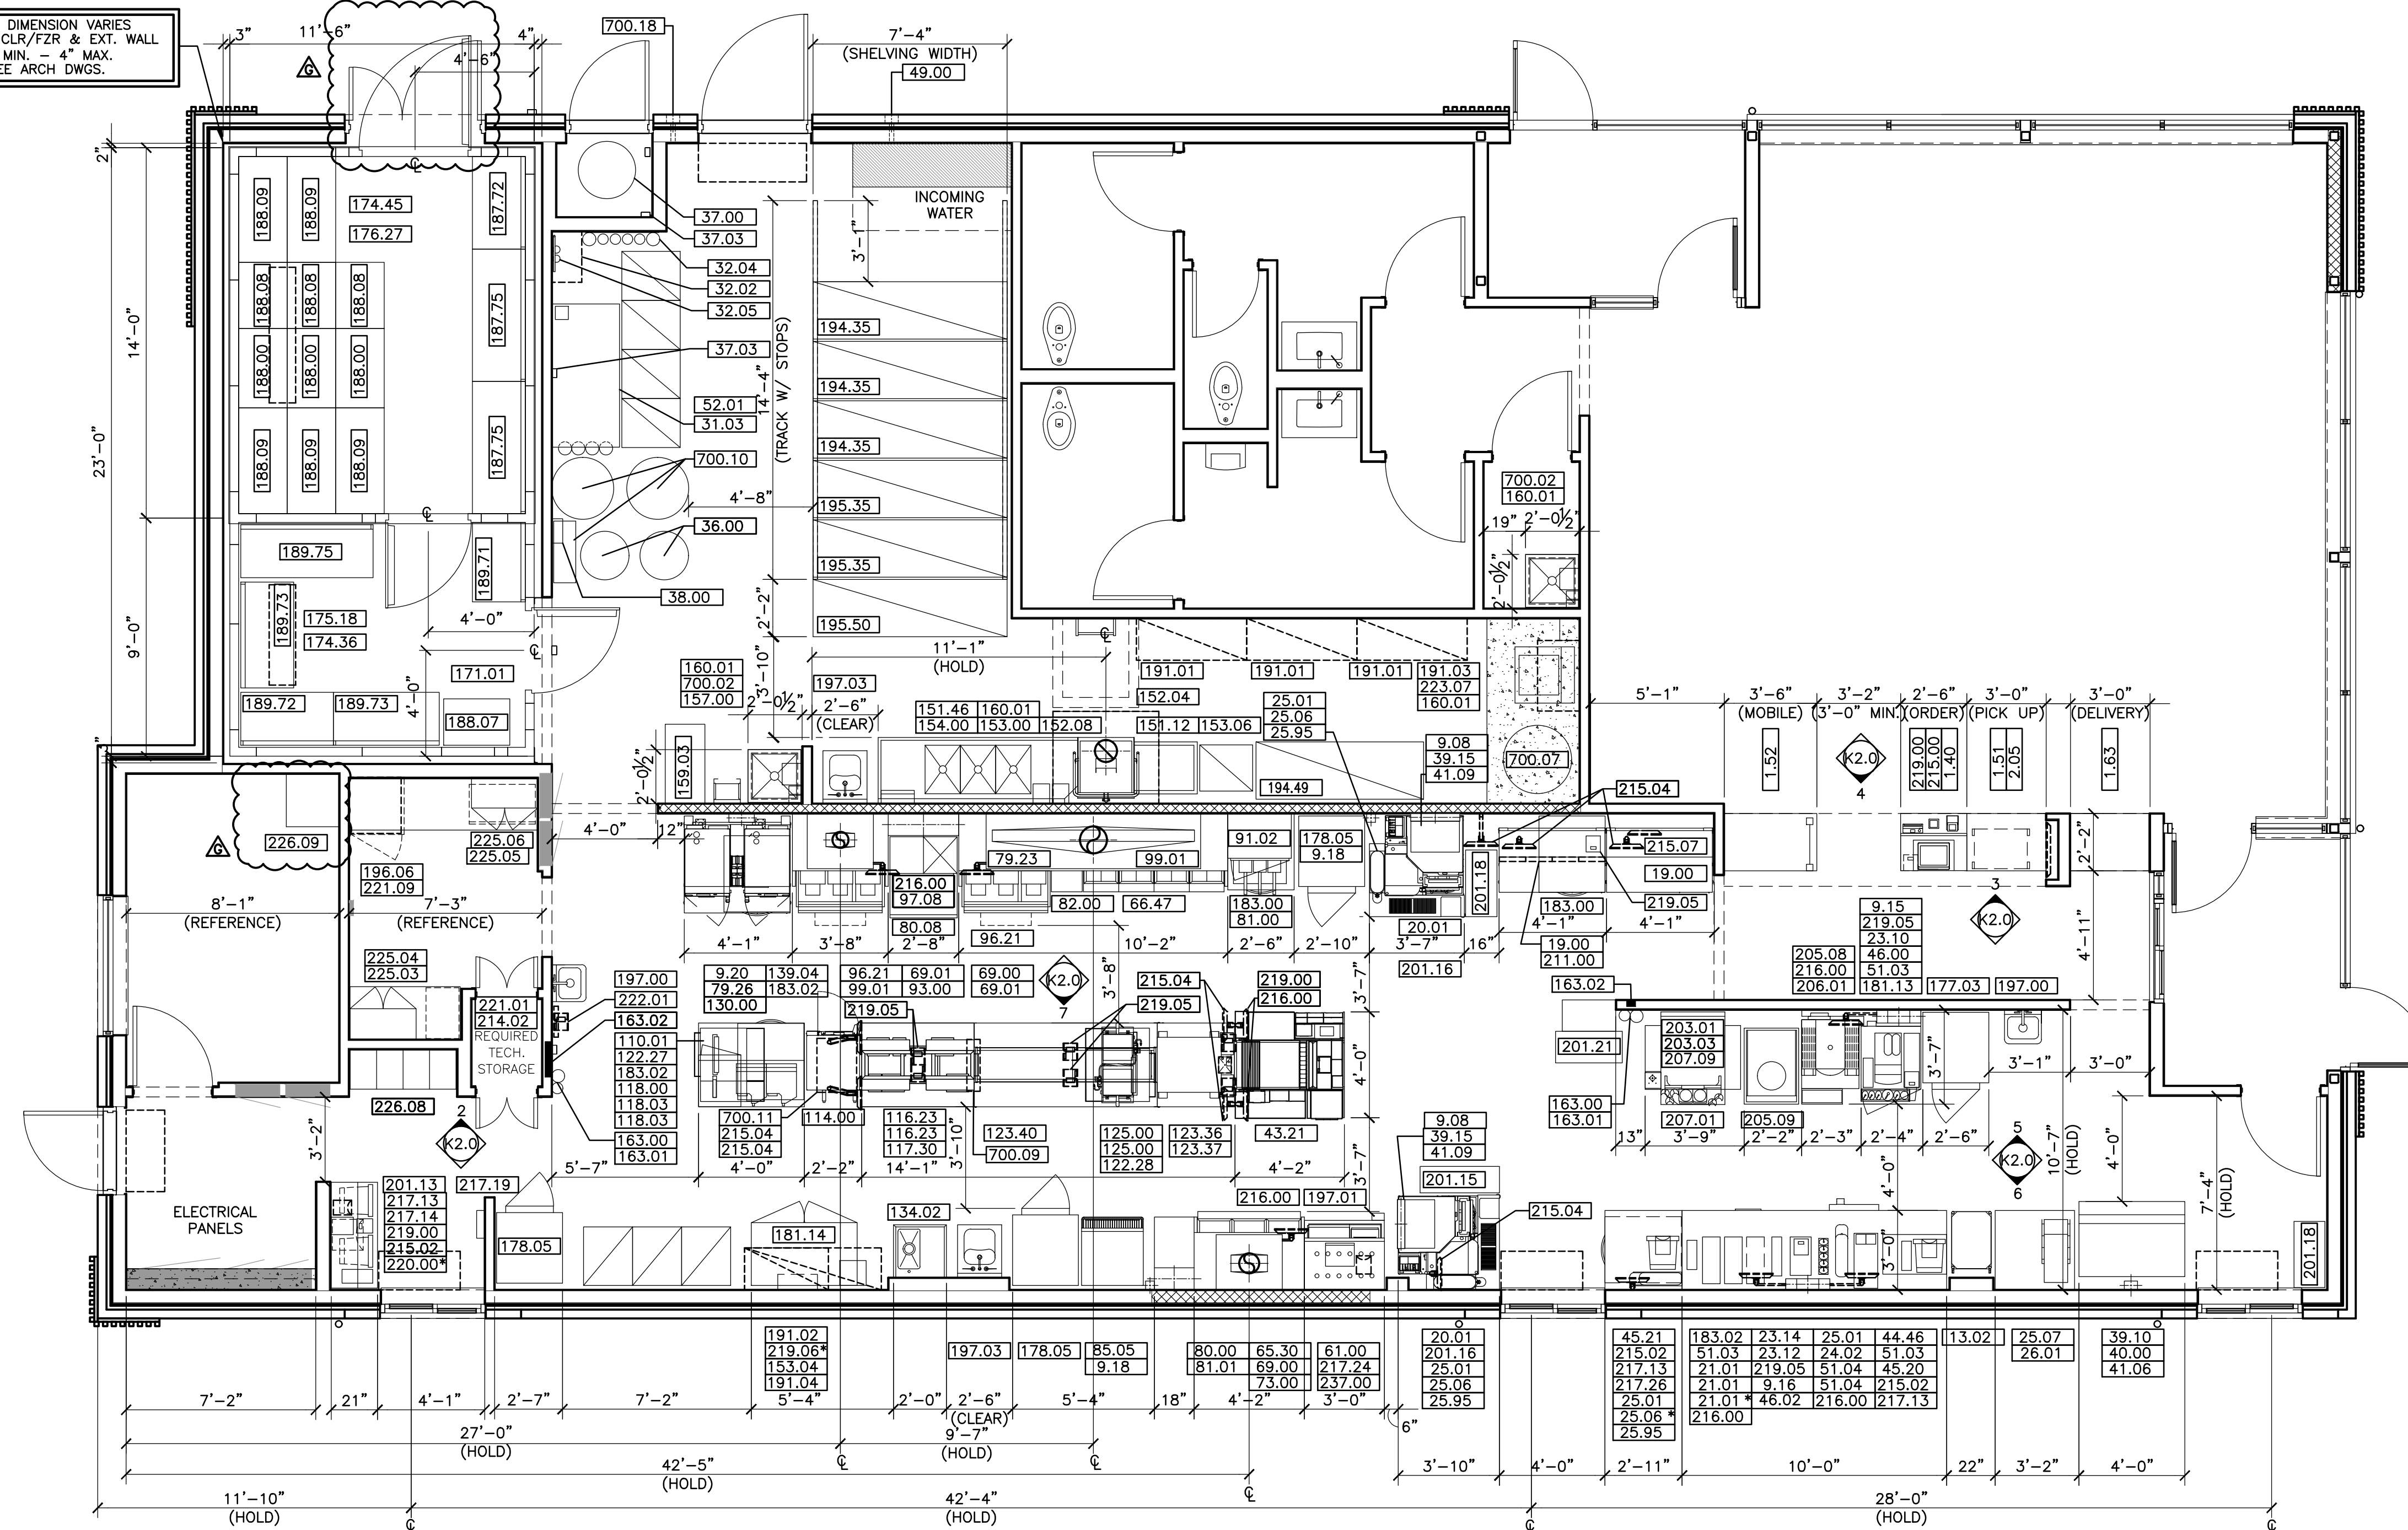
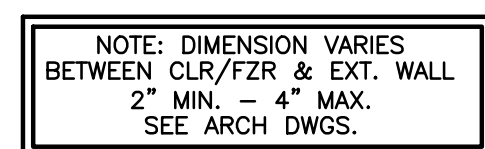


DRAWING NOTES

1. ALL DIMENSIONS SHOWN ARE TAKEN TO FACE OF WALL FINISH
2. * INDICATES OPTIONAL EQUIPMENT
3. KES TO VERIFY ALL BLOCKING FOR WALL MOUNTED EQUIPMENT AS REQUIRED BY GENERAL NOTE 9 ON A1.0 PRIOR TO INSTALLATION

SEE SHEET K2.1 FOR
EQUIPMENT SCHEDULE

1 KITCHEN EQUIPMENT PLAN

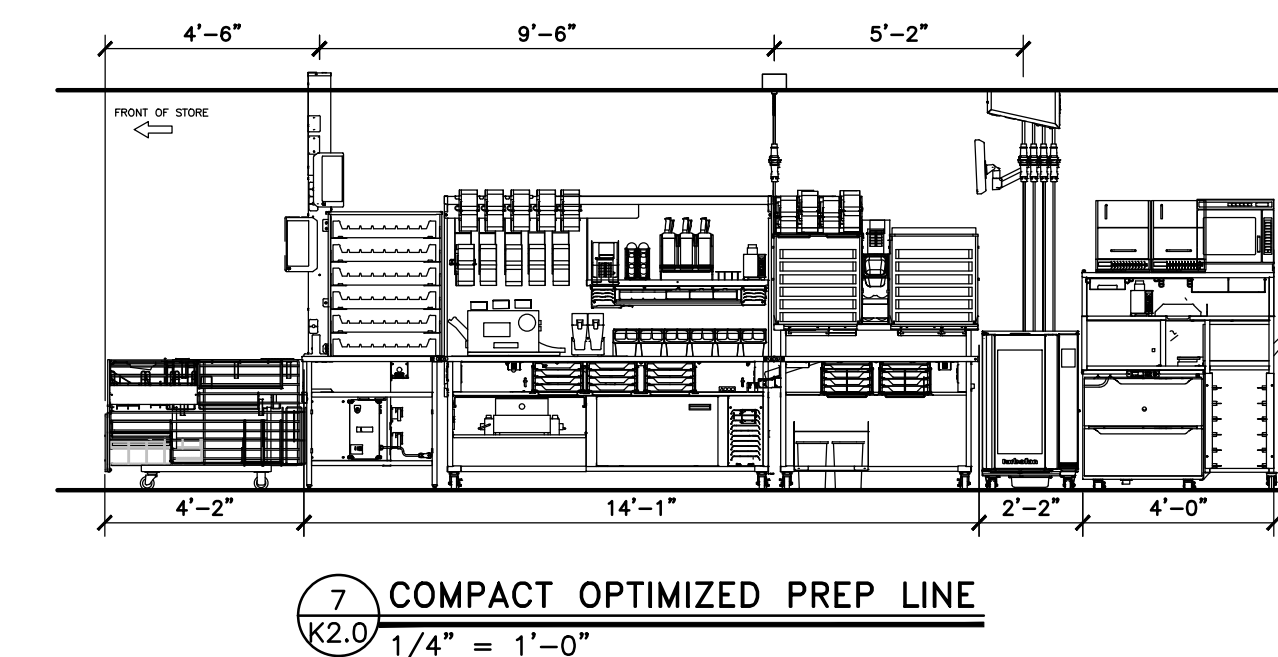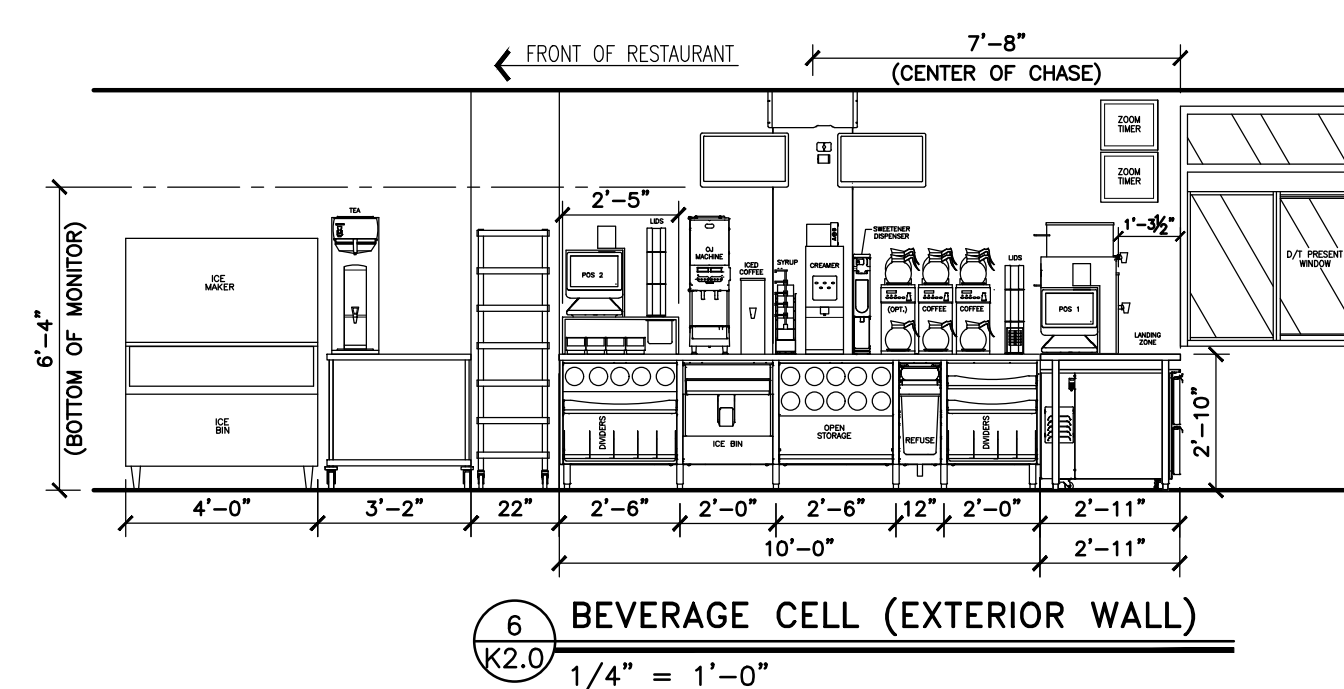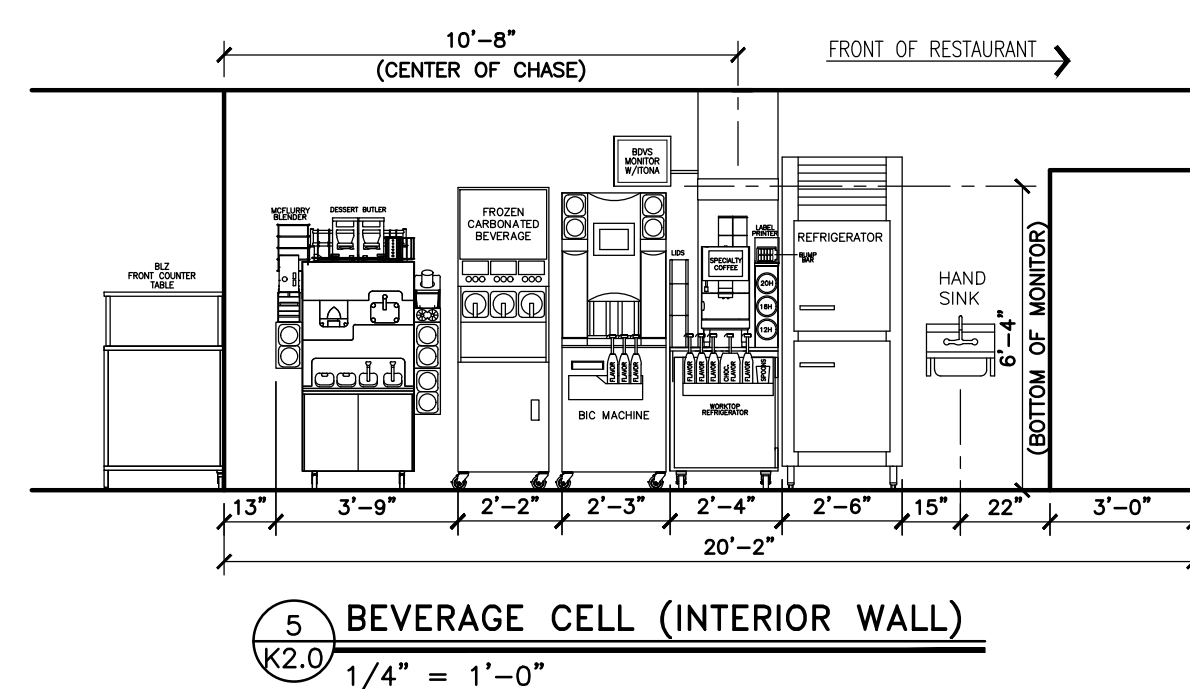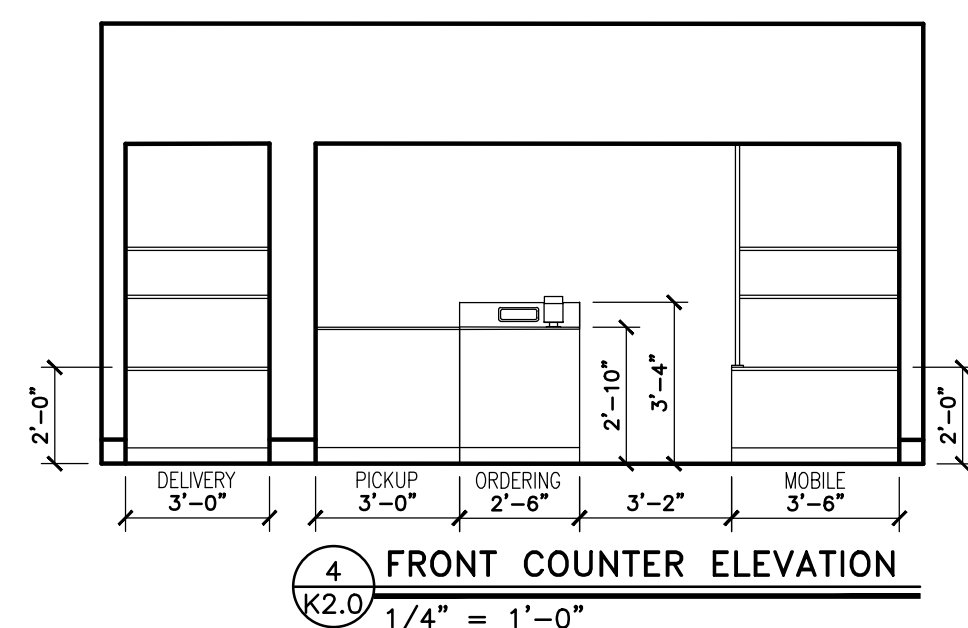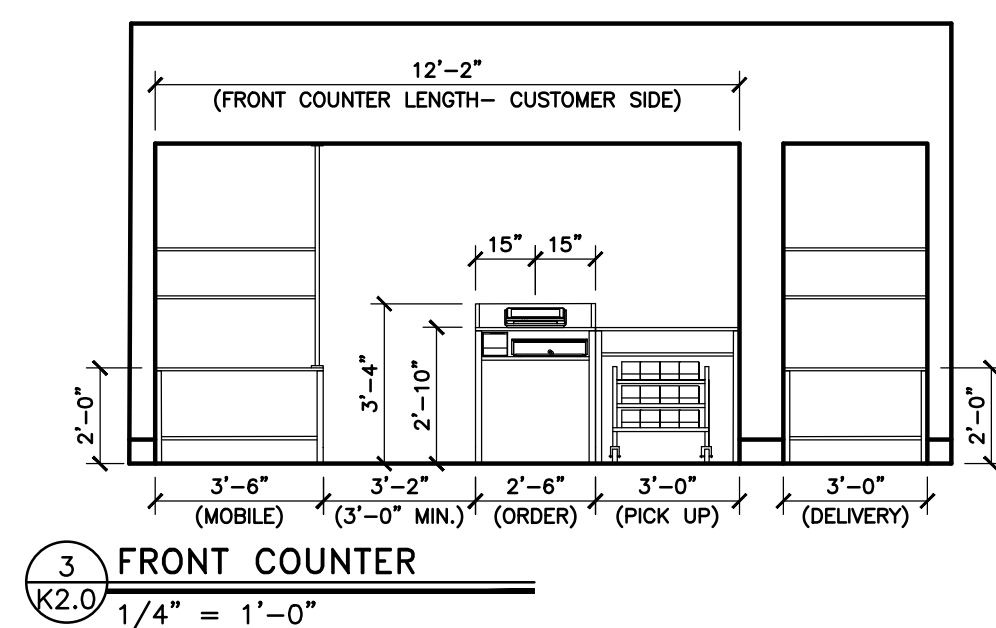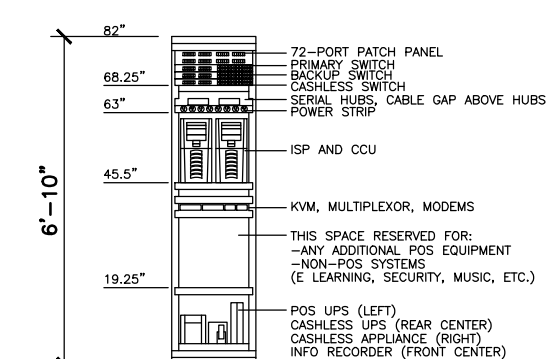

SHEET NO.		024-KITCHEN	
TITLE		2024 STANDARD BUILDING - BB20 4584-WOOD/WOOD	
UNLESS NOTED OTHERWISE		AL	
SYD ISSUE DATE		2024-05	
REVIEWED BY		KO	
DATE ISSUED		04-26-2025	
DATE		25-2025	
DESCRIPTION		WOOD BEARING WALLS W/BRICK EXTERIOR FINISH & CI WOOD TRUSS ROOF FRAMING E.L.F.S./BATTEN/BRICK EXTERIOR FINISH	
N/SN: 43016		SITE ADDRESS	
L/N: 024-1306		8650 N. Indiana Avenue, Kansas City, MO 64156	
REV	DATE	DESCRIPTION	BY
F	12/12/25	STRUCTURAL CLARIFICATION	AL
G	12/23/25	UDCOR	AL
H	09/26/25	CITY CMNTS.	AL
E	08/04/25	CITY CMNTS.	AL
C	07/17/25	CITY CMNTS.	AL
-	02/26/25	PERMIT SET	AL
-	12/06/24	BID SET	AL

PREPARED BY:

McDonald's USA, LLC

© 2024 McDonald's Corporation

12400 Portland Avenue South
Suite 100, Portland Corporate Center
Portland, OR 97206-4442
Office: (858) 252-3443
Fax: (858) 252-4443

DESIGN

reprise

Architecture, Inc.

12400 Portland Avenue South
Suite 100, Portland Corporate Center
Portland, OR 97206-4442
Office: (858) 252-3443
Fax: (858) 252-4443

EQUIPMENT SCHEDULE										
GC = Optional Equipment GC = General Contractor R = Relocated Equipment										
ITEM	O	QTY	DESCRIPTION	MANUFACTURER	MODEL #	UL	NSF	FURNISHED	GENERAL REMARKS	SPECIAL REQUIREMENTS
1.40		1	SERVICE POD - 30"	DECOR	SEE PLAN	-	2	GC	-	
1.51		1	PICKUP POD - 36"	DECOR	SEE PLAN	-	2	GC	-	
1.52		1	PICKUP POD - 42"	DECOR	SEE PLAN	-	2	GC	-	
1.63		1	McDELIVERY PICKUP COUNTER	DECOR	SEE PLAN	-	2	GC	-	
2.05		1	UNDER COUNTER CART - 24"W x 18"D FRONT COUNTER	INTERMETRO	UC18-DMS	-	2	KES	-	
9.08		2	UTILITY CHASE - ICE MAKER ON ABS VERSION	KES	5"x8"x23"	-	2	KES	CONCEALS WATER AND CONDENSING UNIT LINES	
9.15		1	UTILITY CHASE - FFDT INTERIOR WALL	KES	20"x5"x76"	-	2	KES	4 SECTION CHASE FOR BUYOUT RECEPTACLES, POS, CO2 AND WATER	
9.16		1	UTILITY CHASE - FFDT EXTERIOR WALL	KES	20"x5"x76"	-	2	KES	4 SECTION CHASE FOR BUYOUT RECEPTACLES, POS AND WATER	
9.18		2	UTILITY CHASE - WALL VERSION	KES	4"x4"x82"	-	2	KES	CHASE FOR BULK OIL LINES, MOUNT AT 2'-0"	
9.20		1	UTILITY CHASE - COMBI CELL	KES	4"x8"x84"	-	2	KES	CHASE FOR BUYOUT RECEPTACLES AND WATER	
13.02		1	BAKERY RACK	KRISPY KREME	18"x26"x65"	-	2	SUPPLIER	-	
19.00		2	DIGITAL ASSEMBLY CART - 48"	INTERMETRO	MCDDAC-48	-	2	KES	-	
20.01		2	AUTOMATED BEVERAGE SYSTEM 2.0	IMI CORNELIUS	621058590LON	-	-	KES	INSTALLATION KIT INCLUDES STAINLESS STEEL CHASE & DATA LINE	
21.01		3	COFFEE BREWER (THERMAL POTS)	BUNN-0- MATIC	AXIOM-DV-3	E32066	4	KES	W/ELECTRONIC CONTROLLER FOR CONVERSION TO LOW OR HIGH VOLTAGE	
23.10		1	ESPRESSO BREWER	FRANKE	FM850	-	4	KES	-	
23.12		1	COFFEE CREAM DISPENSER	SURESHOT	AC110-PC-51	E217698	20	KES	-	
23.14		1	SUGAR/SWEETENER DISPENSER	SURESHOT	AC2-GP-1-G38	E217698	18	KES	-	
24.02		1	JUICE DISPENSER	BUNN-0- MATIC	JDF-25	-	18	KES	-	
25.01		4	SUMLINE ICED BEVERAGE DISPENSER	BUNN-0- MATIC	TDO-N	E32066	4	KES	KES TO VERIFY EXACT QUANTITY PER MARKET	
25.06		3	SUMLINE ICED BEVERAGE DISPENSER - SHORT	BUNN-0- MATIC	TDO-N LP	E32066	4	KES	KES TO VERIFY EXACT QUANTITY PER MARKET	
25.07		1	INFUSION TEA BREWER - MIS	BUNN-0- MATIC	ITCB-DV	E32066	4	KES	PROVIDED WITH BREWER, INSTALLATION KIT AND TDO-N BOOSTER	
25.95		3	SUMLINE ICED BEVERAGE DISPENSER - 2 TIER STAND	KES	-	-	2	KES	-	
26.01		1	TEA BREWER TABLE - 36"x36"	ISS SHELIVING	WST1758C	-	2	KES	-	
31.03		1	SODA SYSTEM PACKAGE B.I.B.(RECIRCULATING- 3 TOWERS) - REMOTE	MULTIPLY	50MR04	SA4632	18	KES	-	
32.02		1	REVERSE OSMOSIS WATER FILTRATION SYSTEM - TANKLESS	EVERPURE	MRS-600HE	-	-	KES	FOR COFFEE MAKER, ESPRESSO MACHINE, AND RAPID BUN STEAMER	
32.04		1	WATER FILTRATION SYSTEM	EVERPURE	EV9337-26	-	-	KES	-	
32.05		1	WATER FILTRATION SYSTEM	EVERPURE	EV9272-24	-	-	KES	FOR COMBI OVENS AND STAGING CABINET	
36.00		2	BULK COKE	CHART INDUSTRIES	10667511	-	18	MANU-FACTURER	SYRUP LINES BY CHART INDUSTRIES	
37.00		1	BULK CO2 - 750 LB.	CHART INDUSTRIES	CARBO-MAX 750	-	-	MANU-FACTURER	-	
37.03		2	CO2 SAFETY SYSTEM	SEE RMKS	-	-	-	KES	SEE MECHANICAL DRAWINGS	INCLUDES DETECTOR, PWER MONITOR W/ TROUBLE SIGNAL AND (4) AV ALARMS
38.00		1	CLEAN IN PLACE PANEL	CHART INDUSTRIES	10667431	-	18	MANU-FACTURER	MOUNT 6"W x 7"H. BOX @ 6'-0" AFF TO BOX CENTER LINE	
39.10		1	ICE MACHINE - 1400 LB.	MANITOWOC	ITY1500N3/ D970	SA4027	12	KES	USE HEADMASTER KIT K00221	
39.15		2	ICE MACHINE - 1000 LB.	MANITOWOC	IBT1020C-161	SA4027	12	KES	CONDENSER: CVD1200	
40.00		1	ICE MACHINE CHASE	KES	4"x6"x48"	-	2	KES	CONCEALS WATER AND CONDENSING UNIT LINES	
41.06		1	ICE MACHINE REMOTE CONDENSER - 1400 LB.	MANITOWOC	JCT-1500	SA4027	12	KES	-	
41.09		2	ICE MACHINE REMOTE CONDENSER - 1000 LB.	MANITOWOC	CVD1200-263A	SA4027	12	KES	-	
43.21		1	OPTIMIZED ORDER ASSEMBLY TABLE	KES	90001	E152097	2	KES	-	
44.46		1	SMALL RISER SHELF - 18" TO 30"	FRANKE	18006010	-	2	KES	-	
45.20		1	MODULAR BEVERAGE CABINET - 10'-0"	KES	-	-	2	KES	-	
45.21		1	BEVERAGE CABINET - DRIVE-THRU TABLE 35"	KES	-	-	2	KES	-	
46.00		1	CUP DISPENSER VERTICAL 3 CUP	KES	-	-	2	KES	-	
46.02		1	SYRUP BOTTLE RACK - (5) SYRUP PUMPS	PRONTO	-	-	2	KES	-	
49.00		1	CO2 FILL BOX - 6 1/2"W x 18"H	CHART INDUSTRIES	8512629	-	-	MANU-FACTURER	SEE EXTERIOR ELEVATIONS FOR MOUNTING HEIGHT. INSTALLED BY GC	
51.03		3	CUP LID HOLDER 3 HIGH S/S	KES	-	-	2	KES	-	
51.04		2	CUP LID HOLDER SINGLE STACK 8" HIGH	KES	-	-	2	KES	-	
52.01		1	REMOTE CONDENSING UNIT - 50MR04	MULTIPLY	TS-0895	SA2298	-	KES	ORDER PRE-CHARGE LINE #204017 - VIF LENGTH FROM UNIT TO SODA SYST.	
61.00		1	FRY BAGGING STATION 36"	KES	FB25A	E99018	2	KES	-	
65.30		1	3-VAT LOV FRYER - ELECTRIC - F/F/F	HENNY PENNY	LVE-203	E30993	4	KES	-	IDLE ENERGY RATE=0.73kW, ENERGY EFFICIENCY=87%
66.47		1	4-VAT LOV FRYER - ELECTRIC - S/S/S/S	HENNY PENNY	LVE-204	E30993	4	KES	-	IDLE ENERGY RATE=0.73kW, ENERGY EFFICIENCY=87%
69.00		2	CAPTURE JET PLENUM - FRYER	HALTON	CJP-F	MH27607	2	KES	ATTACH TO UNIVERSAL EXHAUST HOOD	
69.01		2	CAPTURE JET PLENUM - GRILL	HALTON	CJP-G	MH27607	2	KES	ATTACH TO UNIVERSAL EXHAUST HOOD	
73.00		1	UNIVERSAL EXHAUST HOOD 3-VAT FRYER	KES	UH-50	MH12755	2	KES	-	
79.23		1	UNIVERSAL EXHAUST HOOD FULL-CLAM/4-VAT FRYER	KES	UH-122	MH12755	2	KES	-	
79.26		2	VENTLESS HOOD FOR COMBI OVEN	CONVOTHERM	CONOVENT MINI 6.10	E325060	2	KES	-	
80.00		1	MECHANICAL CHASE	KES	9"x18" SGCL	E163328	2	KES	-	
80.08		1	MECHANICAL CHASE	KES	9"x32" SGCL	E163328	2	KES	-	
81.00		1	PROTEIN LOADING STATION KIT	KES	272436	-	2	KES	-	
81.01		1	PRODUCT LANDING SHELF - SOLID TOP	KES	-	-	2	KES	-	
82.00		1	LANDING TABLE	INTERMETRO	TLDP-S	-	2	KES	-	
85.05		1	FROZEN FRY DISPENSER	RAM	280-FP	E140753	4	KES	-	
91.02		1	WALL MOUNT FREEZER UNIT-SINGLE WIDE-HIGH CAPACITY	KES	HCWF1	SA7329	7	KES	AIR-COOLED, SELF-CONTAINED - MOUNT BOTTOM AT 51" AFF	HCWF1.99A INSTALL HARDWARE KIT REQUIRED
93.00		1	UNIVERSAL EXHAUST HOOD FULL-CLAM GRILL	KES	UH-43	MH12755	2	KES	-	
96.21		2	36" NEXT GEN 3-PLATEN CLAMSHELL GRILL - ELECTRIC	GARLAND	ME-3PX	E28898	4	KES	-	
97.08		1	MEAT FREEZER - DOUBLE WIDE - HIGH CAPACITY - RIGHT HAND	KES	HCMF30B-RH	SA6032	2	KES	AIR-COOLED, SELF-CONTAINED	
99.01		2	GRILL TOOL ORGANIZER - 43" HOOD	KES	-	-	2	KES	-	
110.01		1	OPTIMIZED BREAKFAST TABLE	KES	OBT	-	2	KES	-	
114.00		1	HUMIDIFIED HOLDING CABINET	MOFFAT	HP10T-LMD	197	4	KES	-	
116.23		2	UNIVERSAL HOLDING CABINET - HIGH DENSITY - 2-SIDED - PIN & SLEEVE	FRYMASTER	UHCHDGT	E44571	4	KES	-	
117.30		1	UHC TABLE COPL - 2 SIDED - 51"D x 34"W - PIN&SLEEVE	KES	91011	-	2	KES	-	
118.00		1	Q'ING OVEN - PIN & SLEEVE	AMANA	MC23MPW2	E40456	4	KES	-	
118.03		2	Q'ING OVEN - PIN & SLEEVE	ACP	MCWCC24	-	4	KES	-	
122.27		1	NEXT GEN. UNIVERSAL RADIANT TOASTER - PIN & SLEEVE	ANTUNES	HRT-5H	-	4	KES	-	
122.28		1	NEXT GEN. UNIVERSAL CONTACT TOASTER - PIN & SLEEVE	ANTUNES	HCT-5H	-	4	KES	-	
123.36		1	ECU TABLE - COPL	KES	90165	-	2	KES	-	
123.37		1	BREAKER PANEL- 125 AMP - 1 PHASE - EQUIPMENT MOUNTED	KES	-	-	-	KES	-	
123.40		1	PREP TABLE - HD - 2-SIDED COPL - 38"D x 83 1/2" - PIN & SLEEVE W/REF.	KES	91010	-	2	KES	-	
125.00		2	RAPID BUN STEAMER	PRINCE CASTLE	625-MFY	-	4	KES	-	
130.00		2	COMBI OVEN	CONVOTHERM	MS6102083LCMD1	E360598	4	KES	-	0.89kW, 69% STEAM MODE, 0.61kW, 81% CONVECTION MODE
134.02		1	VEGETABLE SINK	KES	SK04-4	-	2	KES	PROVIDE W/ BOWL COVER	
139.04		1	COMBI OVEN STAND - DOUBLE WIDE	KES	-	-	2	KES	-	
151.12		1	CLEAN DISHTABLE - LEFT HAND - 28.23"	KES	SK-SPL	-	2	KES	-	
151.46		1	SOILED DISHTABLE - RIGHT HAND - 90.5" WIDE	KES	SK-SPL	-	2	KES	-	
152.04		1	WAREWASHER HOOD	KES	-	-	3	-	TYPE 2 HOOD FOR NON GREASE APPLICATION - REQUIRED PER CODE	
152.08		1	WAREWASHER - HIGH TEMP	HOBART	AM16SVLT-1	-	3	MANU-FACTURER	-	IDLE ENERGY RATE=0.31kW, WATER CONSUMPTION=0.67 GAL./RACK
153.00		1	SCULLERY SHELIVING KIT - 3 TIER - 14" x 36"	INTERMETRO	SHSS-4	-	2	KES	-	
153.04		1	SMALLWARE WALL ORGANIZER	INTERMETRO	SW1812-MPS	-	2	KES	-	
153.06		1	REUSABLE DRYING RACK	INTERMETRO	MCD2124-DRY6	-	2	KES	-	
154.00		1	BRUSH CABINET	KES	8047	-	4	KES	-	
157.00		1	TRASH LINER DISPENSER SHELF	KES	A0053	-	2	KES	-	
159.03		1	UNIVERSAL PARTS CART - 36" W	INTERMETRO	MCD-1836UPC	-	2	KES	-	
160.01		4	CHEMICAL SYSTEM	ECOLAB	-	-	-	MANU-FACTURER	-	
163.00		2	FIRE EXTINGUISHER - 5 LB. - ABC	ANSUL	SEE RMKS	-	-	SEE RMKS	LOCAL ANSUL AGENT SPECIFIES, SUPPLIES & LOCATES PER LOCAL CODE	
163.01		2	FIRE EXTINGUISHER - 6 L. - K GUARD	ANSUL	SEE RMKS	-	-	SEE RMKS	LOCAL ANSUL AGENT SPECIFIES, SUPPLIES & LOCATES PER LOCAL CODE	
163.02		4	REMOTE ANSUL PULL	ANSUL	4835	EX3470	-	SEE RMKS	CODE MAY REQUIRE LOCAL ANSUL AGENT TO SUPPLY	
171.01		1	WALK-IN COOLER / FREEZER FLOORLESS	NORLAKE	-	E42763	7	KES	-	
174.36		1	REMOTE CONDENSING UNIT	BOHN	BCH0010MBACZC0225	SA4272	-	KES	BEACON II/INTELLIGEN SYSTEM	
174.45		1	REMOTE CONDENSING UNIT	BOHN	BCH0055LCACZC0225	SA4272	-	KES	BEACON II/INTELLIGEN SYSTEM	
175.18		1	COOLER EVAPORATOR	BOHN	BELO095BS6AMAD0096	SA1525	-	KES	INTELLIGEN EVAPORATOR	
176.27		1	FREEZER EVAPORATOR	BOHN	BELO170BS6EAD0096	SA1525	-	KES	INTELLIGEN EVAPORATOR	
177.03		1	REACH-IN REFRIGERATOR-SINGLE WIDE	BEVERAGE AIR	HF1HC-1HS	SA2651	7	KES	-	
178.05		3	REACH-IN FREEZER - SINGLE WIDE	BEVERAGE AIR	HF1HC-1HS	SA2651	7	KES	-	
181.13		1	REFRIGERATOR - SPECIALTY COFFEE- 27" WIDE	TRUE	TUC-27 MDCDF1	SA33040	7	KES	RIGHT-HAND HINGED	

EQUIPMENT SCHEDULE											DRAWN BY AL				TITLE 2024 STANDARD BUILDING - BB20 4584-WOOD/WOOD				SHEET NO. 024-1306.00.6 K2.1			
											STD ISSUE DATE 2024 05				DESCRIPTION WOOD BEARING WALLS W/BRICK EXTERIOR FINISH & CI WOOD TRUSS ROOF FRAMING E.I.F.S./BATTEN/BRICK EXTERIOR FINISH				NSN-43016 L/C:024-1306 8550 N. Indiana Avenue, Kansas City, MO 64156			
											REVIEWED BY KD				DATE ISSUED 02 26 2025				REV REV DATE DESCRIPTION			
											DATE 02 26 2025				REV REV DATE DESCRIPTION							
											DATE 02 26 2025				REV REV DATE DESCRIPTION							
											DATE 											