

GENERAL NOTES

- ALL DESIGNS AND PLANS REPRESENTED ON THESE DRAWINGS ARE OWNED BY JBI AND WERE CREATED FOR USE ON THE SPECIFIED PROJECT. NONE OF THE IDEAS, DESIGNS, ARRANGEMENTS OR PLANS REPRESENTED BY THESE DRAWINGS SHALL BE USED BY OR DISCLOSED TO ANY PERSON, FIRM OR CORPORATION FOR ANY PURPOSE WHATSOEVER WITHOUT WRITTEN PERMISSION FROM JBI
- WRITTEN DIMENSIONS SHALL TAKE PRECEDENCE OVER SCALED DIMENSIONS. ALL DIMENSIONS INDICATED ON THESE PLANS ARE FROM INSIDE WALL SURFACES. DO NOT SCALE OFF OF THESE PLANS - CONTACT JBI TO VERIFY ANY QUESTIONABLE DIMENSIONS.
- REFER TO ARCHITECTURAL AND/OR ENGINEERING DRAWINGS FOR COMPLETE AND ACCURATE DIMENSIONS OF BUILDING STRUCTURE.
- DO NOT USE FOR CONSTRUCTION UNLESS THE DRAWING HAS BEEN APPROVED BY THE CUSTOMER AND MARKED "APPROVED FOR CONSTRUCTION".
- DUE TO UNFORESEEN CHANGES THAT OCCUR DURING CONSTRUCTION, CONSTRUCTION MANAGER, AND/OR G.C. MUST VERIFY ALL INTERIOR BUILDING DIMENSIONS, EQUIPMENT, FURNITURE PLACEMENT, UTILITY LOCATIONS AND CONDITIONS AT THE JOB SITE AND NOTIFY JBI OF ANY DISCREPANCIES PRIOR TO CONSTRUCTION, MANUFACTURING, CORE DRILLING OR INSTALLATION.
- JBI MUST BE COPIED ON ANY BUILDING OR ARCHITECTURAL DRAWING CHANGES.
- JBI SHALL NOT BE RESPONSIBLE FOR UNDISCLOSED OR UNSEEN SITE CONDITIONS.
- CORE DRILL EQUIPMENT REQUIRES A MINIMUM 5" THICK CONCRETE SLAB. G.C. TO FINISH CORE DRILL HOLES WITH 1/4" GROUT TO MATCH FLOOR TILE GROUT.
- JBI ASSUMES THAT THERE IS NO INTERFERENCE IN SLAB FOR CORE DRILLED HOLES. ALL ELECTRICAL CONDUITS, WATER LINES, POST TENSION CABLES, ETC. LOCATED IN THE SLAB MUST BE IDENTIFIED BY THE ARCHITECT AND/ OR GC AND NOTED AND ACKNOWLEDGED ON JBI DESIGN DOCUMENTS; COST FOR ALL REPAIRS RELATED TO HIDDEN CONDITIONS ARE THE RESPONSIBILITY OF THE CUSTOMER.
- FOR REMODEL INSTANCES JBI ASSUMES THAT ALL EXISTING STEEL WAS PROPERLY REMOVED IN ITS ENTIRETY AND ALL HOLES FILLED
- JBI PROVIDES RECOMMENDATIONS FOR OWNER/G.C. SUPPLIED ITEMS. IT IS THE RESPONSIBILITY OF THE OWNER/G.C. TO APPROVE AND OBTAIN SPECIFIED PRODUCTS. THE OWNER'S RESPONSIBILITIES INCLUDE ALL CONTRACTS WITH THE GENERAL & SUB CONTRACTORS AND THEIR COMPLIANCE WITH THESE SPECIFICATIONS.
- JBI DOES NOT WARRANT RECOMMENDED MATERIALS SUPPLIED BY THE OWNER/ G.C. THE WARRANTY IS PROVIDED BY THE SELLER OR MANUFACTURER OF THE MATERIAL.
- IN RARE INSTANCES, THE OWNER/G.C. MAY BE REQUIRED TO REMOVE A WINDOW IN ORDER TO GAIN FURNITURE ACCESS INTO THE DINING AREA.

FINAL APPROVAL TERMS

- PLEASE SIGN THIS COVER PAGE TO INDICATE ACCEPTANCE OF PROJECT AS SHOWN IN DRAWING PACKAGE.
- A SIGNED SALES ORDER SIGNIFIES AN OBLIGATION TO PROCEED WITH THE EXECUTION OF THE SPECIFIED PROJECT.
- A DEPOSIT IS REQUIRED TO START PRODUCTION.
- CHANGE ORDERS ARE SUBJECT TO A MINIMUM \$500 PROCESSING FEE.
- ALL ITEMS PRODUCED FOR YOUR PROJECT ARE CUSTOM MADE TO FIT THE BUILDING BASED ON INFORMATION GATHERED DURING THE INITIAL JOB SITE SURVEY OR THE PROVIDED ARCHITECTURAL DRAWINGS. SUCH PRODUCTS MAY NOT BE RETURNED OR EXCHANGED. JBI MUST BE NOTIFIED OF ANY BUILDING OR ARCHITECTURAL DRAWING CHANGES IN ORDER TO ENSURE PROPER PRODUCT FIT.

PLEASE SEE FINAL APPROVAL TERMS

ON SITE DATE	---
CUSTOMER SIGNATURE DUE DATE	---

Customer Name: _____

Customer Signature/Date: _____

PROJECT INFORMATION:

PROJECT NO.....: B-McD64744

NAT'L STORE NO.: 44655

SITE ID.....: 015-0404

CUSTOMER.....: CODEE LYNCH

ADDRESS.....: 707 1/2 METROPOLITAN AVE

CITY / STATE.....: LEAVENWORTH, KANSAS

JB I CONTACTS:

PROJECT MANAGER:
CORY KIKKAWA
(310) 667-5616
ckikkawa@jbi-interiors.com

PROJECT COORDINATOR:
VERONICA POZO
(310) 667-5667

LEAD DESIGNER:
JESSIE ALMAZAN
(310) 667-5626



2650 El Presidio Street
Long Beach, CA 90810
T 1 310 667 5600
F 1 310 604 3827
www.jbi-interiors.com

PRELIMINARY NOT FOR CONSTRUCTION

*BID SET / BRAND REVIEW SUBMITTAL SET

KIOSK REVIEW

APPROVAL: GRANTED
DATE: 04-06-26

CURRENT REVISION LETTER **A** DATE 06-25-26

THIS SET INCLUDES:

- 0-COVER SHEET
- 1a-SEATING LAYOUT PLAN
- 1b-CORE DRILL PLAN
- 2-SHADED PLAN
- 3-FINISH PLAN
- 4-CEILING PLAN
- 5a-ELEVATIONS
- 5b-ELEVATIONS
- 5c-ELEVATIONS
- 5d-ELEVATIONS
- 6-STANDARD DETAILS
- 7-GRAPHIC CROP GUIDE
- 8a-JBI LEGEND
- 8b-JBI LEGEND
- 8c-JBI LEGEND
- 9a-GC LEGEND
- 9b-GC LEGEND
- 9c-GC LEGEND



REVISION HISTORY:

A	06-25-26	GM
A	06-25-26	GM
-	TO FOLLOW-	
-	05-01-26	GM
A	06-25-26	GM
A	06-25-26	GM
A	06-25-26	GM
A	06-25-26	GM
A	06-25-26	GM
-	05-01-26	GM
A	06-25-26	GM
-	05-01-26	GM
-	05-01-26	GM
A	06-25-26	GM
A	06-25-26	GM



SET DRAWN / REVISED FROM	DATE RECEIVED:	OBTAINED FROM:
BUILDING LAYOUT DRAWN FROM ARCHITECTURAL PLANS	02-27-26	ARCHITECT
BUILDING LAYOUT DRAWN FROM ARCHITECTURAL PLANS	06-15-26	R. PRIOR
---	-	-
---	-	-

NEW DINING CAPACITY:	32
EXISTING CAPACITY:	-
CREW ROOM CAPACITY:	4
ADA SEATS REQUIRED:	2
ADA SEATS PROVIDED:	2
ALL BOXED DIMENSIONS ARE TO BE FIELD VERIFIED	

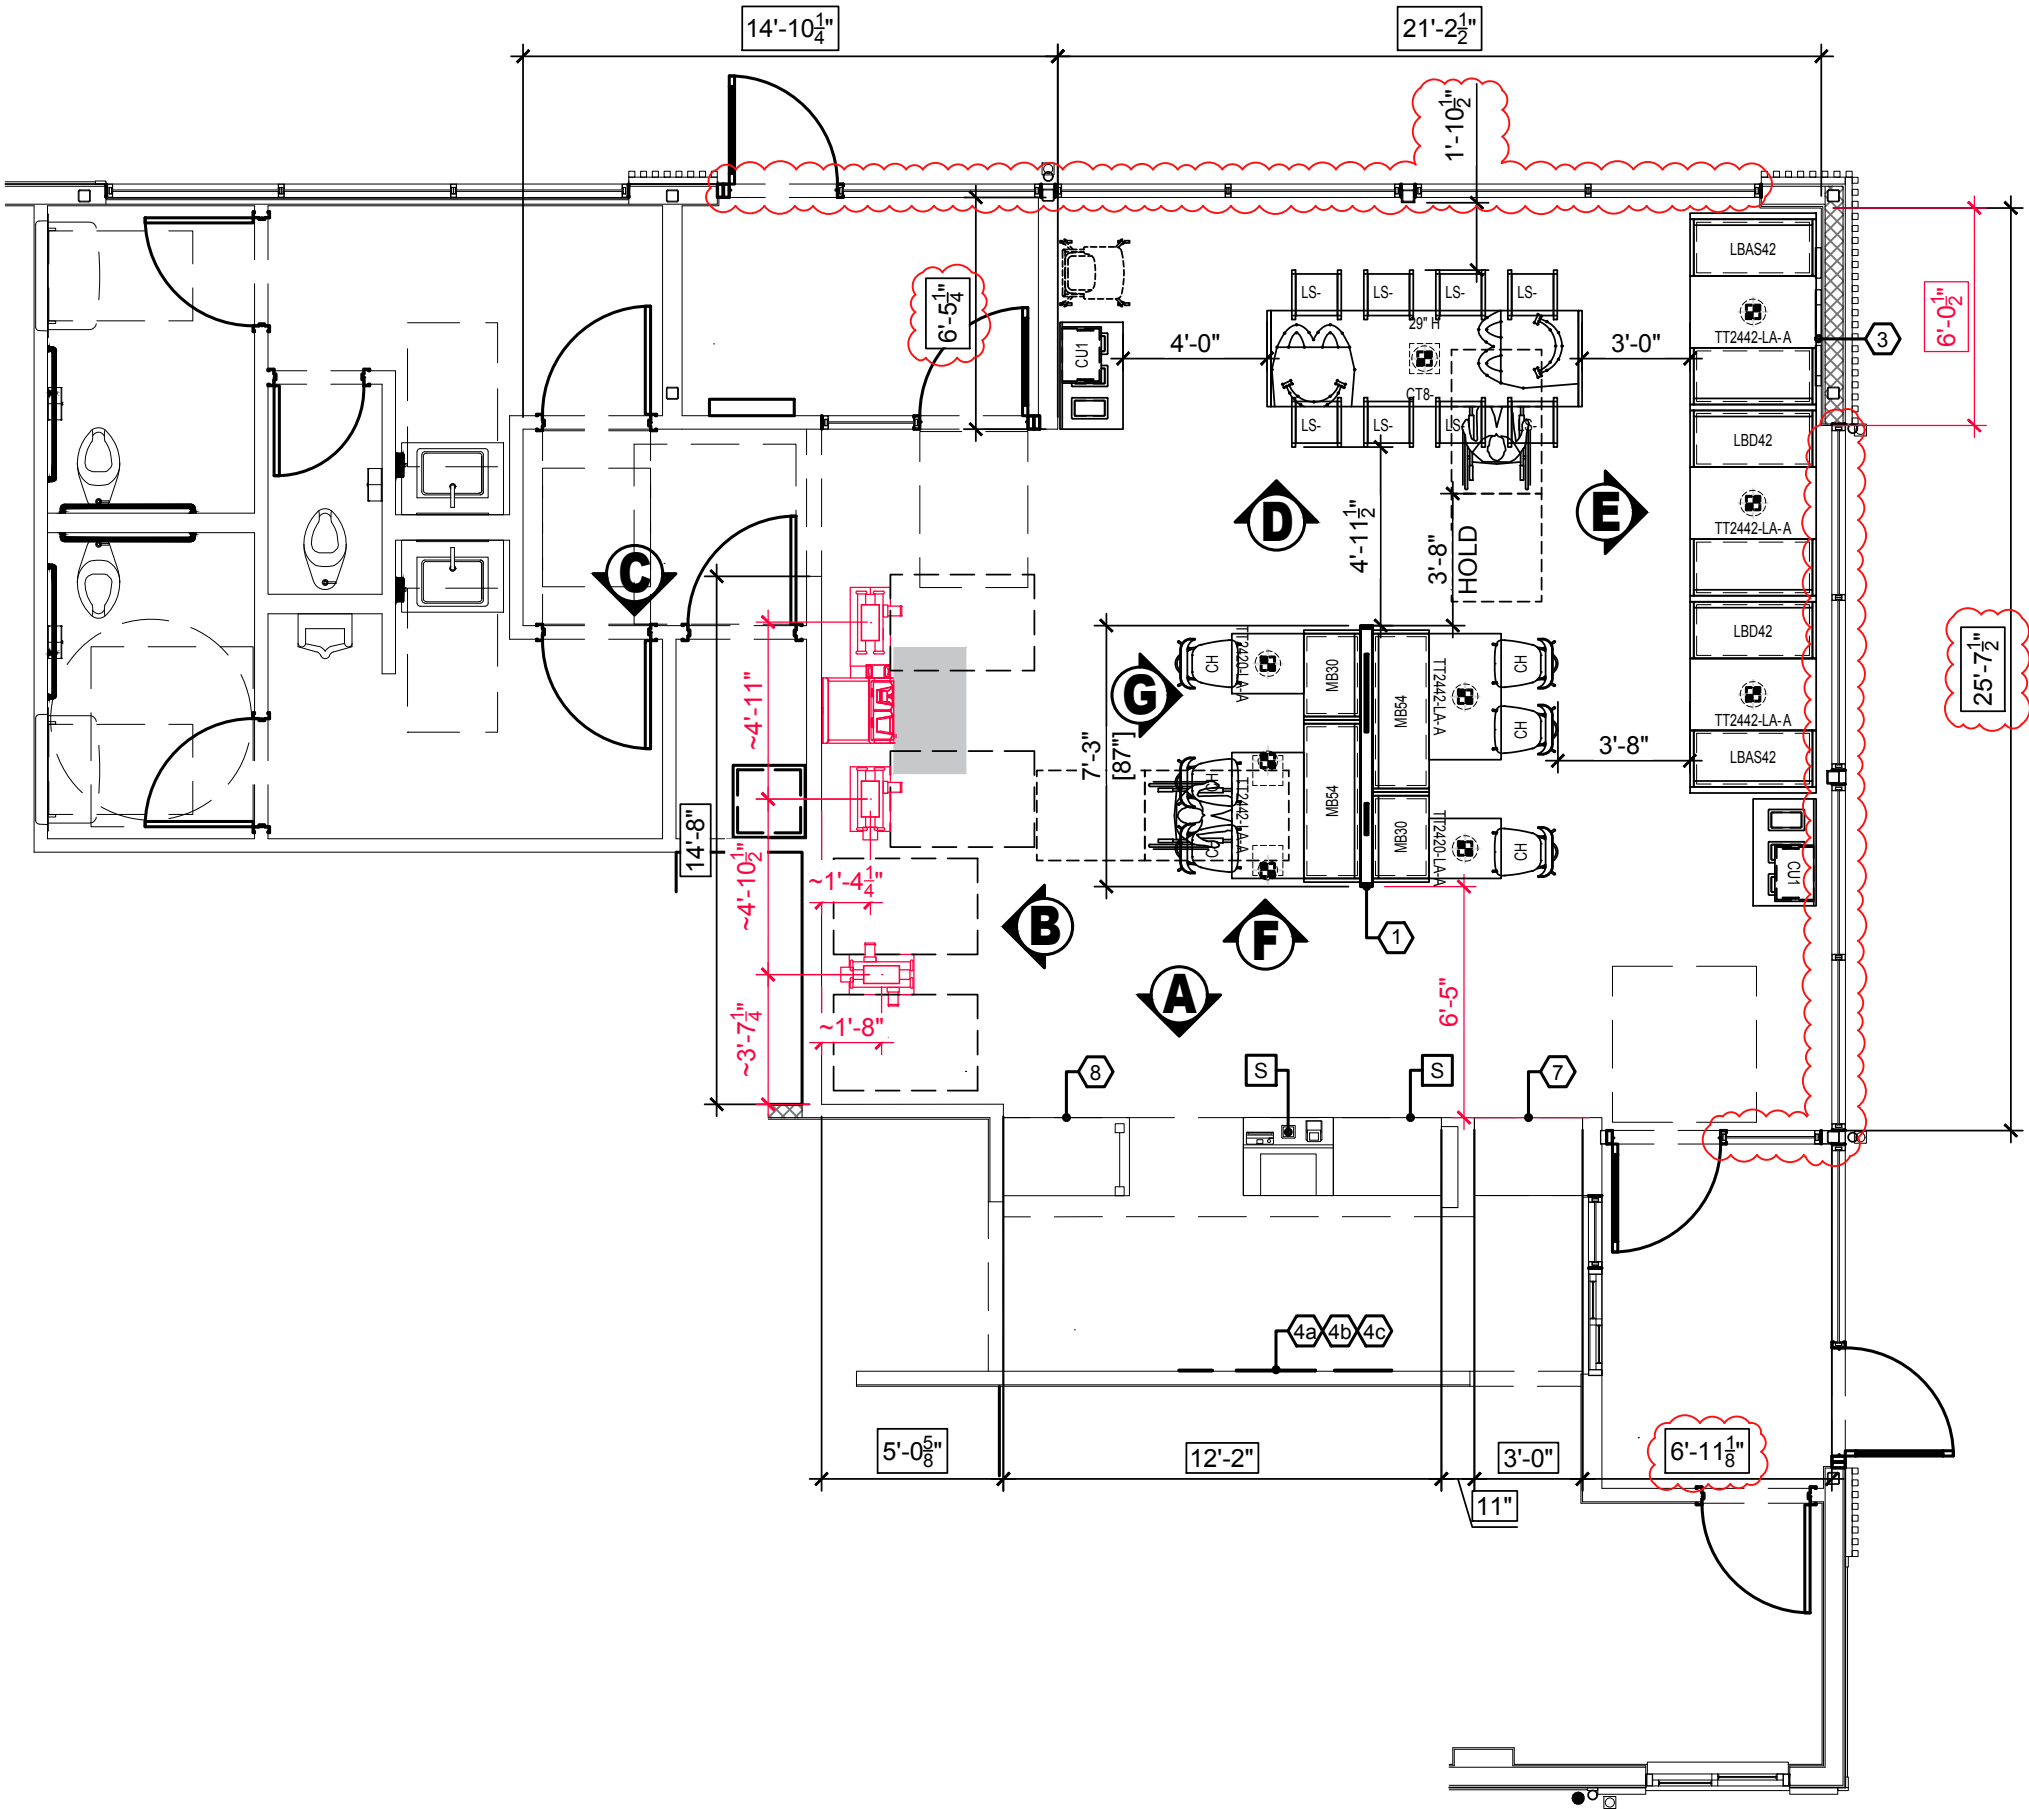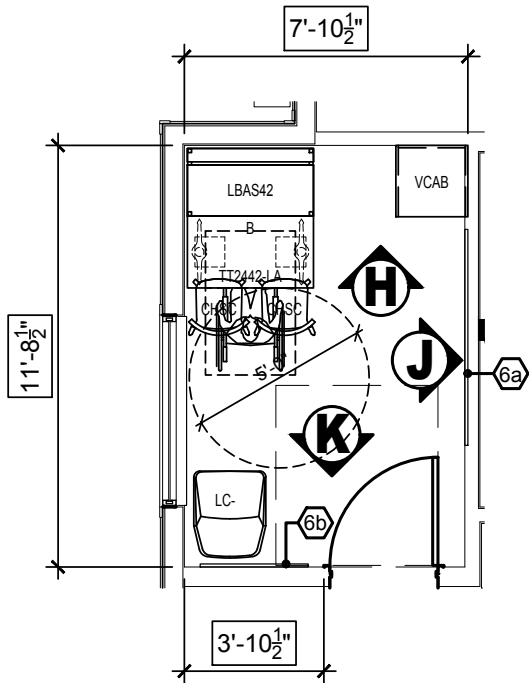

2650 El Presidio Street
Long Beach, CA 90810
T 1 310 667 5600
F 1 310 604 3827
www.jbi-interiors.com

REVISIONS				
LTR	DATE	BY	CHK'D	
A	06-25-26	GM		
REVISED PER NEW ARCHS				



SITE ID:	44655
STORE NUMBER:	015-0404

707¹/₂ METROPOLITAN
AVE
LEAVENWORTH,
KANSAS

SEATING LAYOUT PLAN

DATE: 05-01-26

SCALE: 3/16" = 1'-0"

DESIGNER: ALV

CHK'D:

DRAWING NUMBER

PAGE

B-McD64744

1a



LTR	DATE	BY	CHK'D
-----	------	----	-------



LUNA
OPTIMIZED

SITE ID: 44655

STORE NUMBER: 015-0404

707¹/₂ METROPOLITAN
AVE
LEAVENWORTH,
KANSAS

SHADED PLAN


DATE: 05-01-26

SCALE: 3/16" = 1'-0"

DESIGNER: GM CHK'D:

DRAWING NUMBER	PAGE
----------------	------

B-McD64744	2
-------------------	----------

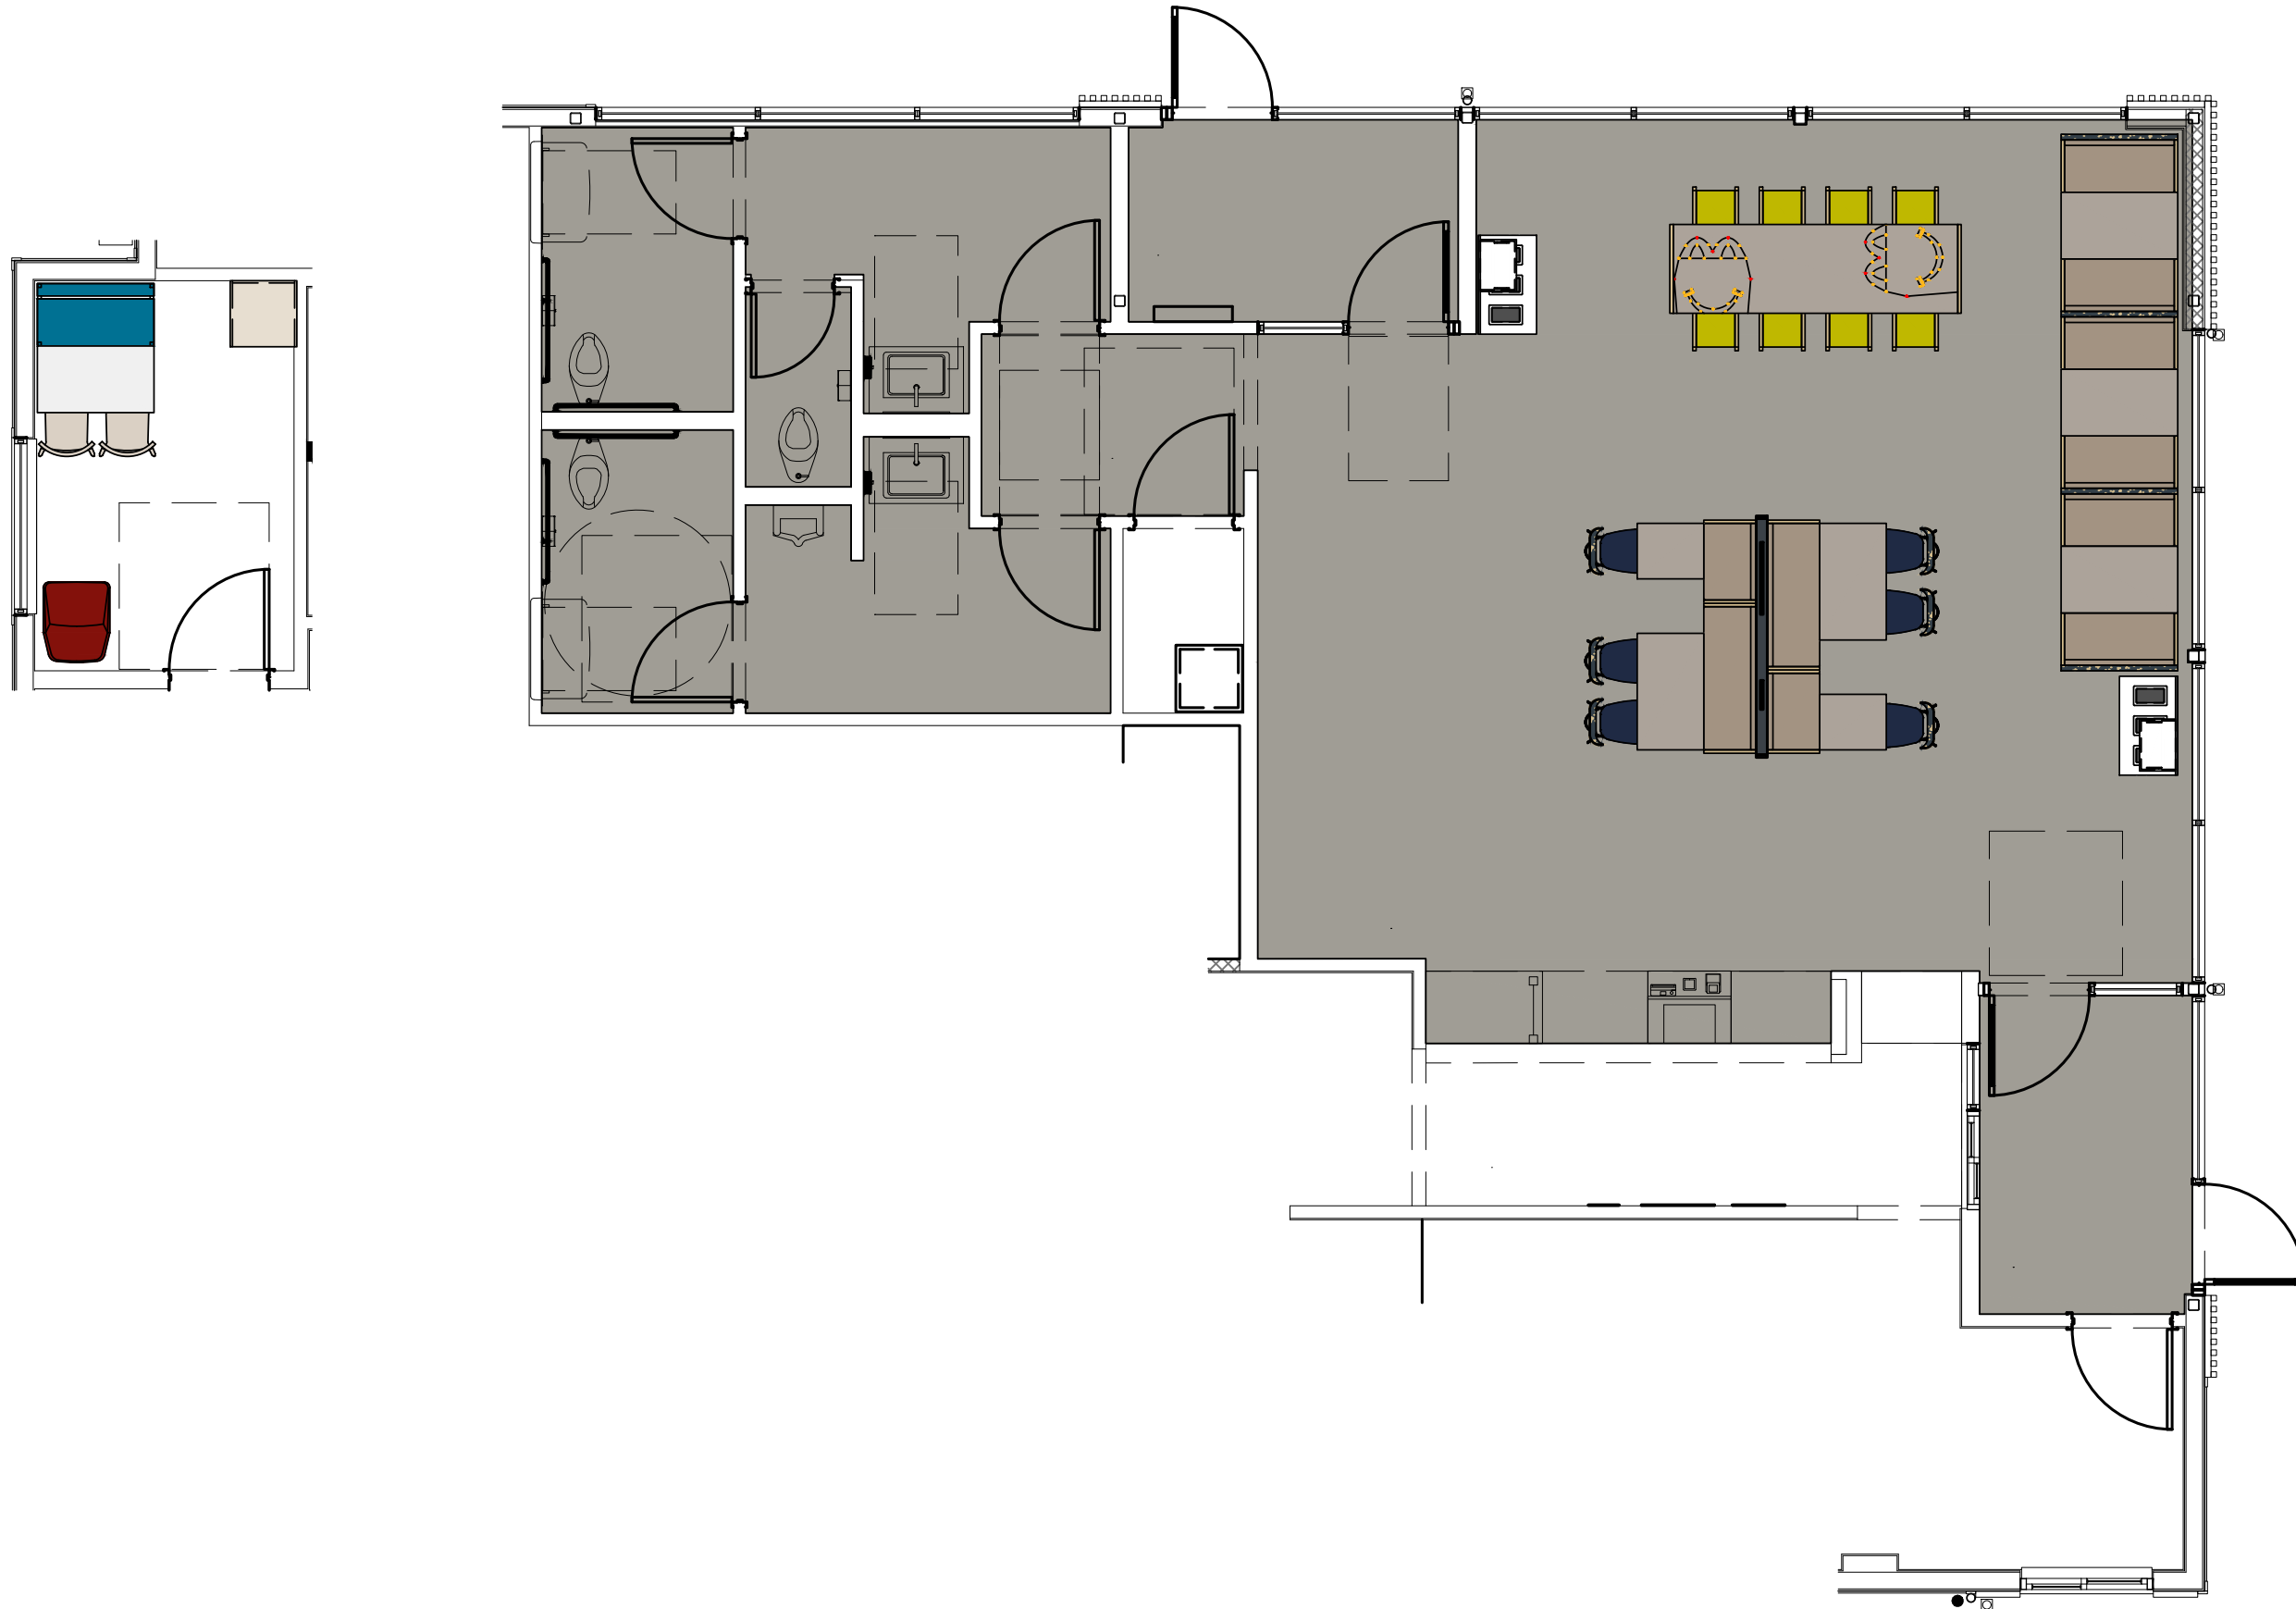



2650 El Presidio Street
Long Beach, CA 90810
T 1 310 667 5600
F 1 310 604 3827
www.jbi-interiors.com

REVISIONS

LTR	DATE	BY	CHK'D
A	06-25-26	GM	
REVISED PER NEW ARCHS			





SITE ID:	44655
STORE NUMBER:	015-0404

707¹/₂ METROPOLITAN
AVE
LEAVENWORTH,
KANSAS

FINISH PLAN

DATE: 05-01-26	
SCALE: 3/16" = 1'-0"	
DESIGNER: GM	CHK'D:
DRAWING NUMBER	PAGE

B-McD64744 3

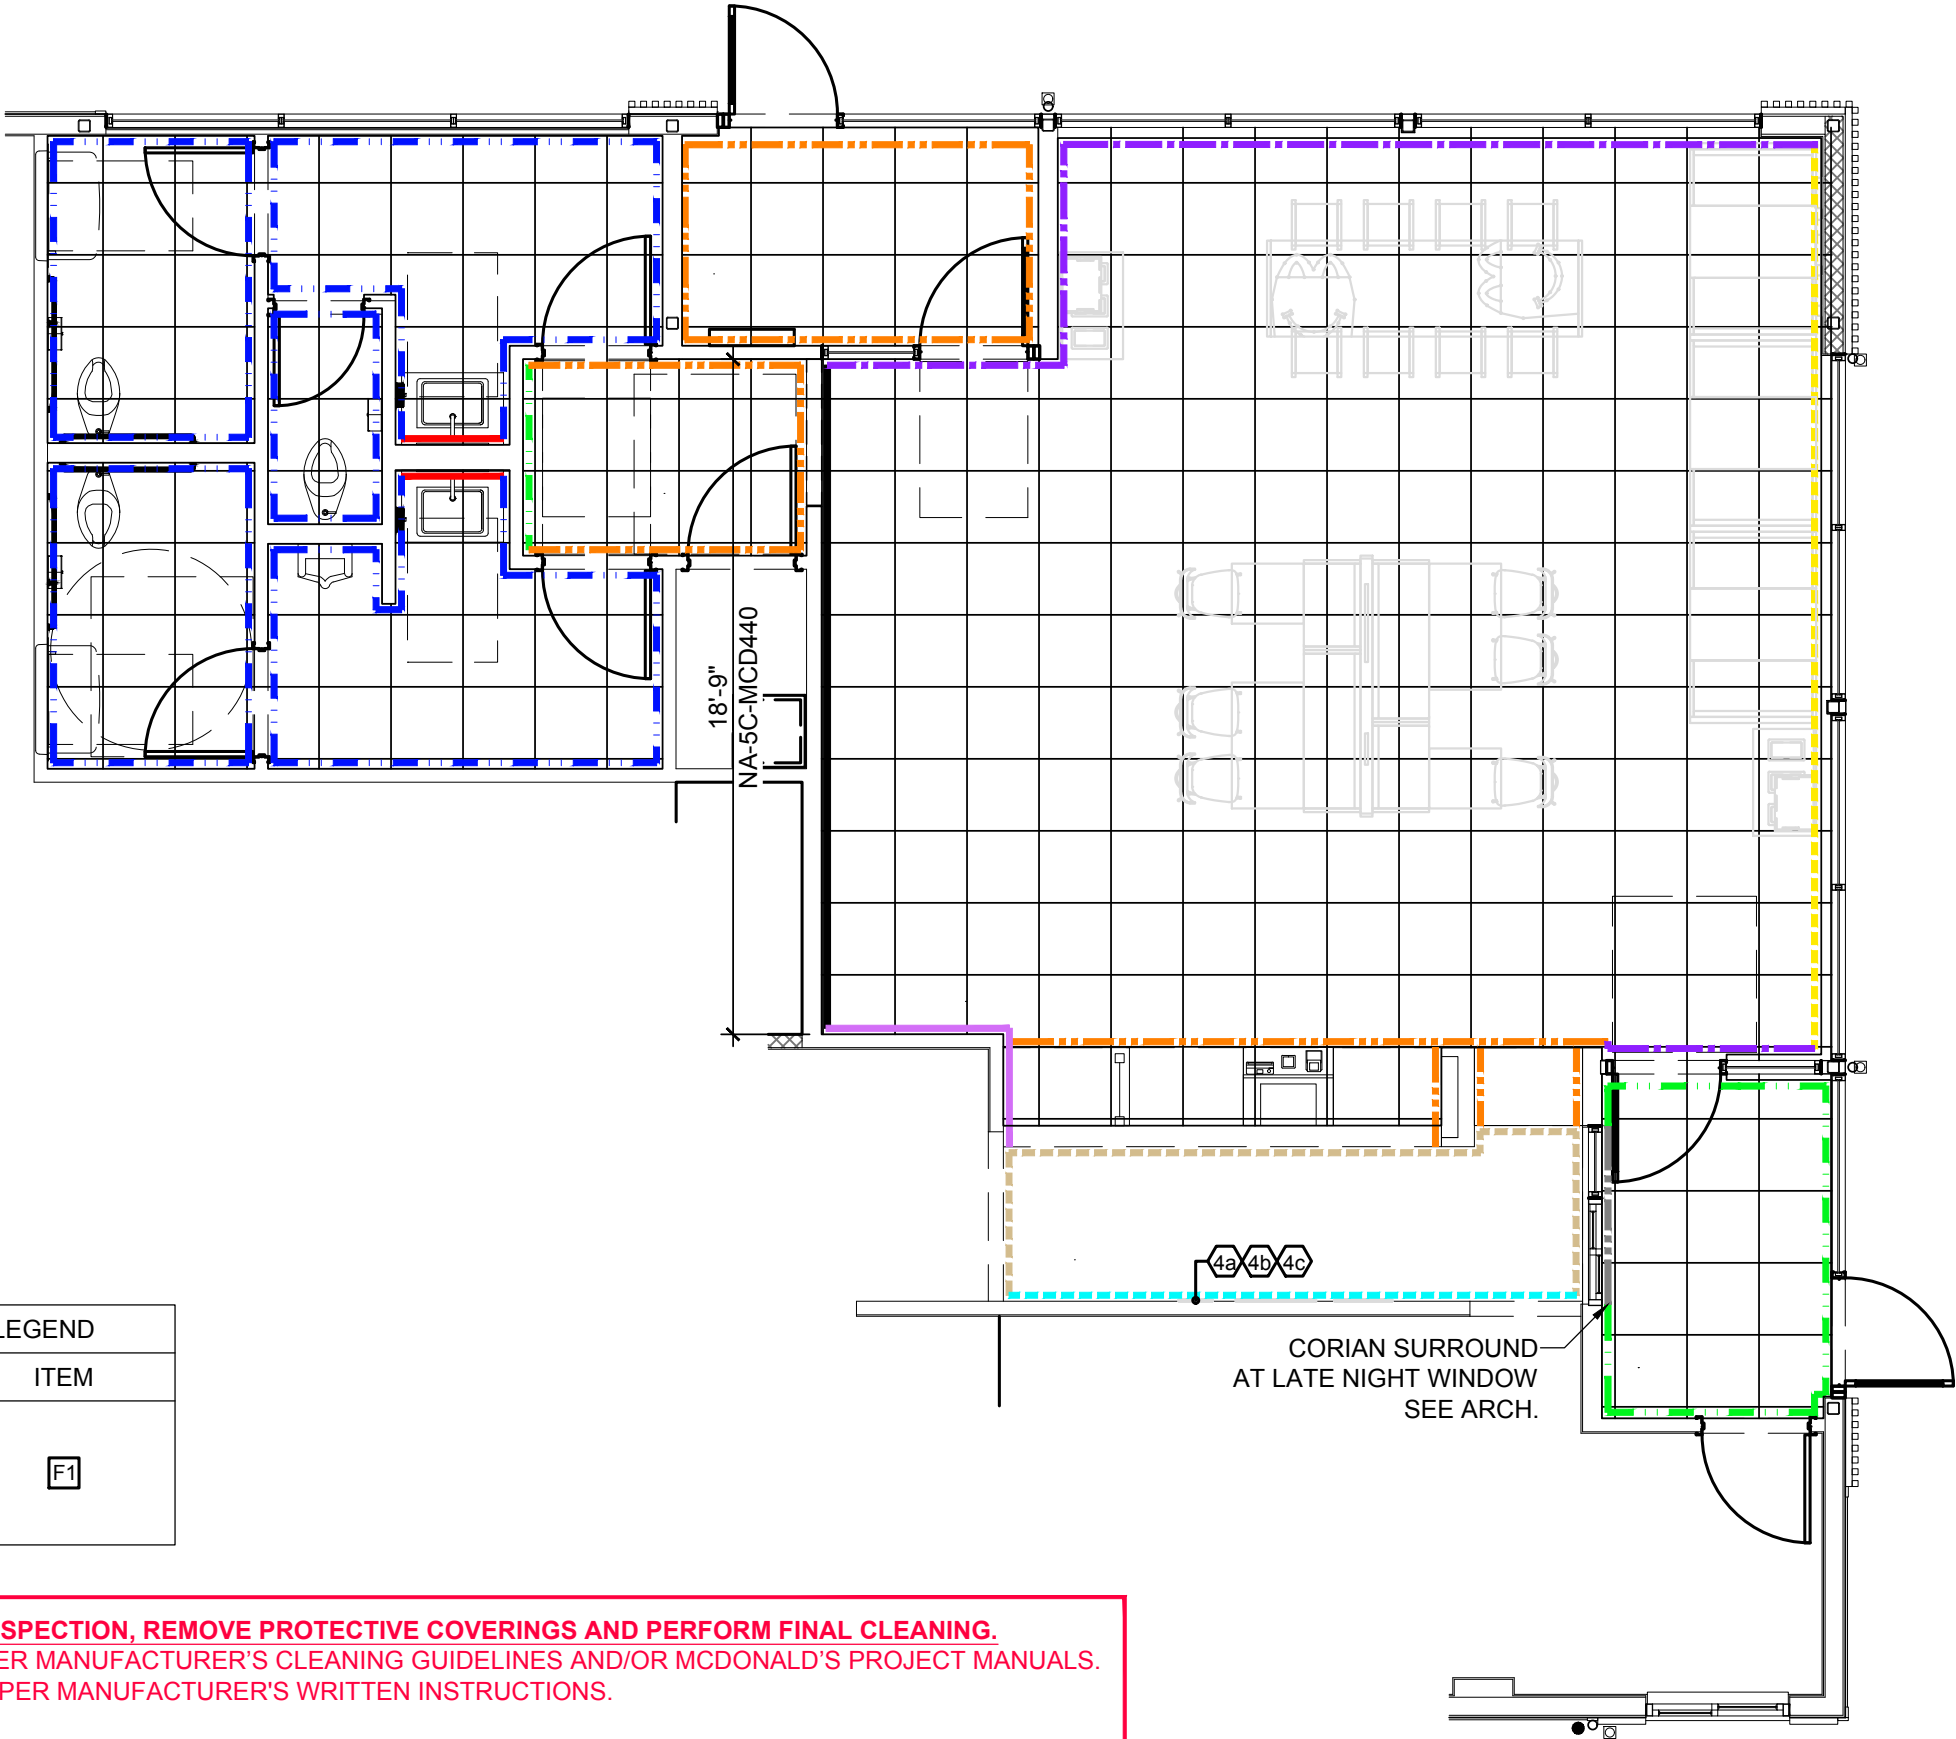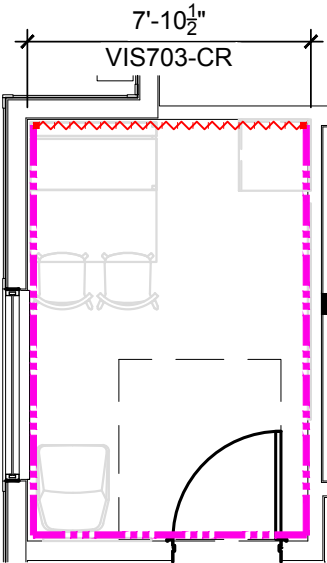

WALL FINISH LEGEND	
SYMBOL	ITEM
	G1 K L2 L4
	G2 F1 L4
	G3 F1 L4
	G4 K L2 L4
	G4 F1 L4
	G4 L2 N1
	H
	K L3
	M K L2
	M L1
	N1 L3
	N2
	AA

FLOOR TILE LEGEND	
SYMBOL	ITEM
	F1

BEFORE FINAL INSPECTION, REMOVE PROTECTIVE COVERINGS AND PERFORM FINAL CLEANING.
TILE CLEANER: PER MANUFACTURER'S CLEANING GUIDELINES AND/OR MCDONALD'S PROJECT MANUALS.
APPLY CLEANER PER MANUFACTURER'S WRITTEN INSTRUCTIONS.

POST CONSTRUCTION CLEANING REQUIRED ON ALL INSTALLATIONS PRIOR TO RESTAURANT TURN OVER.



2650 El Presidio Street
Long Beach, CA 90810
T 1 310 667 5600
F 1 310 604 3827
www.jbi-interiors.com

REVISIONS

LTR	DATE	BY	CHK'D
-----	------	----	-------

A	06-25-26	GM	
---	----------	----	--

REVISED PER NEW ARCHS



SITE ID: 44655

STORE NUMBER: 015-0404

707¹/₂ METROPOLITAN
AVE
LEAVENWORTH,
KANSAS

CEILING PLAN


DATE: 05-01-26


SCALE: 3/16" = 1'-0"

DESIGNER: GM	CHK'D:
--------------	--------

DRAWING NUMBER	PAGE
----------------	------

B-McD64744	4
-------------------	----------

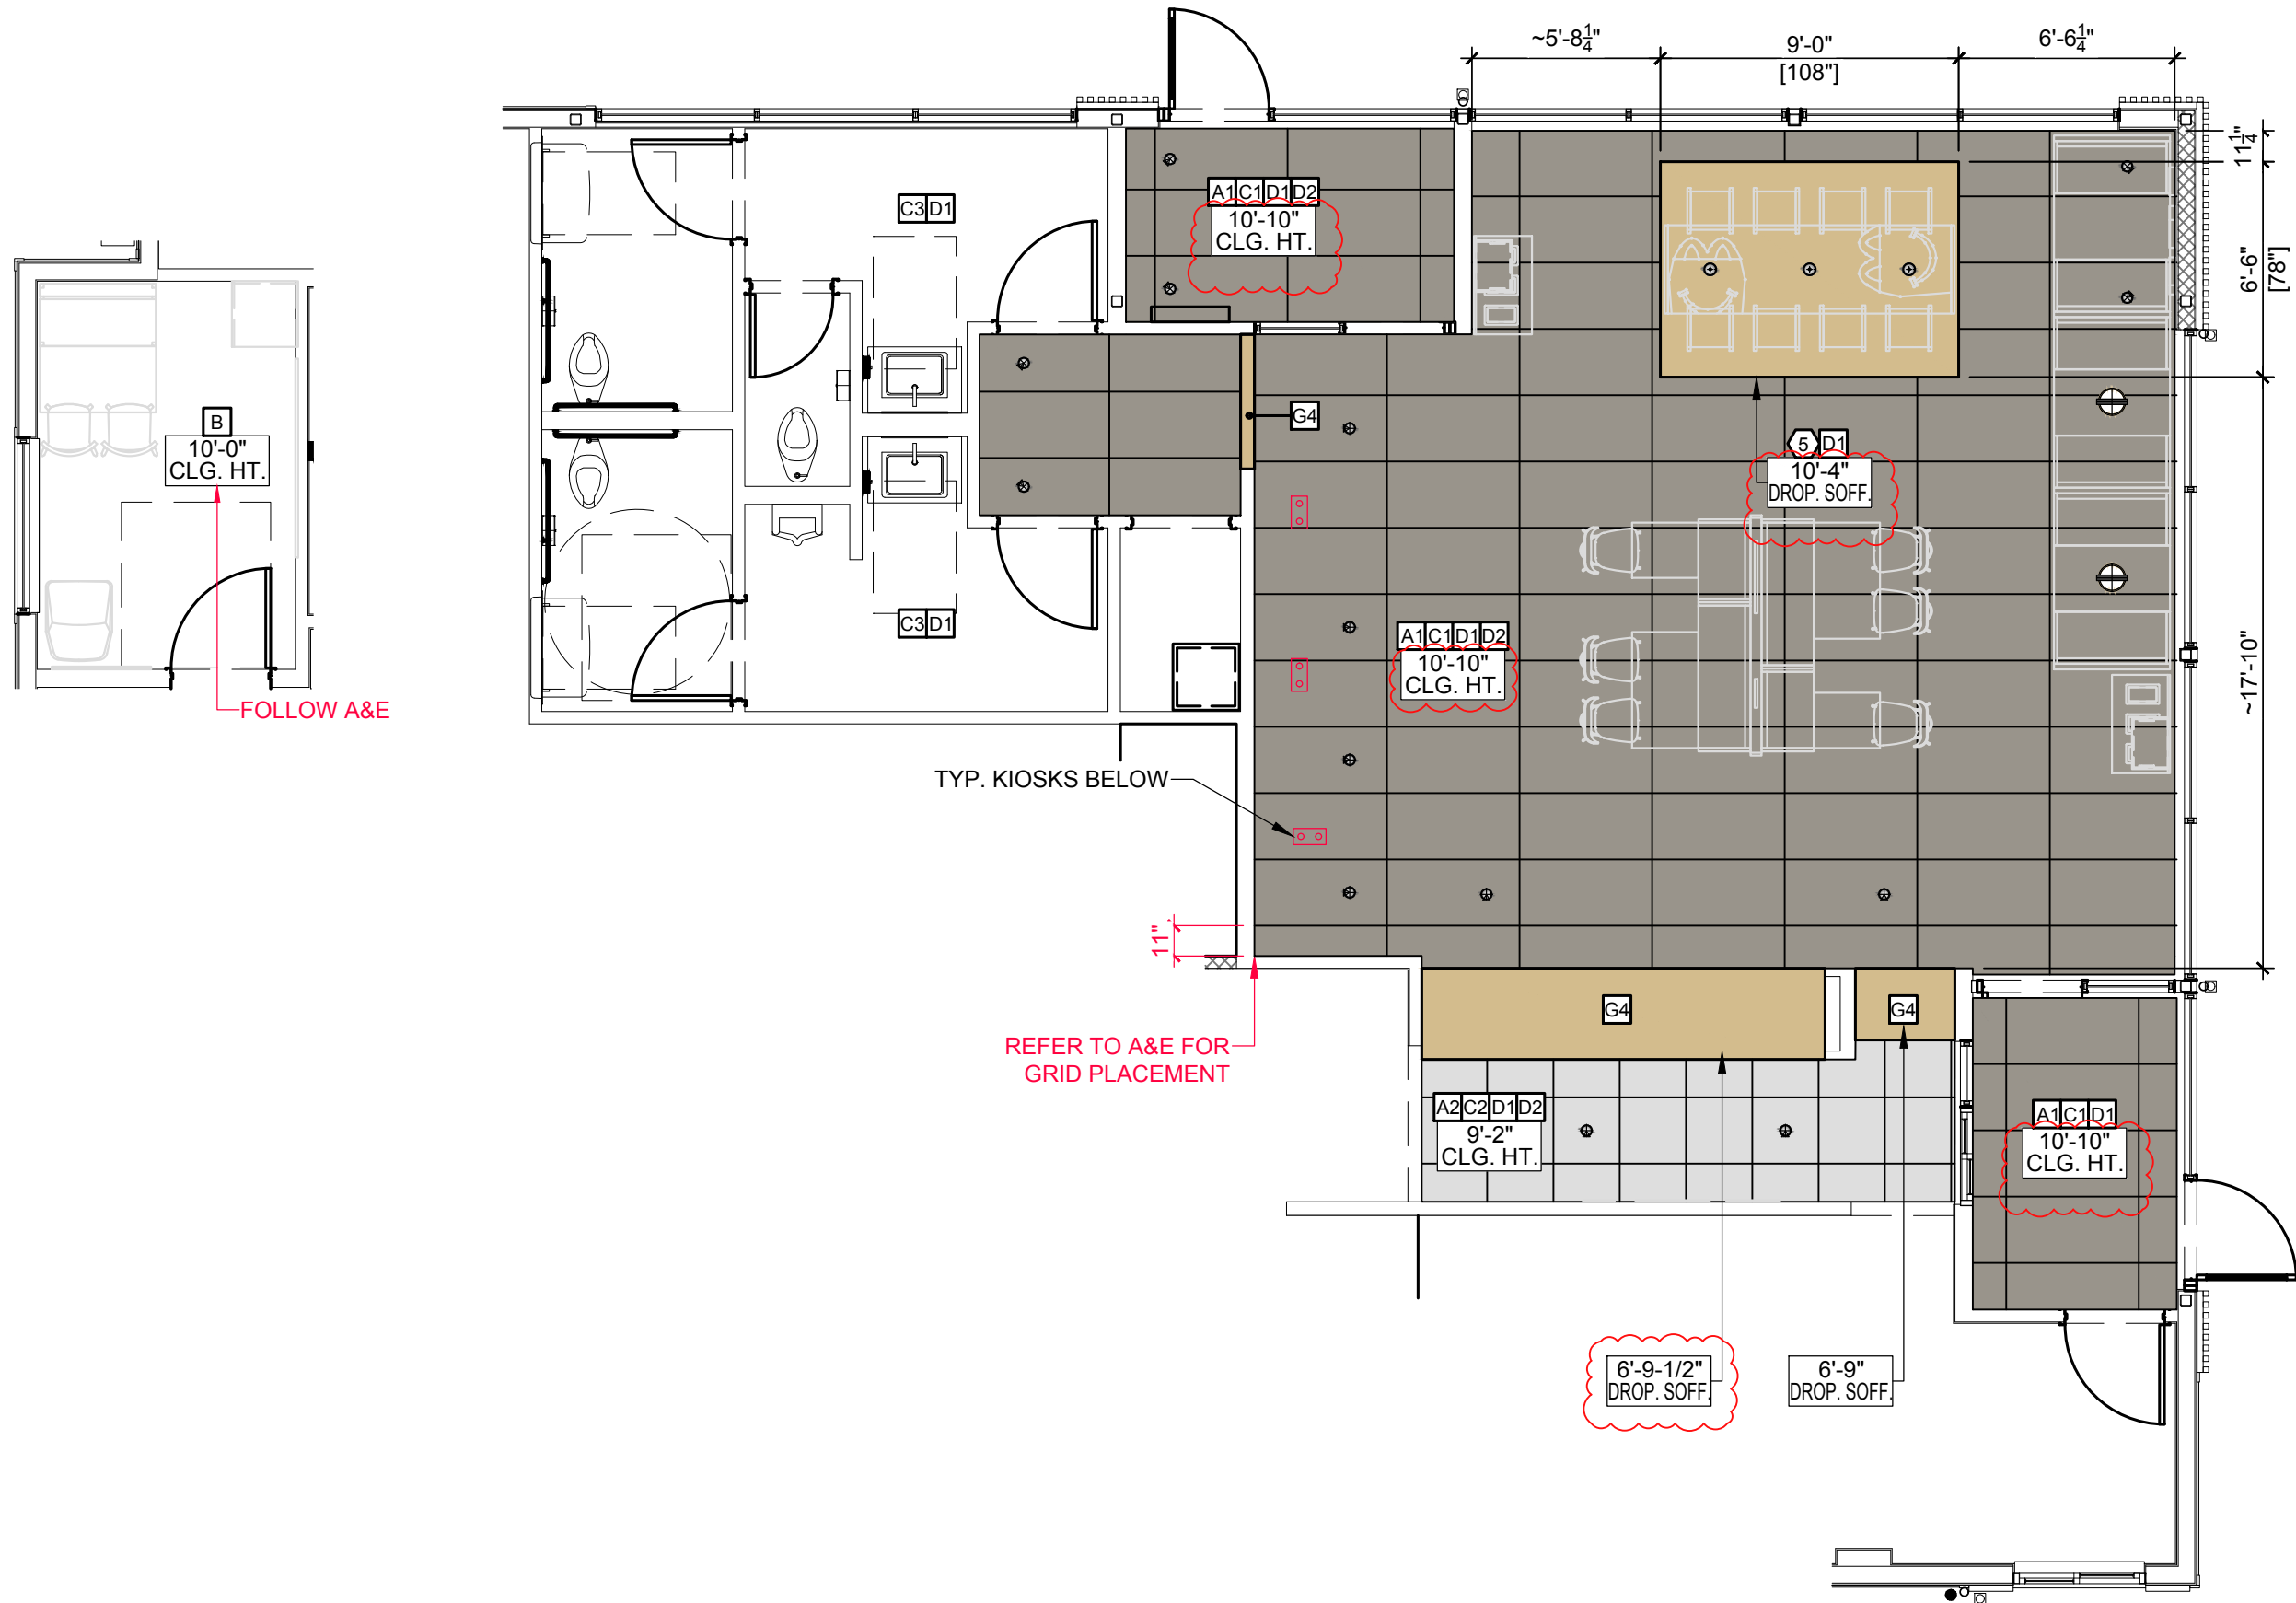

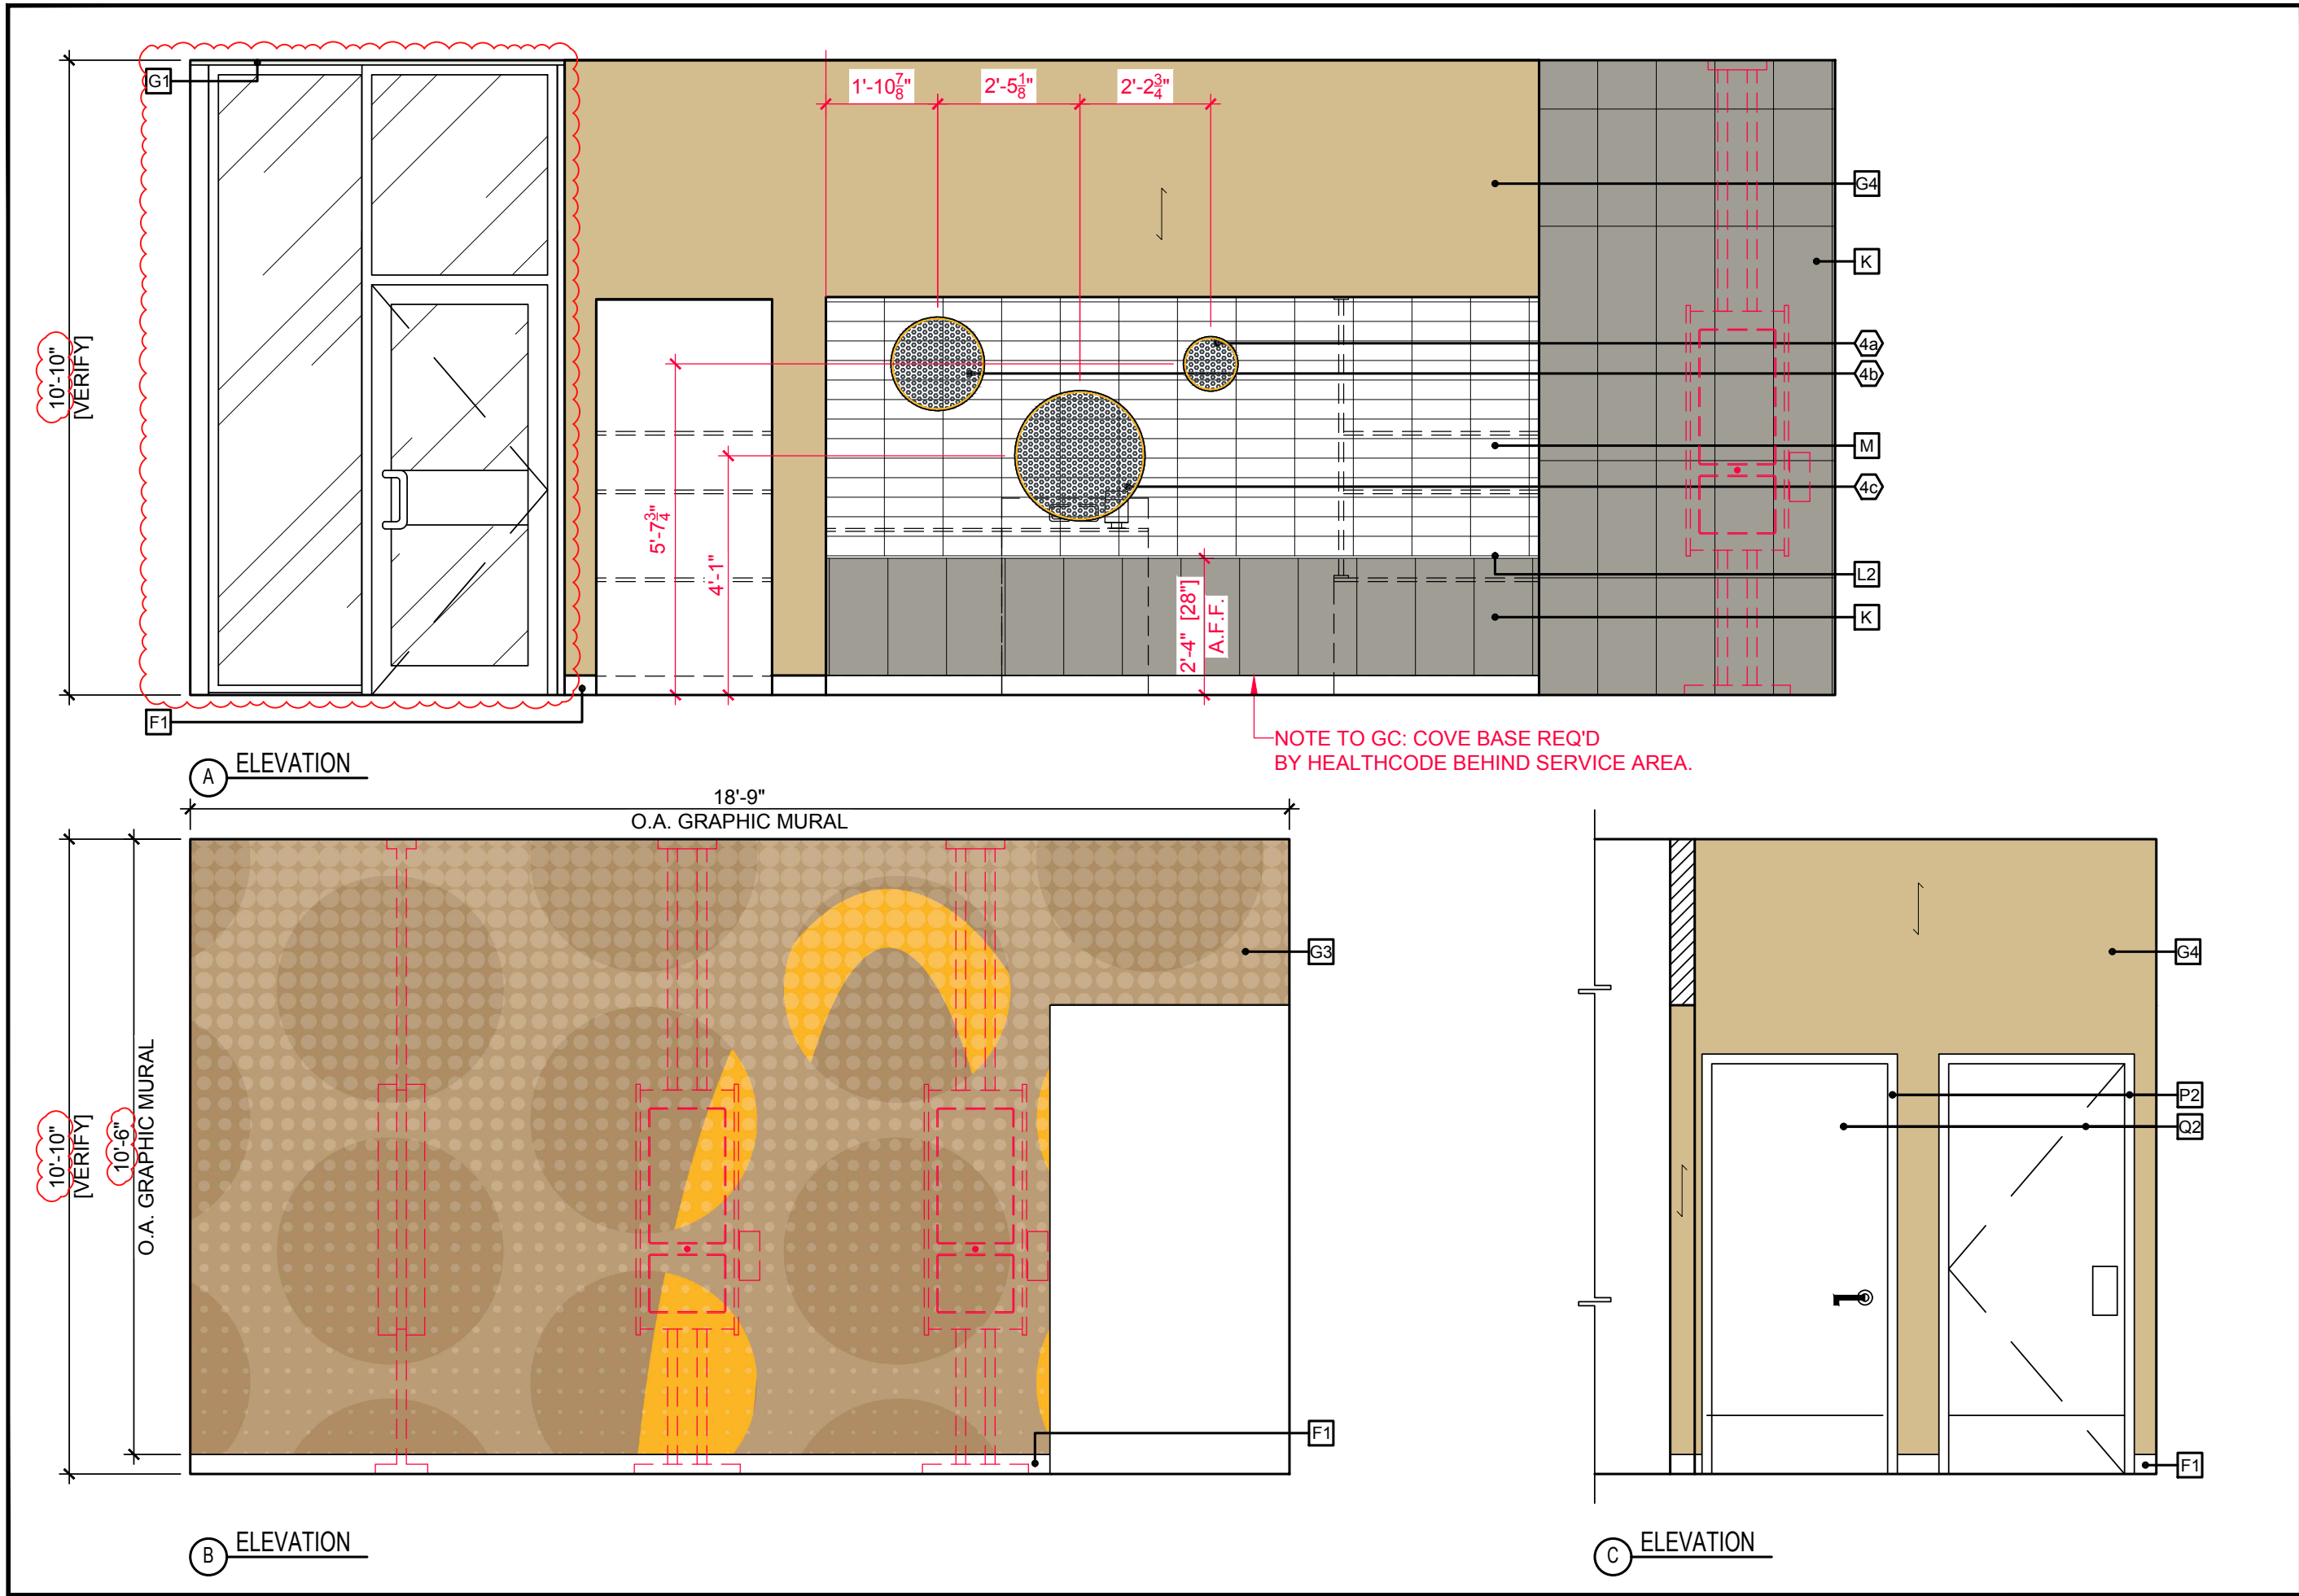

2650 El Presidio Street
Long Beach, CA 90810
T 1 310 667 5600
F 1 310 604 3827
www.jbi-interiors.com

REVISIONS

LTR	DATE	BY	CHK'D
A	06-25-26	GM	
REVISED PER NEW ARCHS			



SITE ID:	44655
STORE NUMBER:	015-0404

707¹/₂ METROPOLITAN AVE
LEAVENWORTH, KANSAS

ELEVATIONS

DATE:	05-01-26
SCALE:	3/8" = 1'-0"

DESIGNER:	GM	CHK'D:	
DRAWING NUMBER		PAGE	

B-McD64744 5a



LTR	DATE	BY	CHK'D
-----	------	----	-------

A	06-25-26	GM	
---	----------	----	--

REVISÉ PER NEW ARCHS

--	--	--	--

--	--	--	--

--	--	--	--

--	--	--	--

--	--	--	--

--	--	--	--

[illegible]

--	--	--	--



SITE ID: 44655

STORE NUMBER: 015-0404

707¹/₂ METROPOLITAN
AVE
LEAVENWORTH,
KANSAS

DATE: 05-01-26

SCALE: 3/8" = 1'-0"

DESIGNER: GM


CHK'D:

DRAWING NUMBER	
----------------	--


PAGE

B-McD64744

5b

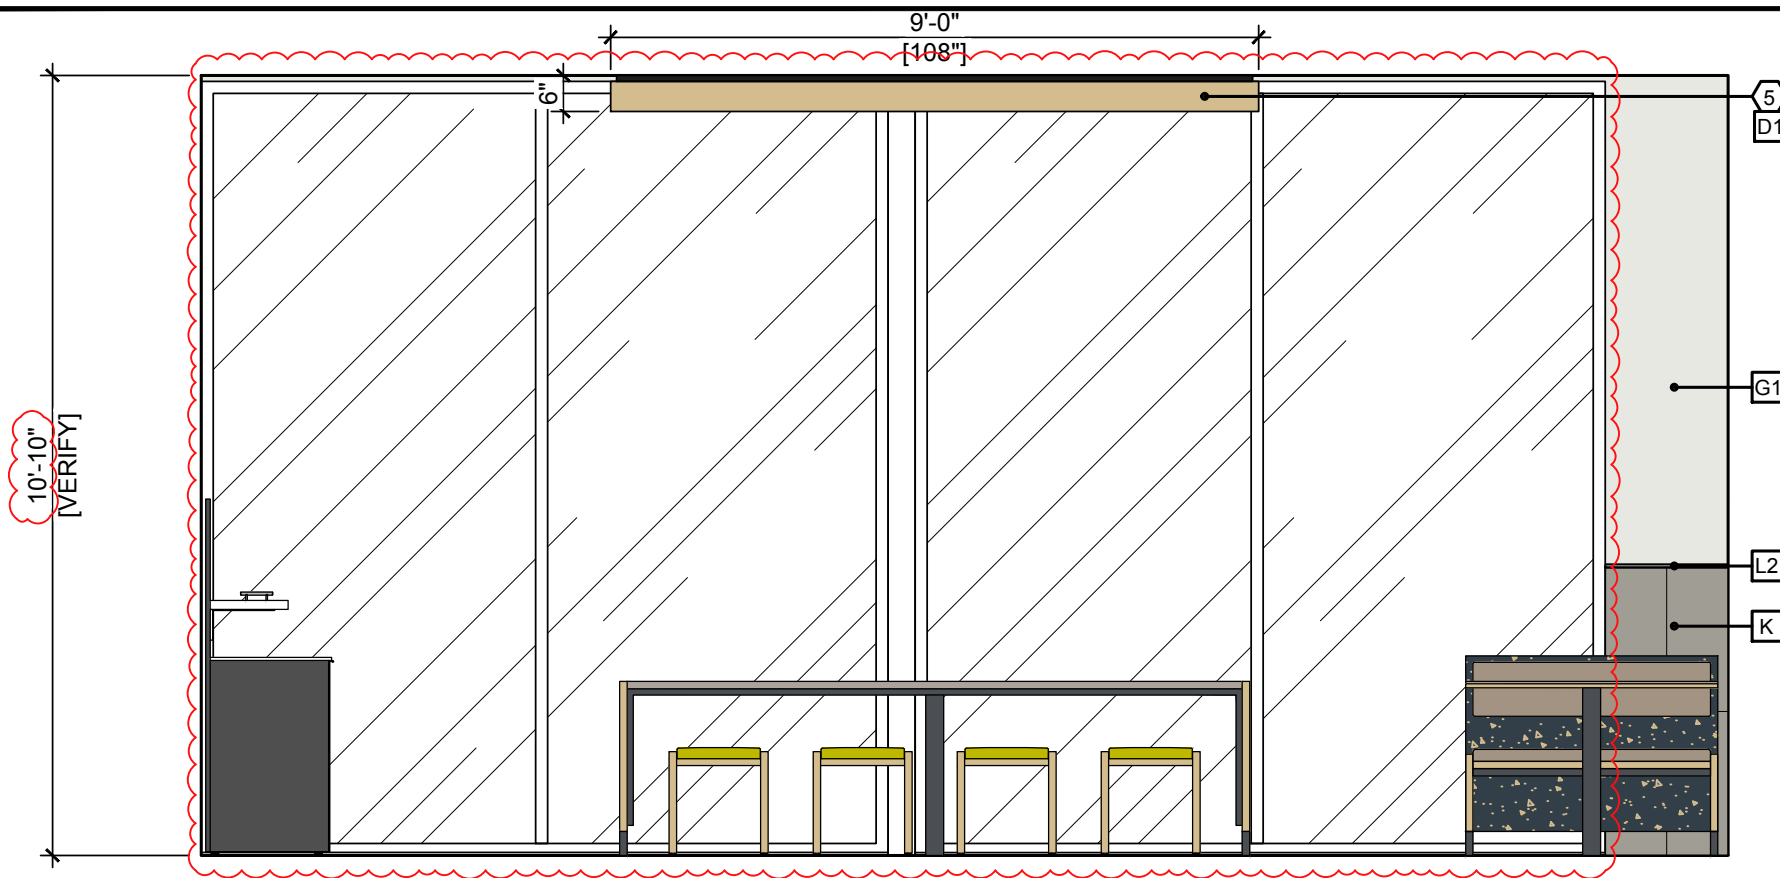


D ELEVATION

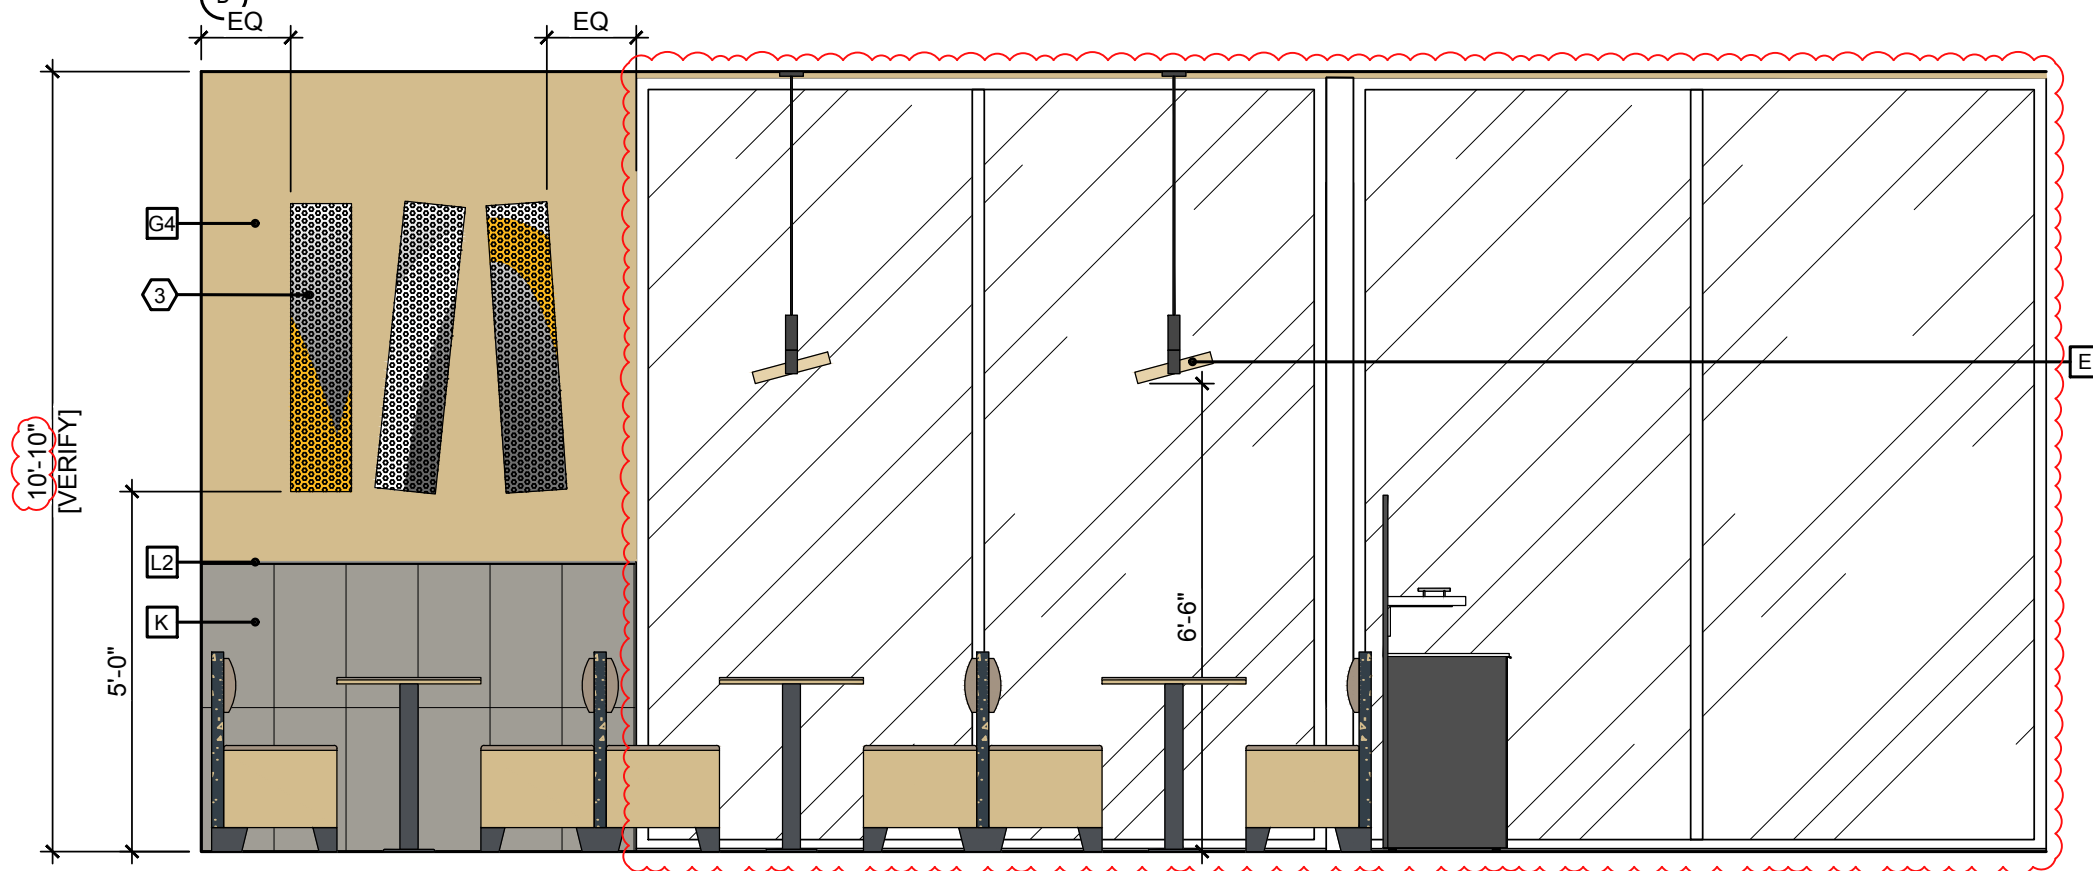


10'-10" [VERIFY]

(E) ELEVATION

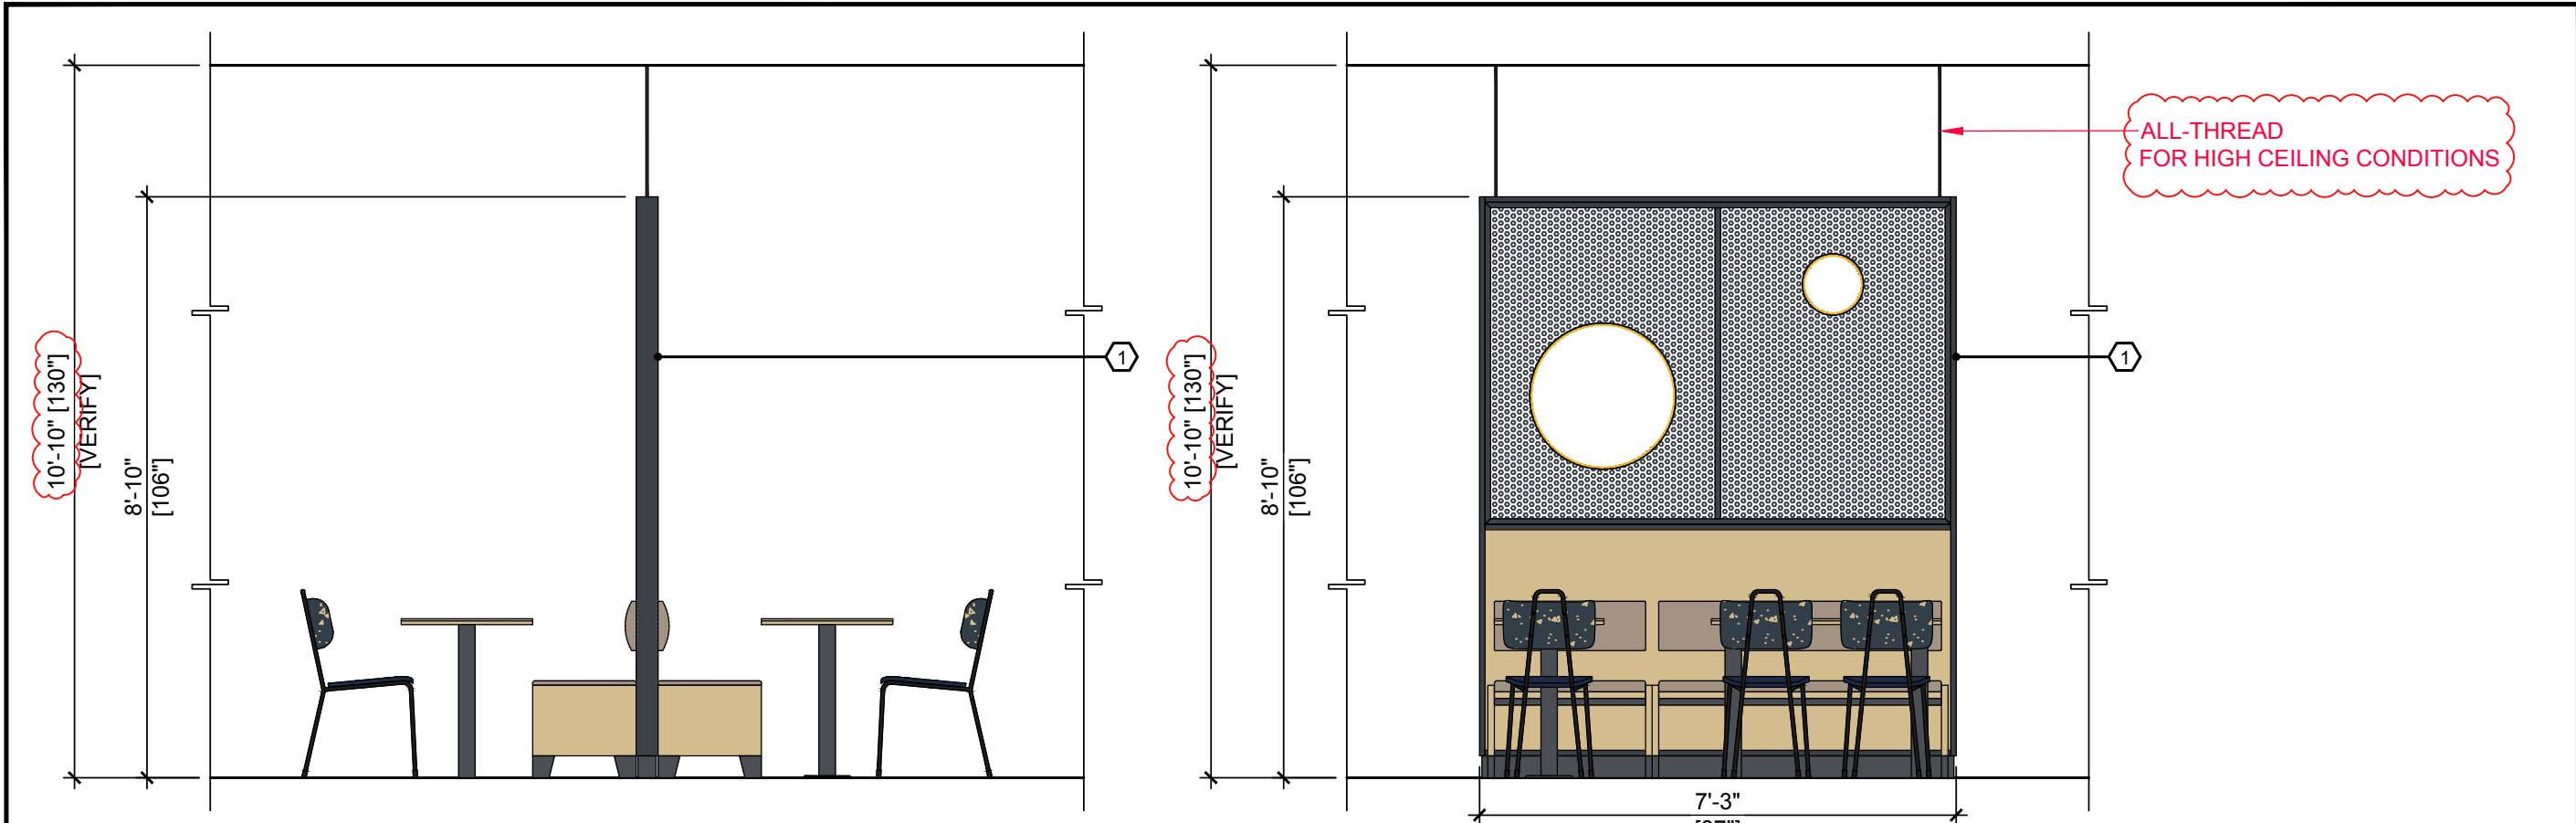

F ELEVATION

G ELEVATION

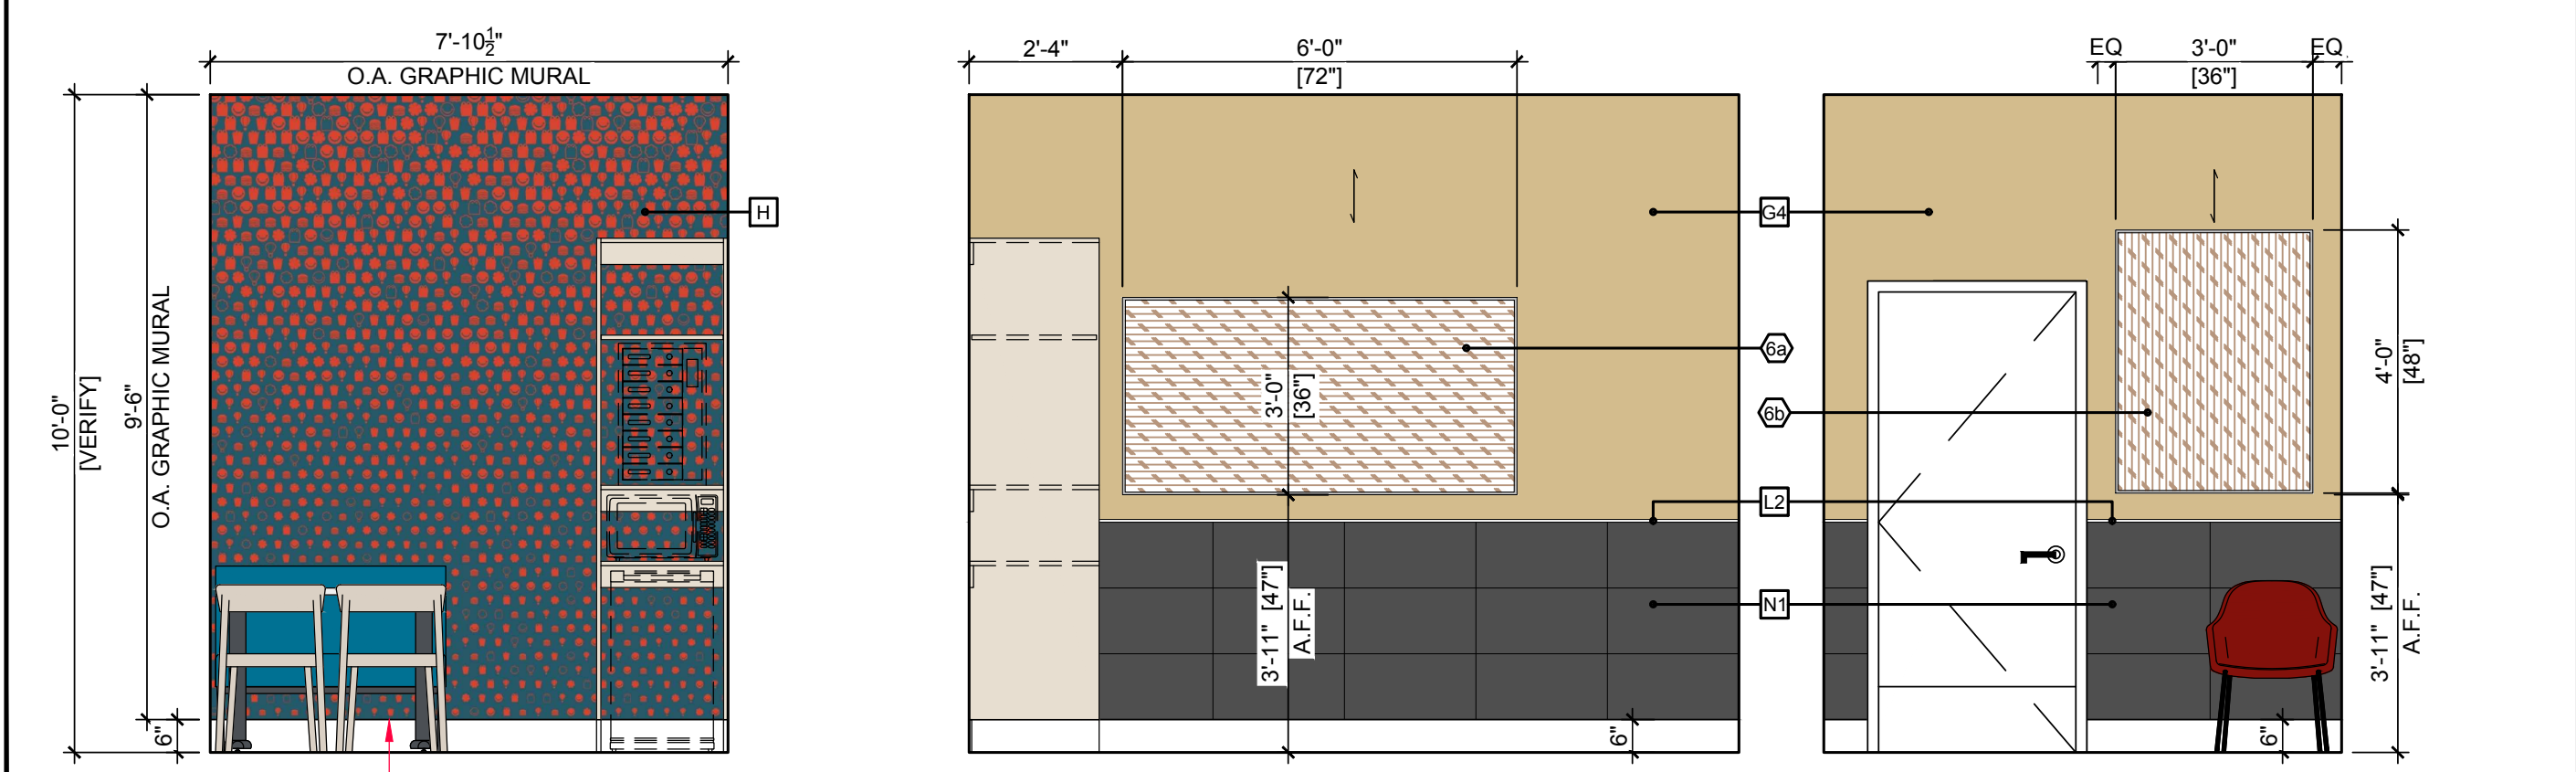

H ELEVATION CREW ROOM

J ELEVATION CREW ROOM

K ELEVATION CREW ROOM

NOTE: GC TO START GRAPHIC MURAL AT THE BOTTOM AND TRIM AT THE TOP.

JBI

2650 El Presidio Street
Long Beach, CA 90810
T 1 310 667 5600
F 1 310 604 3827
www.jbi-interiors.com

REVISIONS

LTR	DATE	BY	CHK'D
A	06-25-26	GM	
REVISED PER NEW ARCHS			



LUNA
OPTIMIZED

SITE ID: 44655

STORE NUMBER: 015-0404

707½ METROPOLITAN AVE
LEAVENWORTH, KANSAS

ELEVATIONS

DATE: 05-01-26

SCALE: 3/8" = 1'-0"

DESIGNER: GM



CHK'D:

DRAWING NUMBER

PAGE

B-McD64744

5c

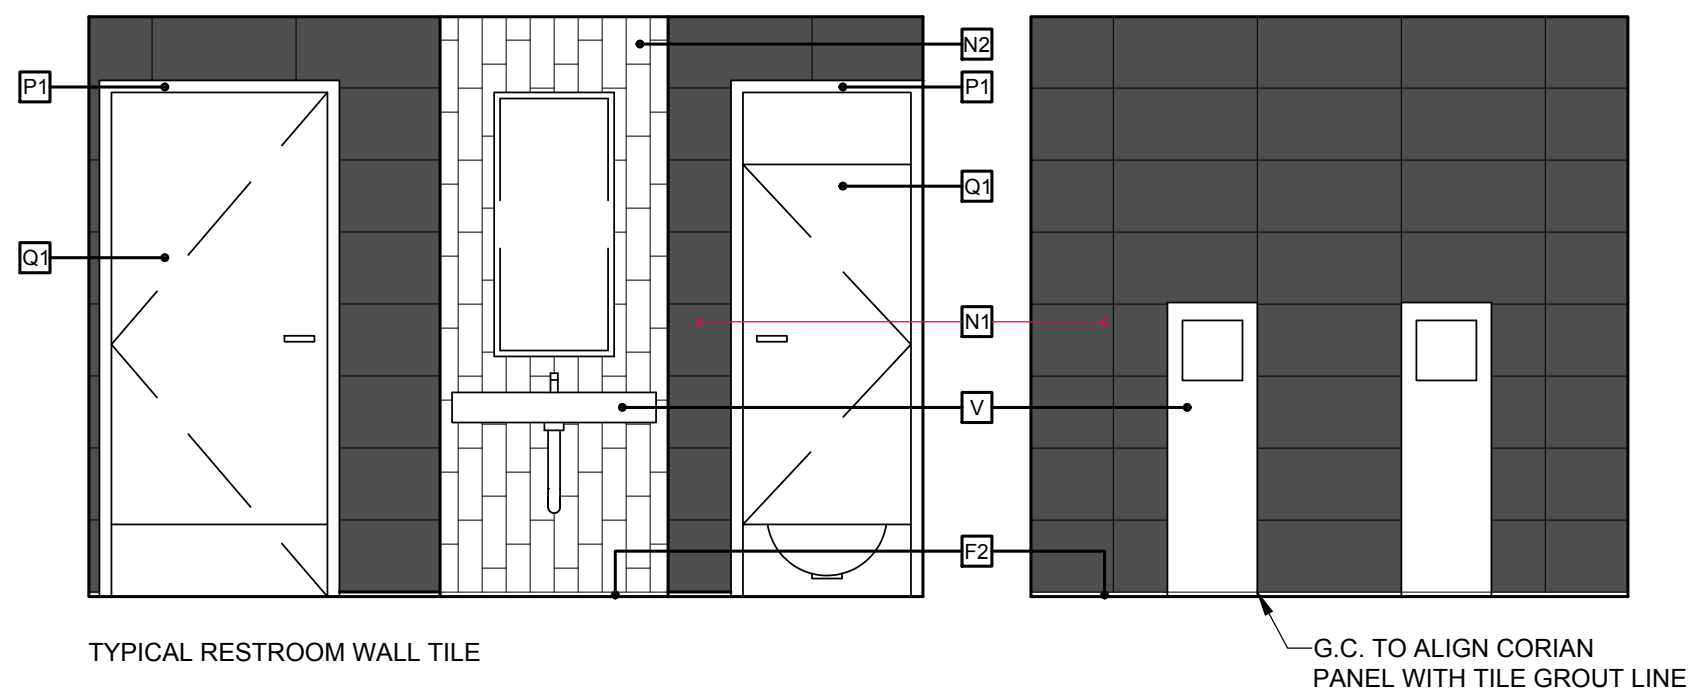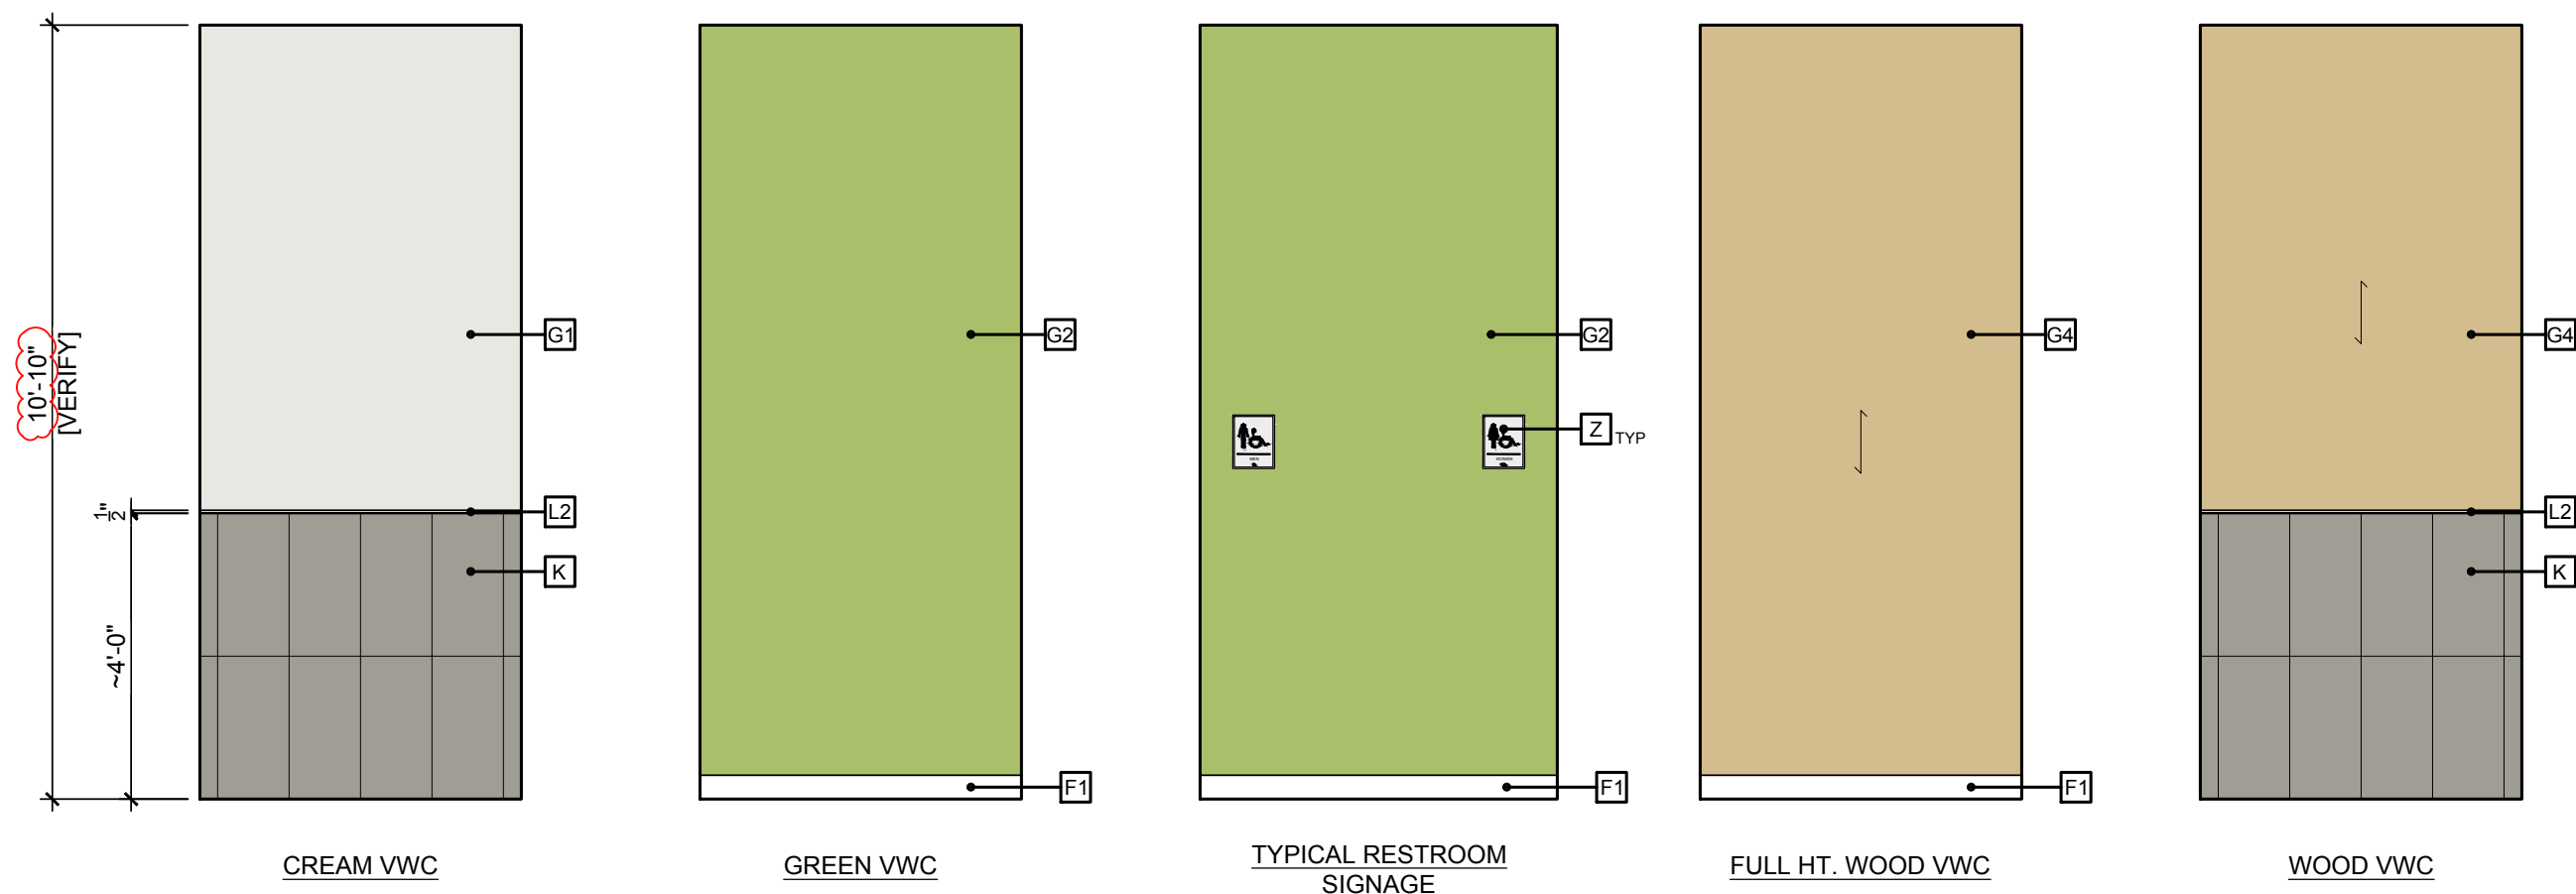

2650 El Presidio Street
Long Beach, CA 90810
T 1 310 667 5600
F 1 310 604 3827
www.jbi-interiors.com

REVISIONS

LTR	DATE	BY	CHK'D
-----	------	----	-------

A	06-25-26	GM	
---	----------	----	--

REVISÉ PER NEW ARCHS

--	--	--	--

--	--	--	--	--

--	--	--	--

--	--	--	--

[illegible]

--	--	--	--

--	--	--	--

[illegible]

--	--	--	--

--	--	--	--

--	--	--	--

--	--	--	--	--



LUNA
OPTIMIZED

SITE ID: 44655

STORE NUMBER: 015-0404

707¹/₂ METROPOLITAN
AVE
LEAVENWORTH,
KANSAS

ELEVATIONS

DATE: 05-01-26

SCALE: 3/8" = 1'-0"

DESIGNER: GM


CHK'D:

DRAWING NUMBER

R	PAGE
---	------

B-McD64744

5d

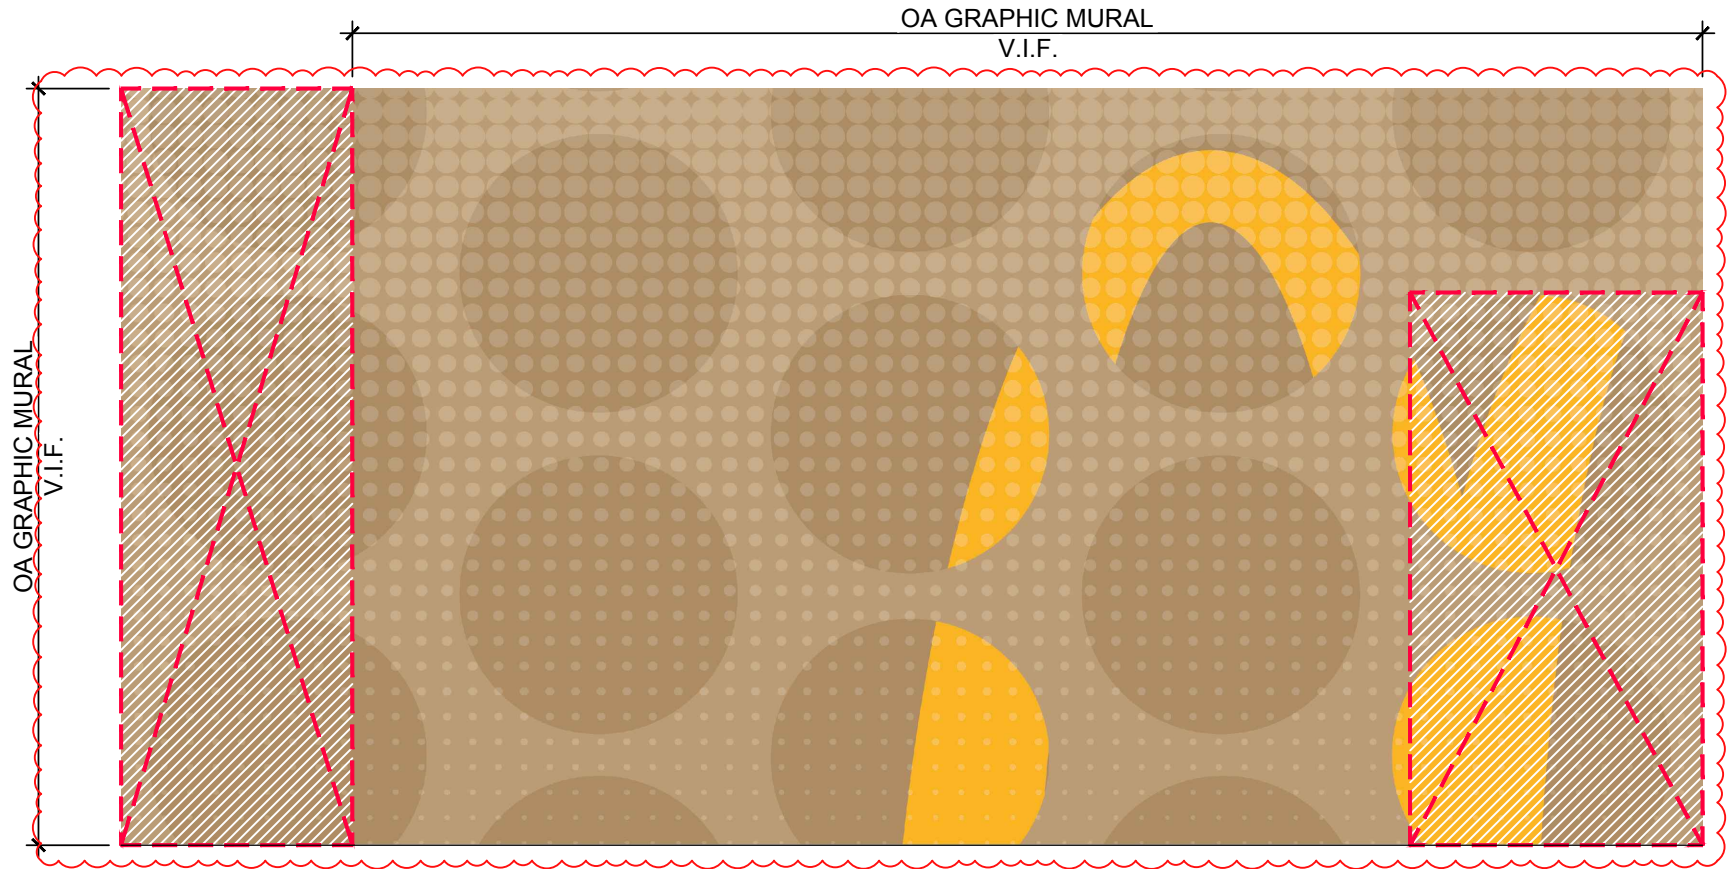

NA-5C-MCD440
ELEVATION 'B'

NOTE: GRAPHIC MURAL SIZES SHOWN FOR
REFERENCE PURPOSES ONLY. GC TO INCLUDE
WINDOW RETURNS (WHERE APPLICABLE) AND VERIFY
ALL SIZES PRIOR TO PURCHASING / INSTALLATION.



2650 El Presidio Street
Long Beach, CA 90810
T 1 310 667 5600
F 1 310 604 3827
www.jbi-interiors.com

REVISIONS

LTR	DATE	BY	CHK'D
A	06-25-26	GM	
REVISED PER NEW ARCHS			



SITE ID: 44655

STORE NUMBER: 015-0404

707¹/₂ METROPOLITAN
AVE
LEAVENWORTH,
KANSAS

GRAPHIC CROP GUIDE

DATE: 05-01-26

SCALE: 3/8" = 1'-0"

DESIGNER: GM

CHK'D:

DRAWING NUMBER

PAGE

B-McD64744

7

ITEMS BY JBI									JBI	
Quantity	JBI Type Mark	JBI Part Number	PRODUCT NAME	Color / Finish Code(s)	Finishes	Comments	Standard / Custom	Variable Item Dimension	2650 El Presidio Street Long Beach, CA 90810 T 1 310 667 5600 F 1 310 604 3827 www.jbi-interiors.com	
Seating - Chairs & Stools									REVISIONS	
6	CH	FACH-213	Luna Dining Chair, Standard Height		Seat: Evolve, U72 Galaxy Back: Lamitech, 4131 MT Moonwalk Frame Finish: Grey Texture TCI 9022-73819		Standard		LTR	DATE
6		MAGD-134	Chair Glide - Dining Chair		Chair Glide for Luna Dining Chair				BY	CHK'D
2	CHSC	FACH-216	Calligaris Skin Chair	P151	Finish: Matt Hemp	Crew Room	Standard			
2		MAGD-021	Chair Glide - Skin Chair		Chair Glide for Calligaris Skin Chair	Crew Room	Standard			
8	LS	FACH-234	Luna Low Square Northern Lights Stool, Standard Height		Seat: Evolve, U71 Northern Lights Leg Face: Lamitech, 1467 MT Lineal Oak Outside Leg & Frame Edges: 3mm Rehau, CP20844 Natural Recon Inside Leg Edges: Edgebanding, PVC Lamitech 2316 Golden, 2mm x 15/16in Glides: Nylon		Standard			
1	LC	FACH-271	Crew Room Lounge Chair	U38	Finish: Evolve U3 Cayenne Base: Black Satin	Crew Room	Standard			
1		MAGD-118	Chair Glide - Lounge Chair		Chair Glide for Luna Lounge Chair					
Seating - Banquettes										
2	MB30	FABE-119	Luna Bench, 30" L	LM73	Seat & Back: Evolve, U73 Moon Rock Side Panels: Lamitech, 1467 MT Lineal Oak (vertical grain direction) Side Edges: 3mm Rehau, CP20844 Natural Recon Foot & Support: Grey Texture TCI 9022-73819		Standard			
2	MB54	FABE-121	Luna Bench, 54" L	LM73	Seat & Back: Evolve, U73 Moon Rock Side Panels: Lamitech, 1467 MT Lineal Oak (vertical grain direction) Side Edges: 3mm Rehau, CP20844 Natural Recon Foot & Support: Grey Texture TCI 9022-73819		Standard			
2	LBS42	FABE-123	Luna Bench, 42" Single	U73	Seat & Back: Evolve, U73 Moon Rock Side Panels: Lamitech, 1467 MT Lineal Oak (vertical grain direction) Side Edges: 3mm PVC Rehau Natural Recon CP20844 Foot: Powdercoat, Grey Texture TCI 9022-73819 Wall Finish: Lamitech, 4134 MT Moonwalk Corner Guards Aluminum Corner Bead, Powdercoat RAL 5008 Wall Base: Lamitech, 2255 MT Iron (Compact)		Standard			
2	LBD42	FABE-124	Luna Bench, 42" Double	U73	Seat & Back: Evolve, U73 Moon Rock Side Panels: Lamitech, 1467 MT Lineal Oak (vertical grain direction) Side Edges: 3mm PVC Rehau Natural Recon CP20844 Foot: Powdercoat, Grey Texture TCI 9022-73819 Wall Finish: Lamitech, 4134 MT Moonwalk Corner Guards Aluminum Corner Bead, Powdercoat RAL 5008		Standard			
1	LBAS42	FABT-477	Lincoln Attached Back Banquette Single, 42in	U76 M27	Back & Seat: Evolve U76 Crystal Skies Frame: Powdercoat, TCI 9022-73819, Textured Grey, Textured Finish	Crew Room	Standard			
Seating - Table Tops									JB I LEGEND	
2	TT2024-LA-A		Table, 20x24, Eased Corner		Top: Lamitech, 3174 MT Beton Edge: EIS-HK Custom Dual Color 2mm PVC, Concrete & Wood		Standard		DATE: 05-01-26	
4	TT2442-LA-A	FATT-B03	Table, 24x42, Eased Corner		Top: Lamitech, 3174 MT Beton Edge: EIS-HK Custom Dual Color 2mm PVC, Concrete & Wood		Standard		SCALE: NTS	
1	TT2442-LA-A	FATT-B04	Table, 24x42, ADA, Eased Corner		Top: Lamitech, 3174 MT Beton Edge: EIS-HK Custom Dual Color 2mm PVC, Concrete & Wood		Standard		DESIGNER: GM	CHK'D:
1	TT2442-LA-B	FATT-550	Table, 24x42, ADA, Eased Corner	LM06 EB01	Wilsonart 1573-60 Frosty White Edge: Rehau 309423-014/592E (Doellken Multiplex match)	Crew Room	Standard		DRAWING NUMBER	PAGE
									B-McD647448a	

ITEMS BY JBI								
Quantity	JB I Type Mark	JB I Part Number	PRODUCT NAME	Color / Finish Code(s)	Finishes	Comments	Standard / Custom	Variable Item Dimension
Seating - Feature Tables & Counters								
1	CT8	FACO-638	Luna Communal Table, Standard Height, 32" D x 105" L ADA		Top: Lamitech, 4132 MT HappyMeal Top Edge: 3mm Charter Industries, to match Lamitech 3174 Beton Side Panels: Lamitech, 1467 MT Lineal Oak (vertical grain direction) Side Edges: 3mm Rehau, CP20844 Natural Recon Frame & Foot: Grey Texture TCI 9022-73819		Standard	
Steel Supports								
6		FATB-307	Standard Table Steel, Bolt Down, 8-1/2in Round Plate, Standard Height		Powdercoat, Grey Texture TCI 9022-73819 Neoprene Base		Standard	
1		FATB-312	Standard Table Steel, Bolt Down, 10in Flat Plate, 8-1/2in Round Plate, Standard Height		Powdercoat, Grey Texture TCI 9022-73819 Neoprene Base	For Communal Table	Standard	
2		FATB-346	Standard Table Steel, Bolt Down, Offset (ADA), 6-1/2in Round Plate, Standard Height		Powdercoat, Grey Texture TCI 9022-73819 Neoprene Base		Standard	
2		FATB-291	Standard Table Steel, Freestanding, Offset (ADA), Standard Height Column	MT27	Powdercoat, TCI 9022-73819, Textured Grey, Textured Finish	Crew Room	Standard	Column Only
2		FATB-292	Table Base, Freestanding, 22" x 5.5"	MT27	Powdercoat, TCI 9022-73819, Textured Grey, Textured Finish	Crew Room	Standard	Base Only
Waste Receptacles								
2	CU1	FAWR-099	Circularity No-Stream Unit Garbage		Unit: Lamitech, 2192 MT Graphite K Trayslide and Top: Solid Surface, White Edgebanding: to match Lamitech, Graphite K Base: Powdercoated, RAL 9006 White Aluminum		Standard	
Crew Room - Counters & Cabinets								
1	VCAB	FACA-220	Tall Crew Room Cabinet 24in x 24in x 94in High		Finish: Lamitech 1557-PR Season Ash Pore Finish Hardware: Powdercoat, TCI 9611-01333 Stainless Steel	Crew Room Flat Packed	Standard	
Décor - Walls & Partitions								
1		FADW-252	Mesh Partition, 87"W x 8'-10"H		Frame & Threaded Rods: Grey Texture TCI 9022-73819 Mesh: McNichols Perforated Metal Round, Carbon Steel, Cold Rolled, 16 Gauge (.0598" Thick), 1/8" Round on 3/16" Staggered Centers, 40% Open Area #16183116M1, Powdercoat, Grey Texture TCI 9022-73819 Inner Ring: RAL 1003 Signal Yellow, Semi-gloss Powdercoat Halfwall: Lamitech, 1467 MT Lineal Oak (vertical grain direction) Base: Lamitech, 2255 MT Iron (Compact)	Note: All-Thread For High Ceiling Conditions Required	Standard	
OMITTED PER REV A		FADS-185	Mesh Trimmable Shutter, 91"H x 33"W		Frame & Threaded Rods: Grey Texture TCI 9022-73819 Mesh: McNichols Perforated Metal Round, Carbon Steel, Cold Rolled, 16 Gauge (.0598" Thick), 1/8" Round on 3/16" Staggered Centers, 40% Open Area #16183116M1, Powdercoat, Grey Texture TCI 9022-73819 Inner Ring: RAL 1003 Signal Yellow, Semi-gloss Powdercoat		Standard	82.5" - 91" High
J B I 2650 El Presidio Street Long Beach, CA 90810 T 1 310 667 5600 F 1 310 604 3827 www.jbi-interiors.com								
REVISIONS LTRDATEBYCHK'D A06-25-26GM REVISED PER NEW ARCHS								
MCDONALD'S LUNA OPTIMIZED								
SITE ID:44655								
STORE NUMBER:015-0404								
707½ METROPOLITAN AVE LEAVENWORTH, KANSAS								
JB I LEGEND								
DATE:05-01-26								
SCALE:NTS								
DESIGNER:GMCHECK'D:								
DRAWING NUMBERPAGE								
B-McD647448b								

ITEMS BY GENERAL CONTRACTOR / OWNER										JBI 2650 El Presidio Street Long Beach, CA 90810 T 1 310 667 5600 F 1 310 604 3827 www.jbi-interiors.com			
GC Type Mark	Type	Description	Product	Finish & Color	McD Finish Code	Manufacture	Contact Info	McD SKU#	Comments				
Ceiling Finishes													
A1	Acoustical Tile	Main Ceiling Tile & Grid	USG Frost Donn DX/DXL	Tile: Frost 450 3/4" 2'x4' SLB Grid: DX/DXL24 15/16" Suspension System Color: Charcoal 534		USG	Contact your Local Distributor for ordering. For urgent requests, Contact: John Funes 312-401-6579 jfunes@usg.com		HVAC, Speaker Covers and Diffusers to be painted to match ceiling tile Production Lead Times: 2-3 weeks, not including transit time.	REVISIONS			
										LTR	DATE	BY	CHK'D
A2	Acoustical Tile	Service Counter Ceiling Scrubbable/Washable Option for Health Code	Premier Hi-Lite ClimaPlus Kapok	Tile: 24"x24"x5/8" Grid: DX/DXL 15/16" Square Lay-In Color: White	AT04	USG	Contact your Local Distributor for ordering. For urgent requests, Contact: John Funes 312-401-6579 jfunes@usg.com		HVAC, Speaker Covers and Diffusers to be painted to match ceiling tile				
B	Acoustical Tile	Crew Room Ceiling Tile/Grid		Refer to McDonald's USRD Guidelines									
C1	Paint	Ceiling Vents	AC-27	Galveston Grey		Benjamin Moore	http://www.benjaminmoore.com		N/A				
C2	Paint	Ceiling Vents Option for Health Code	AF-15	Steam	PT46	Benjamin Moore	http://www.benjaminmoore.com		N/A				
C3	Paint	Restroom Ceiling/Solid Gypsum Board & PlayPlace Ceiling	OC-17	White Dove		Benjamin Moore	http://www.benjaminmoore.com		N/A				
Lighting													
D1	Lighting	General Recessed Downlight	RDA-136LM30-FL-S / RDA-136-H	4" Adjustable Ambient Downlight, 45 degree beam, 1360 lumen		Current Lighting	slorders@currentlighting.com		Lead Time: 2 Weeks				
D2	Lighting	Wall Wash Recessed Downlight	RDA-60LM30-NF-S / RDA-60-H	4" Adjustable Accent Downlight, 30 degree beam, 600 lumen		Current Lighting	slorders@currentlighting.com		Lead Time: 2 Weeks				
E	Lighting	Lunar Ring Pendant	MPLN-63R-400LM30-DG-CDS	Luna Ring Suspension Pendant, 55watt, 3000K, 90CRI, 4,000 lumens, 0-10V dimming, dark grey		Current Lighting	slorders@currentlighting.com		Lead Time: 2 Weeks				
Floor Finishes													
F1	Tile	Main & Restroom Floor Tile	SMMG/.12424UPS	Moonlight Grey 24x24 (stacked)		Crossville	Toni Hale 931-456-3997 thale@crossvilleinc.com		Grout Joint Recommendation 1/8" thick. Lead Time: 10 business days from PO and Payment. Field to be cut into equal pieces to be utilized as base tile (where applicable). Grout Finish Mapei Charcoal 47	 LUNA OPTIMIZED			
	Grout	Grout used with Floor Tile	Ultracolor FA	Charcoal 47	GT02	Mapei	Mapei 800-426-2734		N/A				
F2	Trim	Metal Cove Base	DILEX AHK 1S 125 AE	Satin Anodized Aluminum	TR02	Schluter	Earl Maicus 800-267-0817 Ext 3410		At restroom, if required				
F3	Tile	Cove Base Tile	Architect	Factory 6"x12"	TL16	ICG Italia	714-224-5802 MCD@icgmail.com		To be used in Regions where Cove Base Tile is required. Grout Joint Recommendation 1/8" thick. Lead Time: 10 business days from PO and Payment. Grout Finish Mapei Charcoal 47				
F3	Tile	Cove Base Tile Option for Health Code at Restrooms	MA.DE	Uni Grigio 6"x12"		ICG Italia	714-224-5802 MCD@icgmail.com		To be used in Regions where health code requires Restroom Cove Base Tile and Light Wall Tile. Grout Joint Recommendation 1/8" thick. Lead Time: 10 business days from PO and Payment. Grout Finish Mapei Ultracolor Plus FA Frost 77				
										SITE ID: 44655			
										STORE NUMBER: 015-0404			
										707½ METROPOLITAN AVE LEAVENWORTH, KANSAS			
										GC LEGEND			
										DATE: 05-01-26			
										SCALE: NTS			
										DESIGNER: GM	CHK'D:		
										DRAWING NUMBER	PAGE		
										B-McD64744	9a		

ITEMS BY GENERAL CONTRACTOR / OWNER



2650 El Presidio Street
Long Beach, CA 90810
T 1 310 667 5600
F 1 310 604 3827
www.jbi-interiors.com

REVISIONS

LTR	DATE	BY	CHK'D
-----	------	----	-------

A	06-25-26	GM	
---	----------	----	--

REVISED PER NEW ARCHS



SITE ID: 44655

STORE NUMBER: 015-0404

707¹/₂ METROPOLITAN
AVE
LEAVENWORTH,
KANSAS

GC LEGEND

DATE: 05-01-26

SCALE: NTS

DESIGNER: GM

CHK'D:

DRAWING NUMBER

PAGE

B-McD64744

9b

GC Type Mark	Type	Description	Product	Finish & Color	McD Finish Code	Manufacture	Contact Info	McD SKU#	Comments
Wall Finishes									
G1	Wallcovering	Dining Room Wallcovering	NA-5C-MC300	Stone Texture - Cream		DL Couch / Momentum Textiles & Wallcovering	Mollie Burdette 773-426-8241 MBurdette@momtex.com		Minimum 3-week lead-time for material. Product is microvented, GC to use proper adhesive. GC to order and install corner guards on all exposed corners, see trim specification for details.
G2	Wallcovering	Dining Room Wallcovering	NA-5C-MC301	Stone Texture - Green		DL Couch / Momentum Textiles & Wallcovering	Mollie Burdette 773-426-8241 MBurdette@momtex.com		Minimum 3-week lead-time for material. Product is microvented, GC to use proper adhesive. GC to order and install corner guards on all exposed corners, see trim specification for details.
G3	Wall Graphics	Dining Room Wall Mural	NA-5C-MCD440	Circle Wallcovering		DL Couch / Momentum Textiles & Wallcovering	Mollie Burdette 773-426-8241 MBurdette@momtex.com		Minimum 6-week lead-time for material. Product is microvented, GC to use proper adhesive. GC to order and install corner guards on all exposed corners, see trim specification for details.
G4	Wallcovering	Dining Room & Crew Room Wallcovering	NA-5C-MC439	Woodgrain for Luna		DL Couch / Momentum Textiles & Wallcovering	Mollie Burdette 773-426-8241 MBurdette@momtex.com		Minimum 3-week lead-time for material. Product is microvented, GC to use proper adhesive. GC to order and install corner guards on all exposed corners, see trim specification for details.
H	Wall Graphics	Crew Room Wall Graphic	DP-5844-VIS703 CR	Crew Room Mural Panels		DL Couch / Momentum Textiles & Wallcovering	Mollie Burdette 773-426-8241 MBurdette@momtex.com		Minimum 3-week lead-time for material. Product is microvented, GC to use proper adhesive. GC to order and install corner guards on all exposed corners, see trim specification for details.
J	OMITTED PER REV A	Window Sills	Corian	Deep Nocturne		Dupont	Ida Sisc 404-502-8354 ida.sisc@dupont.com		Lead Time: 4 Weeks If / As applicable: to match black colored mullions
J	OMITTED PER REV A	Window Sills	Corian	Deep Cloud		Dupont	Ida Sisc 404-502-8354 ida.sisc@dupont.com		Lead Time: 4 Weeks If / As applicable: to match aluminum colored mullions
K	Tile	Wainscot	SMMG/.12424UPS	Moonlight Grey 12"x24" (Vertical Install)		Crossville	Toni Hale 931-456-3997 thale@crossvilleinc.com		Grout joint recommendation: 1/16" thick, Lead Time: 10 business days from PO and Payment. Grout Finish Mapei Charcoal 47
L1	Trim	Service Area Corner Tile Guard	QUADEC	Satin Anodized Aluminum (AE)		Schluter	Earl Maicus 800-267-0817 Ext 3410		To be coordinated with GC Item M
L2	Trim	Wainscot Trim	QUADEC	Satin Anodized Aluminum (AE)		Schluter	Earl Maicus 800-267-0817 Ext 3410		As required for walls with tile wainscot with wallcovering above.
L3	Trim	Restroom & Crew Room Trim	RONDEC-AE	Satin Anodized Aluminum (AE)		Schluter	Earl Maicus 800-267-0817 Ext 3410		To be coordinated with GC Items N1
L4	Trim	Wallcovering Corner Guards	1/2"x1/2"	Satin Anodized Aluminum			Local Distributor		N/A
M	Tile	Service Counter Area	SMAS/.10412S	Afternoon Spray 4"x12"		Crossville	Toni Hale 931-456-3997 thale@crossvilleinc.com		To be used in Regions where health code requires White tile. Grout Joint Recommendation 1/8" thick. Lead time: 10 business days from PO and Payment. Grout Finish Mapei Pewter 02
N1	Tile	Restrooms Walls & Crew Room Wainscot Tile	Architect	Factory 12"x24"	TL16	ICG Italia	714-224-5802 MCD@icgmail.com		Grout Joint Recommendation: 1/16" Maximum. Lead Time: 10 business days from PO and Payment. Grout Finish Mapei Ultracolor Plus FA Charcoal 47
N1	Tile	Restroom Walls & Crew Room Wainscot Option for Health Code	MA.DE	Uni Grigio 12"x24"		ICG Italia	714-224-5802 MCD@icgmail.com		To be used in Regions where health code requires White tile. Grout Joint Recommendation 1/16" maximum. Lead Time: 10 business days from PO and Payment. Grout Finish: Mapei Frost 77
N2	Tile	Accent Restroom Walls	754-878	Shelter Bianco Matte 4"x12"		ICG Italia	714-224-5802 MCD@icgmail.com		Grout Joint Recommendation: 1/16" Maximum. Lead Time: 10 business days from PO and Payment. Grout Finish Mapei Ultracolor Plus FA Charcoal 47
	Grout	Grout used with Service Counter Tile Walls		Pewter 02		Mapei	Mapei 800-426-2734		N/A
	Grout	Grout to be used with All Restroom Walls & Crew Room Tile	Ultracolor FA	Charcoal 47	GT02	Mapei	Mapei 800-426-2734		N/A
	Grout	Grout used with Restroom Walls & Crew Room Wainscot Tile Option for Health Code	Ultracolor Plus FA	Frost 77		Mapei	Mapei 800-426-2734		N/A

ITEMS BY GENERAL CONTRACTOR / OWNER



2650 El Presidio Street
Long Beach, CA 90810
T 1 310 667 5600
F 1 310 604 3827
www.jbi-interiors.com

GC Type Mark	Type	Description	Product	Finish & Color	McD Finish Code	Manufacture	Contact Info	McD SKU#	Comments
Wall Finishes									
P1	Paint	Interior Restroom Door Jambs and All Stall Door Jambs and Frames	2121-10	Gray		Benjamin Moore	http://www.benjaminmoore.com		N/A
P1	Paint	Interior Restroom Door Jambs and All Stall Door Jambs and Frames. Option for Health Code	AC-26	Ozark Shadows		Benjamin Moore	http://www.benjaminmoore.com		N/A
P2	Paint	Exterior Restroom, Kitchen and Mop Closets Door Frames	2121-10	Gray		Benjamin Moore	http://www.benjaminmoore.com		N/A
Q1	Laminate	All Restroom Stall Doors and Interior Side of Restroom Door	W-464-LE	Blonde Modern Cherry (Vertical Grain)		Arborite	Genebry Kumiga 773-997-0481 genebry.kumiga@arborite.com		Lead Time: 6-8 Weeks
Q2	Laminate	Exterior Restroom Doors, Kitchen and Mop Closet Doors	1467 MT	Lineal Oak		Lamitech	Global Wood Distributors 718-439-9699 Anthony Pecorella anthony.p.gwd@gmail.com Joe McMahon joem@globalwoodny.com		Lead Time: 6-8 Weeks
R	NOT USED	Wall Paneling, Trims & Installation		Refer to S&D Wall Paneling Slip Sheet		JB I	McDOrders@JB I-Interiors.com		G.C. to order and install all wall paneling and trims provided by seating and Décor Company. Adhesive is supplied by the G.C.
Miscellaneous Finishes									
S		SAO Service Pod, ROA & ESE Components		Refer to McDonald's USRD Guidelines		JB I	McDOrders@JB I-Interiors.com		ACM to coordinate order of front counter and SAO components through Central Purchasing. Installed by GC.
T		Half Wall / Top Cap <i>IF / AS APPLICABLE</i>		Refer to McDonald's USRD Guidelines			By G.C.		To be built by G.C. Refer to SAO architectural details.
U		McDelivery Decals <i>IF / AS APPLICABLE</i>		Refer to McDonald's SAO Guidelines Soffit Pick Up Decal Kit (MCD-SAO-PICKUP-KIT) 30" x 112" Wall McDevliery Decal Kit (MCD-SAO-MCDLVY-KIT) 36" x 25"		Vomela	Ann Bowen 865-330-7337 ann.bowen@vomela.com		If Applicable Lead Time: 4 Weeks
V	Solid Surface	Restroom Sink/ Hand Dryer Panel	Corian	Cameo White		Dupont	Ida Sisic 404-502-8354 ida.sisic@dupont.com		Lead Time: 4 Weeks
W		Flat Panel TV <i>IF / AS APPLICABLE</i>	T.B.D.	To Be Determined by Owner Operator					N/A
X	Receptacle Wall Plates	Electrical Outlets <i>IF / AS APPLICABLE</i>	T.B.D.	Stainless Steel On Colored wall and White on white walls.					N/A
Y		Electrical Stub Out <i>IF / AS APPLICABLE</i>	T.B.D.	Floor electrical stub-out			By G.C.		See plans for location.
Z	Signage	In-Restaurant Signage Restrooms & Wayfinding		Refer to USRD Signage Guidelines			S2K by FRANKE 800-423-5247 www.frankesupply.com		
AA	Solid Surface	Late Night Window Surround	Corian	Deep Titanium		Dupont	Ida Sisic 404-502-8354 ida.sisic@dupont.com		Lead Time: 4 Weeks

REVISIONS

LTR	DATE	BY	CHK'D
A	06-25-26	GM	
REVISED PER NEW ARCHS			



SITE ID: 44655

STORE NUMBER: 015-0404

707¹/₂ METROPOLITAN AVE
LEAVENWORTH, KANSAS

GC LEGEND

DATE: 05-01-26

SCALE: NTS

DESIGNER: GM


CHK'D:

DRAWING NUMBER

PAGE

B-McD64744

9c

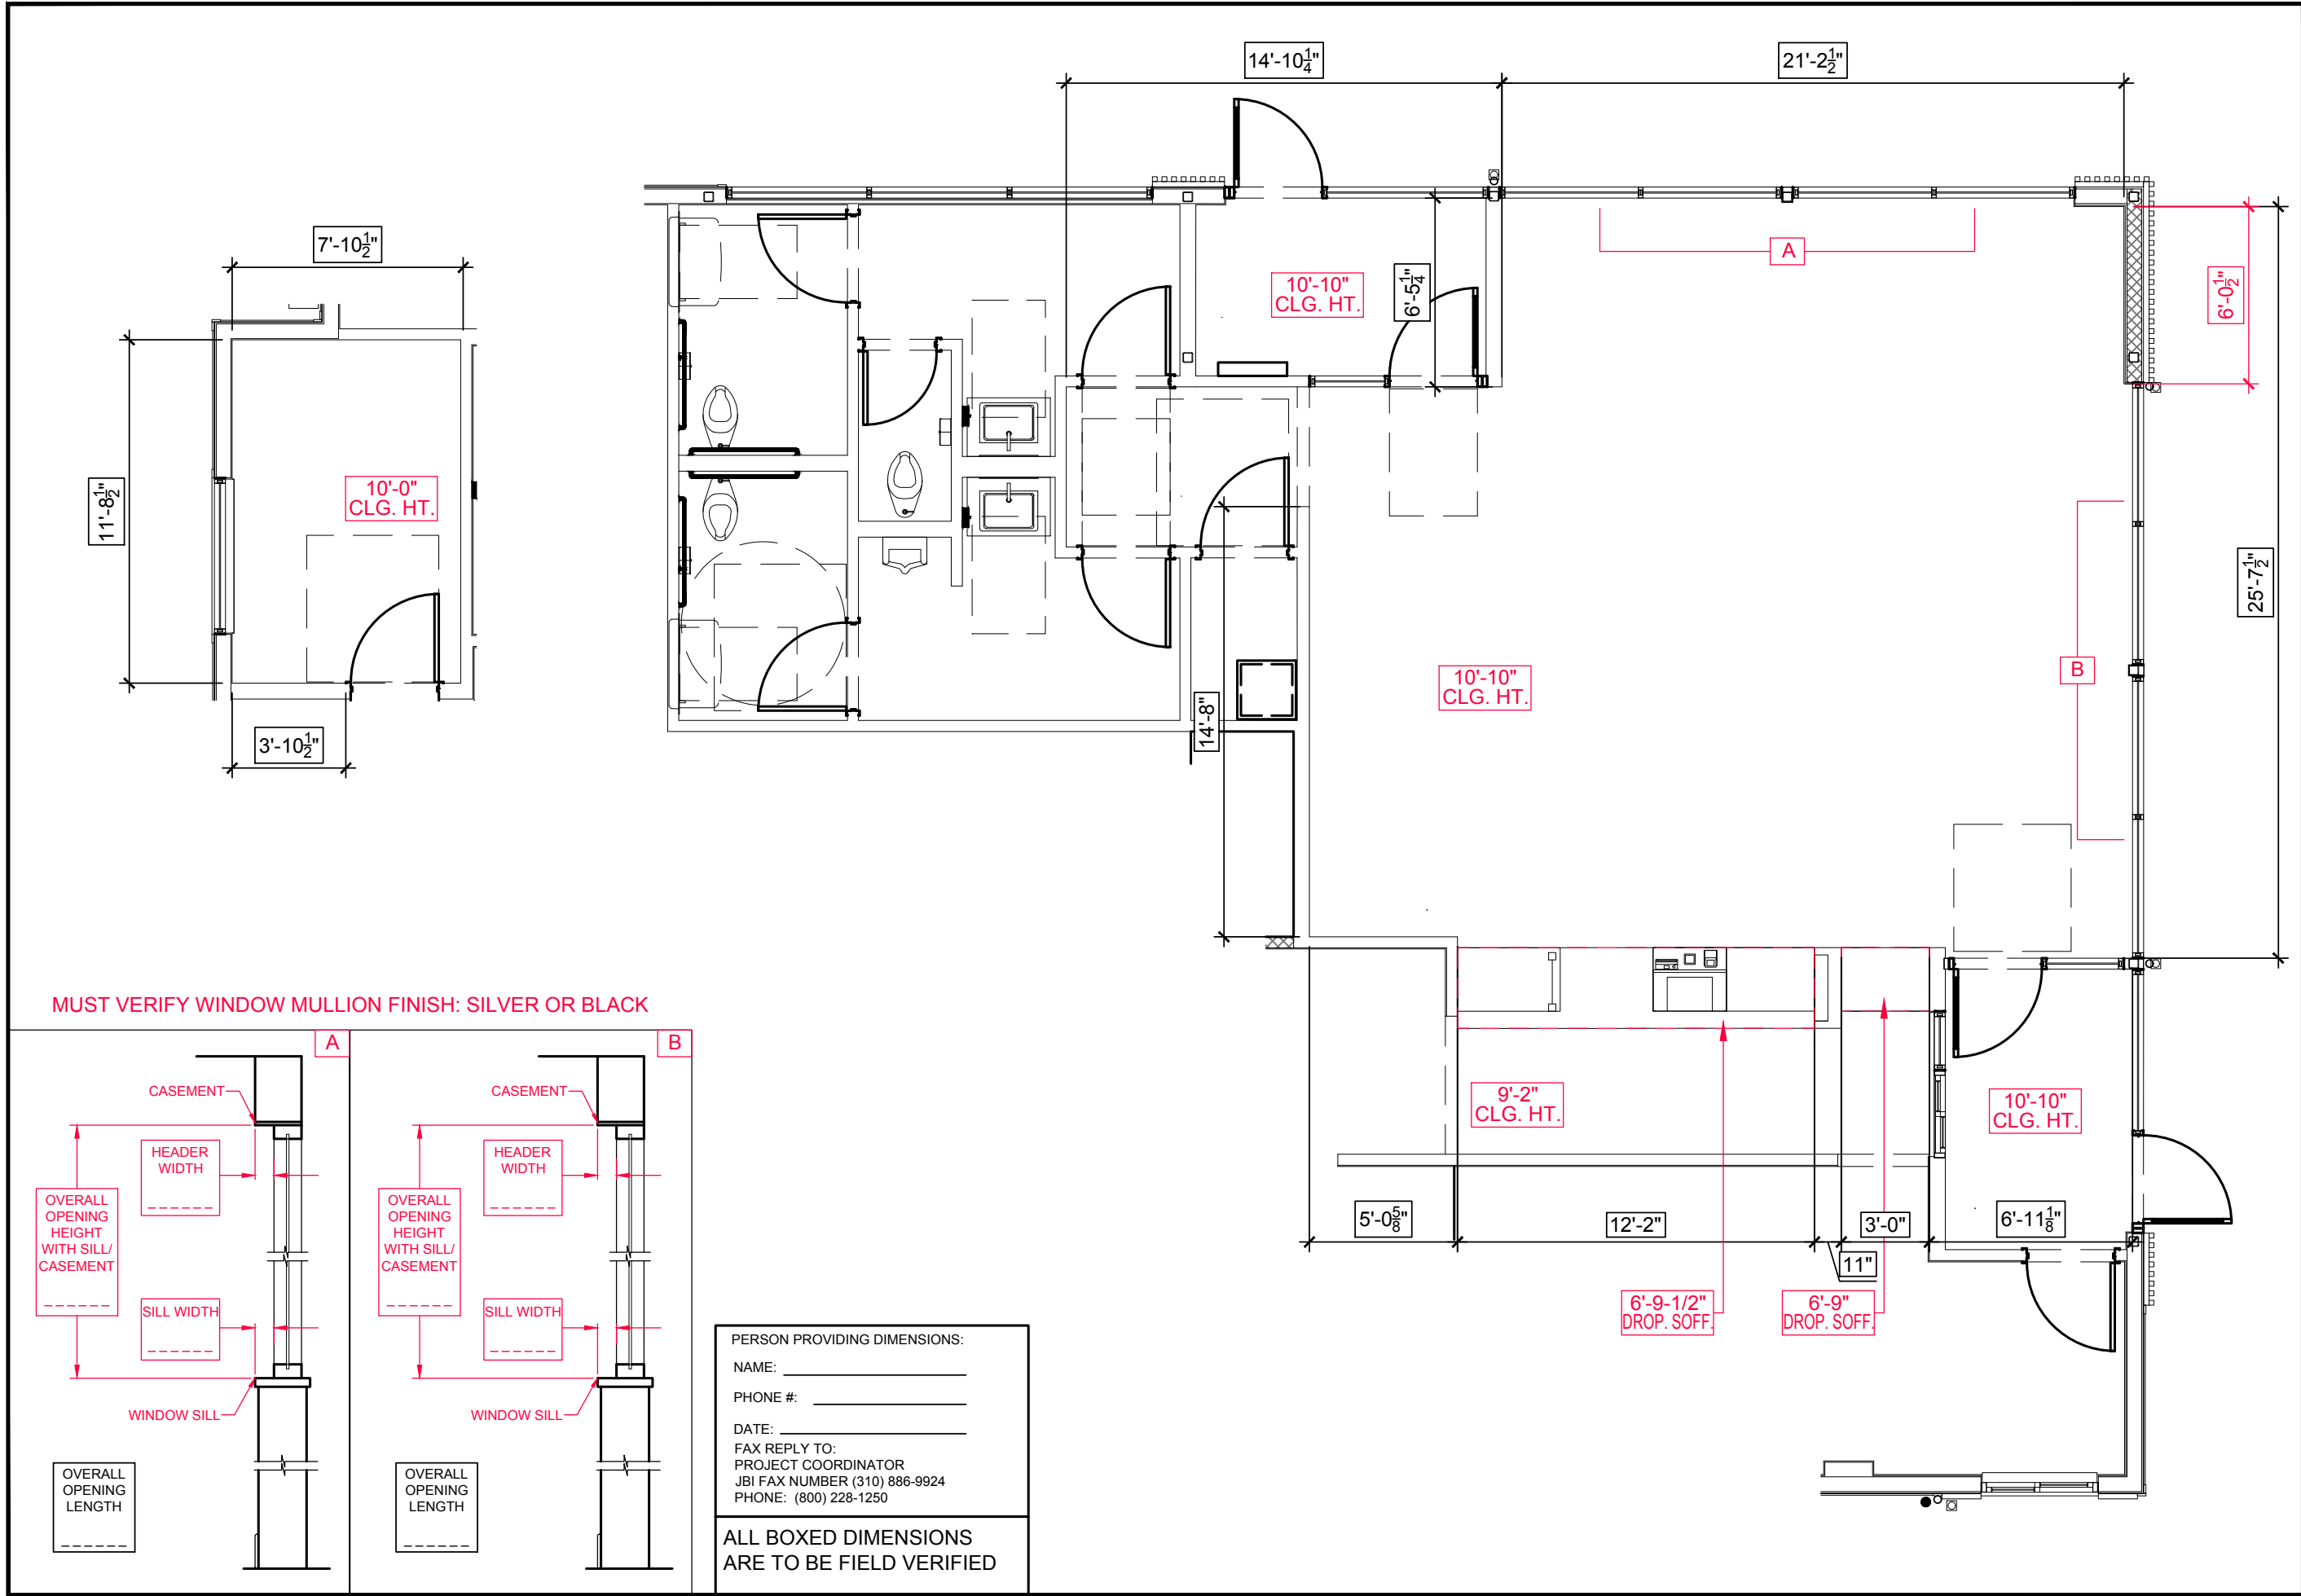

2650 El Presidio Street
Long Beach, CA 90810
T 1 310 667 5600
F 1 310 604 3827
www.jbi-interiors.com

REVISIONS				
LTR	DATE	BY	CHK'D	
A	06-25-26	GM		
REVISED PER NEW ARCHS				



SITE ID:	44655
STORE NUMBER:	015-0404

707¹/₂ METROPOLITAN
AVE
LEAVENWORTH,
KANSAS

VERIFIED DIM PLAN

DATE: 05-01-26

SCALE: 3/16" = 1'-0"

DESIGNER: GM

CHK'D:

DRAWING NUMBER

PAGE

B-McD64744 VDP