



© ALL DRAWINGS AND WRITTEN MATERIAL CONTAINED HEREIN ARE THE PROPERTY OF THE LINGLE DESIGN GROUP, INC. THEY MAY NOT BE REVISED, COPIED, REUSED, OR DISCLOSED IN ANY MANNER WITHOUT WRITTEN AUTHORIZATION FROM THE ARCHITECT.



10-15-25

|                           |                           |
|---------------------------|---------------------------|
| <b><u>STATE ID:</u></b>   | <b><u>PROJECT #:</u></b>  |
| 150405                    | 25-079                    |
| <b><u>NATIONAL #:</u></b> | <b><u>DRAWN BY:</u></b>   |
| 44936                     | RP                        |
|                           | <b><u>CHECKED BY:</u></b> |
|                           | JK                        |

DATE:  
10/15/25 - PERMIT / BID SET

## REVISIONS

- |   |                                                  |
|---|--------------------------------------------------|
| 1 | 11/12/25 - QC COMMENTS/PROTO UPDATE              |
| 2 | 02/12/26 - CITY COMMENTS                         |
| 3 | 03/10/26 - DECOR UPDATE                          |
| 4 | 08/02/26 - OWNER COMMENTS /<br>PROTOTYPE UPDATES |
|   |                                                  |
|   |                                                  |

**CLIENT**

**McDonald's  
USA, LLC**

PROTOTYPE

BB20 4590 MS-HB

ISSUE DATE 08/27/25

**ADDRESS**  
2320 METROPOLITAN AVE  
KANSAS CITY, KS 66106

SHEET TITLE

DECOR  
PLANS

**SHEET NUMBER:** 3

2







© ALL DRAWINGS AND WRITTEN MATERIAL CONTAINED HEREIN ARE THE PROPERTY OF THE LINGLE DESIGN GROUP, INC. THEY MAY NOT BE REVISED, COPIED, REUSED, OR DISCLOSED IN ANY MANNER WITHOUT WRITTEN AUTHORIZATION FROM THE ARCHITECT.



10-15-25

|                           |                           |
|---------------------------|---------------------------|
| <b><u>STATE ID:</u></b>   | <b><u>PROJECT #:</u></b>  |
| 150405                    | 25-079                    |
| <b><u>NATIONAL #:</u></b> | <b><u>DRAWN BY:</u></b>   |
| 44936                     | RP                        |
|                           | <b><u>CHECKED BY:</u></b> |
|                           | JK                        |

DATE:  
10/15/25 - PERMIT / BID SET

## REVISIONS

- |   |                                                  |
|---|--------------------------------------------------|
| 1 | 11/12/25 - QC COMMENTS/PROTO UPDATE              |
| 2 | 02/12/26 - CITY COMMENTS                         |
| 3 | 03/10/26 - DECOR UPDATE                          |
| 4 | 08/02/26 - OWNER COMMENTS /<br>PROTOTYPE UPDATES |
|   |                                                  |
|   |                                                  |

**CLIENT**

**McDonald's  
USA, LLC**

PROTOTYPE

BB20 4590 MS-HB

ISSUE DATE 08/27/25

ADDRESS


2320 METROPOLITAN AVE  
KANSAS CITY, KS 66106

SHEET TITLE

DECOR  
PLANS

**SHEET NUMBER:** 3

4

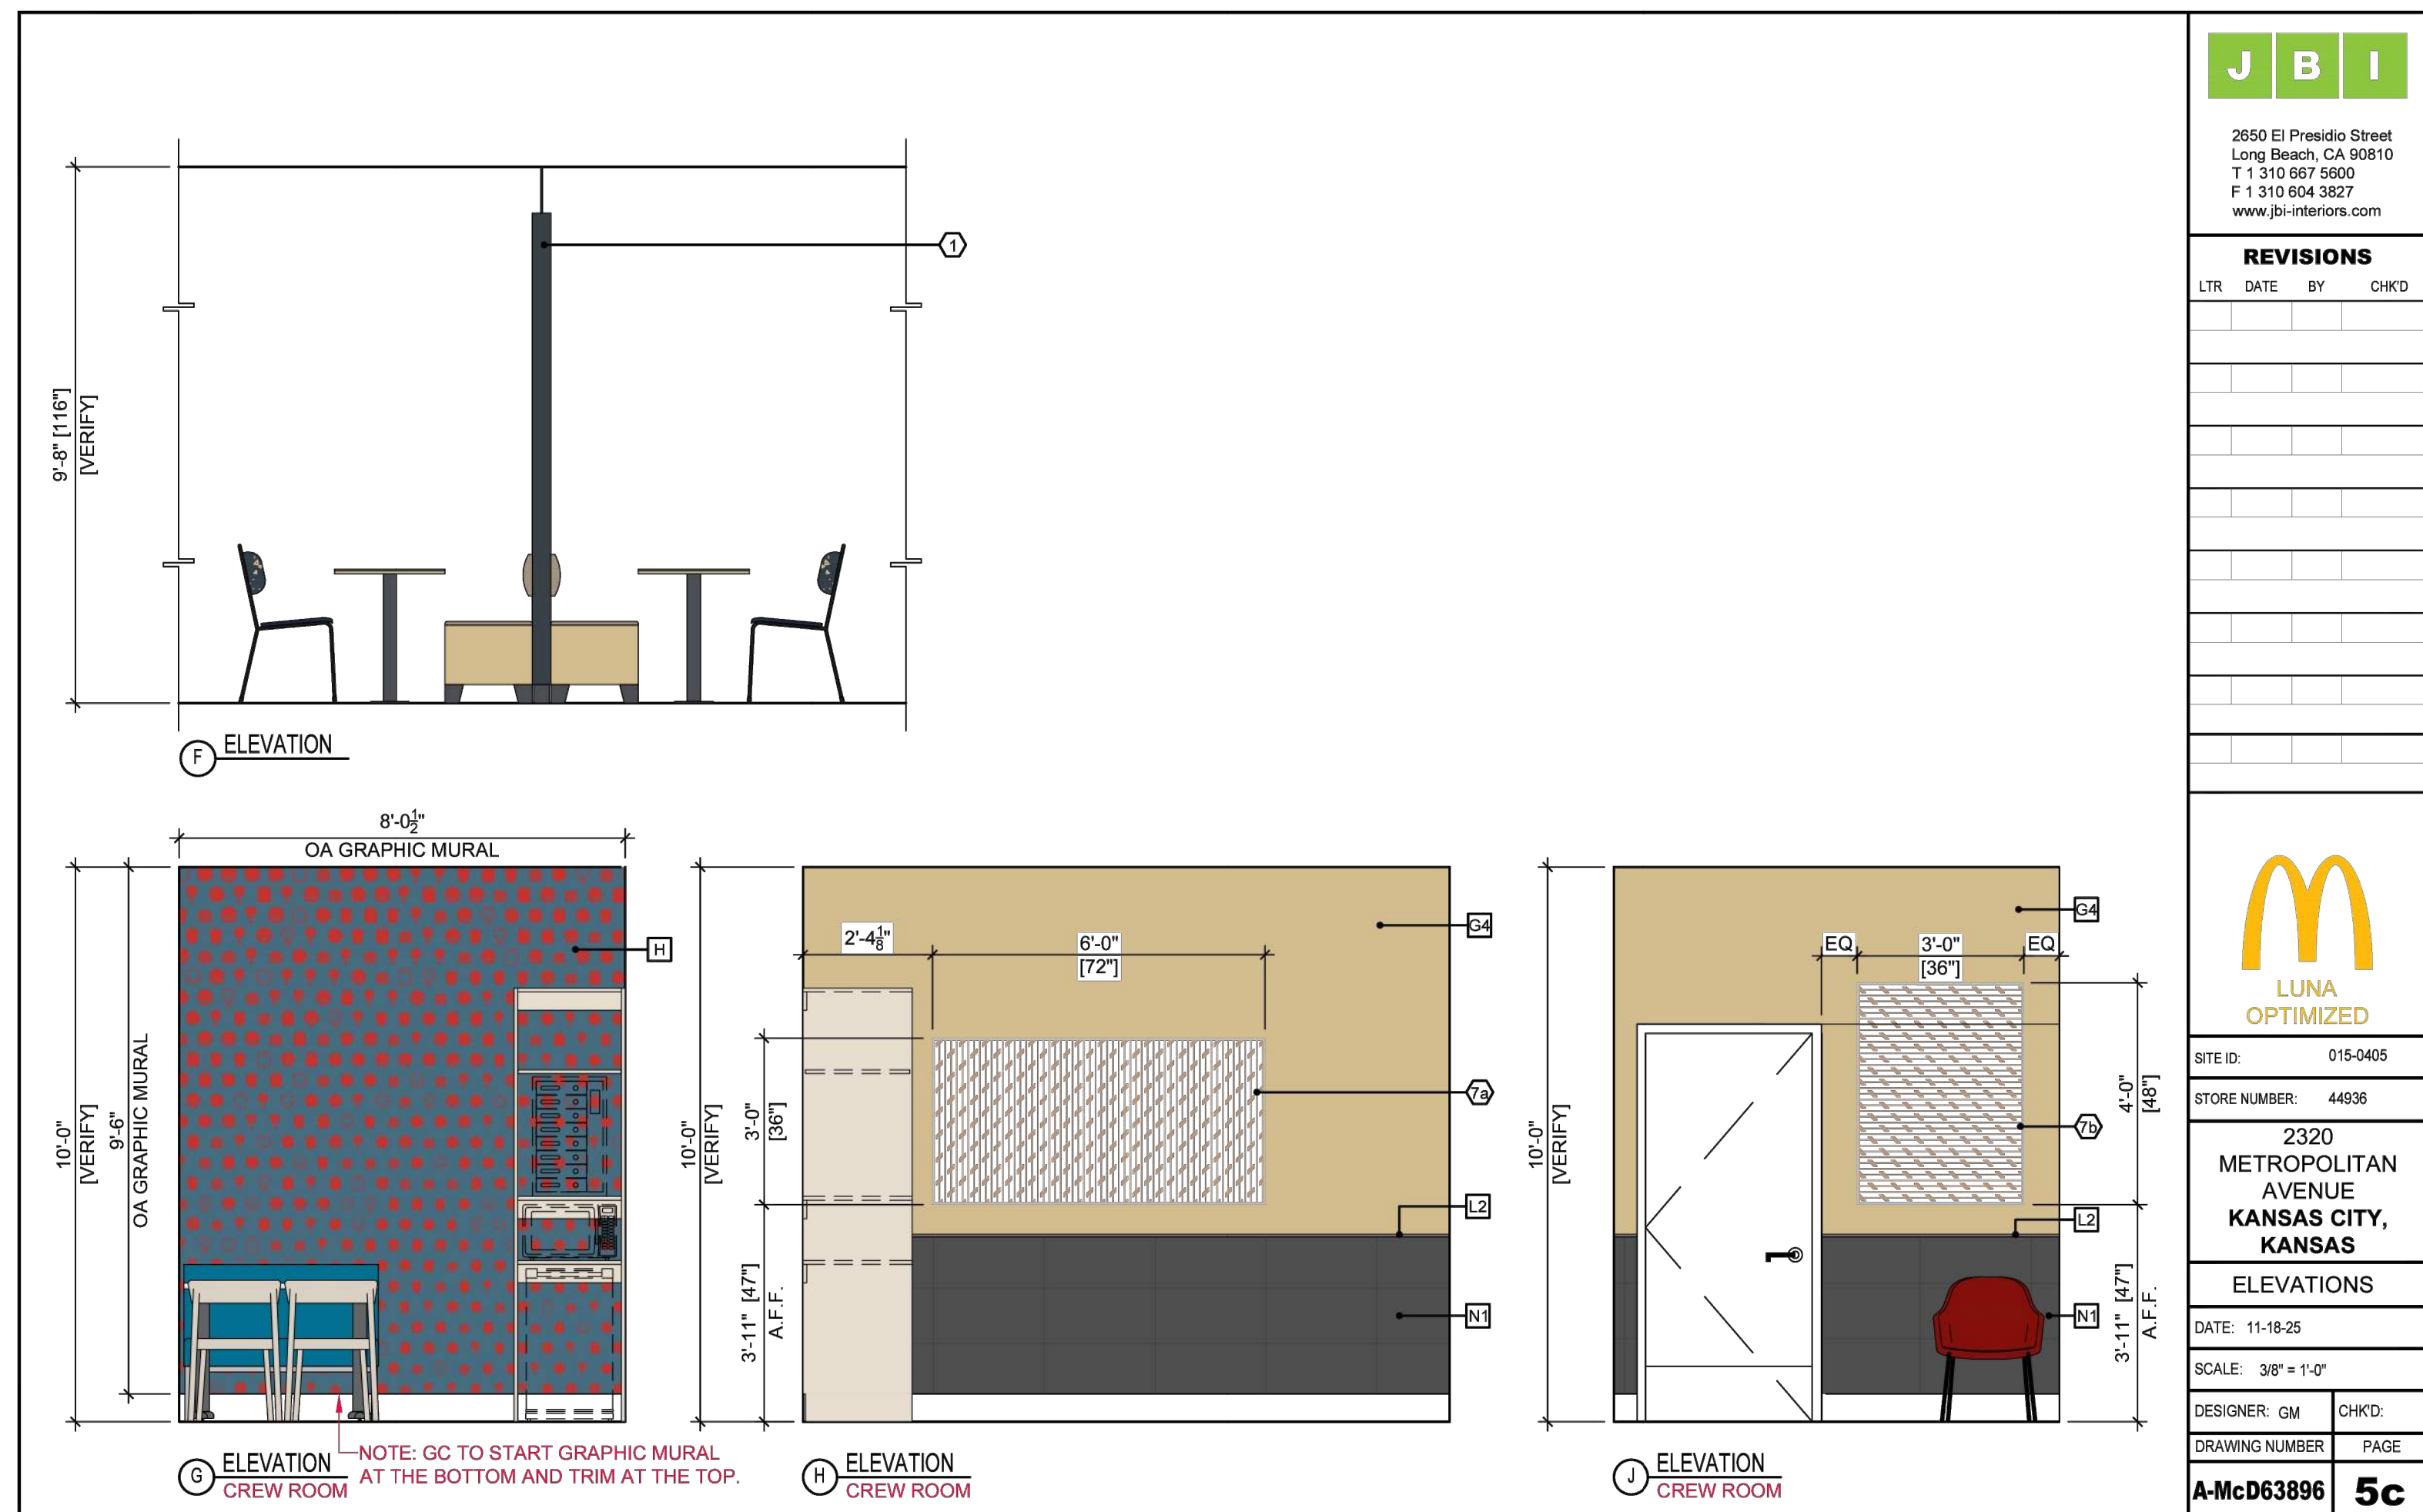





**LINGLE DESIGN GROUP INC**

158 WEST MAIN STREET  
LENA, IL 6045  
815.369.9155

1764 BLAKE ST  
DENVER, CO 8020  
303.974.5873

[WWW.LINGLEDESIGN.COM](http://WWW.LINGLEDESIGN.COM)

© ALL DRAWINGS AND WRITTEN MATERIAL CONTAINED HEREIN ARE THE PROPERTY OF THE LINGLE DESIGN GROUP, INC. THEY MAY NOT BE REVISED, COPIED, REUSED, OR DISCLOSED IN ANY MANNER WITHOUT WRITTEN AUTHORIZATION FROM THE ARCHITECT.

**STATE ID:**  
150405

**NATIONAL #:**  
44936

**PROJECT #:**  
25-079

**DRAWN BY:**  
RP

**CHECKED BY:**  
JK

**DATE:**  
10/15/25 - PERMIT / BID SET

## REVISIONS

|          |                                                  |
|----------|--------------------------------------------------|
| <u>1</u> | 11/12/25 - QC COMMENTS/PROTO UPDATE              |
| <u>2</u> | 02/12/26 - CITY COMMENTS                         |
| <u>3</u> | 03/10/26 - DECOR UPDATE                          |
| <u>4</u> | 08/02/26 - OWNER COMMENTS /<br>PROTOTYPE UPDATES |
| <u> </u> |                                                  |
| <u> </u> |                                                  |

**McDonald's**  
**USA, LLC**

PROTOTYPE

BB20 4590 MS-HB

ISSUE DATE 08/27/25

**ADDRESS**  
2320 METROPOLITAN AVE  
KANSAS CITY, KS 66106

SHEET TITLE

DECOR  
PLANS

SHEET NUMBER: 3

6



LINGLE DESIGN GROUP INC.

158 WEST MAIN STREET  
LENA, IL 61048  
815.369.9155

1764 BLAKE ST  
DENVER, CO 8020  
303.974.5873

[WWW.LINGLEDESIGN.COM](http://WWW.LINGLEDESIGN.COM)

© ALL DRAWINGS AND WRITTEN MATERIAL CONTAINED HEREIN ARE THE PROPERTY OF THE LINGLE DESIGN GROUP, INC. THEY MAY NOT BE REVISED, COPIED, REUSED, OR DISCLOSED IN ANY MANNER WITHOUT WRITTEN AUTHORIZATION FROM THE ARCHITECT.



**STATE ID:**  
150405

**NATIONAL #:**  
44936

**PROJECT #:**  
25-079

**DRAWN BY:**  
RP

**CHECKED BY:**  
JK

**DATE:**  
10/15/25 - PERMIT / BID SET

## REVISIONS

|   |                                                  |
|---|--------------------------------------------------|
| 1 | 11/12/25 - QC COMMENTS/PROTO UPDATE              |
| 2 | 02/12/26 - CITY COMMENTS                         |
| 3 | 03/10/26 - DECOR UPDATE                          |
| 4 | 08/02/26 - OWNER COMMENTS /<br>PROTOTYPE UPDATES |
|   |                                                  |
|   |                                                  |

**CLIENT**

**McDonald's**  
**USA, LLC**

## PROTOTYPE

BB20 4590 MS-HB  
ISSUE DATE 08/27/25

ADDRESS

2320 METROPOLITAN AVE  
KANSAS CITY, KS 66106

**SHEET TITLE**

DECOR  
PLANS

SHEET NUMBER:

3

7

| GC Type Mark | Type | Description | Product | Finish & Color | McD Finish Code | Manufacture | Contact Info | McD SKU# | Comments |
|--------------|------|-------------|---------|----------------|-----------------|-------------|--------------|----------|----------|
|--------------|------|-------------|---------|----------------|-----------------|-------------|--------------|----------|----------|

| Ceiling Finishes |                 |                                             |                                   |                                                                                                |      |                  |   |   |
|------------------|-----------------|---------------------------------------------|-----------------------------------|------------------------------------------------------------------------------------------------|------|------------------|---|---|
| A1               | Acoustical Tile | Main Ceiling Tile & Grid                    | USG Frost:<br>Dont DXXDL          | Tile: Frost 480/34" 2'x4' SLB<br>Grid: DXXDL24 15/16" Suspension System<br>Color: Charcoal 534 |      | USG              | Contact your Local Distributor for ordering. For urgent requests, Contact: John Funes<br>312-401-6579<br>jfunes@usg.com | HVAC, Speaker Covers and Diffusers to be painted to match ceiling tile<br>Production Lead Times: 2-3 weeks, not including transit time.                                                                                              |
| A2               | Acoustical Tile | Service Counter Ceiling Scrubbable/Washable | Premier Hi-Lite ClimatePlus Kapok | Tile: 24x24x15/16"<br>Grid: DXXDL 15/16" Square Lay-In<br>Color: White                         | A104 | USG              | Contact your Local Distributor for ordering. For urgent requests, Contact: John Funes<br>312-401-6579<br>jfunes@usg.com | HVAC, Speaker Covers and Diffusers to be painted to match ceiling tile   |
| B                | Acoustical Tile | Crew Room Ceiling Tile/Grid                 |                                   | Refer to McDonald's USRD Guidelines                                                            |      |                  |   |   |
| C1               | Paint           | Ceiling Vents                               | AC-27                             | Galveston Grey                                                                                 |      | Benjamin Moore   | <a href="http://www.benjaminmoore.com">http://www.benjaminmoore.com</a>                                                 | N/A   |
| C2               | Paint           | Ceiling Vents                               | AF-15                             | Steam                                                                                          | PT46 | Benjamin Moore   | <a href="http://www.benjaminmoore.com">http://www.benjaminmoore.com</a>                                                 | N/A   |
| C3               | Paint           | Restroom Ceiling/Solid Gypsum Board         | QC-17                             | White Dove                                                                                     |      | Benjamin Moore   | <a href="http://www.benjaminmoore.com">http://www.benjaminmoore.com</a>                                                 | N/A   |
| Lighting         |                 |                                             |                                   |                                                                                                |      |                  |   |   |
| D1               | Lighting        | General Recessed Downlight                  | RDA-136LM0-FL-S /<br>RDA-136-H    | 4" Adjustable Ambient Downlight, 45 degree beam, 1360 lumen                                    |      | Current Lighting | <a href="mailto:slorders@currentlighting.com">slorders@currentlighting.com</a>                                          | Lead Time: 2 Weeks   |
| D2               | Lighting        | Wall Wash Recessed Downlight                | RDA-60LM0-NF-S / RDA-60-H         | 4" Adjustable Accent Downlight, 30 degree beam, 600 lumen                                      |      | Current Lighting | <a href="mailto:slorders@currentlighting.com">slorders@currentlighting.com</a>                                          | Lead Time: 2 Weeks   |
| E                | Lighting        | Orbit Pendant                               | MPLN-1TR-120LM0-DG-<br>CDG        | Luna Orbit Pendant, 16.4 watt, 3000K, 90CRI, 1200 lumen, 0-10V dimming, dark grey              |      | Current Lighting | <a href="mailto:slorders@currentlighting.com">slorders@currentlighting.com</a>                                          | Lead Time: 2 Weeks   |
| Floor Finishes   |                 |                                             |                                   |                                                                                                |      |                  |   |   |
| F1               | Tile            | Main & Restroom Floor Tile                  | SMAG/ 12424UPS                    | Moonlight Grey 24x24                                                                           |      | Crossville       | Toni Hale<br>931-456-3997<br>thale@crossvilleinc.com                                                                    | Grout Joint Recommendation 1/8" thick. Lead Time: 10 business days from PO and Payment. Grot Finish Maple Charcoal 47.   |
|                  | Grout           | Grout used with Floor Tile                  | Ultracolor FA                     | Charcoal 47                                                                                    | GT02 | Mapel            | Mapei 800-426-2734   | N/A   |
| F2               | Trim            | Metal Cove Base                             | DILEX AHK 1S 125 AE               | Satin Anodized Aluminum                                                                        | TR02 | Schluter         | Earl Malcus<br>800-267-0817 Ext 3410                                                                                    | At restroom, if required   |
| F3               | Tile            | Cove Base Tile                              | Architect                         | Factory 6"x12"                                                                                 | TL16 | ICG Italia       | 714-224-5802<br>MCD@icgmail.com                                                                                         | To be used in Regions where Cove Base Tile is required. Grout Joint Recommendation 1/8" thick. Lead Time: 10 business days from PO and Payment. Grot Finish Maple Charcoal 47.                                                       |
| F3               | Tile            | Cove Base Tile<br>Option for Health Code    | MADE                              | Uni Grigio 6"x12"                                                                              |      | ICG Italia       | 714-224-5802<br>MCD@icgmail.com                                                                                         | To be used in Regions where health code requires Restroom Cove Base Tile and Light Wall Tile. Grout Joint Recommendation 1/8" thick. Lead Time: 10 business days from PO and Payment. Grot Finish Maple Ultracolor Plus FA Frost 77. |

[illegible]

© ALL DRAWINGS AND WRITTEN MATERIAL CONTAINED HEREIN ARE THE PROPERTY OF THE LINGLE DESIGN GROUP, INC. THEY MAY NOT BE REVISED, COPIED, REUSED, OR DISCLOSED IN ANY MANNER WITHOUT WRITTEN AUTHORIZATION FROM THE ARCHITECT.



10-15-25

**STATE ID:**  
150405

**NATIONAL #:**  
44936

**PROJECT #:**  
25-079

**DRAWN BY:**  
RP

**CHECKED BY:**  
JK

| GC Type Mark | Type | Description | Product | Finish & Color | McD Finish Code | Manufacture | Contact Info | McD SKU# | Comments |
|--------------|------|-------------|---------|----------------|-----------------|-------------|--------------|----------|----------|
|--------------|------|-------------|---------|----------------|-----------------|-------------|--------------|----------|----------|

| Wall Finishes |               |                                                                                 |                    |                                           |                                             |                                                         |  |   |  |
|---------------|---------------|---------------------------------------------------------------------------------|--------------------|-------------------------------------------|---------------------------------------------|---------------------------------------------------------|--|---|--|
| G1            | Wallcovering  | Dining Room Wallcovering                                                        | NA-5C-MC300        | Stone Texture - Cream                     | DL Couch / Monumtum Textiles & Wallcovering | Mollie Burdette<br>773-428-8241<br>MBurdette@monlex.com |  | Minimum 3-week lead-time for material. Product is microvented, GC to use proper adhesive. GC to order and install corner guards on all exposed corners, see trim specification for details. |  |
| G2            | Wallcovering  | Dining Room Wallcovering                                                        | NA-5C-MC301        | Stone Texture - Green                     | DL Couch / Monumtum Textiles & Wallcovering | Mollie Burdette<br>773-428-8241<br>MBurdette@monlex.com |  | Minimum 3-week lead-time for material. Product is microvented, GC to use proper adhesive. GC to order and install corner guards on all exposed corners, see trim specification for details. |  |
| G3            | Wall Graphics | Dining Room Wall Mural                                                          | NA-5C-MCD440       | Circle Wallcovering                       | DL Couch / Monumtum Textiles & Wallcovering | Mollie Burdette<br>773-428-8241<br>MBurdette@monlex.com |  | Minimum 3-week lead-time for material. Product is microvented, GC to use proper adhesive. GC to order and install corner guards on all exposed corners, see trim specification for details. |  |
| G4            | Wallcovering  | Dining Room & Crew Room Wallcovering                                            | NA-5C-MC439        | Woodgrain for Luna                        | DL Couch / Monumtum Textiles & Wallcovering | Mollie Burdette<br>773-428-8241<br>MBurdette@monlex.com |  | Minimum 3-week lead-time for material. Product is microvented, GC to use proper adhesive. GC to order and install corner guards on all exposed corners, see trim specification for details. |  |
| H             | Wall Graphics | Crew Room Wall Graphic                                                          | DP-8844/VIS703 CR  | Crew Room Mural Panels                    | DL Couch / Monumtum Textiles & Wallcovering | Mollie Burdette<br>773-428-8241<br>MBurdette@monlex.com |  | Minimum 3-week lead-time for material. Product is microvented, GC to use proper adhesive. GC to order and install corner guards on all exposed corners, see trim specification for details. |  |
| J             | Solid Surface | Window Sills                                                                    | Corian             | Deep Nocturne                             | Dupont                                      | Ida Sisc<br>404-502-8354<br>ida.sisc@dupont.com         |  | Lead Time: 4 Weeks<br>If / As applicable, to match black colored mullions   |  |
| J             | Solid Surface | Window Sills                                                                    | Corian             | Deep Cloud                                | Dupont                                      | Ida Sisc<br>404-502-8354<br>ida.sisc@dupont.com         |  | Lead Time: 4 Weeks<br>If / As applicable, to match aluminum colored mullions   |  |
| IK            | Tile          | Wainscot                                                                        | SMMG/12424UPS      | Moonlight Grey 12"x24" (Vertical Install) | Crossville                                  | Tom Hale<br>931-456-3997<br>thale@crossvilleinc.com     |  | Grout joint recommendation: 1/16" thick; Lead Time: 10 business days from PO and Payment. Grout Finish: Maple Charcoal 47                                                                   |  |
| L1            | Trim          | Service Area Corner Tile Guard                                                  | QUADEC             | Satin Anodized Aluminum (AE)              | Schluter                                    | Earl Maicus<br>800-267-0817 Ext 3410                    |  | To be coordinated with GC Item M   |  |
| L2            | Trim          | Wainscot Trim                                                                   | QUADEC             | Satin Anodized Aluminum (AE)              | Schluter                                    | Earl Maicus<br>800-267-0817 Ext 3410                    |  | As required for walls with the wall covering with wallcovering above.   |  |
| L3            | Trim          | Restroom & Crew Room Trim                                                       | RONDEC-AE          | Satin Anodized Aluminum (AE)              | Schluter                                    | Earl Maicus<br>800-267-0817 Ext 3410                    |  | To be coordinated with GC Items K & N1   |  |
| L4            | Trim          | Wallcovering Corner Guards                                                      | 1/2"x1/2"          | Satin Anodized Aluminum                   |                                             | Local Distributor                                       |  | N/A   |  |
| M             | Tile          | Service Counter Area                                                            | SMAS/10412S        | Afternoon Spray 4"x12"                    | Crossville                                  | Tom Hale<br>931-456-3997<br>thale@crossvilleinc.com     |  | To be used in Regions where health code requires White tile. Grout Joint Recommendation: 1/8" thick. Lead time: 10 business days from PO and Payment. Grout Finish: Maple Pewter 02         |  |
| N1            | Tile          | Restrooms Walls & Crew Room Wainscot Tile                                       | Architect          | Factory 12"x24"                           | TL16                                        | ICG Italia<br>714-224-5802<br>MCD@icgmail.com           |  | Grout Joint Recommendation: 1/16" Maximum. Lead Time: 10 business days from PO and Payment. Grout Finish: Maple Ultracolor Plus FA Charcoal 47                                              |  |
| N1            | Tile          | Restroom Walls & Crew Room Wainscot Option for Health Code                      | MADE               | Uni Grigio 12"x24"                        |                                             | ICG Italia<br>714-224-5802<br>MCD@icgmail.com           |  | To be used in Regions where health code requires White tile. Grout Joint Recommendation: 1/16" maximum. Lead Time: 10 business days from PO and Payment. Grout Finish: Maple Frost 77       |  |
| N2            | Tile          | Accent Restroom Walls                                                           | 754-878            | Sheller Bianco Matte 4"x12"               |                                             | ICG Italia<br>714-224-5802<br>MCD@icgmail.com           |  | Grout Joint Recommendation: 1/16" Maximum. Lead Time: 10 business days from PO and Payment. Grout Finish: Maple Ultracolor Plus FA Charcoal 47                                              |  |
|               | Grout         | Grout to be used with All Restroom Walls & Crew Room Wainscot Tile              | Ultracolor FA      | Charcoal 47                               | GT02                                        | Mapel<br>Mapel 800-426-2734                             |  | N/A   |  |
|               | Grout         | Grout used with Service Counter Tile Walls                                      |                    | Pewter 02                                 | Mapel                                       | Mapel 800-426-2734                                      |  | N/A   |  |
|               | Grout         | Grout used with Restroom Walls & Crew Room Wainscot Tile Option for Health Code | Ultracolor Plus FA | Frost 77                                  | Mapel                                       | Mapel 800-426-2734                                      |  | N/A   |  |

[illegible]

DATE:  
10/15/25 - PERMIT / BID SET

## REVISIONS

|          |                                                  |
|----------|--------------------------------------------------|
| <b>1</b> | 11/12/25 - QC COMMENTS/PROTO UPDATE              |
| <b>2</b> | 02/12/26 - CITY COMMENTS                         |
| <b>3</b> | 03/10/26 - DECOR UPDATE                          |
| <b>4</b> | 08/02/26 - OWNER COMMENTS /<br>PROTOTYPE UPDATES |

**CLIENT**

**McDonald's  
USA, LLC**

PROTOTYPE

BB20 4590 MS-HB

ISSUE DATE 08/27/25

**ADDRESS**  
2320 METROPOLITAN AVE  
KANSAS CITY, KS 66106

SHEET TITLE

DECOR  
PLANS

SHEET NUMBER: 3

8

| ITEMS BY GENERAL CONTRACTOR / OWNER |                        |                                                                                          |          |   |                 |                |   |          |   |
|-------------------------------------|------------------------|------------------------------------------------------------------------------------------|----------|---|-----------------|----------------|---|----------|---|
| GC Type Mark                        | Type                   | Description                                                                              | Product  | Finish & Color   | McD Finish Code | Manufacture    | Contact Info   | McD SKU# | Comments   |
| Wall Finishes                       |                        |                                                                                          |          |   |                 |                |   |          |   |
| P1                                  | Paint                  | Interior Restroom Door Jambs and All Stall Door Jambs and Frames                         | 2121-10  | Gray   |                 | Benjamin Moore | <a href="http://www.benjaminmoore.com">http://www.benjaminmoore.com</a>                                                 |          | N/A   |
| P1                                  | Paint                  | Interior Restroom Door Jambs and All Stall Door Jambs and Frames. Option for Health Code | AC-26    | Ozark Shadows   |                 | Benjamin Moore | <a href="http://www.benjaminmoore.com">http://www.benjaminmoore.com</a>                                                 |          | N/A   |
| P2                                  | Paint                  | Exterior Restroom Door Frames                                                            | 2121-10  | Gray   |                 | Benjamin Moore | <a href="http://www.benjaminmoore.com">http://www.benjaminmoore.com</a>                                                 |          | N/A   |
| P3                                  | Paint                  | Exterior of Kitchen and Map Closets Door Frames                                          | 2121-10  | Gray   |                 | Benjamin Moore | <a href="http://www.benjaminmoore.com">http://www.benjaminmoore.com</a>                                                 |          | N/A   |
| Q1                                  | Laminate               | All Restroom Stall Doors and Interior Side of Restroom Door                              | W-464-LE | Blonde Modern Cherry (Vertical Grain)   |                 | Arborite       | Genevrey Kumiga<br>773-567-0481<br>genevrey.kumiga@arborite.com<br>Global Wood Distributors<br>716-436-9699             |          | Lead Time: 6-8 Weeks                                                                                              |
| Q2                                  | Laminate               | Exterior Restroom Doors                                                                  | 1467 MT  | Linéal Oak   |                 | Lam'tech       | Anthony Pecorella<br>anthony.p.gwd@gmail.com<br>Joe McMahon<br>joem@globalwoodny.com                                    |          | Lead Time: 6-8 Weeks                                                                                              |
| Q3                                  | Laminate               | Kitchen and Map Closet Doors                                                             | 1467 MT  | Linéal Oak   |                 | Lam'tech       | Anthony Pecorella<br>anthony.p.gwd@gmail.com<br>Joe McMahon<br>joem@globalwoodny.com                                    |          | Lead Time: 6-8 Weeks                                                                                              |
| Q                                   | NOT USED               | Wall Finishes, Types & Applications                                                      |          | Refer to BIDDING Package for details   |                 | Arborite       | <a href="http://www.arborite.com">http://www.arborite.com</a>                                                           |          | Refer to BIDDING Package for details and then proceed to specify and Order Company. Address to be provided by GC. |
| Miscellaneous Finishes              |                        |                                                                                          |          |   |                 |                |   |          |   |
| S                                   |                        | SAO Service Pod, ROA & ESE Components                                                    |          | Refer to McDonald's USRD Guidelines   |                 | JBI            | McDOrders@JBI-interiors.com                                                                                             |          | ACM to coordinate order of front counter and SAO components through Central Purchasing. Installed by GC.          |
| T                                   |                        | Half Wall / Top Cap<br><i>IF / AS APPLICABLE</i>                                         |          | Refer to McDonald's USRD Guidelines   |                 |                | By G.C.   |          | To be built by G.C.<br>Refer to SAO architectural details.                                                        |
| U                                   |                        | McDelivery Decals<br><i>IF / AS APPLICABLE</i>                                           |          | Refer to McDonald's SAO Guidelines<br>Softie Pick Up Decal Kit<br>(MCD-SAO-PICKUP-KIT) 30" x 112"<br>Wall McDelivery Decal Kit<br>(MCD-SAO-MCDLVY-KIT) 36" x 25" |                 | Vomela         | Ann Bowen<br>800-330-7337<br>ann.bowen@vomela.com                                                                       |          | If Applicable<br>Lead Time: 4 Weeks                                                                               |
| V                                   | Solid Surface          | Restroom Sink/ Hand Dryer Panel                                                          | Corian   | Cantero White   |                 | Dupont         | Ma Sasic<br>404-502-8354<br>ma.sasic@dupont.com                                                                         |          | Lead Time: 4 Weeks                                                                                                |
| W                                   |                        | Flat Panel TV<br><i>IF / AS APPLICABLE</i>                                               | T.B.D.   | To Be Determined by Owner/Operator   |                 |                |   |          | N/A   |
| X                                   | Receptacle Wall Plates | Electrical Outlets<br><i>IF / AS APPLICABLE</i>                                          | T.B.D.   | Stainless Steel On Colored wall and White on white walls.   |                 |                |   |          | N/A   |
| Y                                   |                        | Electrical Sub Out<br><i>IF / AS APPLICABLE</i>                                          | T.B.D.   | Floor electrical stub-out   |                 |                | By G.C.   |          | See plans for location.                                                                                           |
| Z                                   | Signage                | In-Restaurant Signage<br>Restrooms & Wayfinding                                          |          | Refer to USRD Signage Guidelines   |                 |                | S2K by FRANKIE<br>800-423-5247<br>www.frankiesupply.com<br>Ma Sasic<br>404-502-8354<br>ma.sasic@dupont.com              |          |   |
| AA                                  | Solid Surface          | Late Night Window Surround<br><i>IF / AS APPLICABLE</i>                                  | Corian   | Deep Titanium   |                 | Dupont         |   |          | Lead Time: 4 Weeks                                                                                                |
|                                     |                        |                                                                                          |          |   |                 |                | JBI<br>2650 El Presidio Street<br>Long Beach, CA 90810<br>T 1 310 667 5600<br>F 1 310 604 3827<br>www.jbi-interiors.com |          |   |
|                                     |                        |                                                                                          |          |   |                 |                | REVISIONS<br>LTR   DATE   BY   CHKD                                                                                     |          |   |
|                                     |                        |                                                                                          |          |   |                 |                | JBI<br>LUNA<br>OPTIMIZED                                                                                                |          |   |
|                                     |                        |                                                                                          |          |   |                 |                | SITE ID:   015-0405   |          |   |
|                                     |                        |                                                                                          |          |   |                 |                | STORE NUMBER:   44936                                                                                                   |          |   |
|                                     |                        |                                                                                          |          |   |                 |                | 2320 METROPOLITAN AVENUE<br>KANSAS CITY, KANSAS                                                                         |          |   |
|                                     |                        |                                                                                          |          |   |                 |                | GC LEGEND   |          |   |
|                                     |                        |                                                                                          |          |   |                 |                | DATE:   11-18-25   |          |   |
|                                     |                        |                                                                                          |          |   |                 |                | SCALE:   NTS   |          |   |
|                                     |                        |                                                                                          |          |   |                 |                | DESIGNER:   GM   CHKD:                                                                                                  |          |   |
|                                     |                        |                                                                                          |          |   |                 |                | DRAWING NUMBER   PAGE                                                                                                   |          |   |
|                                     |                        |                                                                                          |          |   |                 |                | A-McD63896   9c   |          |   |

