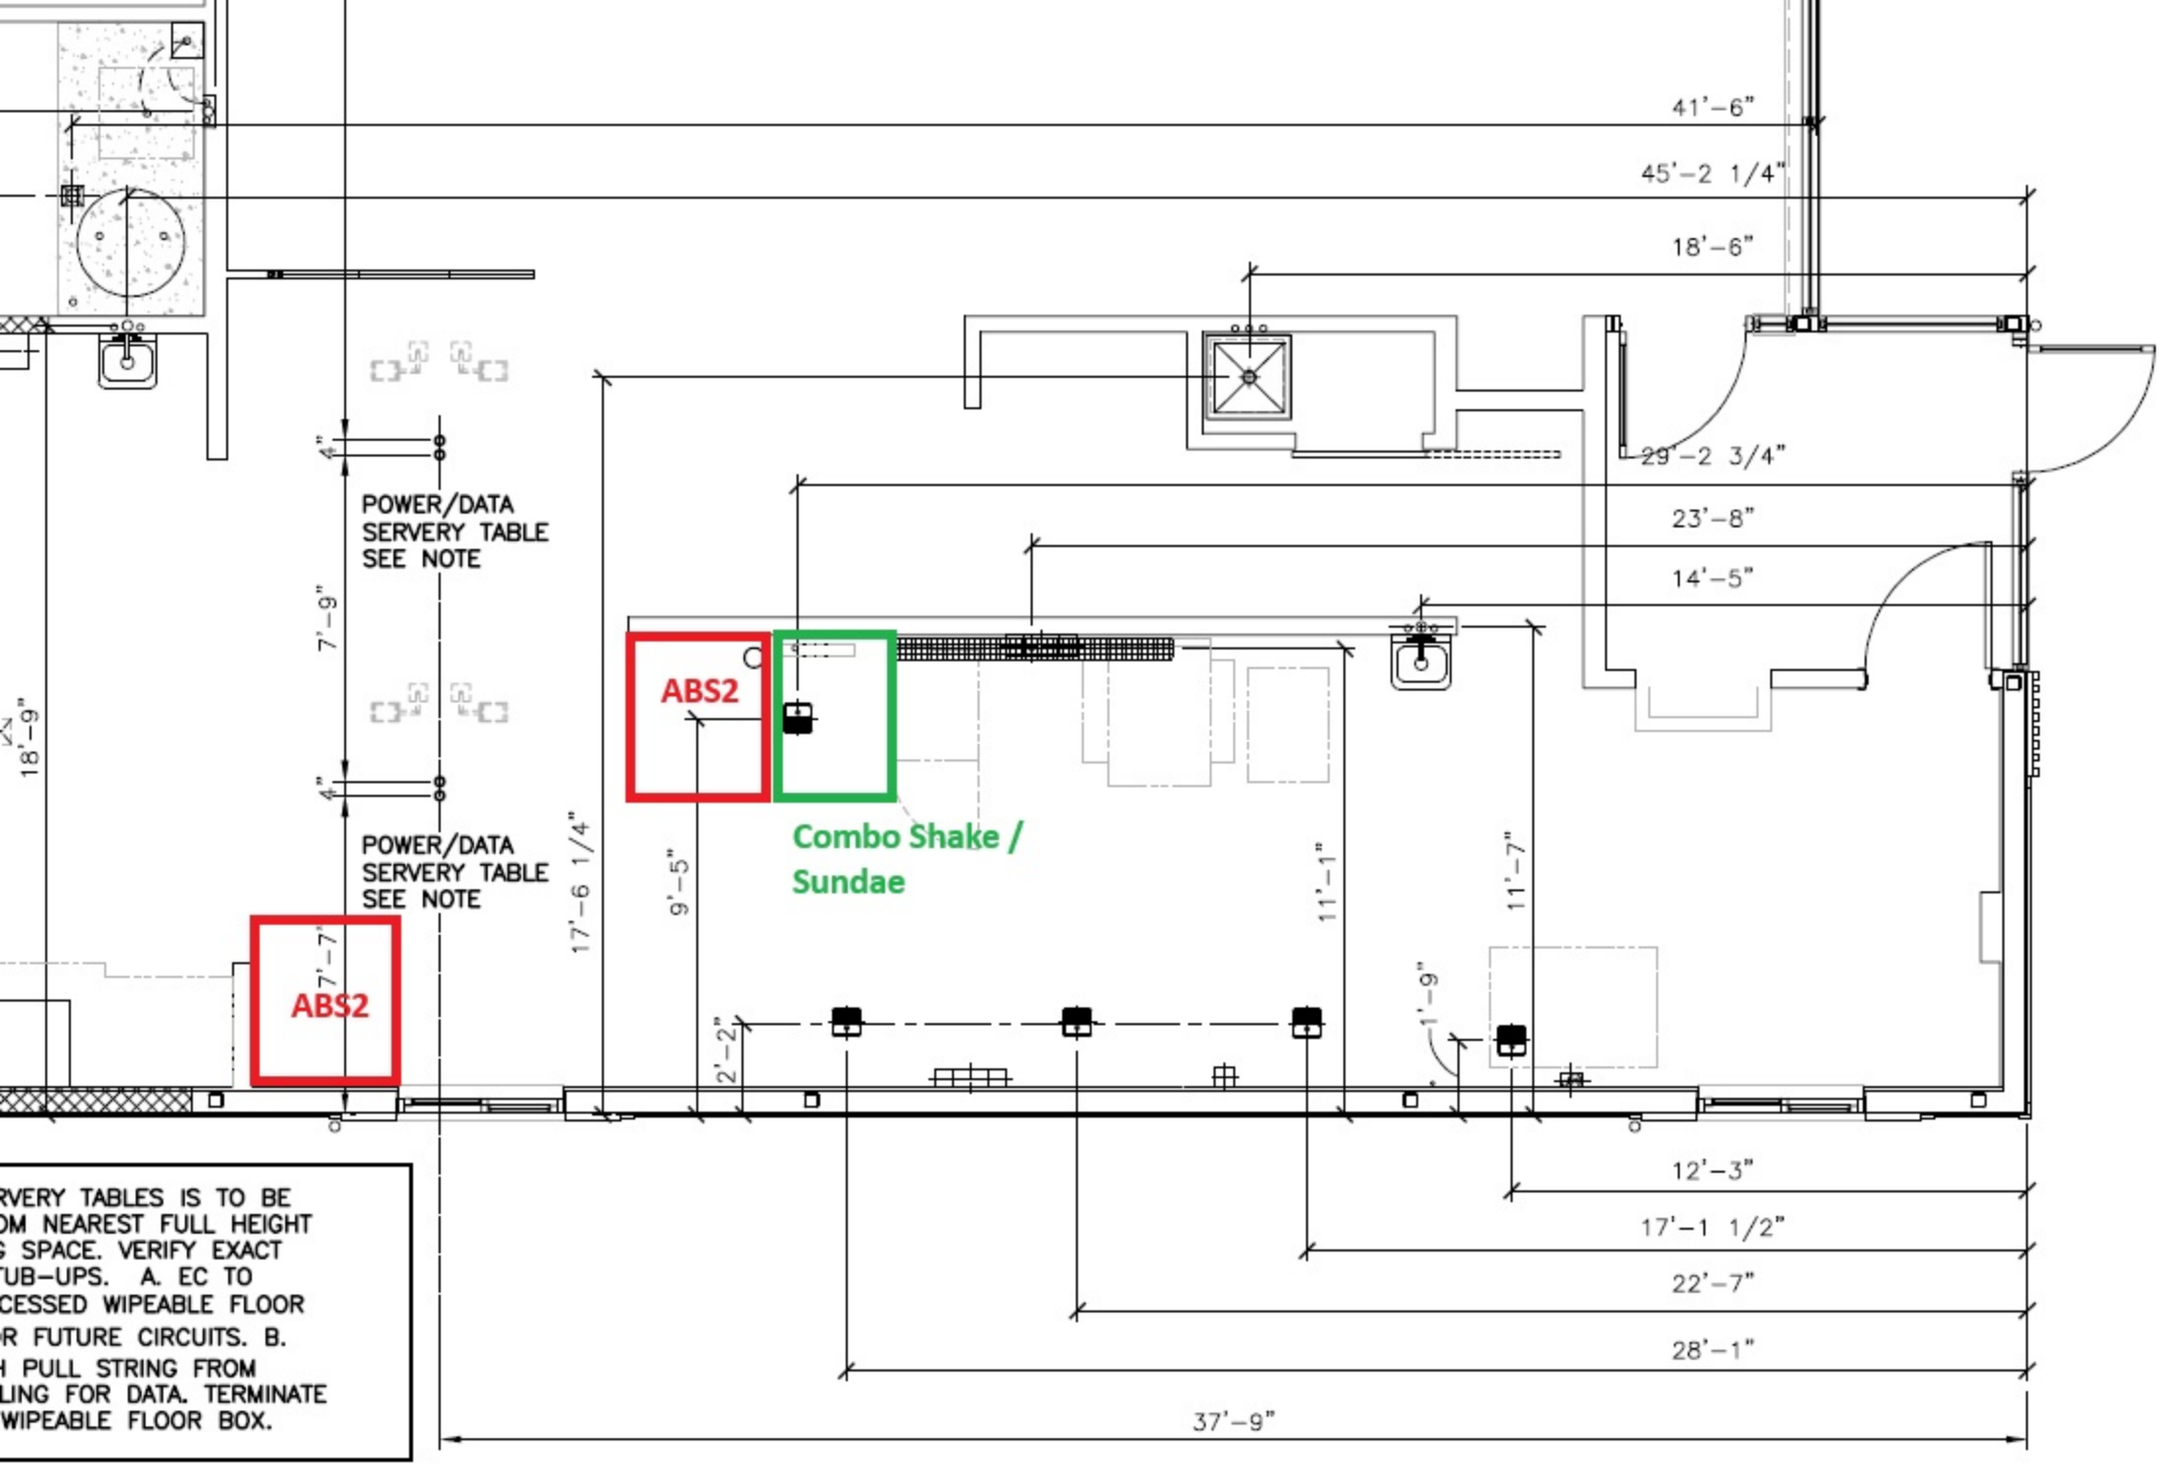


RVERY TABLES IS TO BE
OM NEAREST FULL HEIGHT
G SPACE. VERIFY EXACT
TUB-UPS. A. EC TO
CESSED WIPEABLE FLOOR
R FUTURE CIRCUITS. B.
H PULL STRING FROM
LING FOR DATA. TERMINATE
WIPEABLE FLOOR BOX.